311

D: 6257

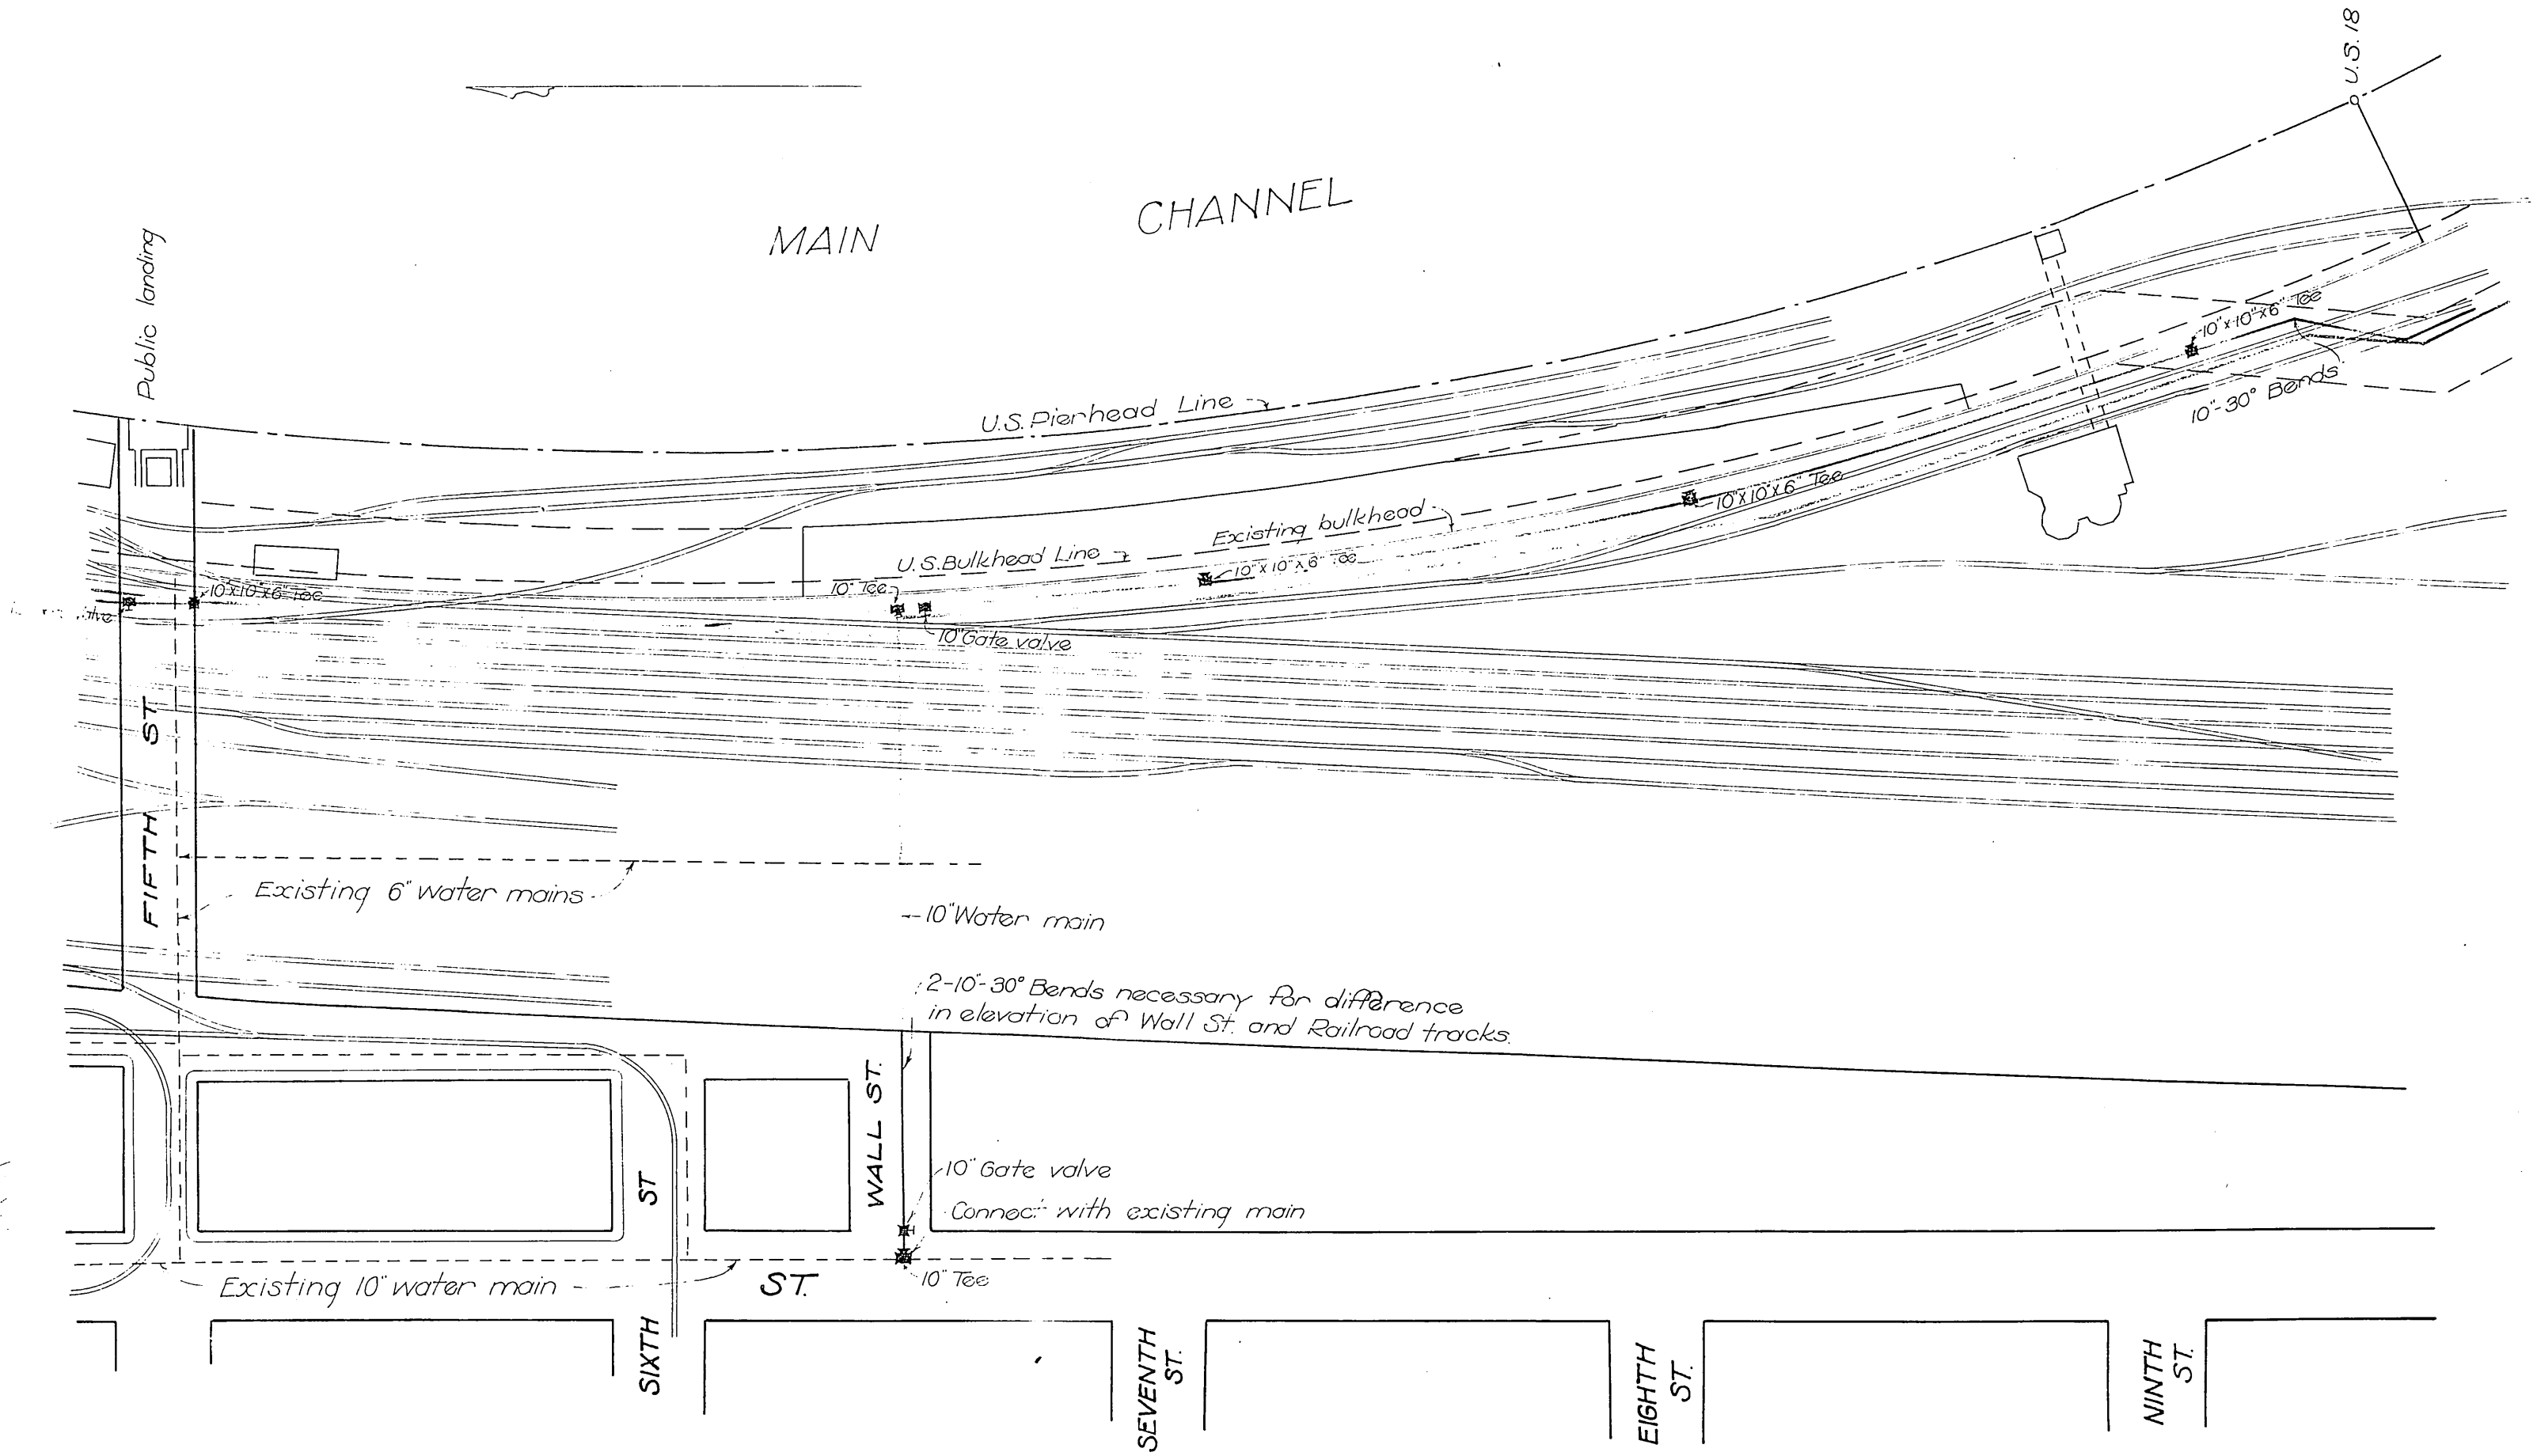
MAIN CHANNEL
U.S. 18
Public landing
U.S. Pierhead Line
10"x10"x6" Tee
10"-30° Bends
10"x10"x6" Tee
Existing bulkhead
U.S. Bulkhead Line
10"x10"x6" Tee
10" Tee
10" Gate valve
FIFTH ST
Existing 6" water mains
10" Water main
2-10"-30° Bends necessary for difference in elevation of Wall St. and Railroad tracks.
WALL ST.
10" Gate valve
Connect with existing main
10" Tee
Existing 10" water main
SIXTH ST.
SEVENTH ST.
EIGHTH ST.
NINTH ST.