Survey of
JN Tape Std °F
Surveyed by
Notes Date
Indexed

F.B. 3427 Pg.

Job	Description
	WHITES CANYON ROAD 0095.39
Index	
C.L.	C.L. retracement of existing Rd. & prop. C.L. from Soledad Cn. Rd. N'ly. to Plum Cn. Rd.
Ties	Zone 7 ties
C.L.	Monumenting the above C.L.

Microfilmed

Notes Ck'd by	Survey of WHITES CYN ROAD
Map No.	JN 0095.39 Tape 234 Std 84 °F
Office Work	Surveyed by R C DALE
Checked	Notes R C D Date 8-1-67
Date	Indexed C. J. GALLI OCT 20 '67

F. B. 3427 Pg. 5

WHITES CYN RD.

JN 0095.39

AUG 1967

CENTERLINE RETRACEMENT OF EXISTING WHITES CYN ROAD & PROPOSED ℄ FROM SOLEDAD CYN RD N'LY TO PLUM CYN ROAD

REF

FB 2635-6, 87, 89, 82, 80
ROFB 447-64, 137
FB 3018-112, 107
TR 225924
TR 25926
FB 3097-91
FB 3027-91, 23, 92, 100, 101
FB 3019-80
TR 25925
FB 3037-72, 52, 67, 51
TR 25931
FB 2457-
TR 28043
FB 2907-85, 229, 87-89, 230-236
FB 3058-5
FB 3068-9
FB 3056-45, 43
FB 3068-7, 9
TR 26122
FM 18880
TR 27335
TR 28043
FB 3274-22

PARTY

R.C. DALE
R.J. ALMANZAN
M.R. NEVAREZ
L.L. FISHER
L.C. LOVE

Note: Any Additions or Changes on This Sheet Must be Made or Circled in Red Ink With Date and Name of Person Making Change.

Do not extend this side of this line.

PLEASE RETURN TO
LOS ANGELES COUNTY ENGINEER
403 Los Angeles County Engineering Bldg.

76F3095 CE # 310 3-61

F. B. 3427 PG. 6

INDEX

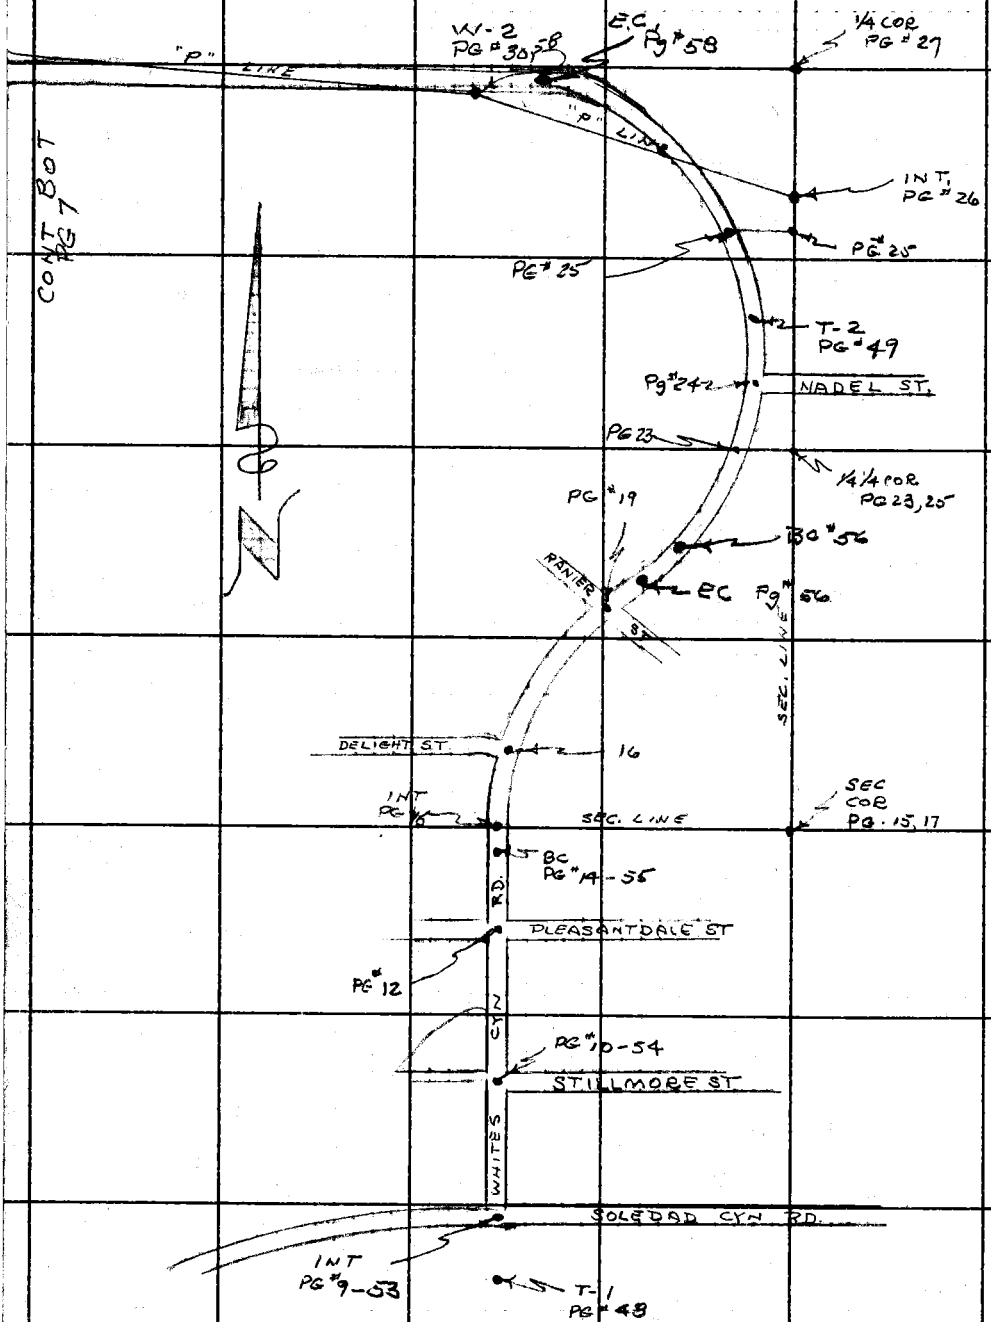

PLEASE RETURN TO
LOS ANGELES COUNTY ENGINEER
403 Los Angeles County Engineering Bldg.

Do not extend this side of this line.

Note: Any Additions or Changes on This Sheet Must be Made or Circled in Red Ink With Date and Name of Person Making Change.

Notes Ck'd by	Survey of WHITES CYN RD	F. B. 3427 PG. 7
Map No.	JN0076.37 Tape 234 Std 84 °F	
Office Work	Surveyed by R C DALE	
Checked	Notes R.C.D. Date 8-1-67	
Date	Indexed C. J. GALLI OCT 20 67	

INDEX

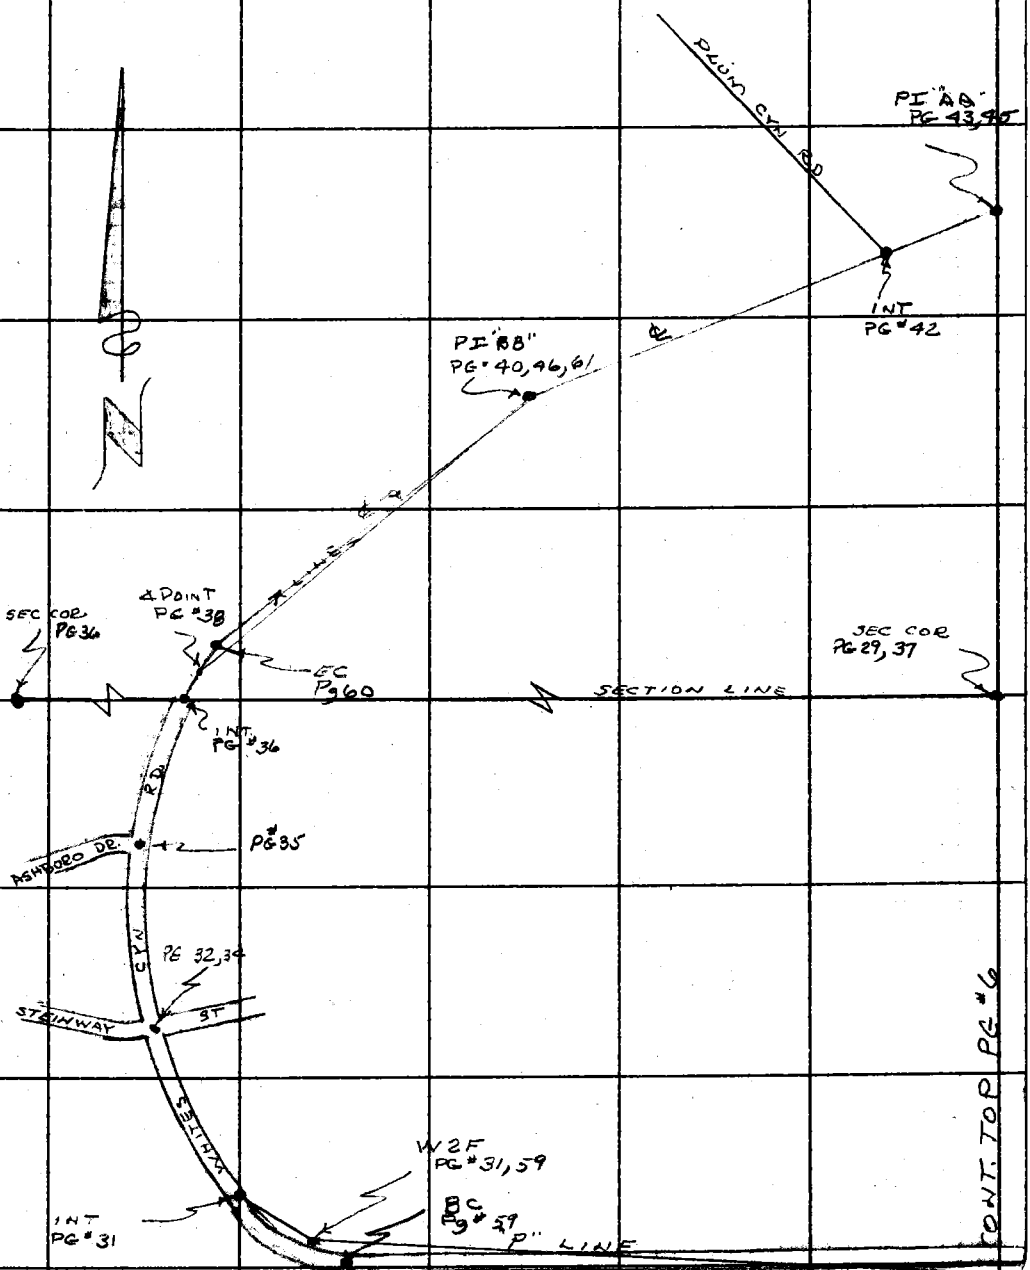

Note: Any Additions or Changes on This Sheet Must be Made or Circled in Red Ink With Date and Name of Person Making Change.

Do not extend this side of this line.

PLEASE RETURN TO
LOS ANGELES COUNTY ENGINEER
403 LOS ANGELES COUNTY ENGINEERING BLDG.

76F3095 CE # 310 3-61

PLEASE RETURN TO
LOS ANGELES COUNTY ENGINEER
403 LOS ANGELES COUNTY ENGINEERING BLDG.

Note: Any Additions or Changes on This Sheet Must be Made or Circled in Red Ink With Date and Name of Person Making Change.

Do not extend this side of this line.

F. B. 3427 Pg. 8

Notes Ck'd by	Survey of WHITES CYN ROAD	F. B. 3427 PG. 9
Map No. B-5146	IN0096.39 Tape 234 Std. 64 °F	
Office Work R. R. SHEAN	Surveyed by R. C. DALE	
Checked J. Cavataio	Notes RCD Date 8-1-67	
Date 9/3/71	Indexed C. J. GALLI OCT 20 '67	

W.S. 62, C-2

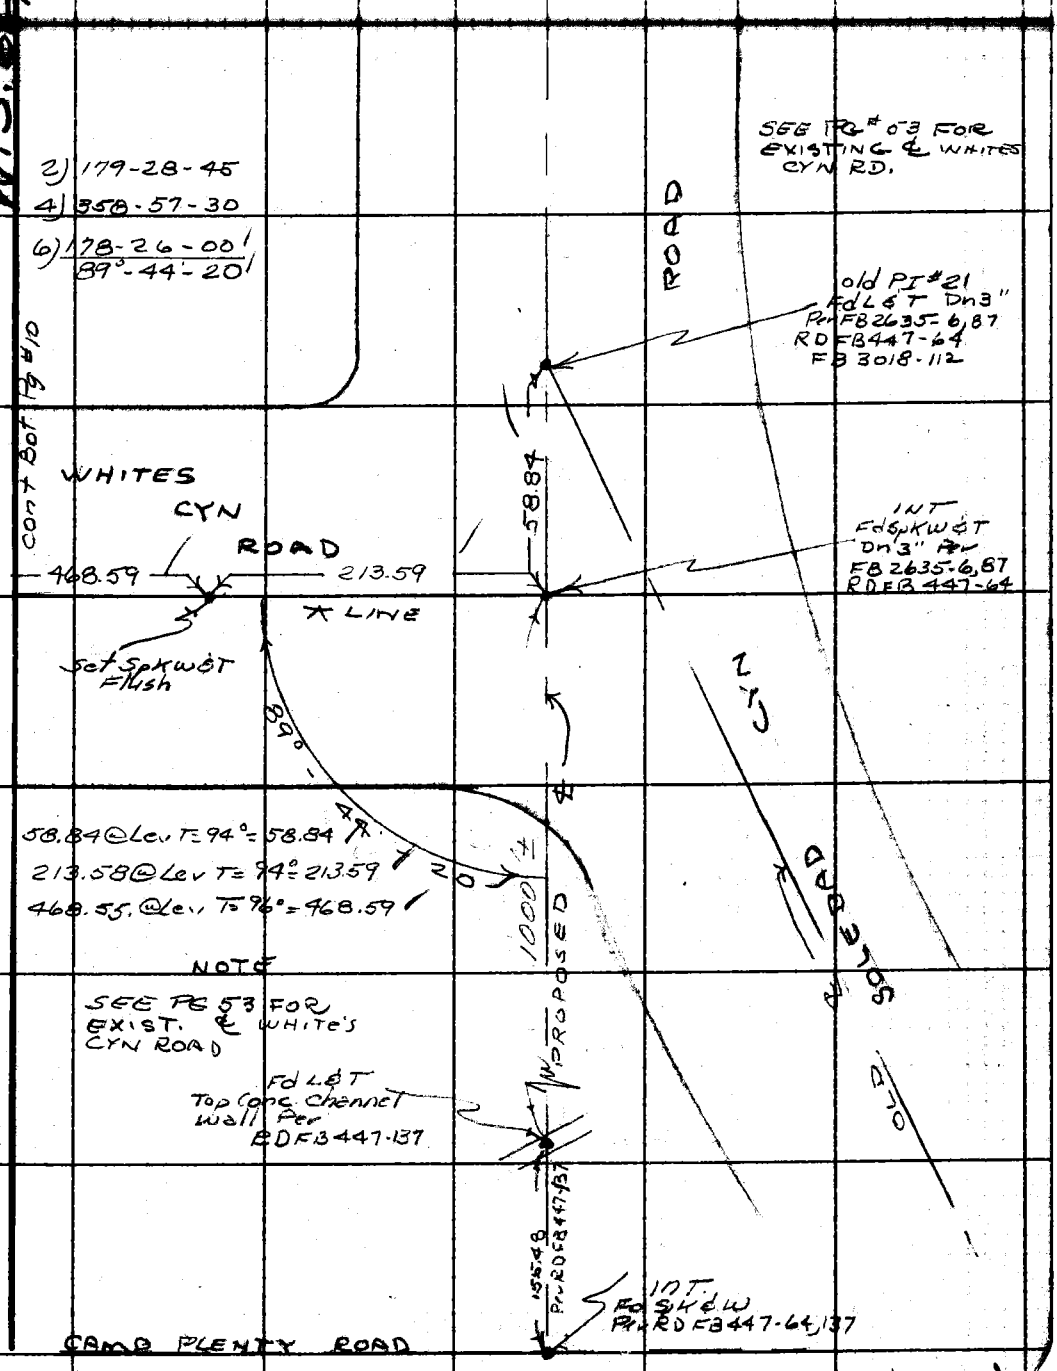

Note: Any Additions or Changes on This Sheet Must be Made or Circled in Red Ink With Date and Name of Person Making Change.

Do not extend this side of this line.

PLEASE RETURN TO
LOS ANGELES COUNTY ENGINEER
403 LOS ANGELES COUNTY ENGINEERING BLDG.

76F3095 CE # 310 3-61

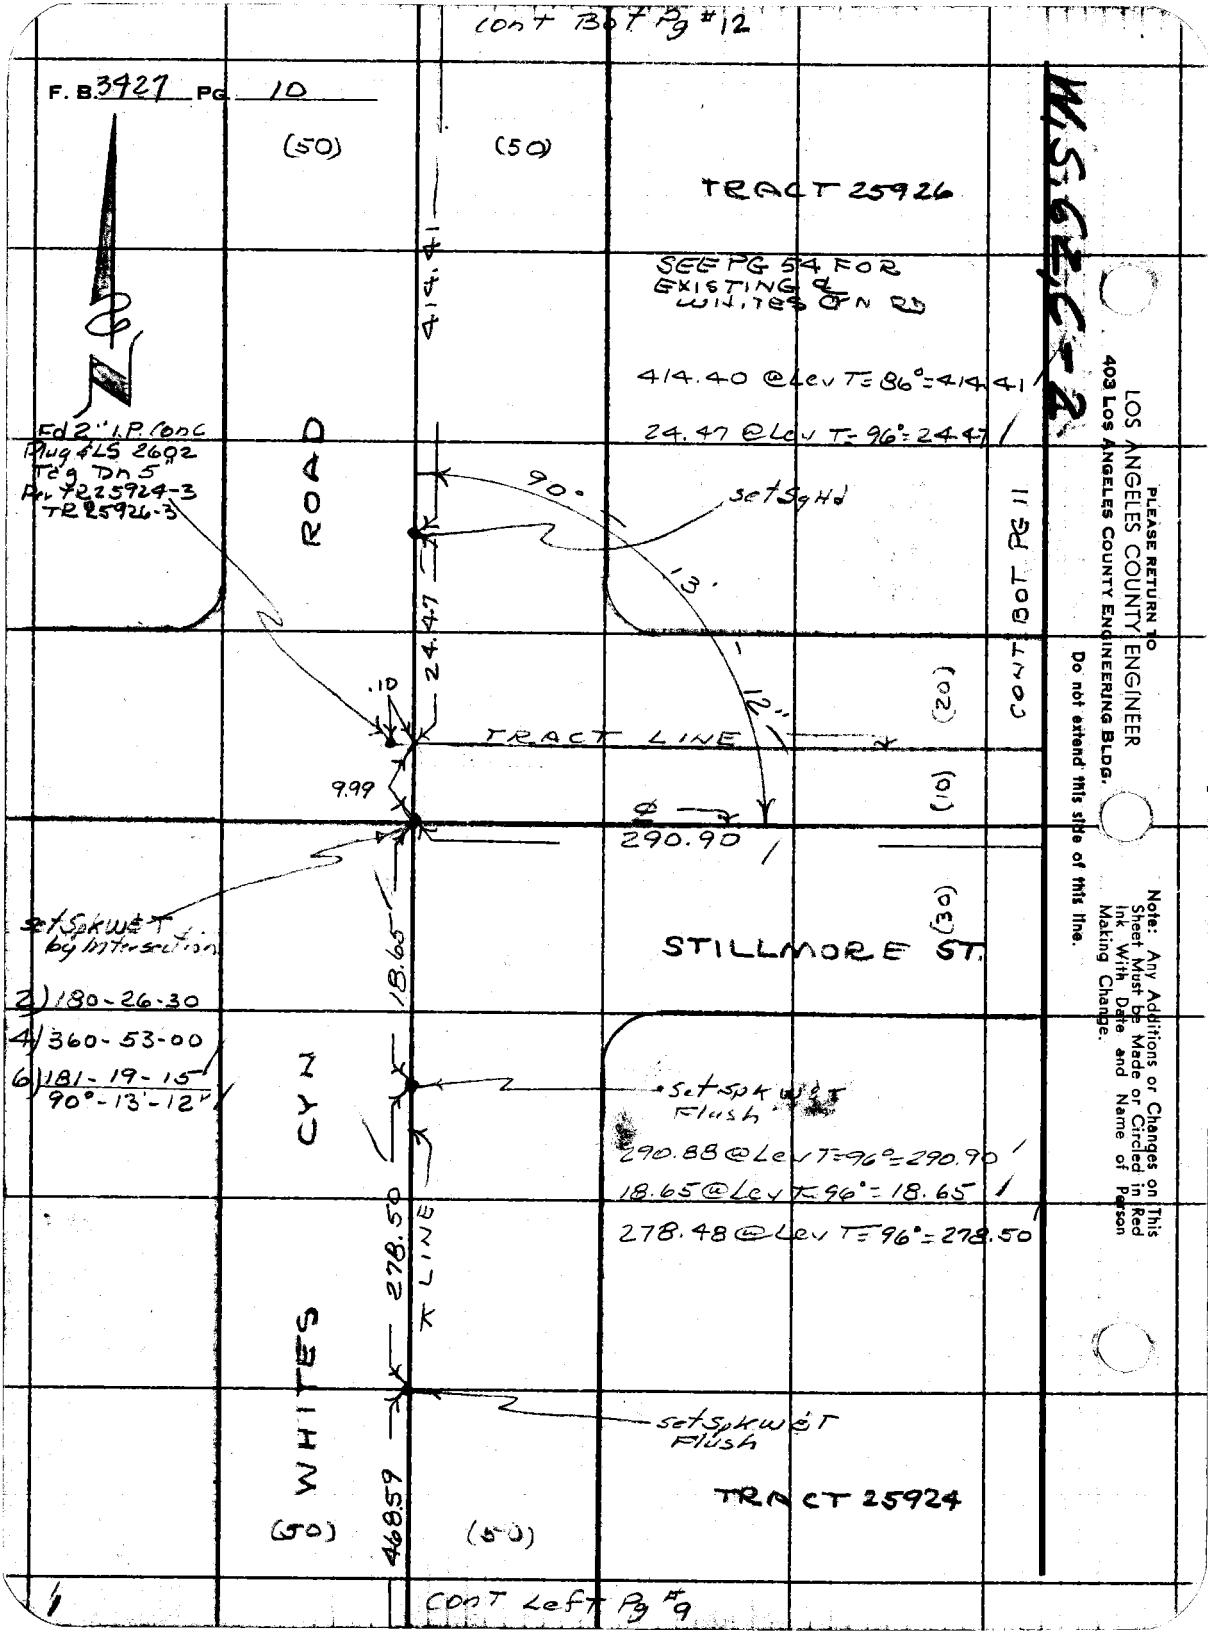

Cont Bot Pg #12
F. B. 3427 Pg. 10
(50)
(50)
TRACT 25926
SEE PG 54 FOR EXISTING ℄ WHITES CYN RD
414.41
414.40 @ Lev T=86°=414.41
24.47 @ Lev T=96°=24.47
Fd 2" I.P. Conc Plug & LS 2602 Tag Dn 5" Per TR 25924-3 TR 25926-3
ROAD
90°
set Sg Hd
13'
24.47
12"
.10
TRACT LINE
(20)
(10)
9.99
℄
290.90
CONT BOT PG 11
set Spk W&T by intersection
18.65
STILLMORE ST.
(30)
2) 180-26-30
4) 360-53-00
6) 181-19-15
90°-13'-12"
CYN
set Spk W&T Flush
290.88 @ Lev T=96°=290.90
18.65 @ Lev T=96°=18.65
278.48 @ Lev T=96°=278.50
278.50
LINE
WHITES
set Spk W&T Flush
TRACT 25924
468.59
(50)
(50)
Cont Left Pg #9
W.S.62,C-2
PLEASE RETURN TO
LOS ANGELES COUNTY ENGINEER
403 Los Angeles County Engineering Bldg.
Do not extend this side of this line.
Note: Any Additions or Changes on This Sheet Must be Made or Circled in Red Ink With Date and Name of Person Making Change.

Notes Ck'd by	Survey of WHITES CYN RD.	F. B. 3427 PG. 11
Map No. B-5146	JN 009237 Tape 234 Std 84 °F	
Office Work R. R. SHEAN	Surveyed by R C DALE	
Checked J. Cavataio	Notes R.C.D. Date 8-3-61	
Date 9/7/71	Indexed C. J. GALLI	

W.S.1&2.C.2

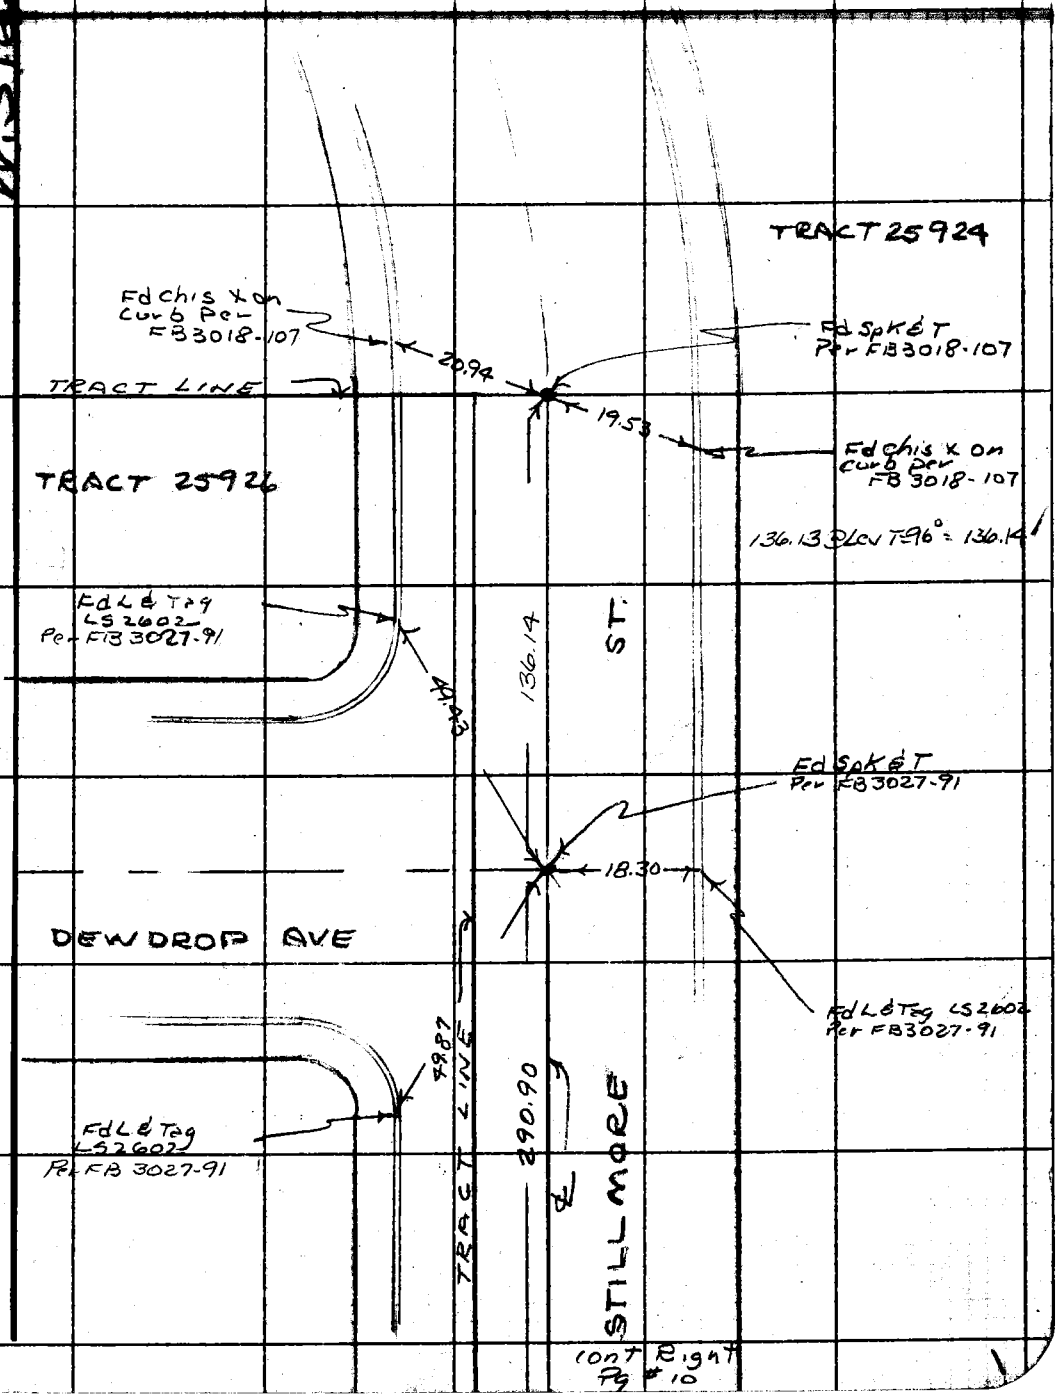

Note: Any Additions or Changes on This Sheet Must be Made or Circled in Red Ink With Date and Name of Person Making Change.

Do not extend this side of this line.

PLEASE RETURN TO
LOS ANGELES COUNTY ENGINEER
403 LOS ANGELES COUNTY ENGINEERING BLDG.

76F309S CE # 310 3-61

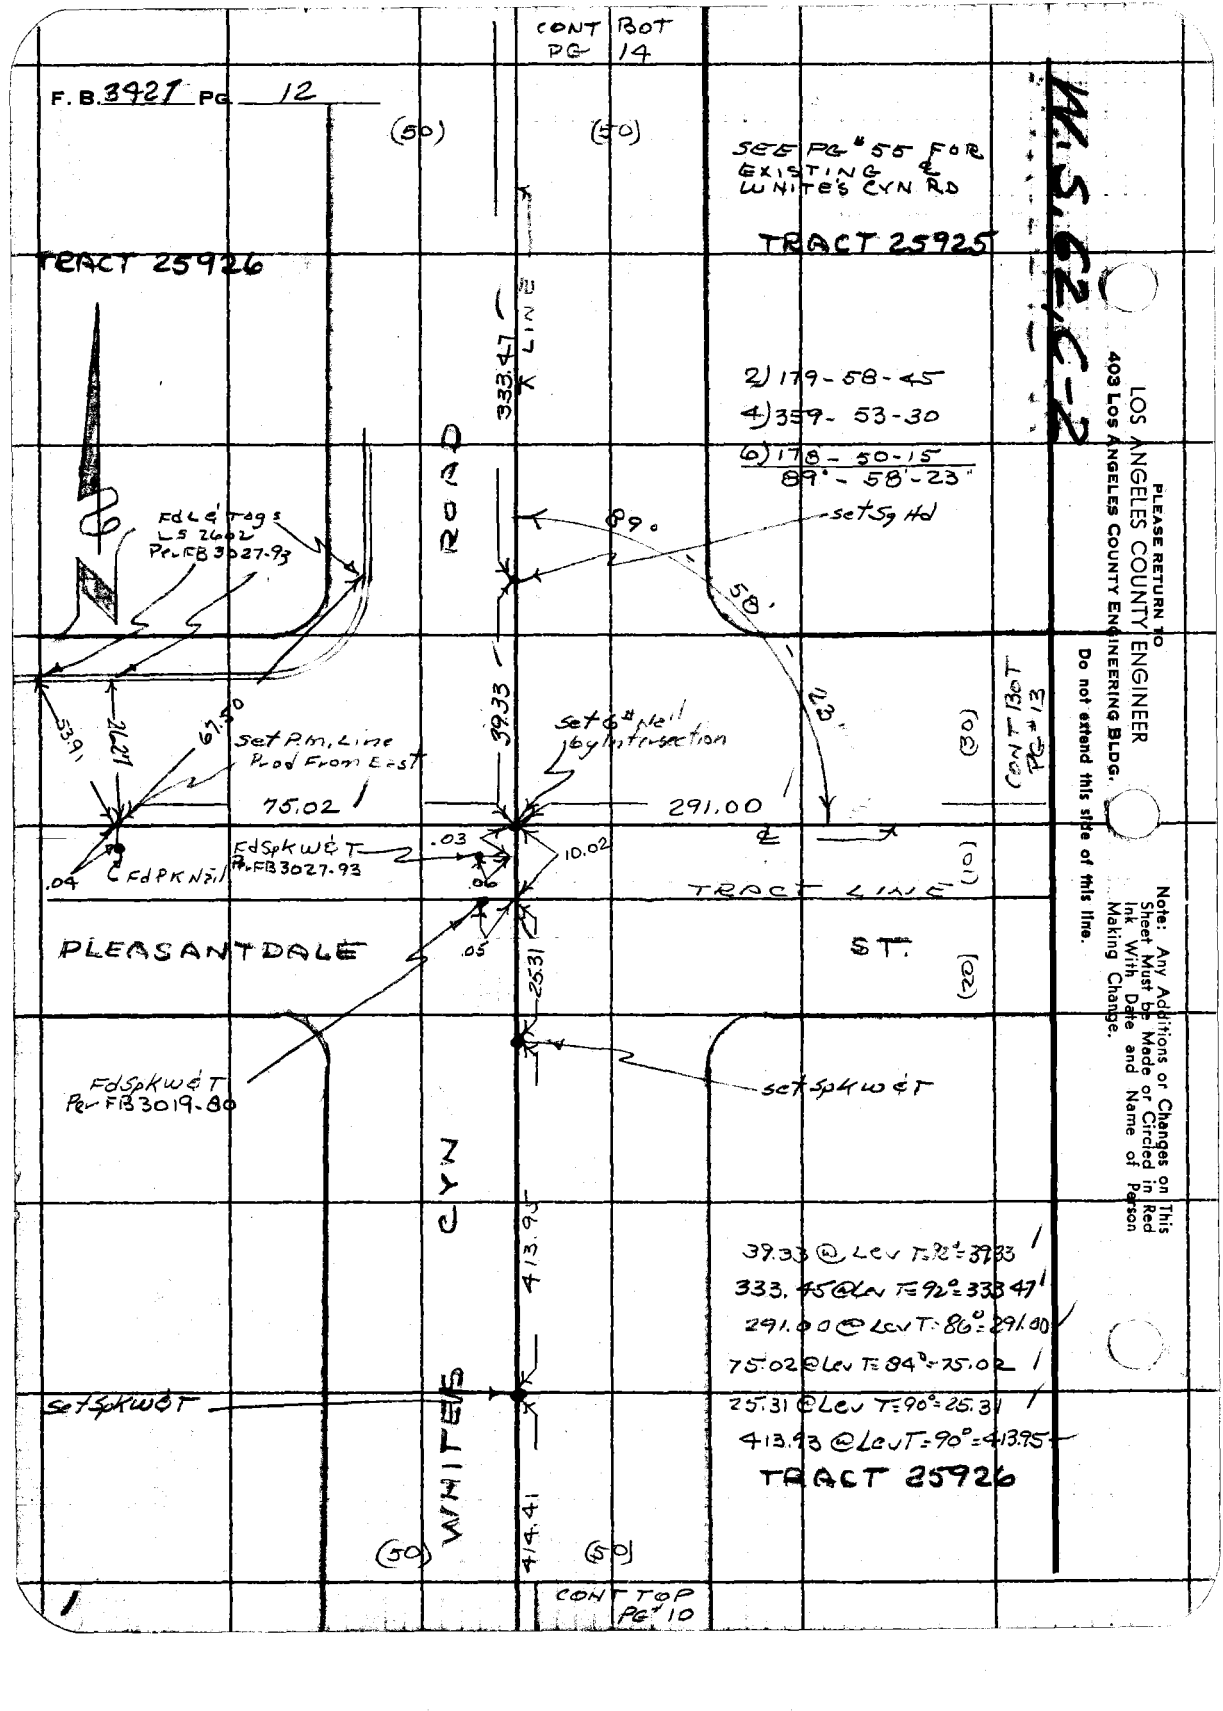

PLEASE RETURN TO
LOS ANGELES COUNTY ENGINEER
403 LOS ANGELES COUNTY ENGINEERING BLDG.
Do not extend this side of this line.

Note: Any Additions or Changes on This Sheet Must be Made or Circled in Red Ink With Date and Name of Person Making Change.

Notes Ck'd by	Survey of WHITES CYN RD	F. B. 3427 PG. 13
Map No. B-5746	JN0095.29 Tape 234 Std 84 °F	
Office Work R. R. SHEAN	Surveyed by R.C. DALE	
Checked J. Cavataio	Notes R.C.D. Date 8-4-67	
Date 9/3/71	Indexed C.J. GALLI	

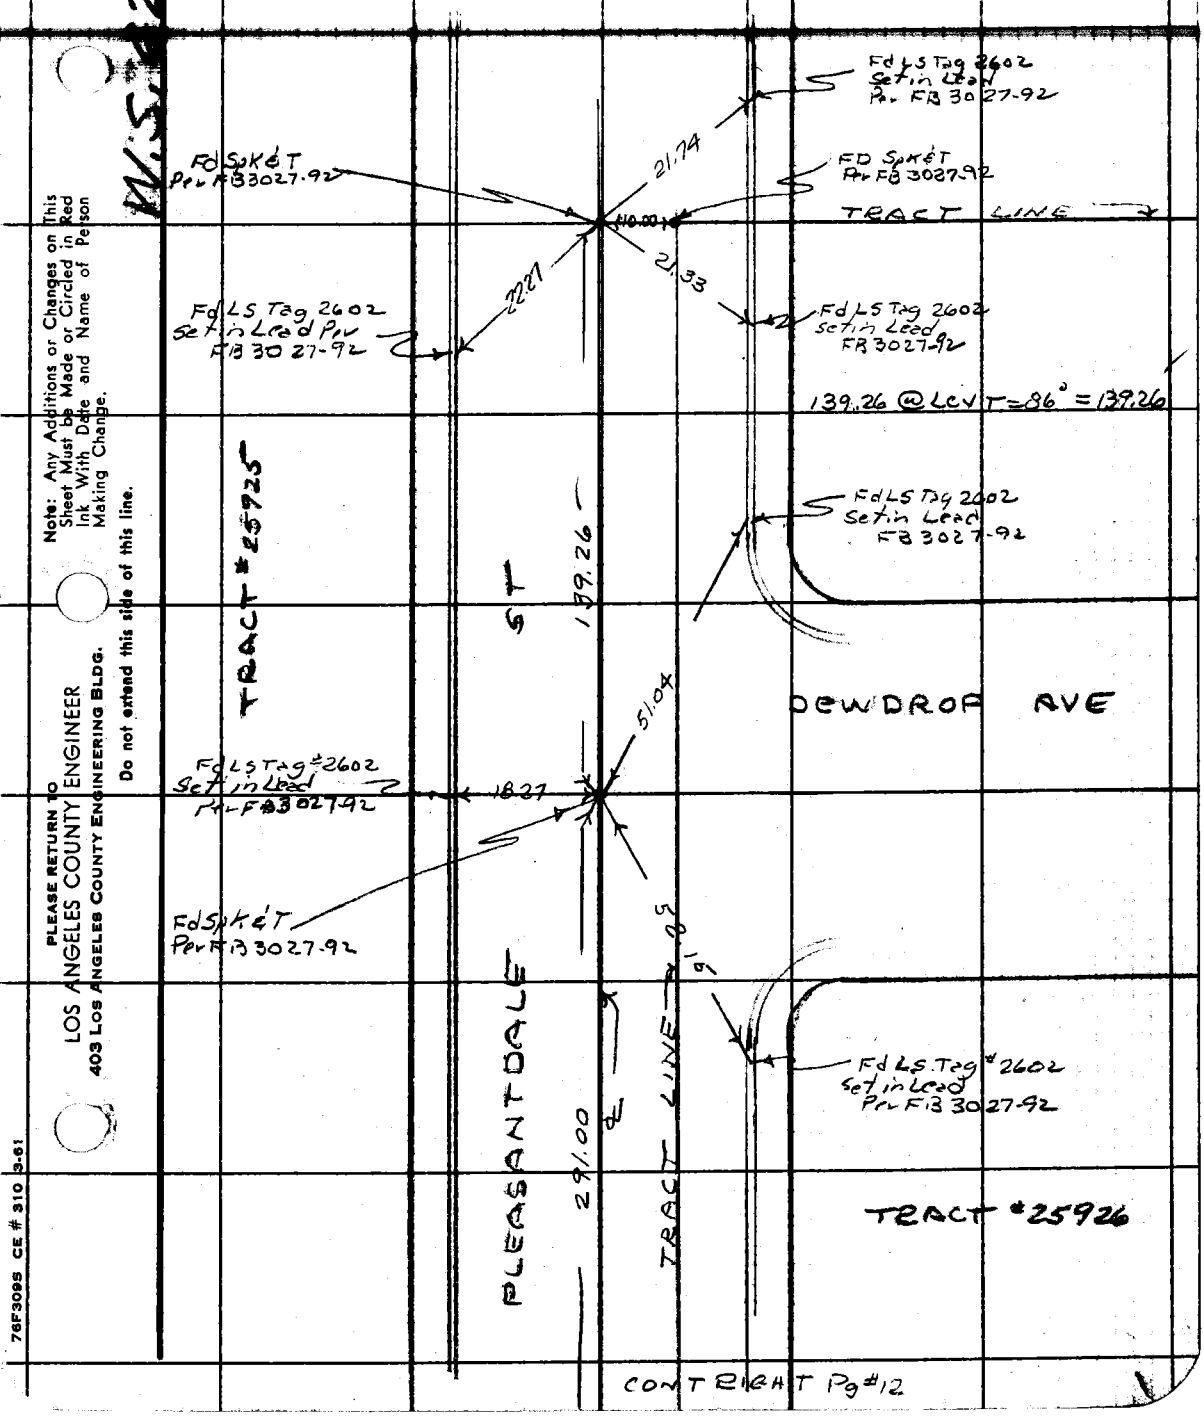

CONTRIGHT Pg #12

Note: Any Additions or Changes on This Sheet Must be Made or Circled in Red Ink With Date and Name of Person Making Change.

Do not extend this side of this line.

PLEASE RETURN TO
LOS ANGELES COUNTY ENGINEER
403 LOS ANGELES COUNTY ENGINEERING BLDG.

76F3095 CE # 310 3-61

F. B. 3427 Pg. 14

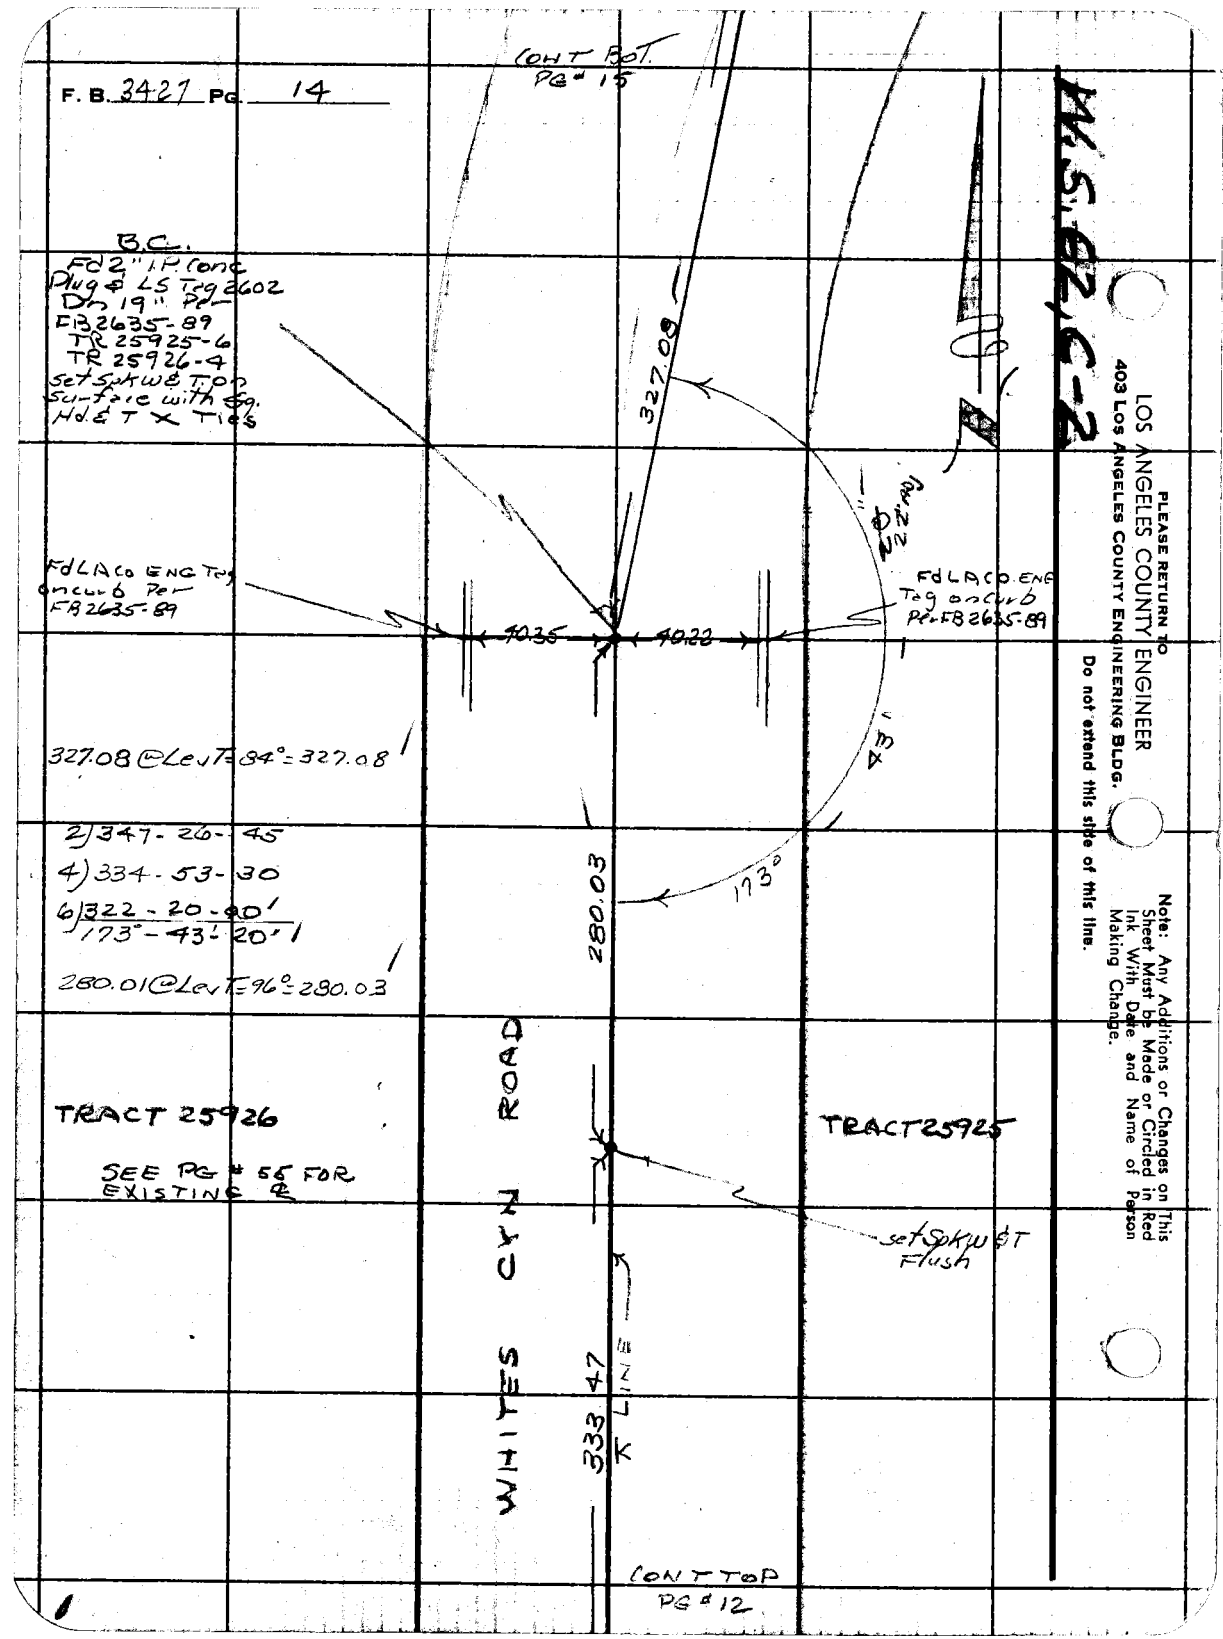

M.S. 82, C-2

PLEASE RETURN TO
LOS ANGELES COUNTY ENGINEER
403 Los Angeles County Engineering Bldg.

Do not extend this side of this line.

Note: Any Additions or Changes on This Sheet Must be Made or Circled in Red Ink With Date and Name of Person Making Change.

Notes Ck'd by	Survey of WHITES CYN RD	F. B. 3427 PG. 15
Map No. B 5146	JN 0095.50 Tape 2.5 Std 84 °F	
Office Work R. R. SHEAN	Surveyed by R. C. DALE	
Checked J. Cavataio	Notes R.C.D. Date 8-5-67	
Date 9/3/71	Indexed C. J. GA[illegible]	

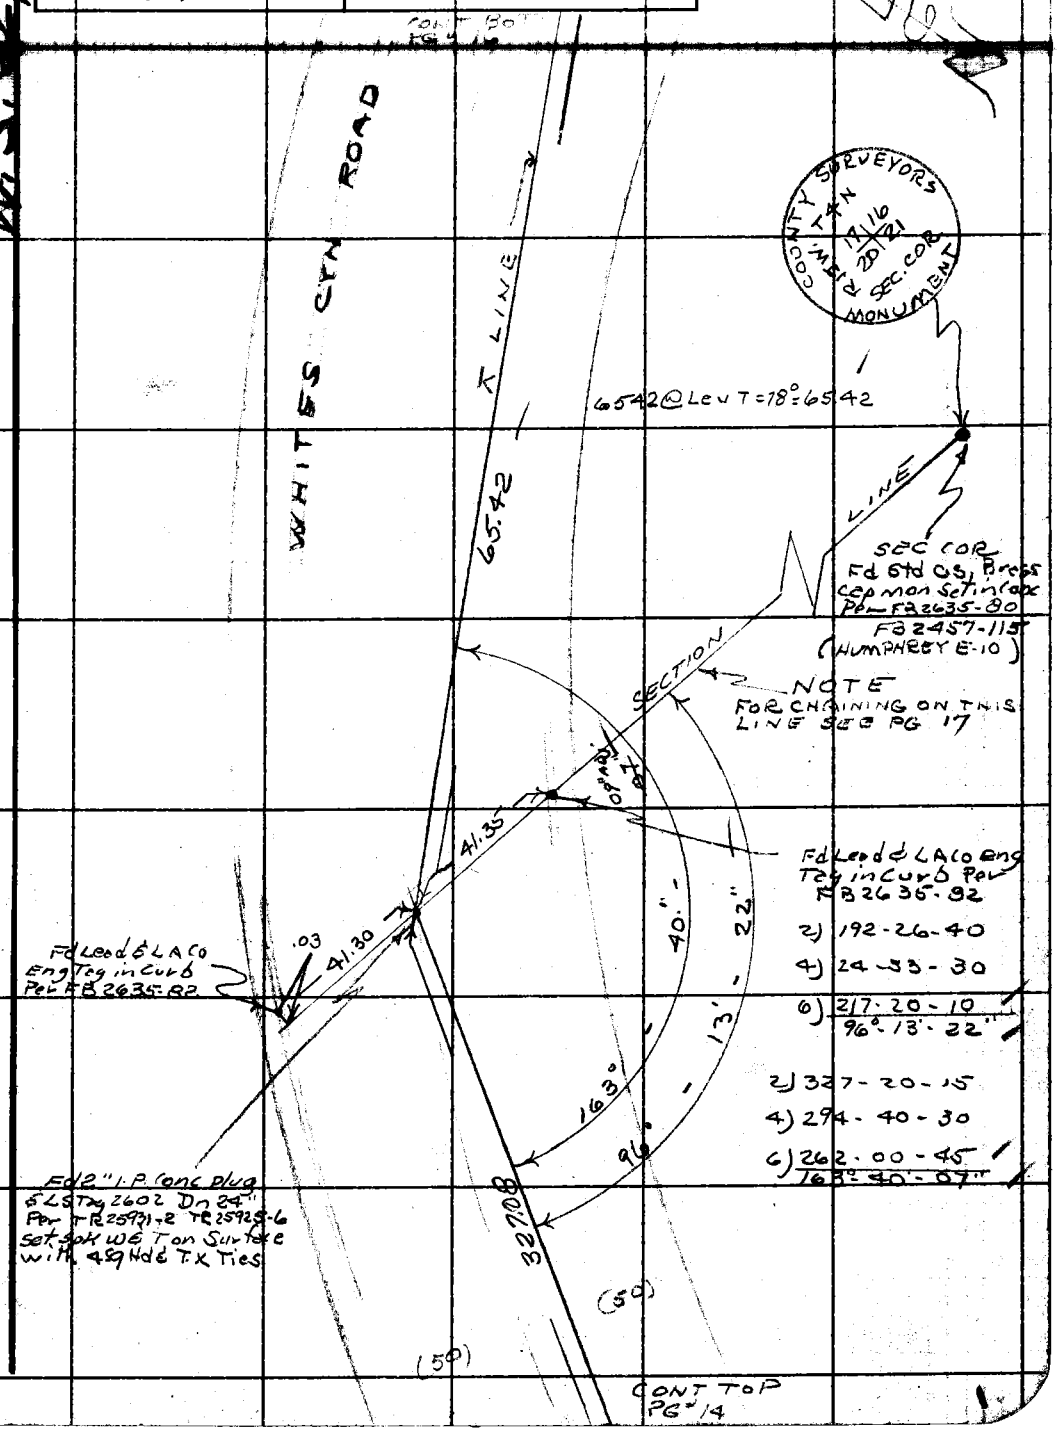

Note: Any Additions or Changes on This Sheet Must be Made or Circled in Red Ink With Date and Name of Person Making Change.

Do not extend this side of this line.

PLEASE RETURN TO
LOS ANGELES COUNTY ENGINEER
403 LOS ANGELES COUNTY ENGINEERING BLDG.

76F309S CE # 310 3-61

F.B. 3427 PG 16

524.44 @ Lev T = 92° = 524.47

2) 319-40-15
4) 279-20-15
6) 239-00-30
159°-50-05

TRACT 25931

305.34 @ Lev T = 78° = 305.33

P.O.C. Set Spk W & T Calc ∡ & Dist From Sec Line Intersection To The South. Per TR 25931-2

2) 195-14-30
4) 30-29-00
6) 225-43-15
97°-37-13"

TRACT 25926

153.83 @ Lev T = 78° = 153.82

92.01 @ Lev T = 84 = 92.01

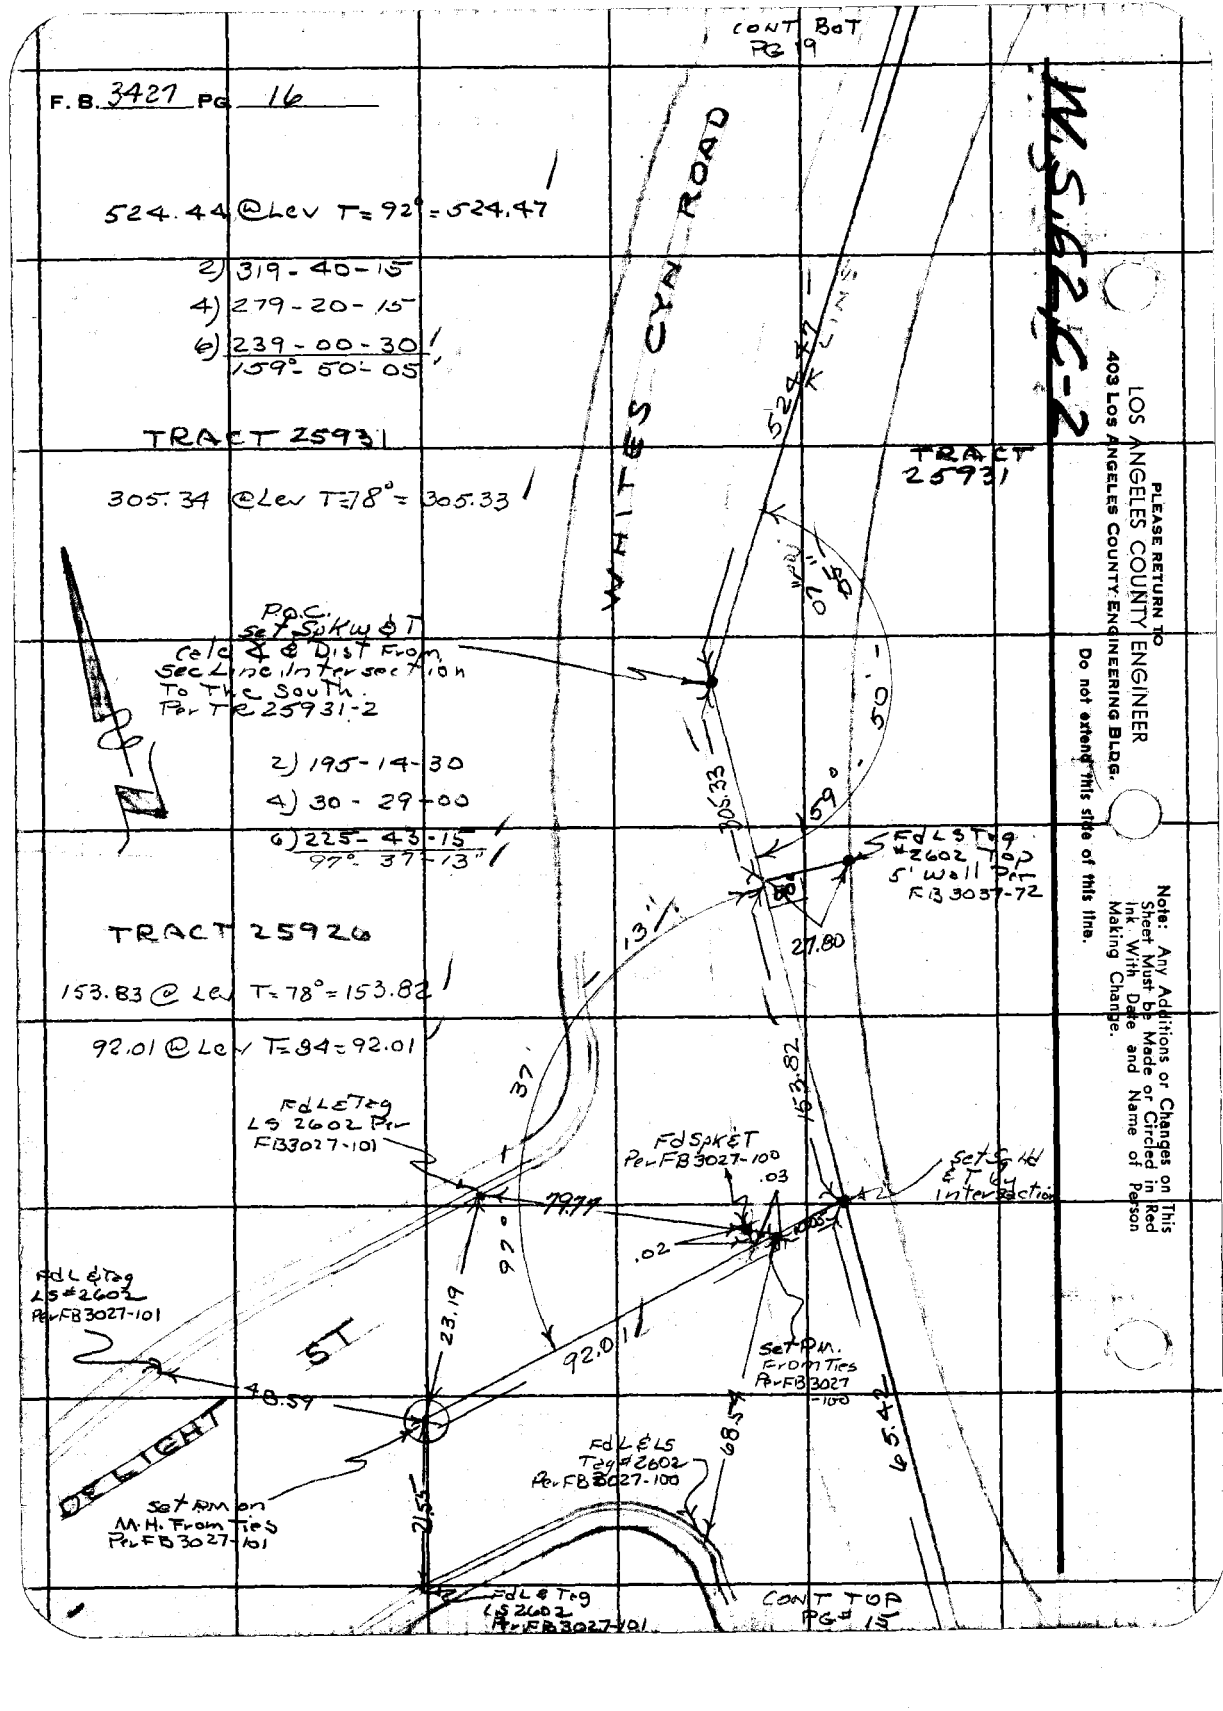

W.S.62.C-2

PLEASE RETURN TO
LOS ANGELES COUNTY ENGINEER
403 LOS ANGELES COUNTY ENGINEERING BLDG.

Do not extend this side of this line.

Note: Any Additions or Changes on This Sheet Must be Made or Circled in Red Ink With Date and Name of Person Making Change.

Notes Ck'd by	Survey of WHITES CYN RD	F. B. 3427 PG. 17
Map No. B-5146	JN 0095.37 Tape 224 Std 84 °F	
Office Work R. R. SHEAN	Surveyed by R.C. DALE	
Checked J. Cavataio	Notes R.C.D. Date 8-5-67	
Date 9/3/71	Indexed C. J. GALLI	

W.S.62, C.2

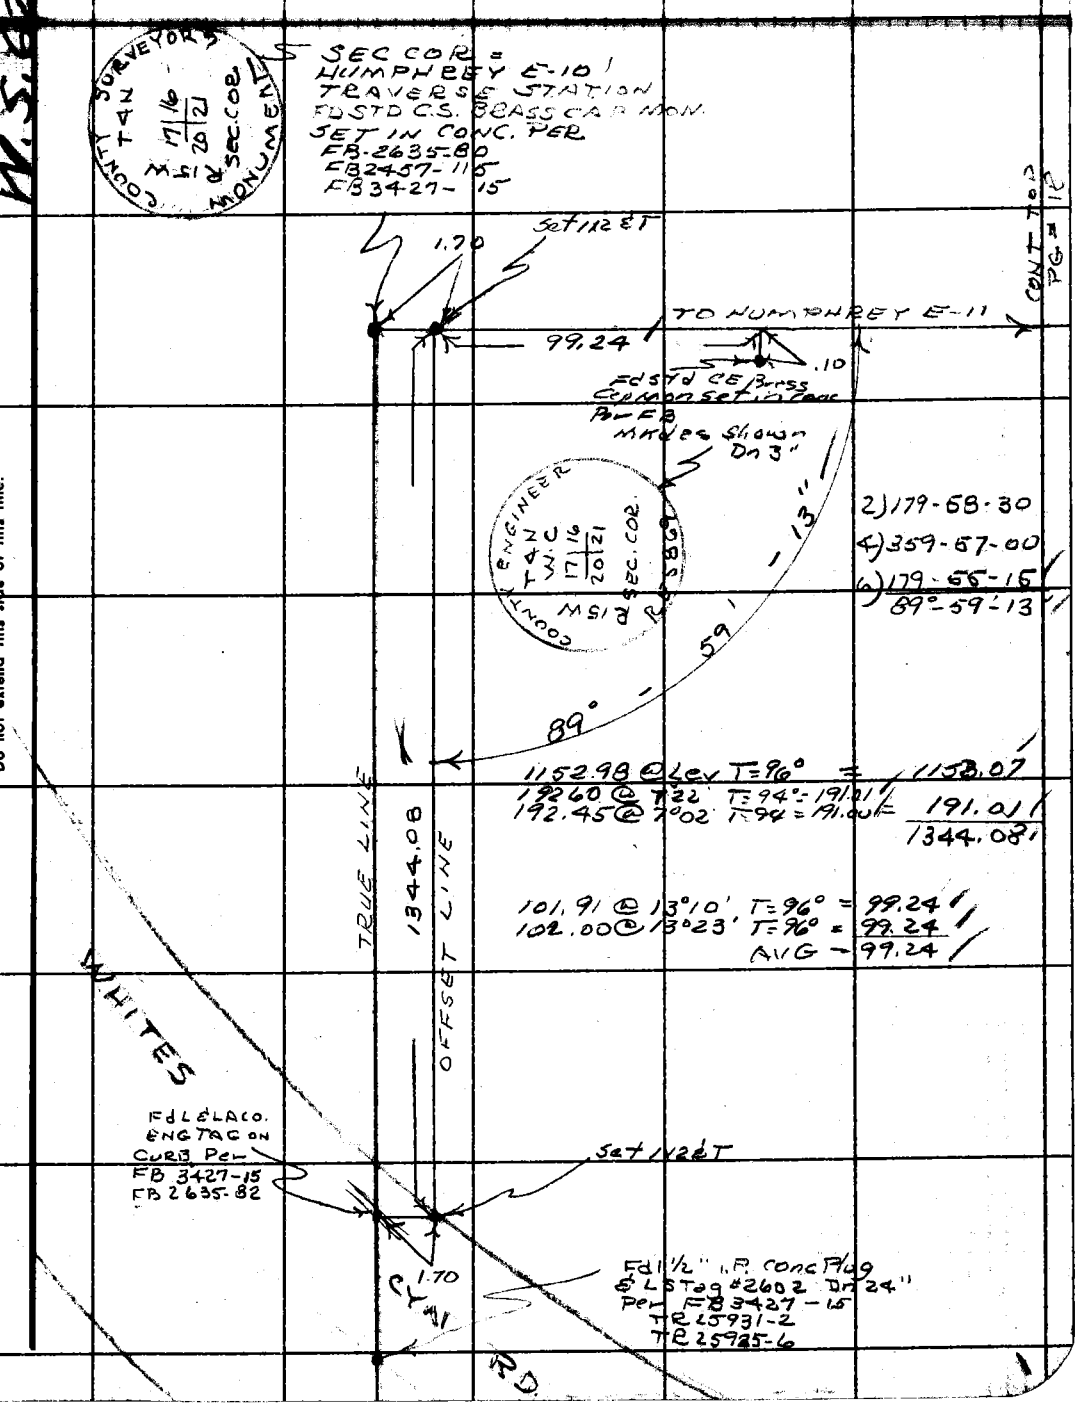

Note: Any Additions or Changes on This Sheet Must be Made or Circled in Red Ink With Date and Name of Person Making Change.

PLEASE RETURN TO
LOS ANGELES COUNTY ENGINEER
403 LOS ANGELES COUNTY ENGINEERING BLDG.
Do not extend this side of this line.

76F3095 CE # 310 3-61

F. B. 3427 PG. 18

CONT. RIGHT
PG # 17

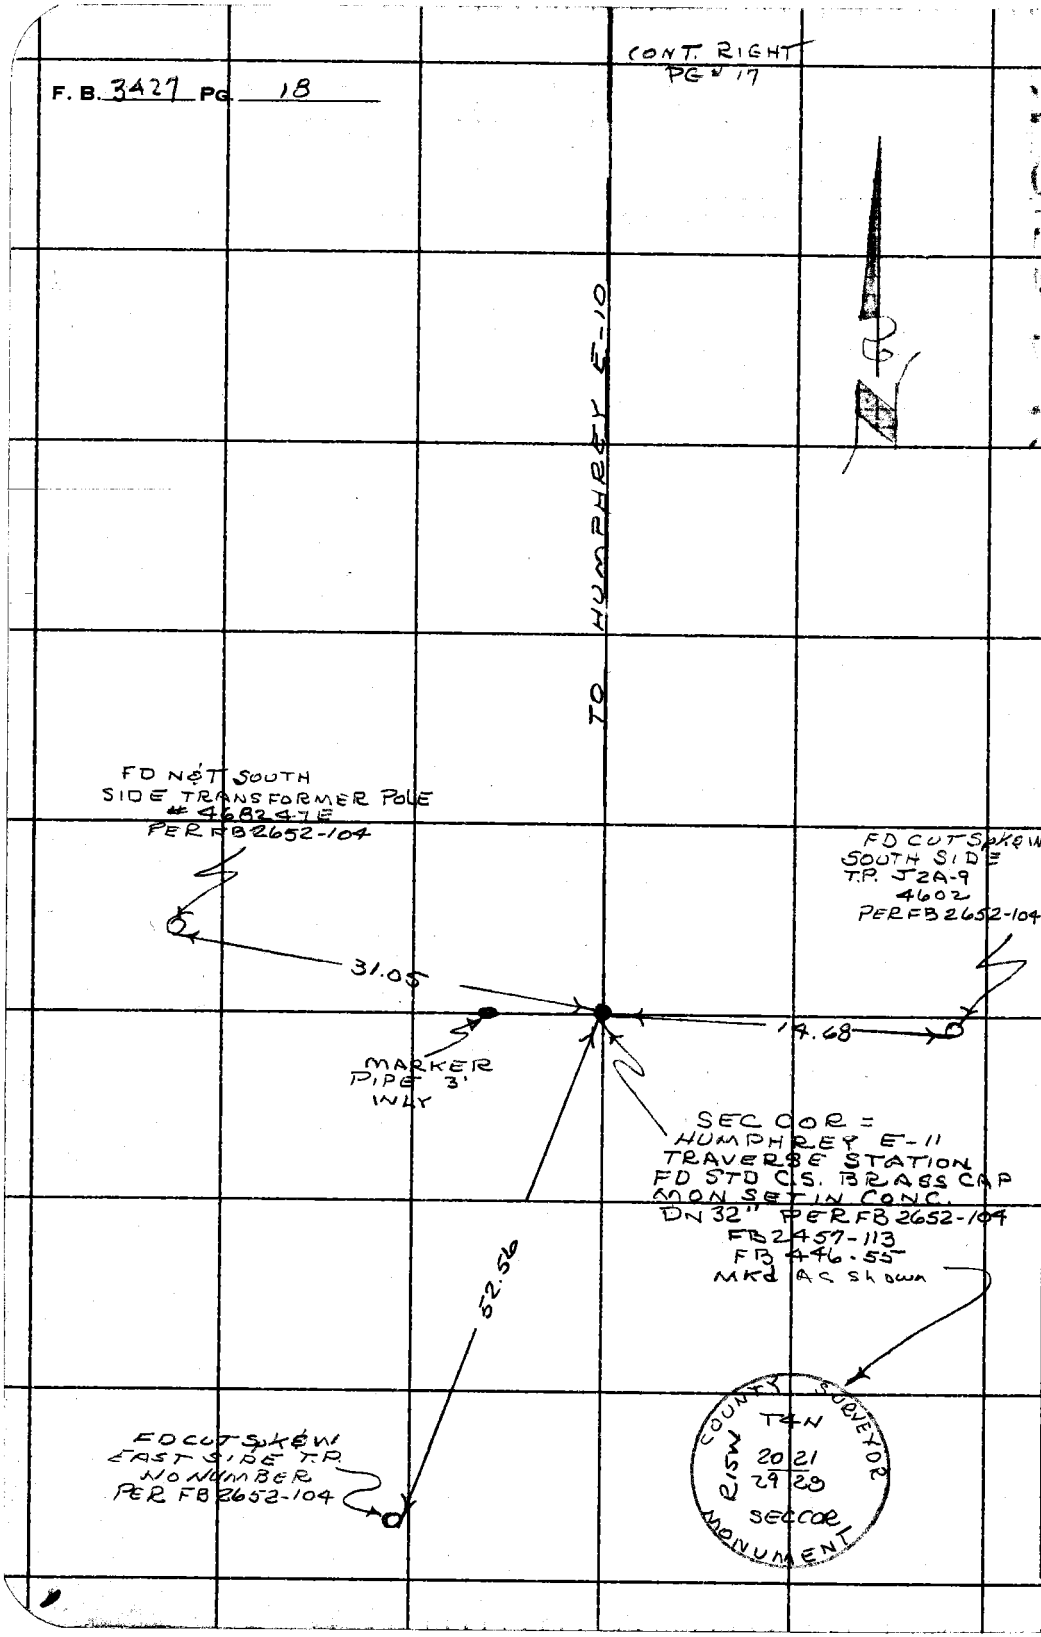

W.S.62, C-2

PLEASE RETURN TO
LOS ANGELES COUNTY ENGINEER
403 LOS ANGELES COUNTY ENGINEERING BLDG.

Do not extend this side of this line.

Note: Any Additions or Changes on This Sheet Must be Made or Circled in Red Ink With Date and Name of Person Making Change.

Notes Ck'd by	Survey of WHITES CYN ROAD
Map No. 8-5146	JN 0095.38 Tape 224 Std 84 °F
Office Work R. R. SHEAN	Surveyed by R.C. DALE
Checked J. Cavataio	Notes RCD Date 8-6-67
Date 9/3/71	Indexed C.J. GALL

F. B. 8427 PG. 19

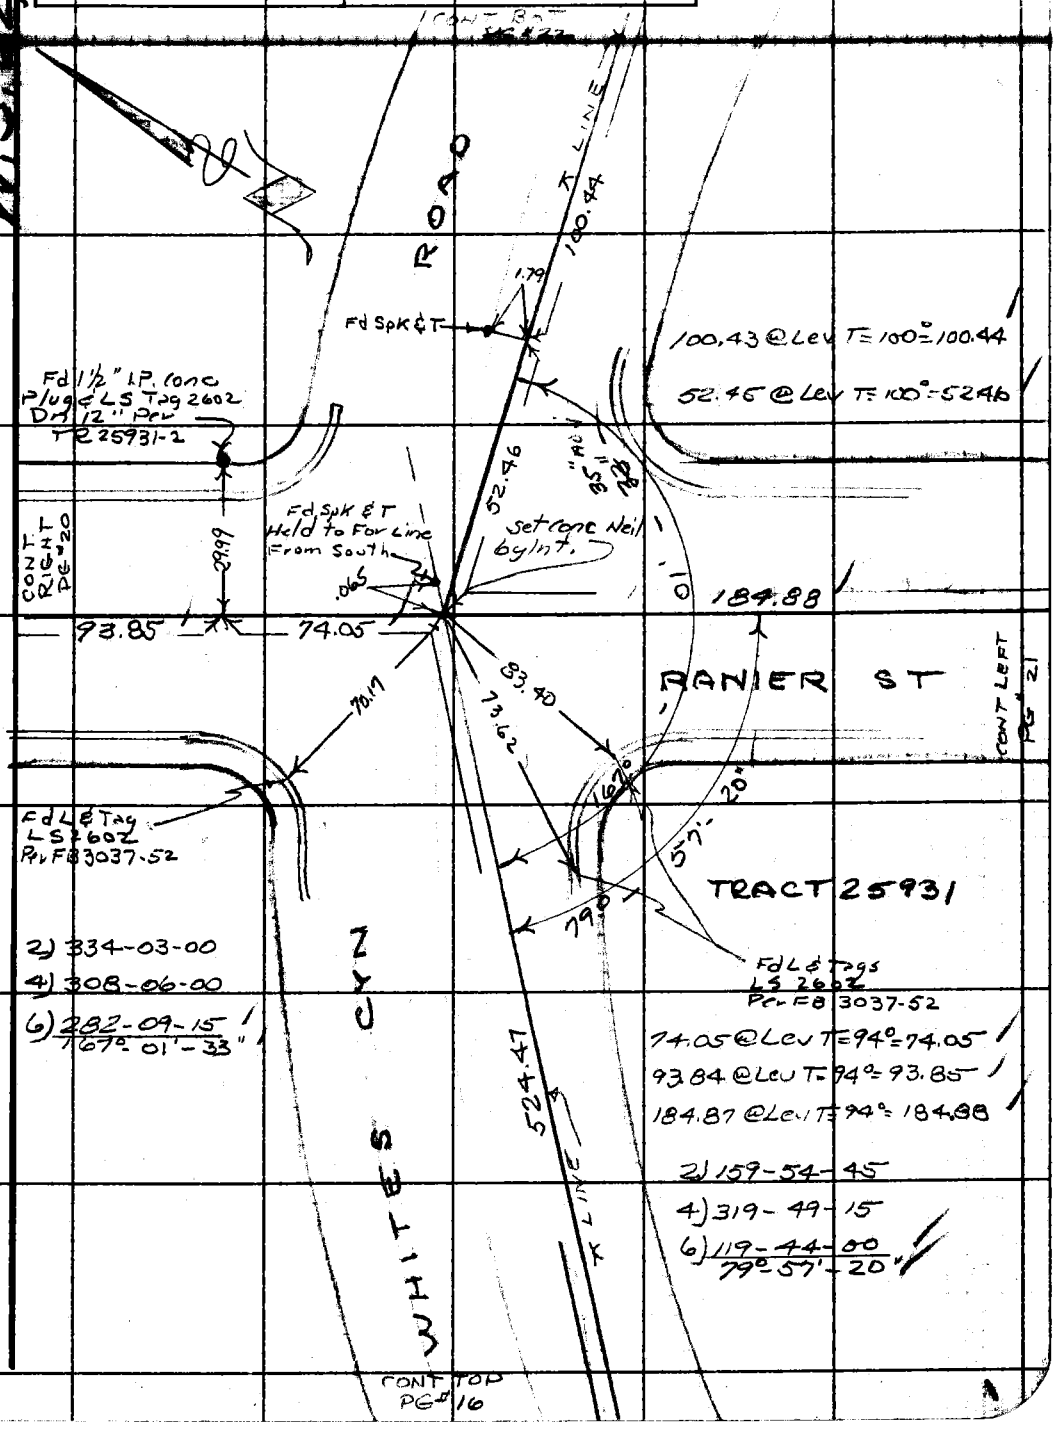

Note: Any Additions or Changes on This Sheet Must be Made or Circled in Red Ink With Date and Name of Person Making Change.

Do not extend this side of this line.

PLEASE RETURN TO
LOS ANGELES COUNTY ENGINEER
403 LOS ANGELES COUNTY ENGINEERING BLDG.

76F309S CE # 310 3-61

F. B. 3427 PG. 20

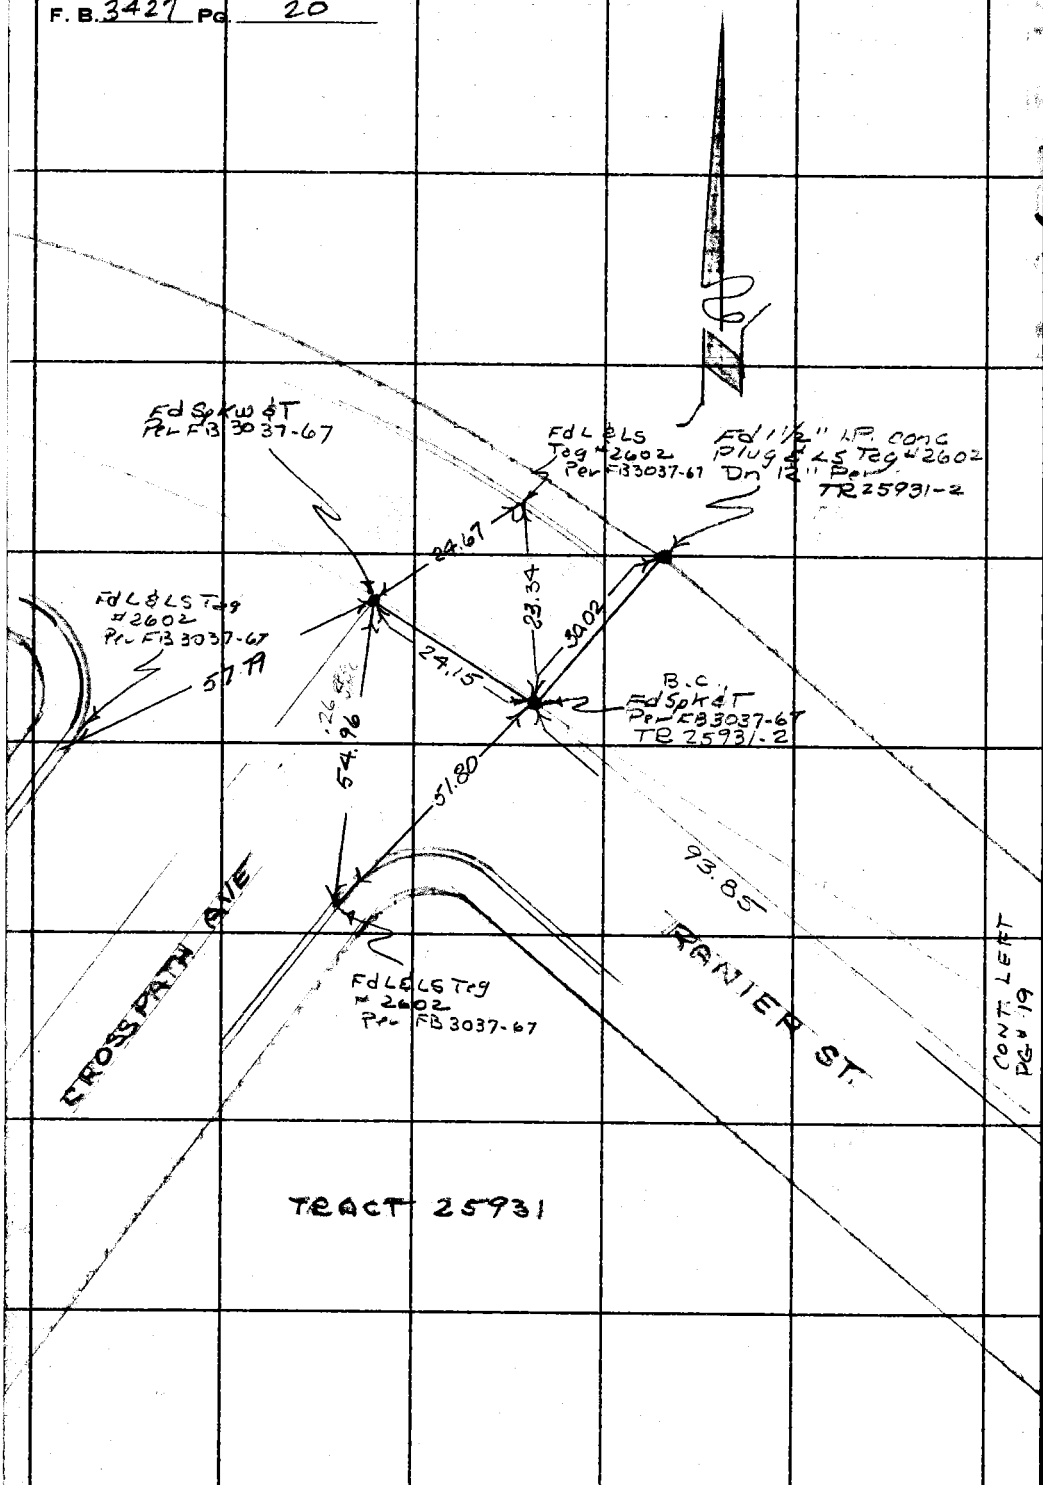

W.S. 62, C-2

PLEASE RETURN TO
LOS ANGELES COUNTY ENGINEER
403 LOS ANGELES COUNTY ENGINEERING BLDG.

Do not extend this side of this line.

Note: Any Additions or Changes on This Sheet Must be Made or Circled in Red Ink With Date and Name of Person Making Change.

Notes Ck'd by	Survey of WHITES CYN ROAD	F. B. 3427 PG. 21
Map No. C.S.B. 5146	JN [illegible] Tape [illegible] Std [illegible] °F	
Office Work R. R. SHEAN	Surveyed by R C DALE	
Checked J. Cavataio	Notes RCD Date [illegible]	
Date 9/3/71	Indexed C. J. GALLI	

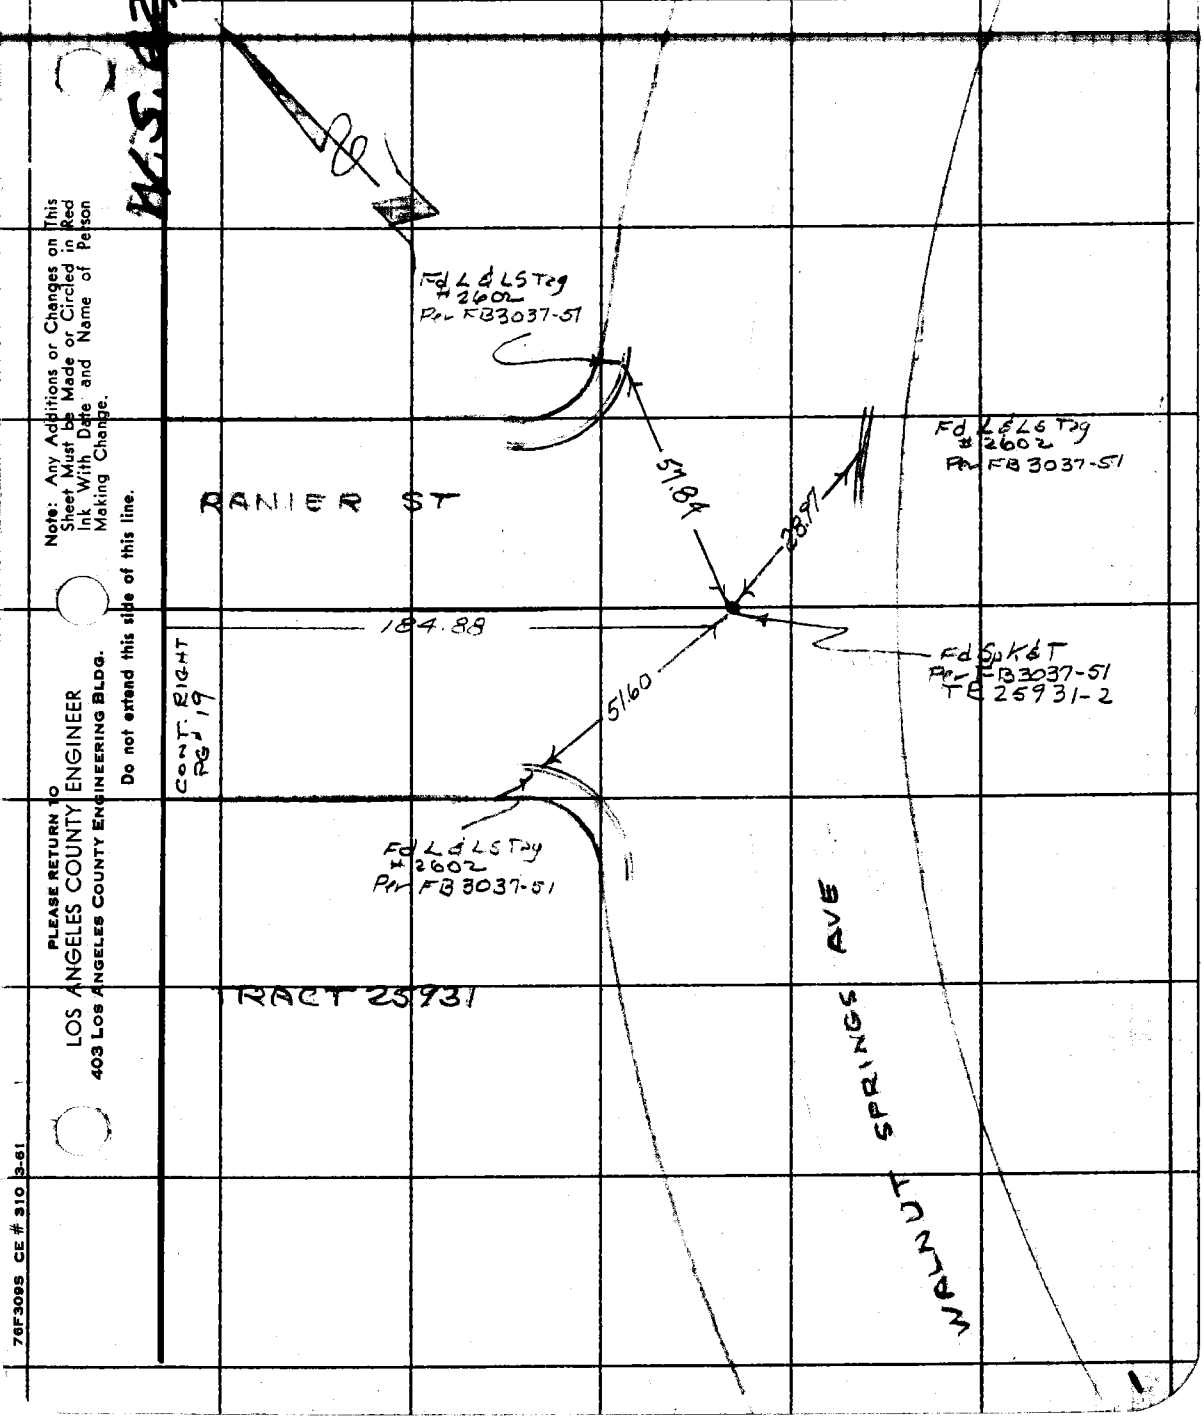

Note: Any Additions or Changes on This Sheet Must be Made or Circled in Red Ink With Date and Name of Person Making Change.

Do not extend this side of this line.

PLEASE RETURN TO
LOS ANGELES COUNTY ENGINEER
403 LOS ANGELES COUNTY ENGINEERING BLDG.

76F3095 CE # 310 3-61

F. B. 3427 PG 22

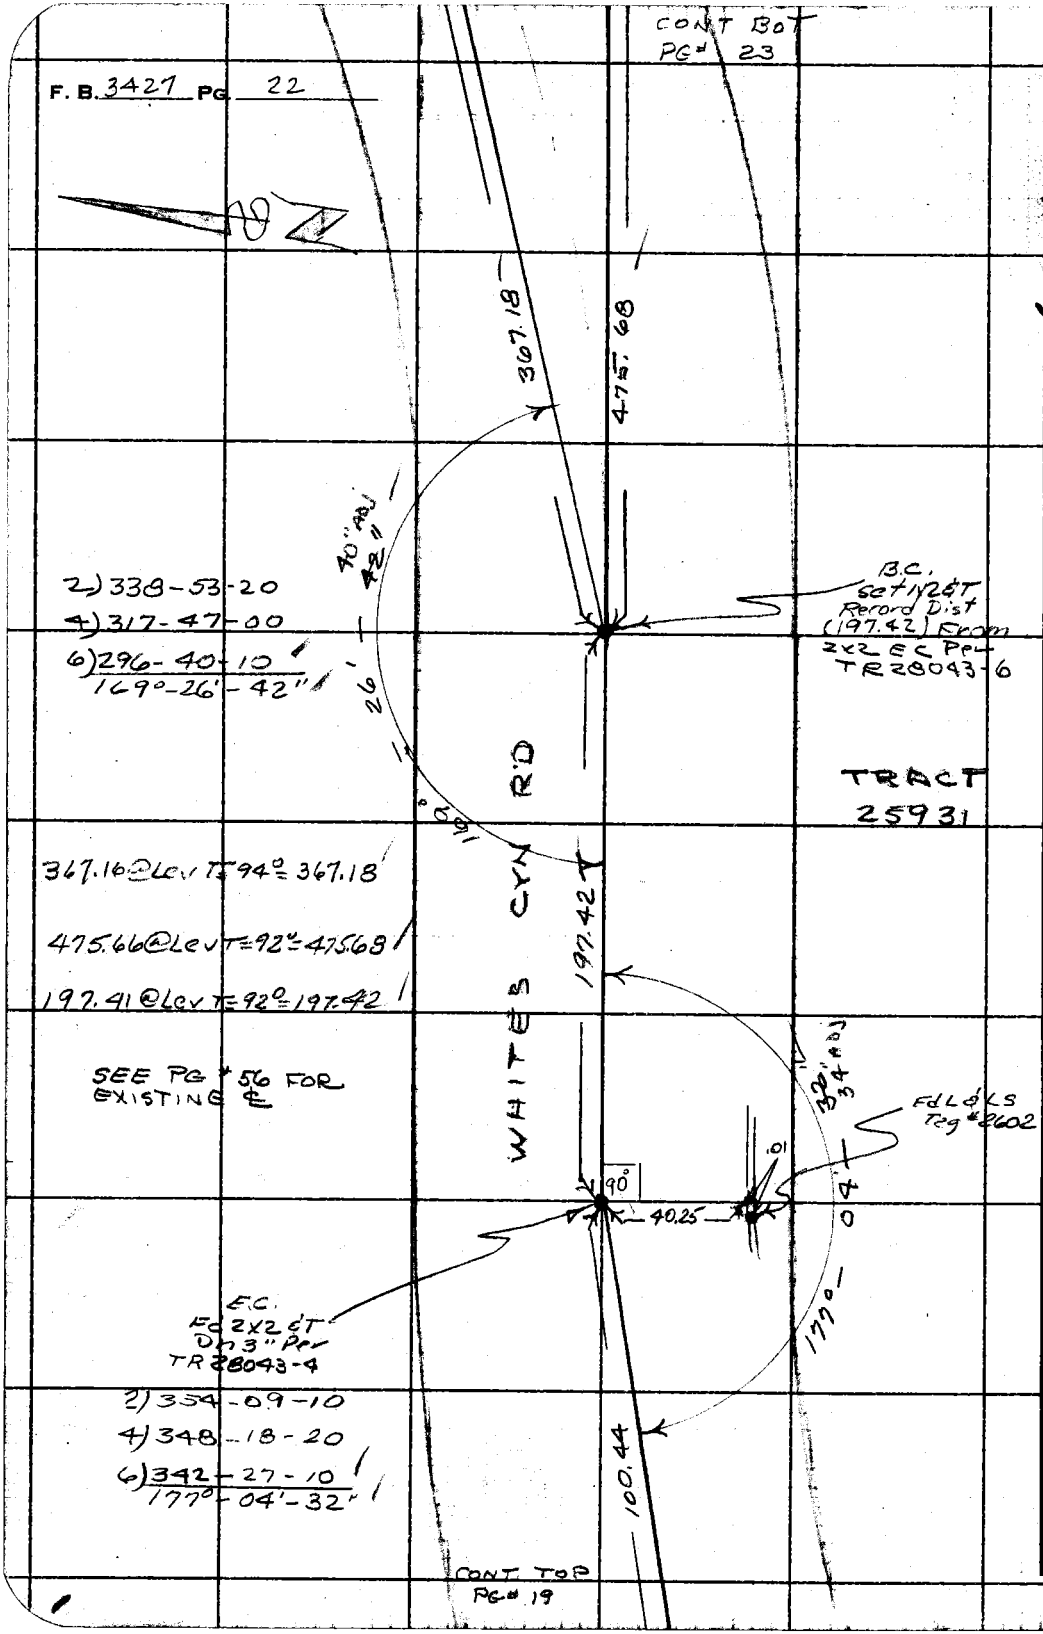

2) 338-53-20
4) 317-47-00
6) 296-40-10
169°-26'-42"

367.16 @ Lev T = 94° = 367.18

475.66 @ Lev T = 92° = 475.68

197.41 @ Lev T = 92° = 197.42

SEE PG # 56 FOR EXISTING ℄

2) 354-09-10
4) 348-18-20
6) 342-27-10
177°-04'-32"

W.S. 62, C-2

PLEASE RETURN TO
LOS ANGELES COUNTY ENGINEER
403 LOS ANGELES COUNTY ENGINEERING BLDG.

Do not extend this side of this line.

Note: Any Additions or Changes on This Sheet Must be Made or Circled in Red Ink With Date and Name of Person Making Change.

Notes Ck'd by	Survey of WHITES CYN RD	F. B. 3427 PG. 23
Map No. C.S.B-5146	JN 0095.30 Tape 234 Std 84 °F	
Office Work R. R. SHEAN	Surveyed by R.C. DALE	
Checked J. Cavalaio	Notes R.C.D. Date 9	
Date 9/3/71	Indexed C.J. GALLI	

W.S. 62, C-12

Note: Any Additions or Changes on This Sheet Must be Made or Circled in Red Ink With Date and Name of Person Making Change.

Do not extend this side of this line.

PLEASE RETURN TO
LOS ANGELES COUNTY ENGINEER
403 LOS ANGELES COUNTY ENGINEERING BLDG.

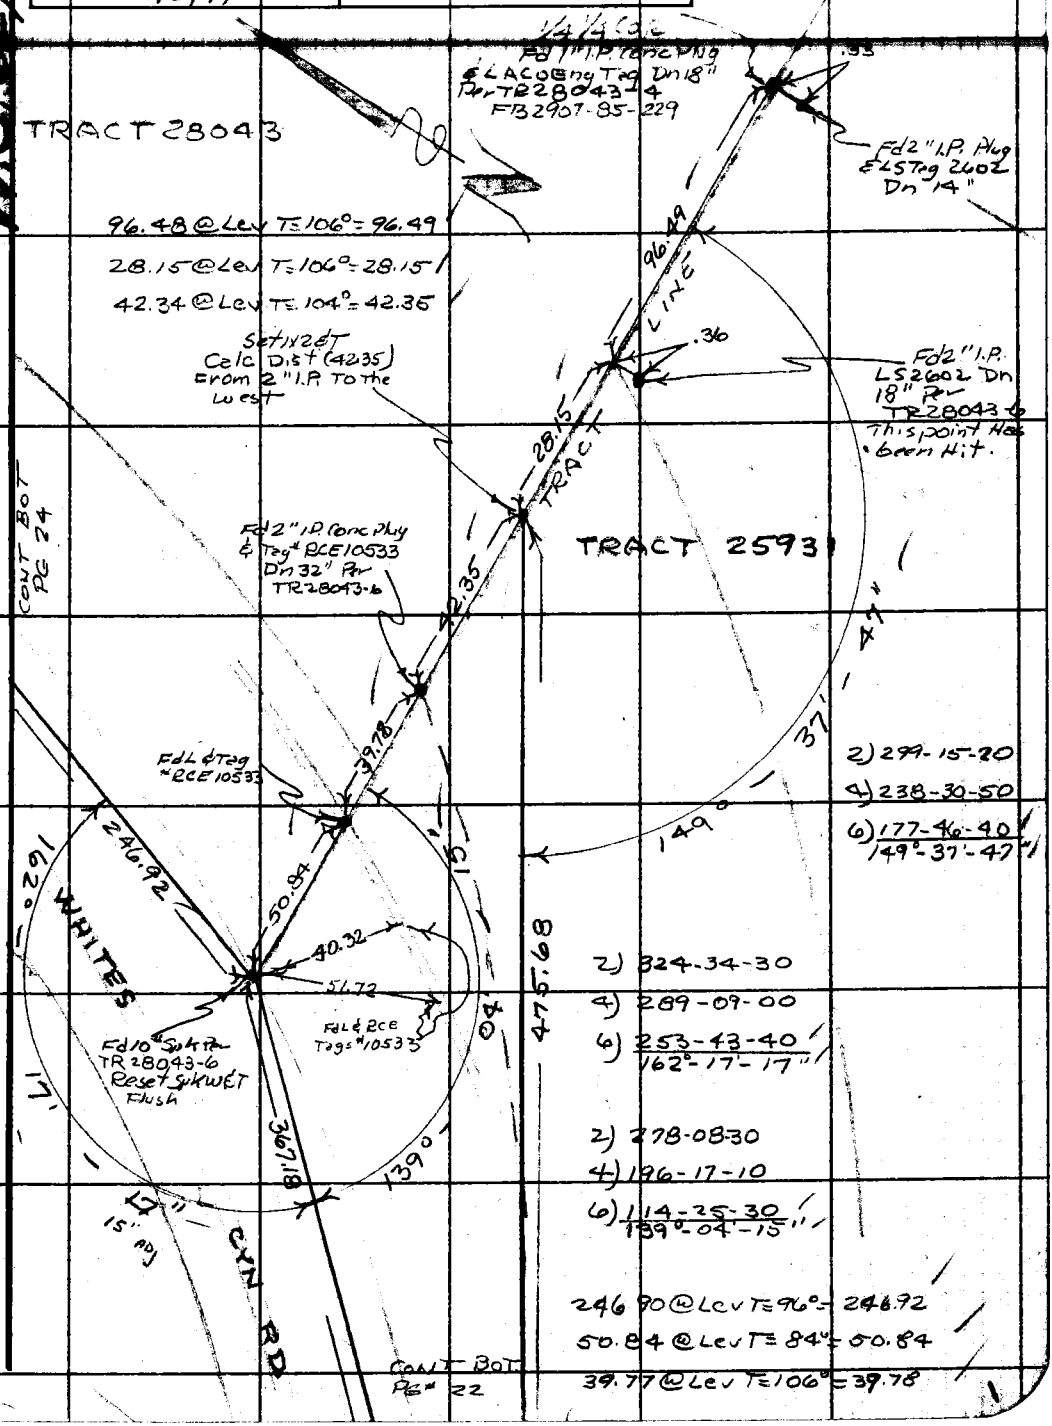

76F3095 CE # 310 3-61

F. B. 3427 PG. 24

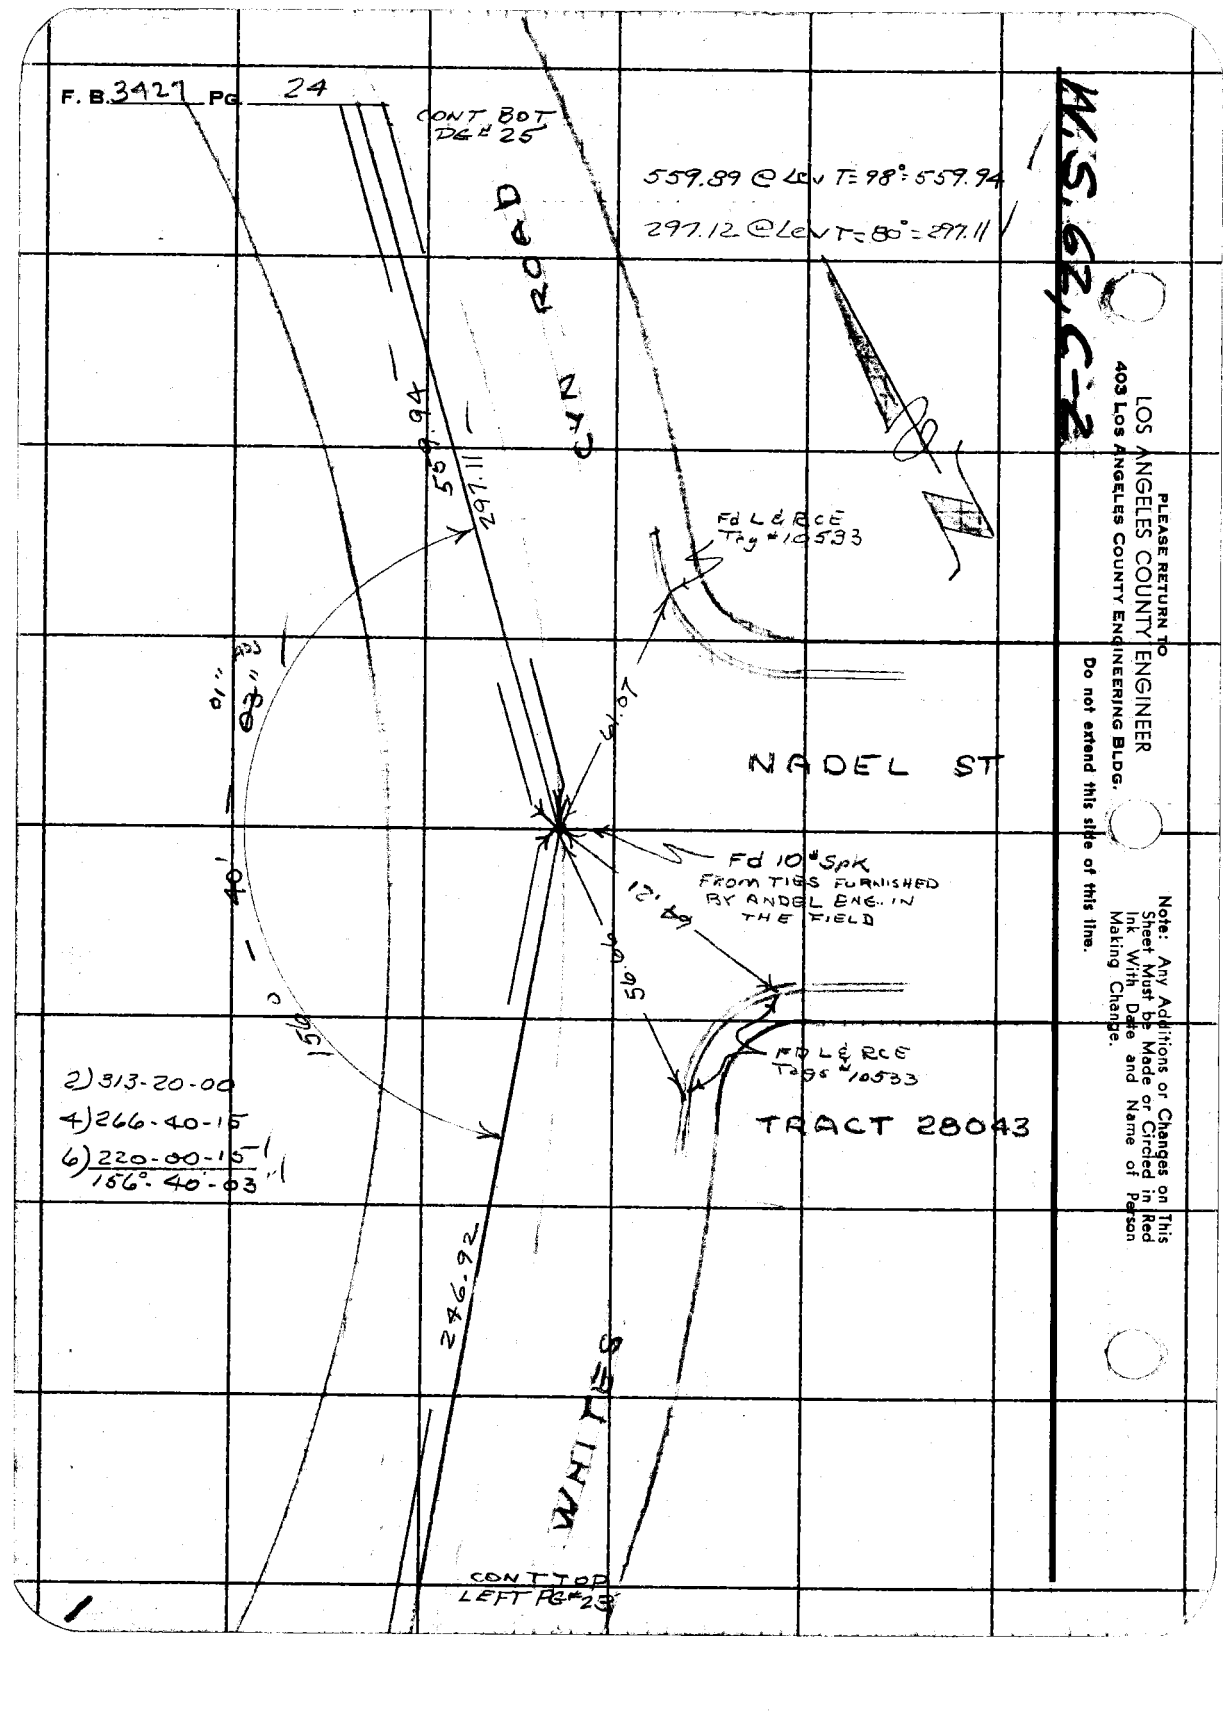

M.S. 62, C-2

PLEASE RETURN TO
LOS ANGELES COUNTY ENGINEER
403 LOS ANGELES COUNTY ENGINEERING BLDG.

Do not extend this side of this line.

Note: Any Additions or Changes on This Sheet Must be Made or Circled in Red Ink With Date and Name of Person Making Change.

Notes Ck'd by	Survey of WHITES CYN RD	F. B. 3427 PG. 25
Map No. C.S.B. 5146	IN 0095.57 Tape 284 Std 54 °F	
Office Work R. R. SHEAN	Surveyed by R.C. DALE	
Checked J. Cavataio	Notes R.C.D. Date 9-14-67	
Date 9/3/71	Indexed C. J. GALLI	

W.S.62.C-2

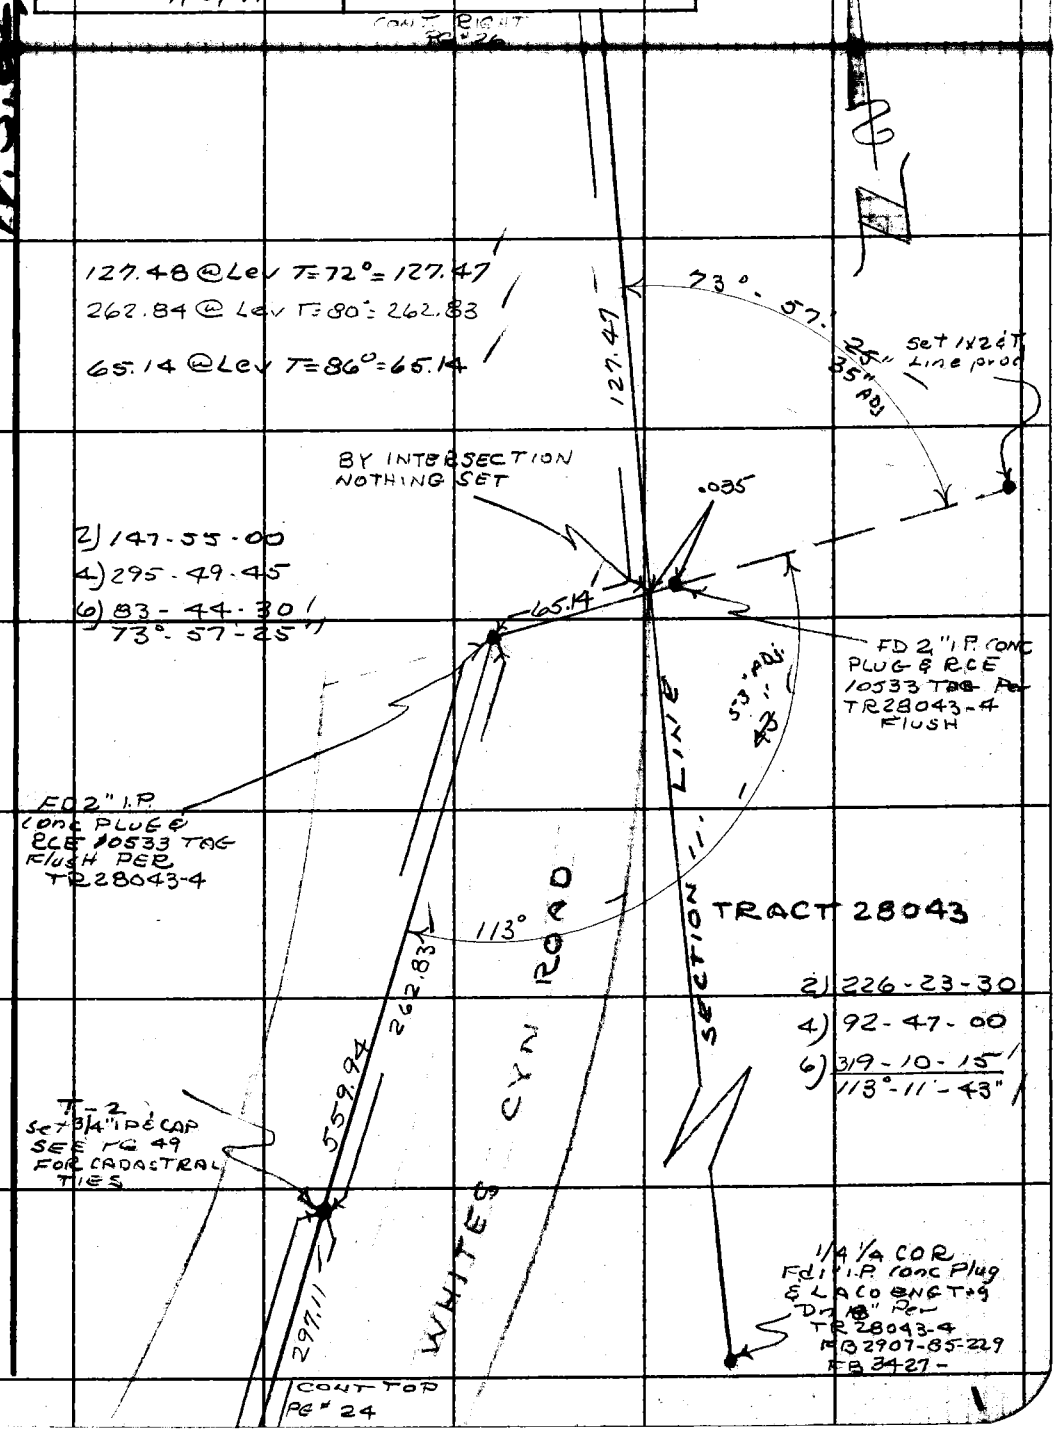

Note: Any Additions or Changes on This Sheet Must be Made or Circled in Red Ink With Date and Name of Person Making Change.

Do not extend this side of this line.

PLEASE RETURN TO
LOS ANGELES COUNTY ENGINEER
403 LOS ANGELES COUNTY ENGINEERING BLDG.

76F3095 CE # 310 3-61

F. B. 3427 PG. 26

253.07 @ 2°43' T=76° = 252.78
253.03 @ 2°30' T=76° = 252.78
AVG = 252.78
145.98 @ Lev T=74 = 145.97
398.75

TRACT 28043

CONT RIGHT PG #27

CONT TOP PG #25

Set 1" I.P. Conc Plug & L.A. Co Eng Tag Flush by Intersection

398.75

SECTION LINE

127.47

13.59

13.59 @ Lev T=74° = 13.59

53° - 01' - 30"

Set 1x2 & T Flat

169.96

169.97 @ Lev T=74° = 169.96

2) 106-03-00
4) 212-06-00
6) 318-09-00
53°-01-30'

Set 1x2 & T Flat

"P" LINE

119.76

120.17 @ 4°42' T=74° = 119.76
120.24 @ 5°03' T=74° = 119.76
AVG = 119.76

Set 1x2 & T Flat

297.10 @ 12°50' T=76° = 289.66
296.95 @ 12°41' T=76° = 289.68
AVG = 289.67

289.67

CONT. TOP PG #30

PLEASE RETURN TO
LOS ANGELES COUNTY ENGINEER
403 Los Angeles County Engineering Bldg.

Do not extend this side of this line.

Note: Any Additions or Changes on This Sheet Must be Made or Circled in Red Ink With Date and Name of Person Making Change.

Notes Ck'd by	Survey of WHITES CYN RD.	F. B. 3427 PG. 27
Map No. C.S.B. 5146	JN 0095 31 Tape [illegible] Std [illegible] °F	
Office Work K. R. SHEAN	Surveyed by RCDALE	
Checked J. Cavataio	Notes RCD Date 9-20-67	
Date 9/3/71	Indexed C. J. GALLI	

W.S. 62, C+2

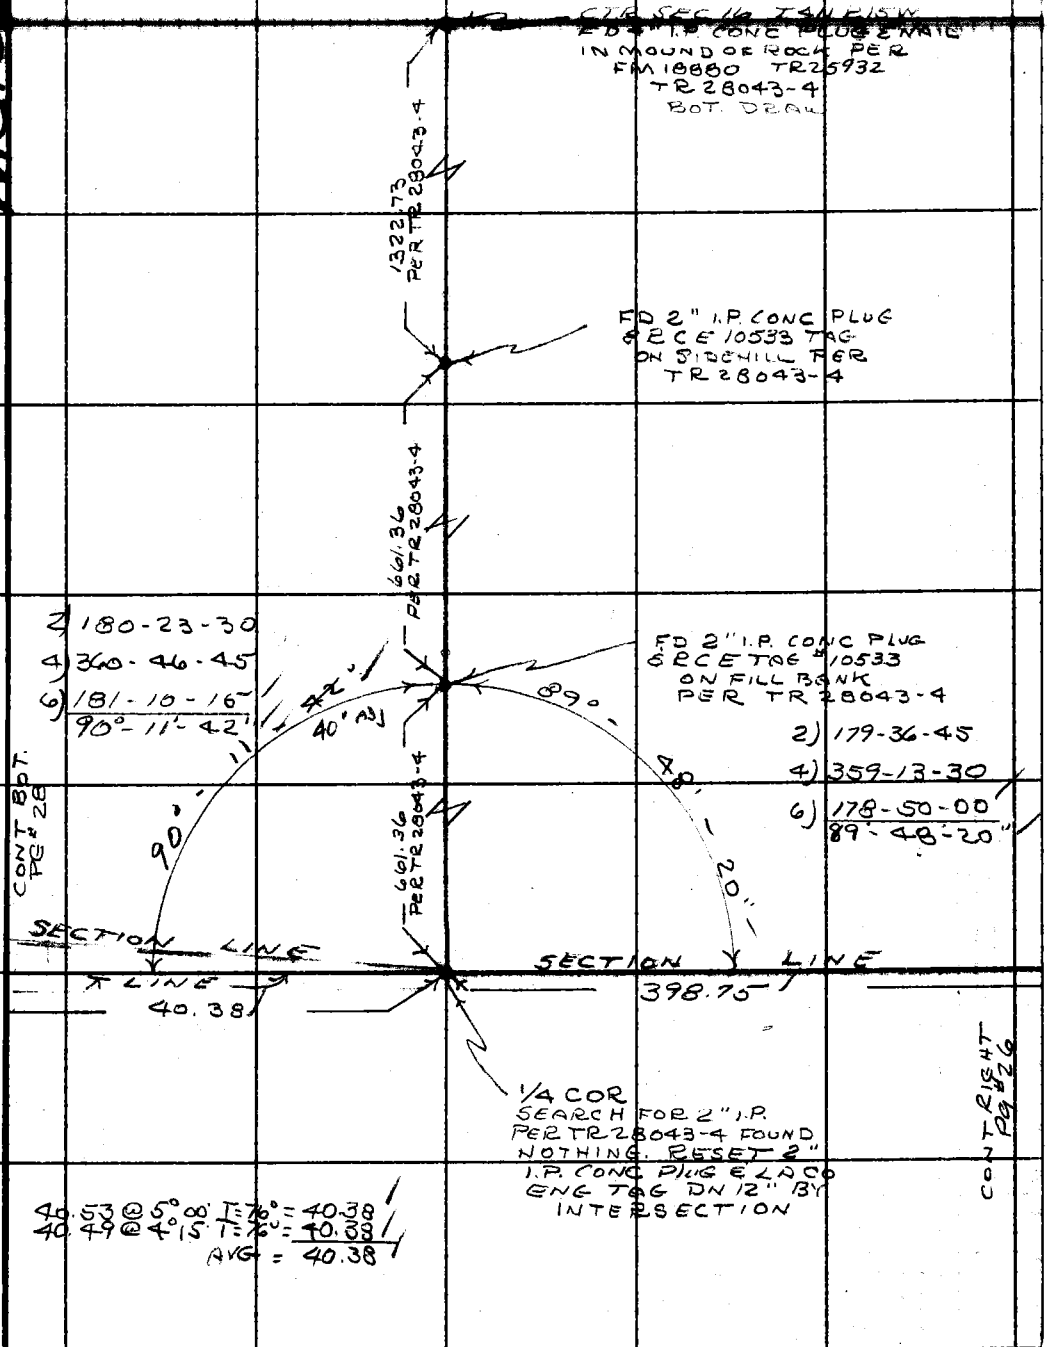

Note: Any Additions or Changes on This Sheet Must be Made or Circled in Red Ink With Date and Name of Person Making Change.

Do not extend this side of this line.

PLEASE RETURN TO
LOS ANGELES COUNTY ENGINEER
403 LOS ANGELES COUNTY ENGINEERING BLDG.

76F3095 CE # 310 3-61

F. B 3427 PG 28

CONT. BOT. PG # 29

131.62 @ 7°13' T=84° = 130.58
131.55 @ 6°56' T=84° = 130.56
130.57

130.57

SET 1X2 ET
S. OF HILL

297.82 @ 10°00' T=86° = 293.30
297.66 @ 9°50' T=86° = 293.29 / 293.29
215.13 @ 1°16' T=86° = 215.08
215.17 @ 1°33' T=86° = 215.09 / 215.09
170.86 @ 1°11' T=86° = 170.82
170.84 @ 0°55' T=86° = 170.82 / 170.82
679.20

679.20

SET 1X2 ET
CUT BENK

82.35 @ 7°27' T=78° = 81.65
82.26 @ 6°56' T=78° = 81.66 / 81.65
40.39 @ 9°20' T=78° = 39.86
40.29 @ 8°27' T=78° = 39.85 / 39.85
121.50

121.50

SET 1X2 ET
CUT BENK

296.44 @ 13°07 T=78° = 288.70
296.26 @ 12°58 T=78° = 288.70
AVG: 288.70
47.53 @ CVT=78° = 47.53
336.23

336.23

SET 1X2 ET
TOP LOW BNK

40.38

CONT LEFT
PG # 27

NOTE
POINTS A-6 TO A-10 LOST IN CONSTRUCTION OF TRACT NOW BEING BUILT
(FB 2907-86-87)

PLEASE RETURN TO
LOS ANGELES COUNTY ENGINEER
403 Los Angeles County Engineering Bldg.

Do not extend this side of this line.

Note: Any Additions or Changes on This Sheet Must Be Made or Circled in Red Ink With Date and Name of Person Making Change.

Notes Ck'd by	Survey of WHITES CYN RD	F. B. 3427 PG. 29
Map No. C.S.B. 5146	IN 2095.39 Tape 23-1 Std 84 °F	
Office Work R. R. SHEAN	Surveyed by R C DALE	
Checked J. Cavataio	Notes R.C.D. Date 9-13-67	
Date 9/3/71	Indexed C. J. GALLI	

W.S.G.R.C.-1

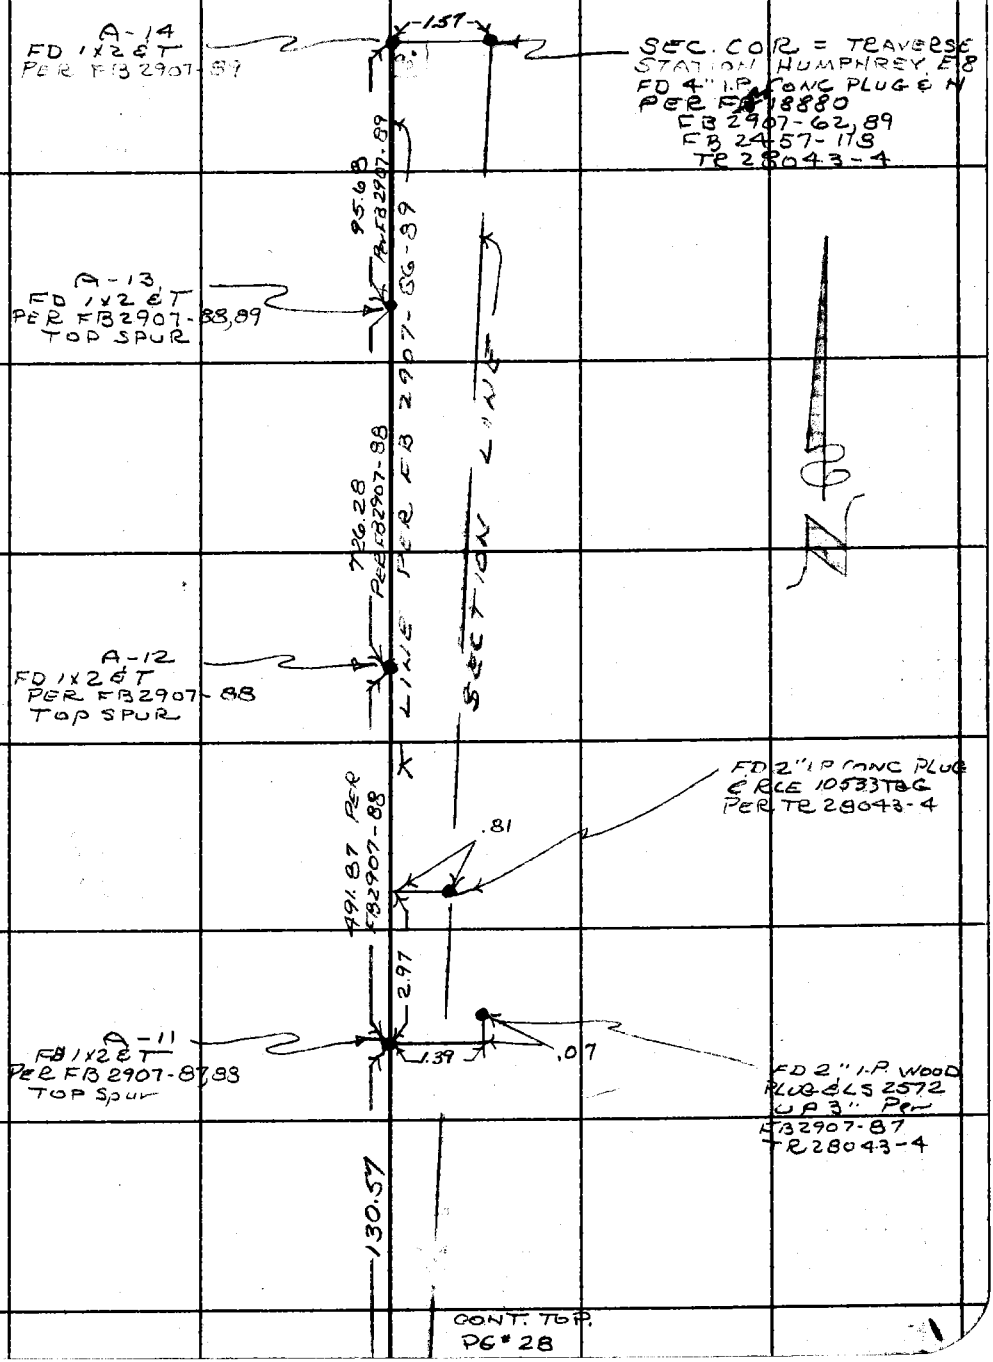

Note: Any Additions or Changes on This Sheet Must be Made or Circled in Red Ink With Date and Name of Person Making Change.

Do not extend this side of this line.

PLEASE RETURN TO
LOS ANGELES COUNTY ENGINEER
403 LOS ANGELES COUNTY ENGINEERING BLDG.

76F309S CE # 310 3-61

F. B. 3427 PG. 30

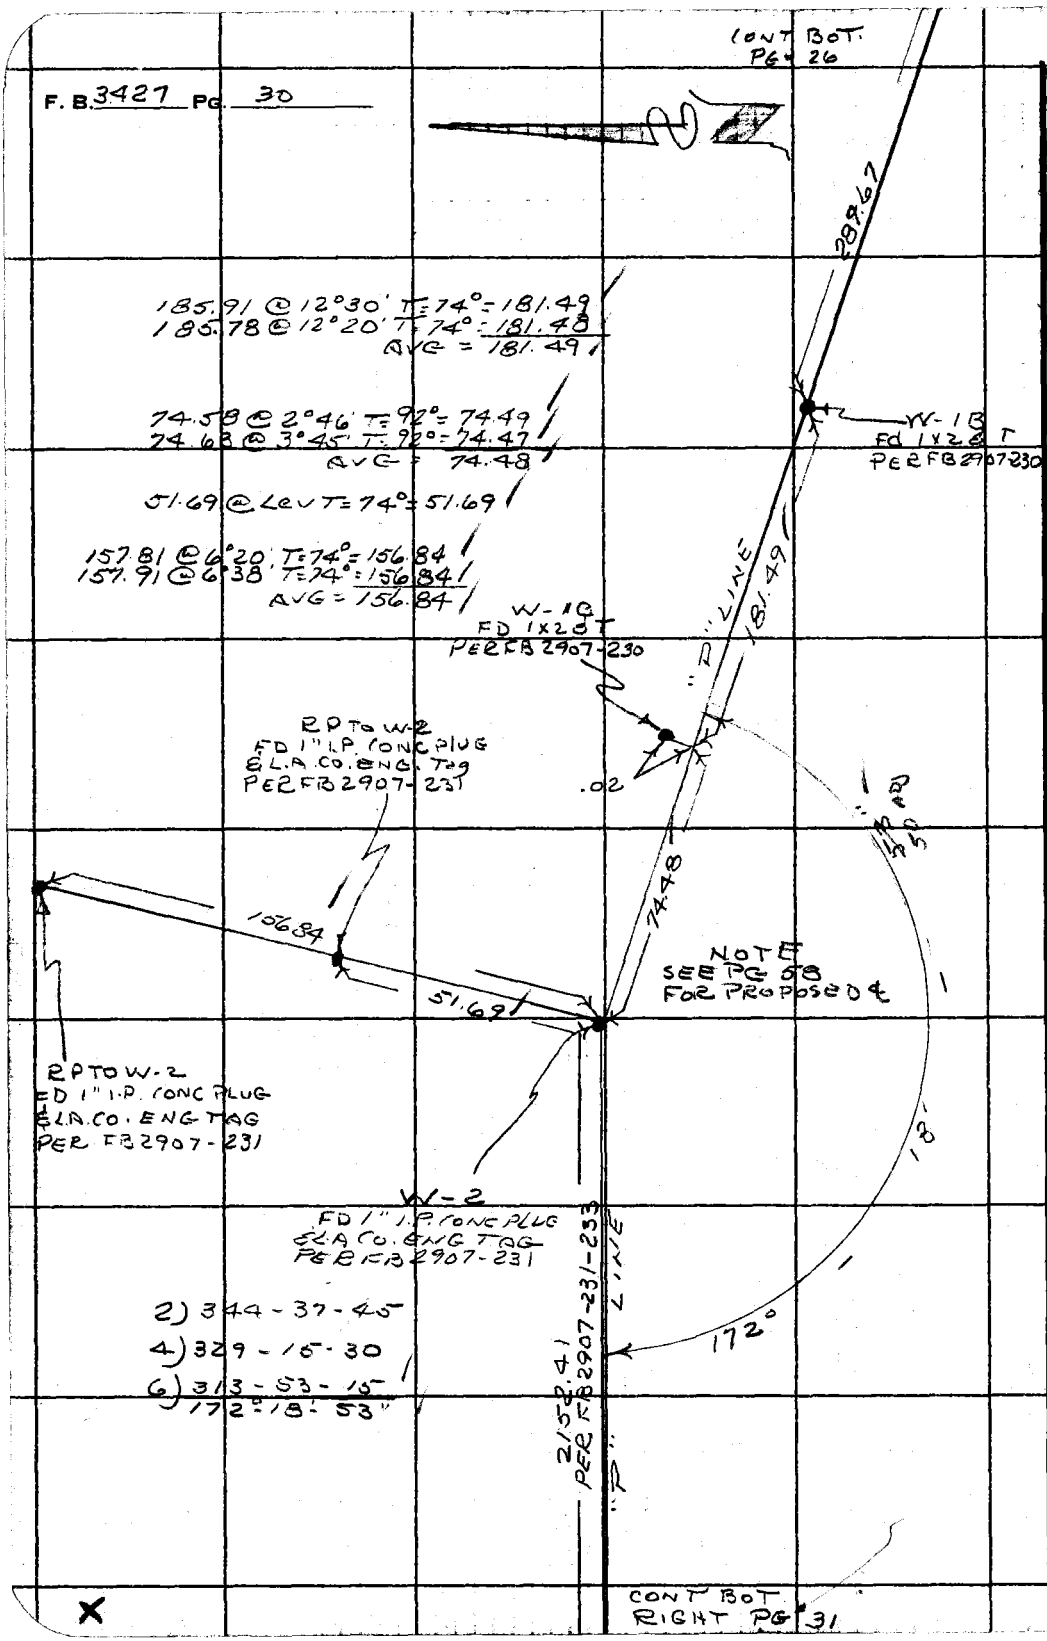

PLEASE RETURN TO
LOS ANGELES COUNTY ENGINEER
403 LOS ANGELES COUNTY ENGINEERING BLDG.
Do not extend this side of this line.

Note: Any Additions or Changes on This Sheet Must be Made or Circled in Red Ink With Date and Name of Person Making Change.

Notes Ck'd by	Survey of WHITES CYN ROAD	F. B. 3427 PG. 31
Map No. [illegible]	JN 0095-37 Tape [illegible] Std [illegible] °F	
Office Work R. R. SHEAN	Surveyed by R. C. DALE	
Checked J. Cavataio	Notes R.C.D. Date 8-18-61	
Date 9/3/71	Indexed C. J. GALLI	

W.S. 62, C-2

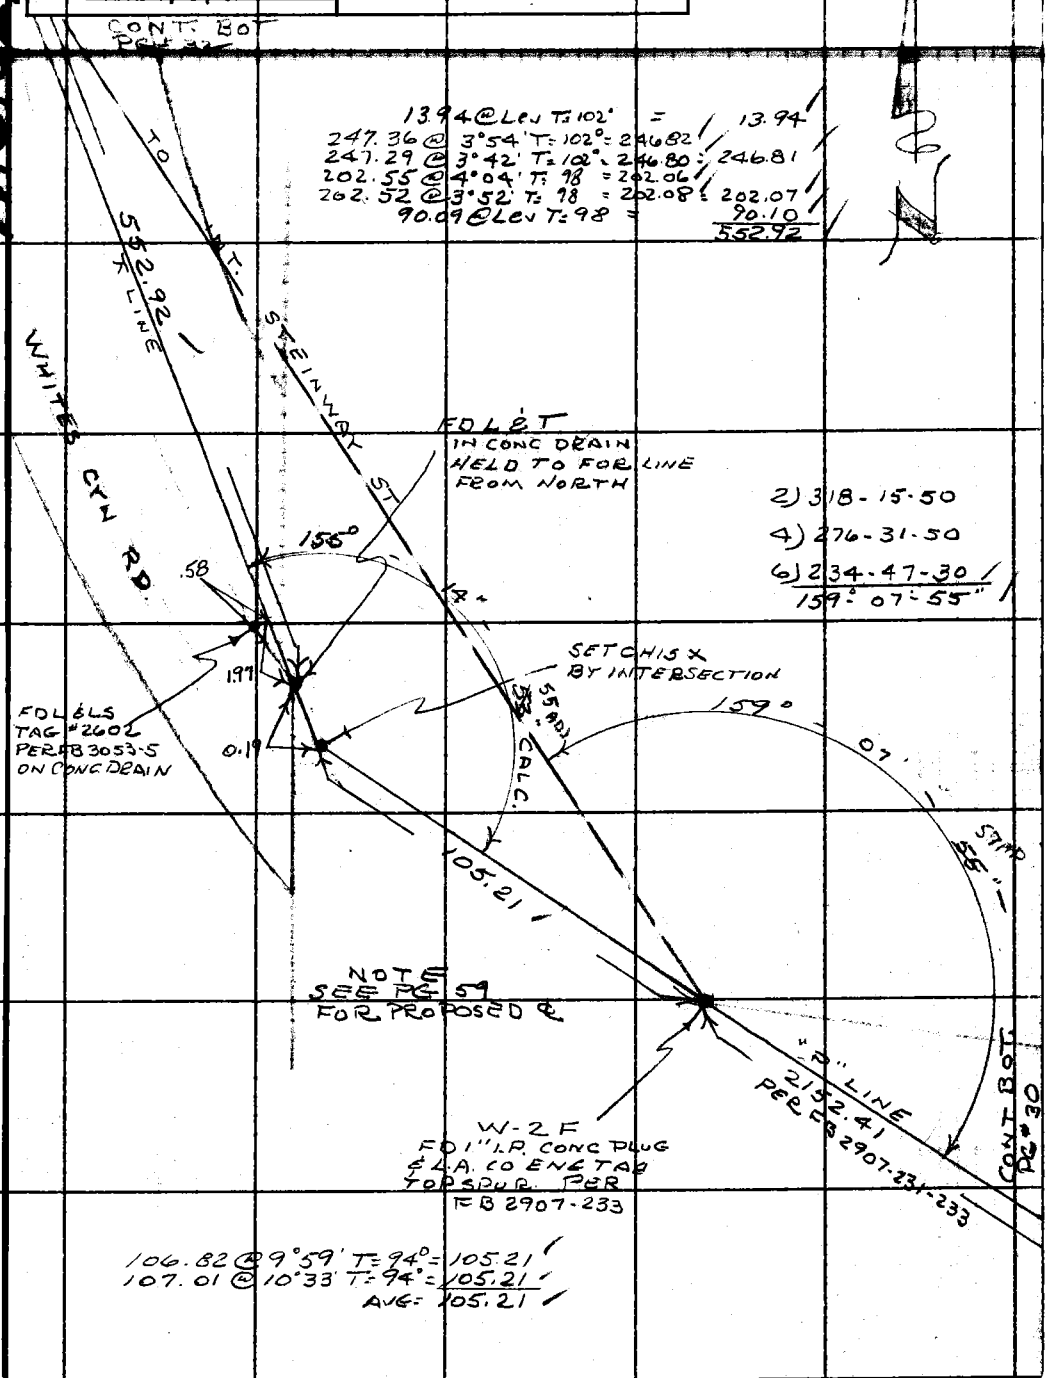

Note: Any Additions or Changes on This Sheet Must be Made or Circled in Red Ink With Date and Name of Person Making Change.

Do not extend this side of this line.

PLEASE RETURN TO
LOS ANGELES COUNTY ENGINEER
403 LOS ANGELES COUNTY ENGINEERING BLDG.

76F309S CE # 310 3-61

F. B. 3427 PG 32

CONT BOT. PG 35

NOTE FOR & TIES SEE PG 34

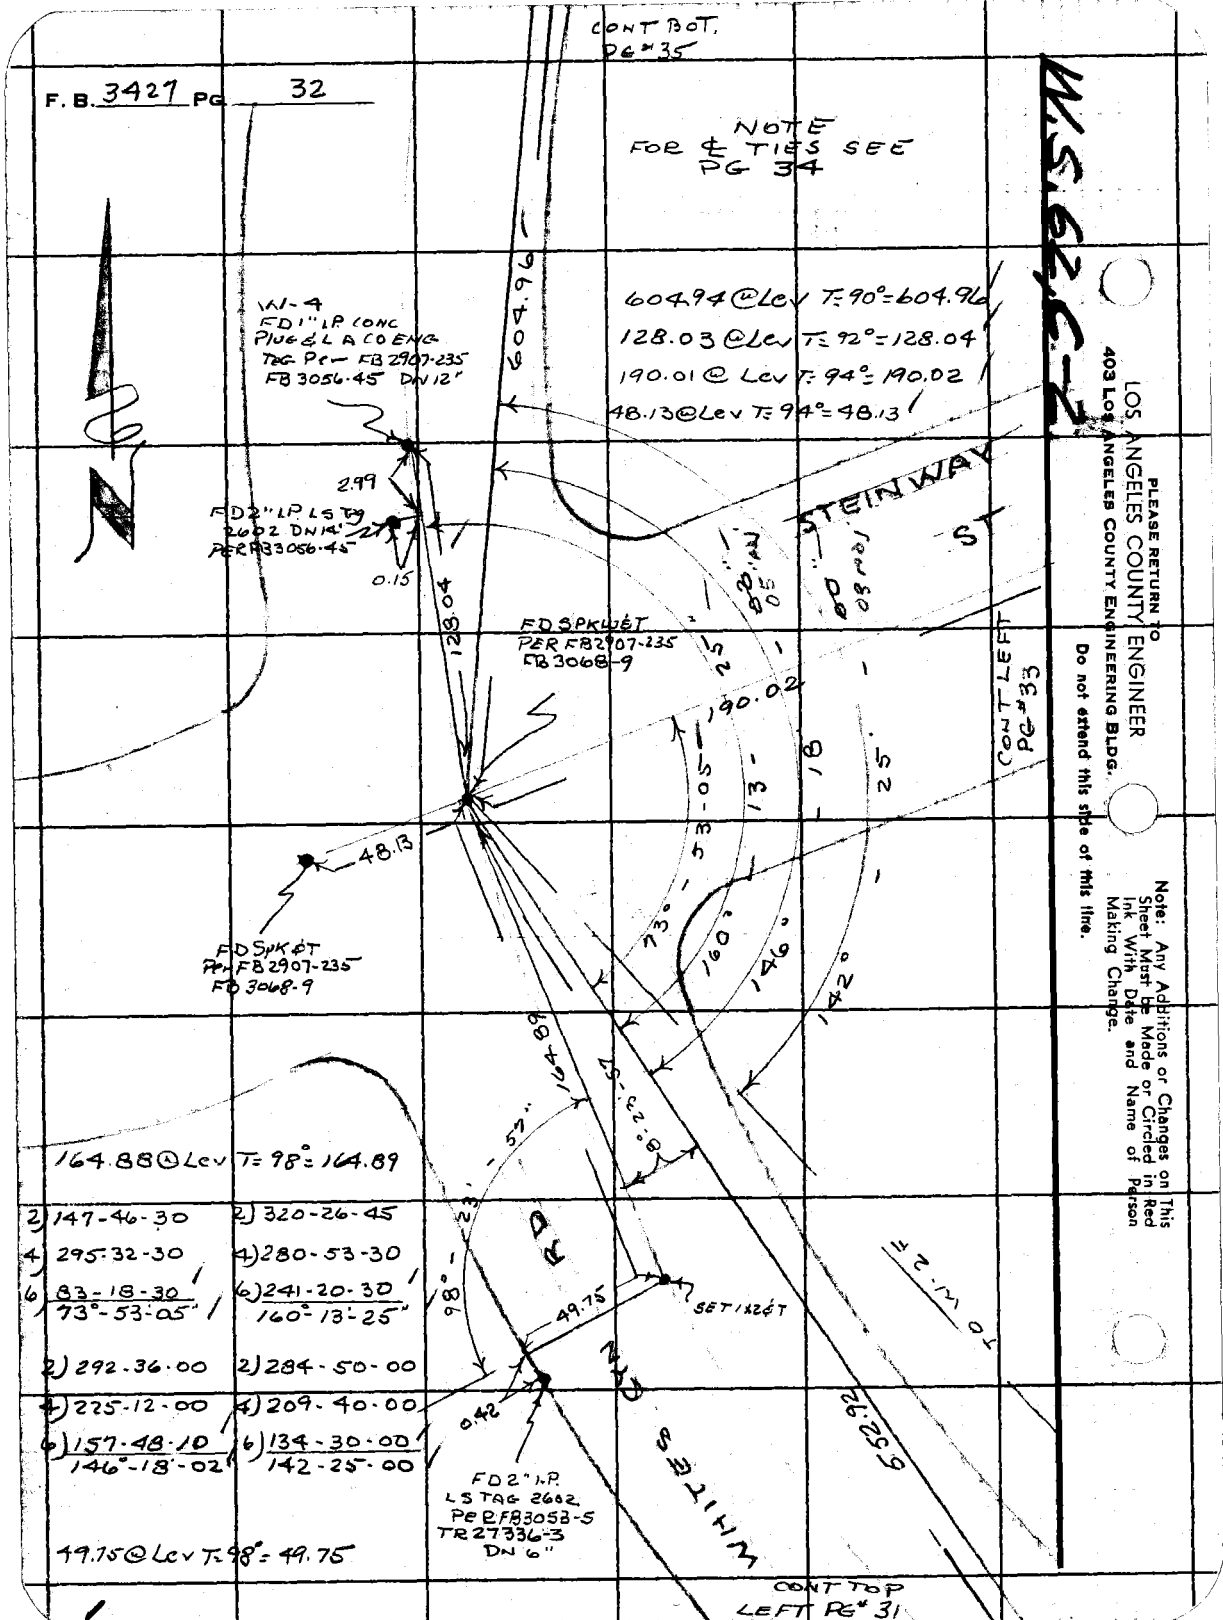

604.94 @ Lev T = 90° = 604.96

128.03 @ Lev T = 92° = 128.04

190.01 @ Lev T = 94° = 190.02

48.13 @ Lev T = 94° = 48.13

164.88 @ Lev T = 98° = 164.89

2) 147-46-30	2) 320-26-45
4) 295-32-30	4) 280-53-30
6) 83-18-30 / 73°-53'-05"	6) 241-20-30 / 160°-13'-25"
2) 292-36-00	2) 284-50-00
4) 225-12-00	4) 209-40-00
6) 157-48-10 / 146°-18'-02"	6) 134-30-00 / 142°-25'-00"

49.75 @ Lev T = 98° = 49.75

LOS ANGELES COUNTY ENGINEER
403 LOS ANGELES COUNTY ENGINEERING BLDG.
PLEASE RETURN TO

Do not extend this side of this line.

Note: Any Additions or Changes on This Sheet Must be Made or Circled in Red Ink With Date and Name of Person Making Change.

Notes Ck'd by	Survey of WHITES GYN ROAD	F. B. 3427 PG. 33
Map No. CSB-5146	JN 0095.39 Tape 234 Std. 84 °F	
Office Work R. R. SHEAN	Surveyed by R C DALE	
Checked J. Cavataio	Notes R C D Date 8-18-67	
Date 9/3/71	Indexed C. J. GALLI	

W.S. 62, C-2

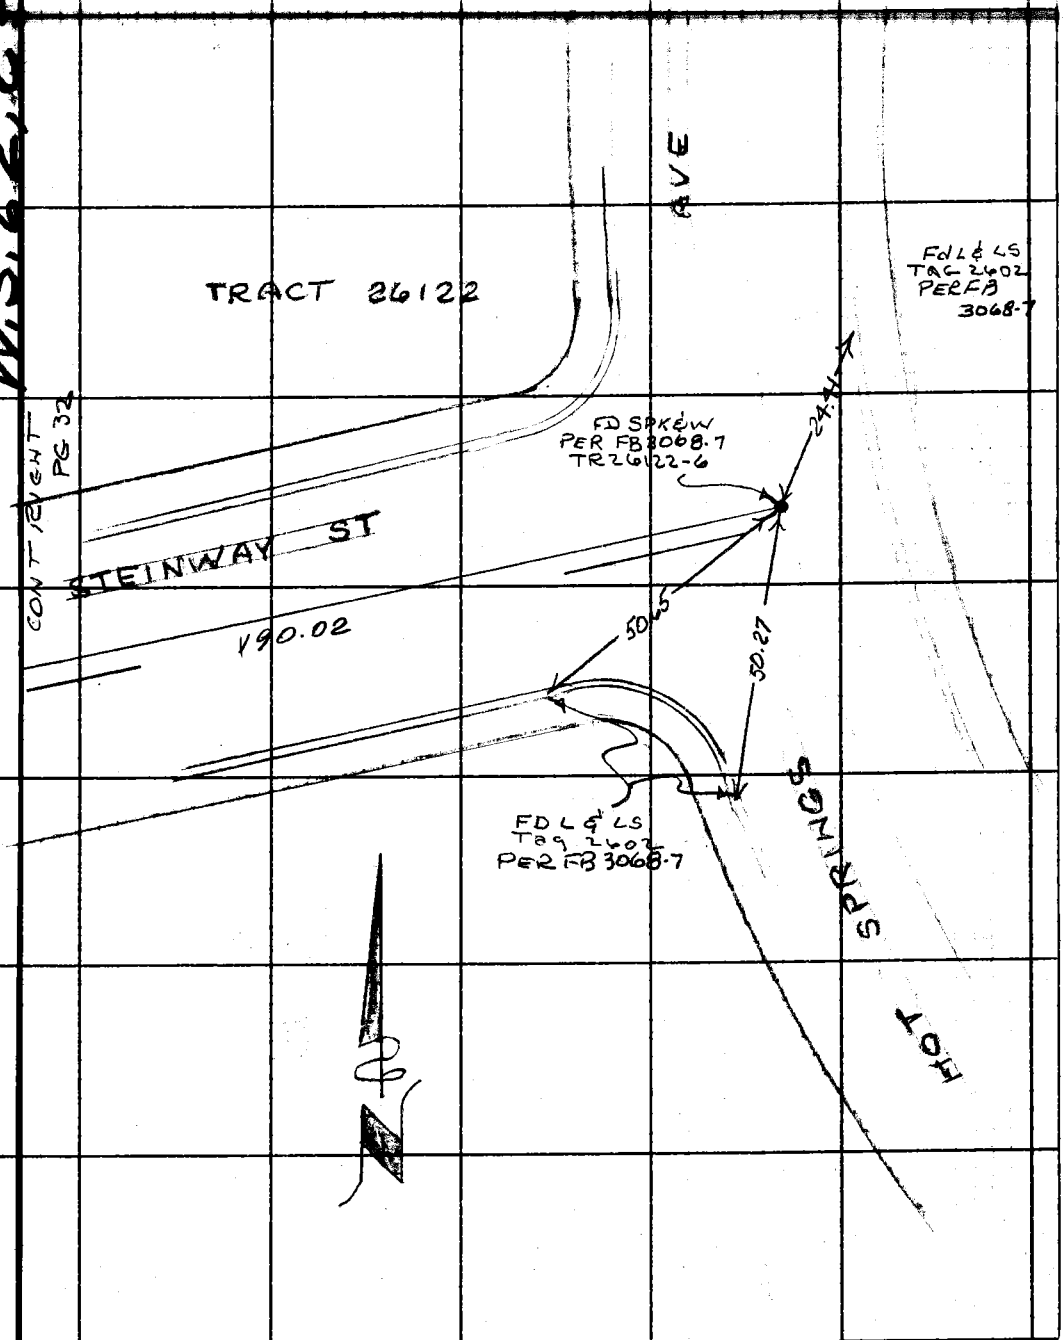

Note: Any Additions or Changes on This Sheet Must be Made or Circled in Red Ink With Date and Name of Person Making Change.

Do not extend this side of this line.

PLEASE RETURN TO
LOS ANGELES COUNTY ENGINEER
403 LOS ANGELES COUNTY ENGINEERING BLDG.

76F3095 CE # 310 3-61

F. B. 3427 PG. 34

W.S. 62, C-2

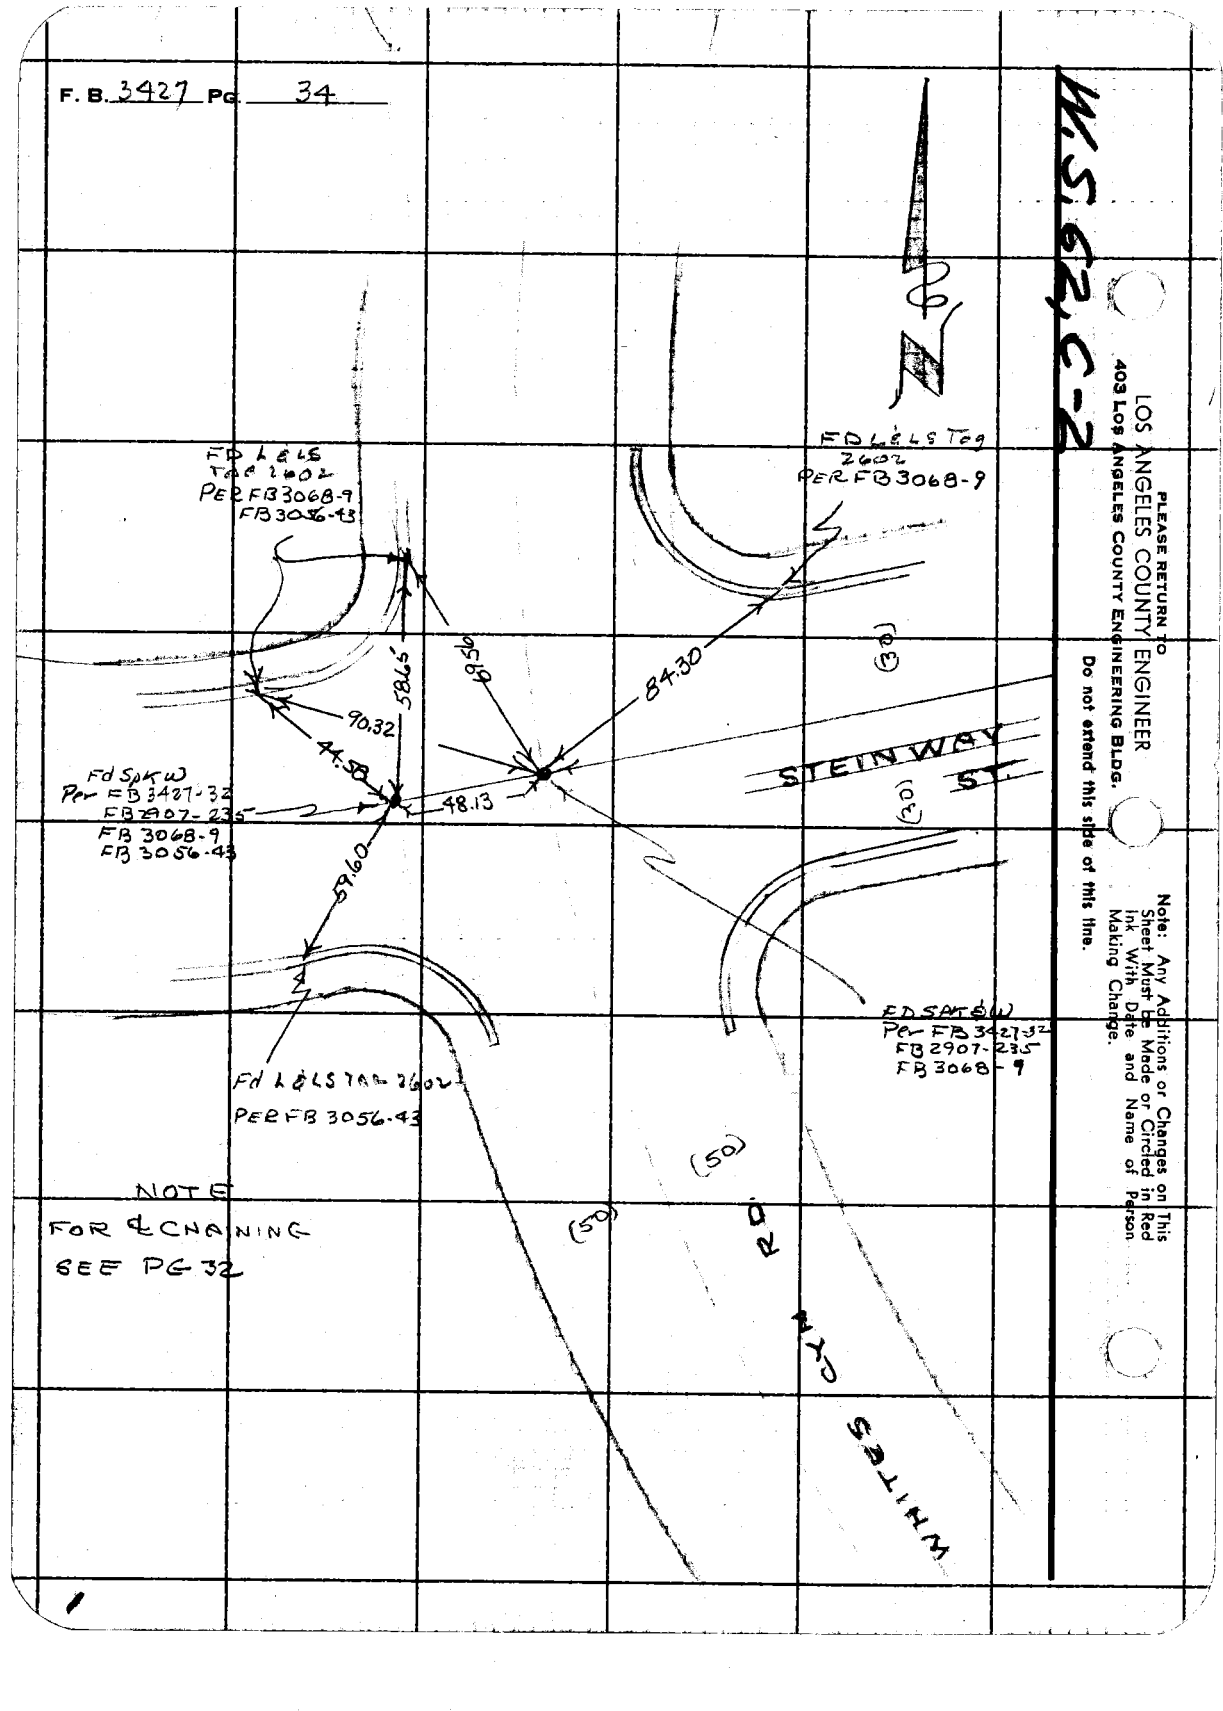

NOTE
FOR CHAINING
SEE PG 32

PLEASE RETURN TO
LOS ANGELES COUNTY ENGINEER
403 Los Angeles County Engineering Bldg.

Do not extend this side of this line.

Note: Any Additions or Changes on This Sheet Must Be Made or Circled in Red Ink With Date and Name of Person Making Change.

Notes Ck'd by	Survey of WHITES CYN RD	F. B. 3427 PG. 35
Map No. CB-5146	JN 009539 Tape 234 Std 89 °F	
Office Work R. R. SHRAN	Surveyed by RC DALE	
Checked J. Cavatalo	Notes RCD Date 8-8-67	
Date 9/3/71	Indexed C. J. GALLI	

W.S.62, C-2

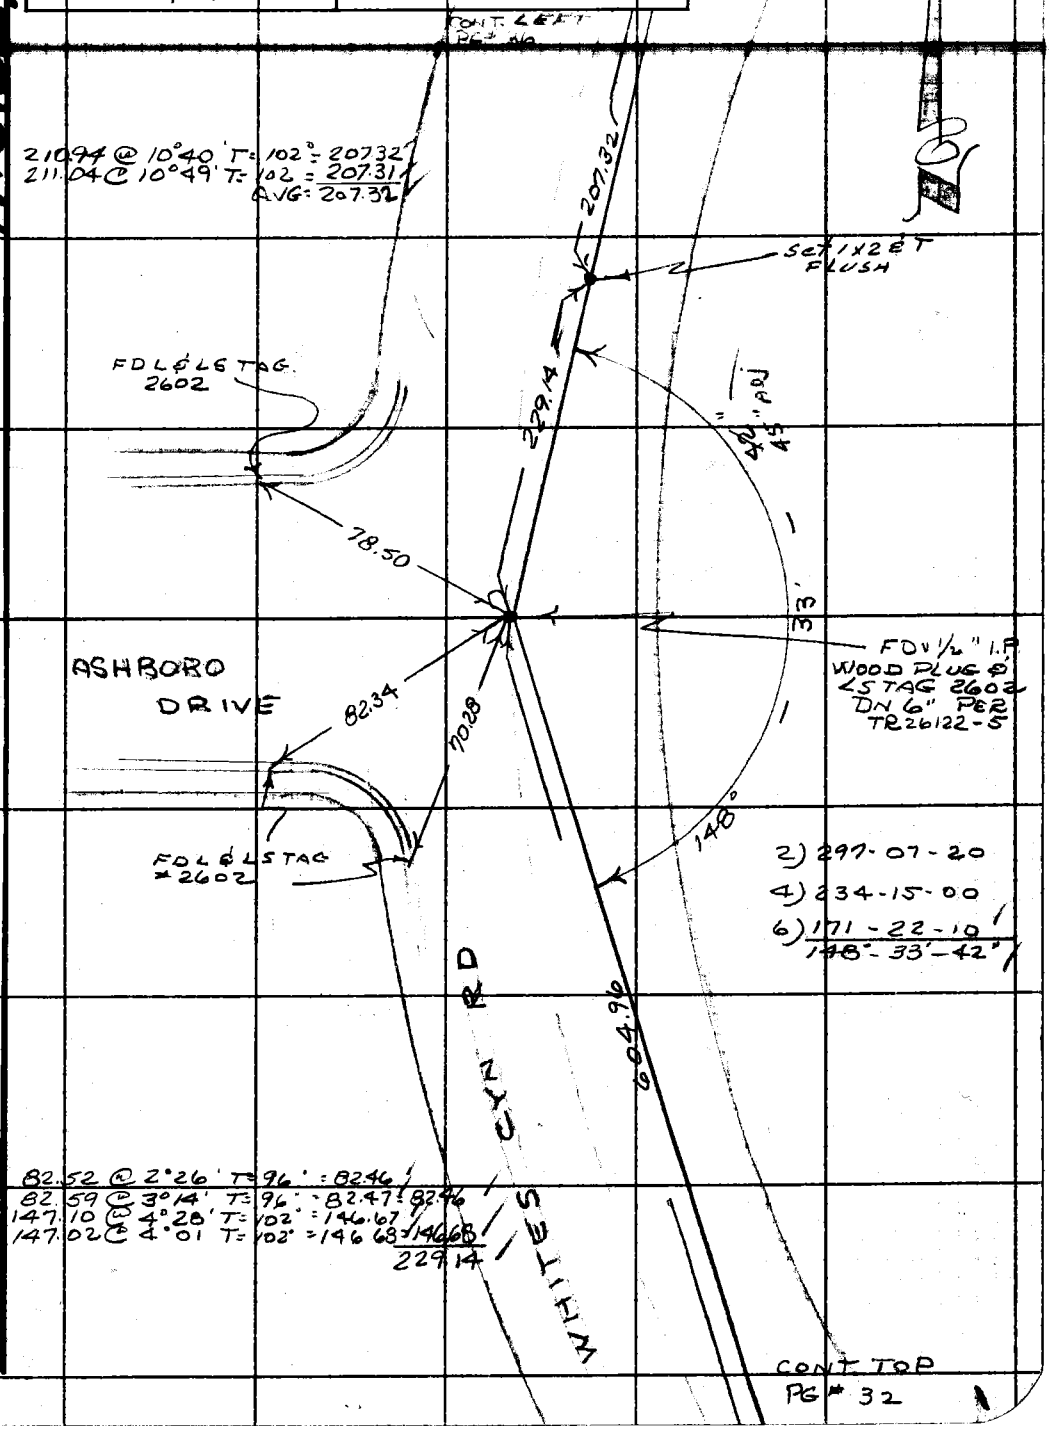

Note: Any Additions or Changes on This Sheet Must be Made or Circled in Red Ink With Date and Name of Person Making Change.

Do not extend this side of this line.

PLEASE RETURN TO
LOS ANGELES COUNTY ENGINEER.
403 LOS ANGELES COUNTY ENGINEERING BLDG.

76F3095 CE # 310 3-61

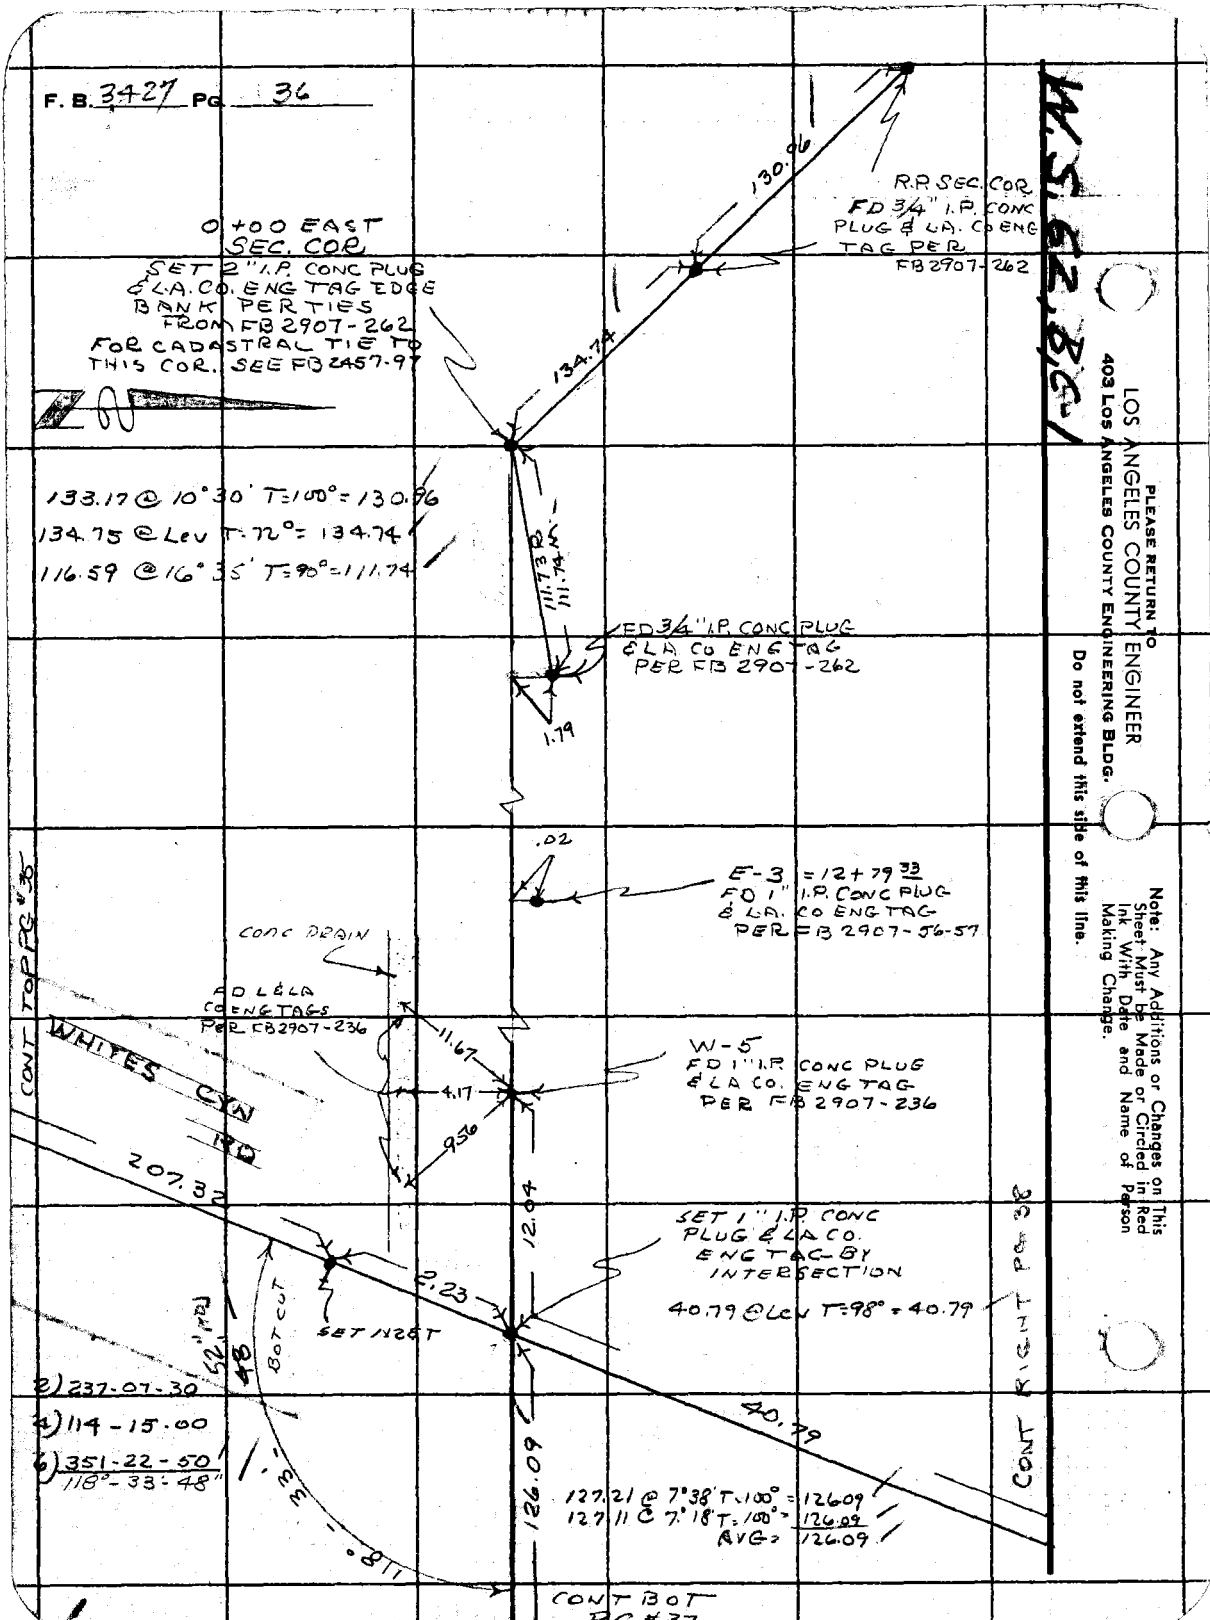
F. B. 3427 PG. 36
W.S. 62, B.C. 1
PLEASE RETURN TO
LOS ANGELES COUNTY ENGINEER
403 LOS ANGELES COUNTY ENGINEERING BLDG.
Do not extend this side of this line.
Note: Any Additions or Changes on This Sheet Must be Made or Circled in Red Ink With Date and Name of Person Making Change.
0+00 EAST
SEC. COR
SET 2" I.P. CONC PLUG & L.A. CO. ENG TAG EDGE BANK PER TIES FROM FB 2907-262
FOR CADASTRAL TIE TO THIS COR. SEE FB 2457-97
R.P. SEC. COR
FD 3/4" I.P. CONC PLUG & L.A. CO ENG TAG PER FB 2907-262
130.96
134.74
133.17 @ 10°30' T=100° = 130.96
134.75 @ Lev T=72° = 134.74
116.59 @ 16°35' T=90° = 111.74
111.73 R
111.74 M
FD 3/4" I.P. CONC PLUG & L.A. CO ENG TAG PER FB 2907-262
1.79
.02
E-3 = 12+79 33
FD 1" I.P. CONC PLUG & L.A. CO ENG TAG PER FB 2907-56-57
CONC DRAIN
FD L&LA CO ENG TAGS PER FB 2907-236
11.67
4.17
9.56
W-5
FD 1" I.P. CONC PLUG & L.A. CO. ENG TAG PER FB 2907-236
CONT TOP PG #35
WHITES CYN RD
207.32
12.04
SET 1" I.P. CONC PLUG & L.A. CO. ENG TAG BY INTERSECTION
2.23
40.79 @ Lev T=98° = 40.79
SET N28T
BOT CUT
52" (R)
48
2) 237-07-30
4) 114-15-00
6) 351-22-50
118°-33'-48"
33'
118°
40.79
126.09
127.21 @ 7°38' T=100° = 126.09
127.11 @ 7°18' T=100° = 126.09
AVG = 126.09
CONT RIGHT PG 38
CONT BOT PG #37

Notes Ck'd by	Survey of WHITES CYN RD	F. B. 3427 PG. 37
Mtn. No. CSB-5146	JN09 95-38 Type 234 Std 84 °F	
Office Work R. R. SHEAN	Surveyed by R C DALE	
Checked J. Cavataio	Notes RCD Date 8-10-67	
Date 9/3/71	Indexed C. J. GALLI	

W.S. 88, C-1

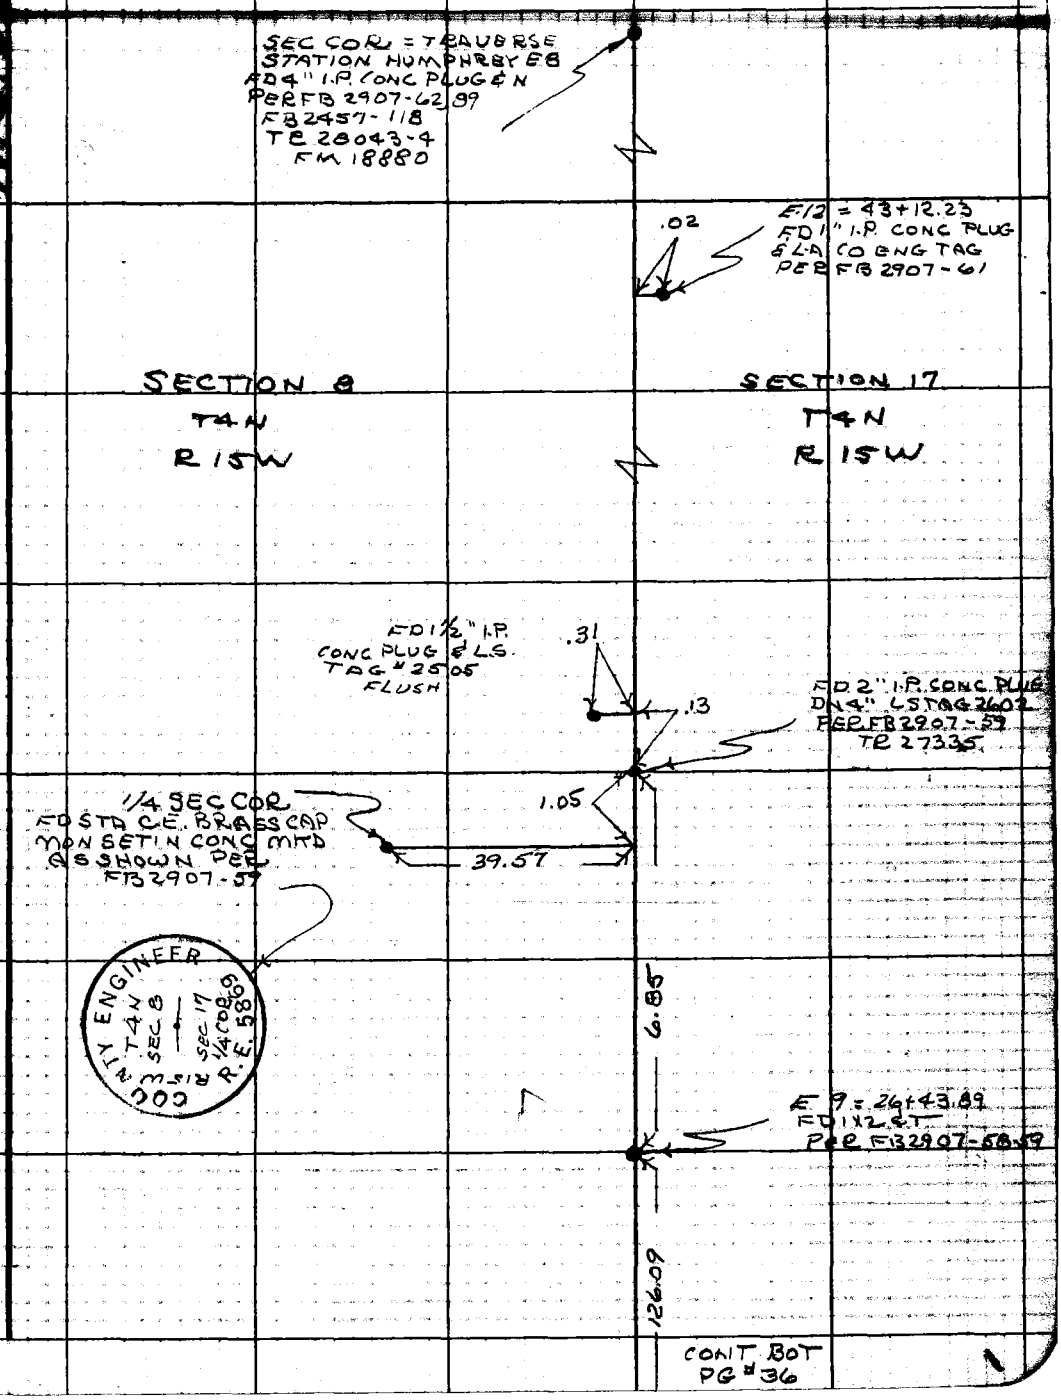

Note: Any Additions or Changes on This Sheet Must be Made or Circled in Red Ink With Date and Name of Person Making Change.

Do not extend this side of this line.

PLEASE RETURN TO
LOS ANGELES COUNTY ENGINEER
403 LOS ANGELES COUNTY ENGINEERING BLDG.

76F309S CE#310 1-65

F. B. 3427 PG 38

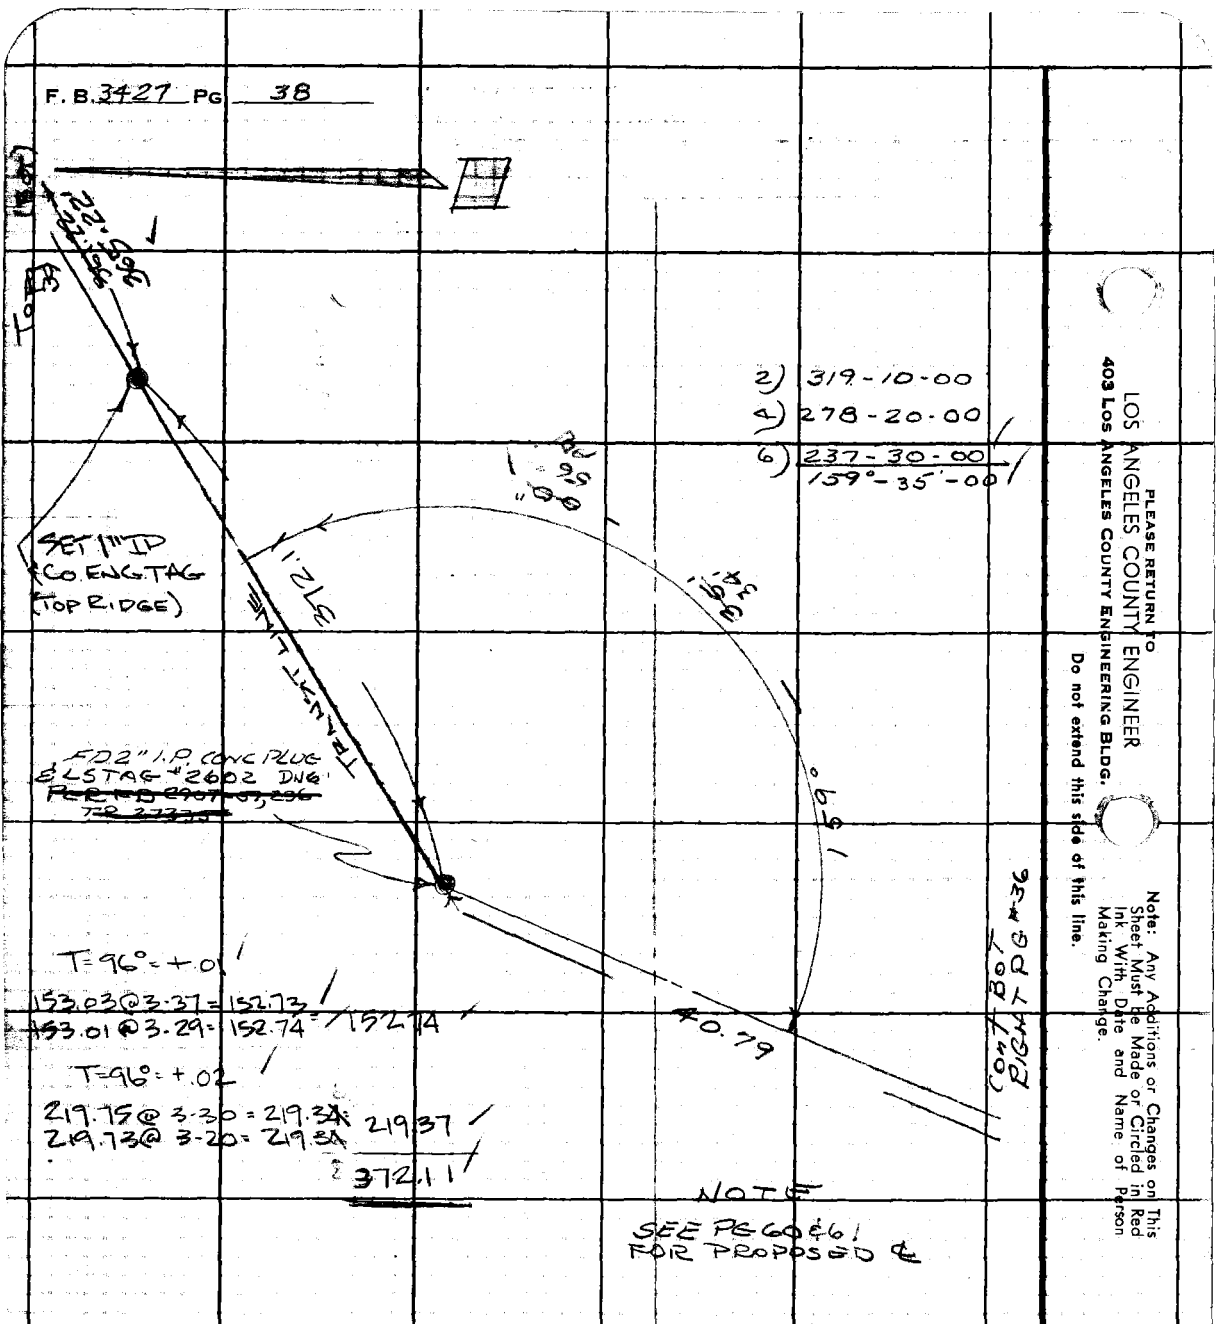

PLEASE RETURN TO
LOS ANGELES COUNTY ENGINEER
403 Los Angeles County Engineering Bldg.
Do not extend this side of this line.

Note: Any Additions or Changes on This Sheet Must Be Made or Circled in Red Ink With Date and Name of Person Making Change.

Notes Ck'd by	Survey of WHITES GYN. ROAD	F. B. 3427 PG. 39
Map No. C.S.B.-5166	IN 009639 Temp. 165 Sh. 84 °F	
Office Work R. R. SHEAN	Surveyed by B. JACKSON	
Checked J. Cavataio	Notes B. JACKSON Date 8-16-67	
Date 9/3/71	Indexed C. J. GALLI	

To pg 40 (Top)

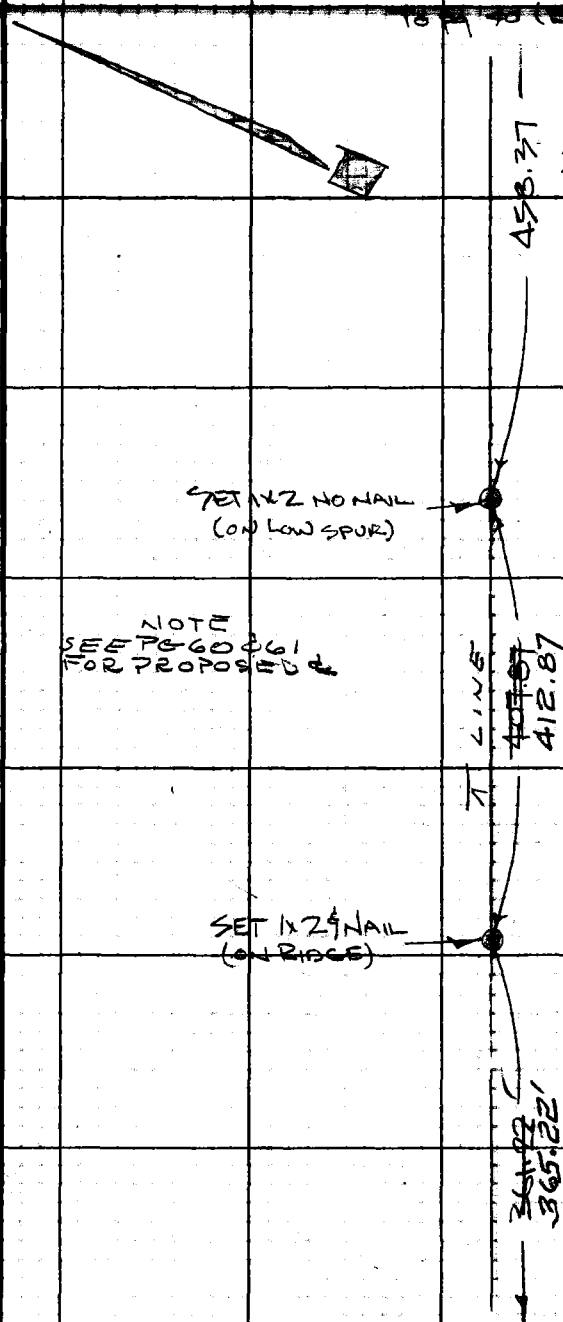

T=92°=.00
43.86@14.46=42.41
43.91@15-02=42.41 = 42.41

T=92°=+.01
130.80@27-42=115.81
130.65@27-34=115.82 = 115.82

T=98°=+.03
300.11 LEV= 300.14
458.37

T=92°=+.02
300.80@15-56=284.24
300.36@15-39=284.25 = 284.27
T=94°=+.01
124.60@7-18=123.59
124.53@7-02=123.60 = 123.60
~~407.87~~
412.87
DR

T=84°=.00
189.66@6-31=188.43
189.59@6-19=188.44 = 184.43
176.79@LEV= 176.79
~~361.22~~
365.22

To pg 38 (Top)

Note: Any Additions or Changes on This Sheet Must be Made or Circled in Red Ink With Date and Name of Person Making Change.

PLEASE RETURN TO
LOS ANGELES COUNTY ENGINEER
403 LOS ANGELES COUNTY ENGINEERING BLDG.
Do not extend this side of this line.

76F309S CE#310 1-65

F. B. 3427 PG 40

To pg 41 (BOT)

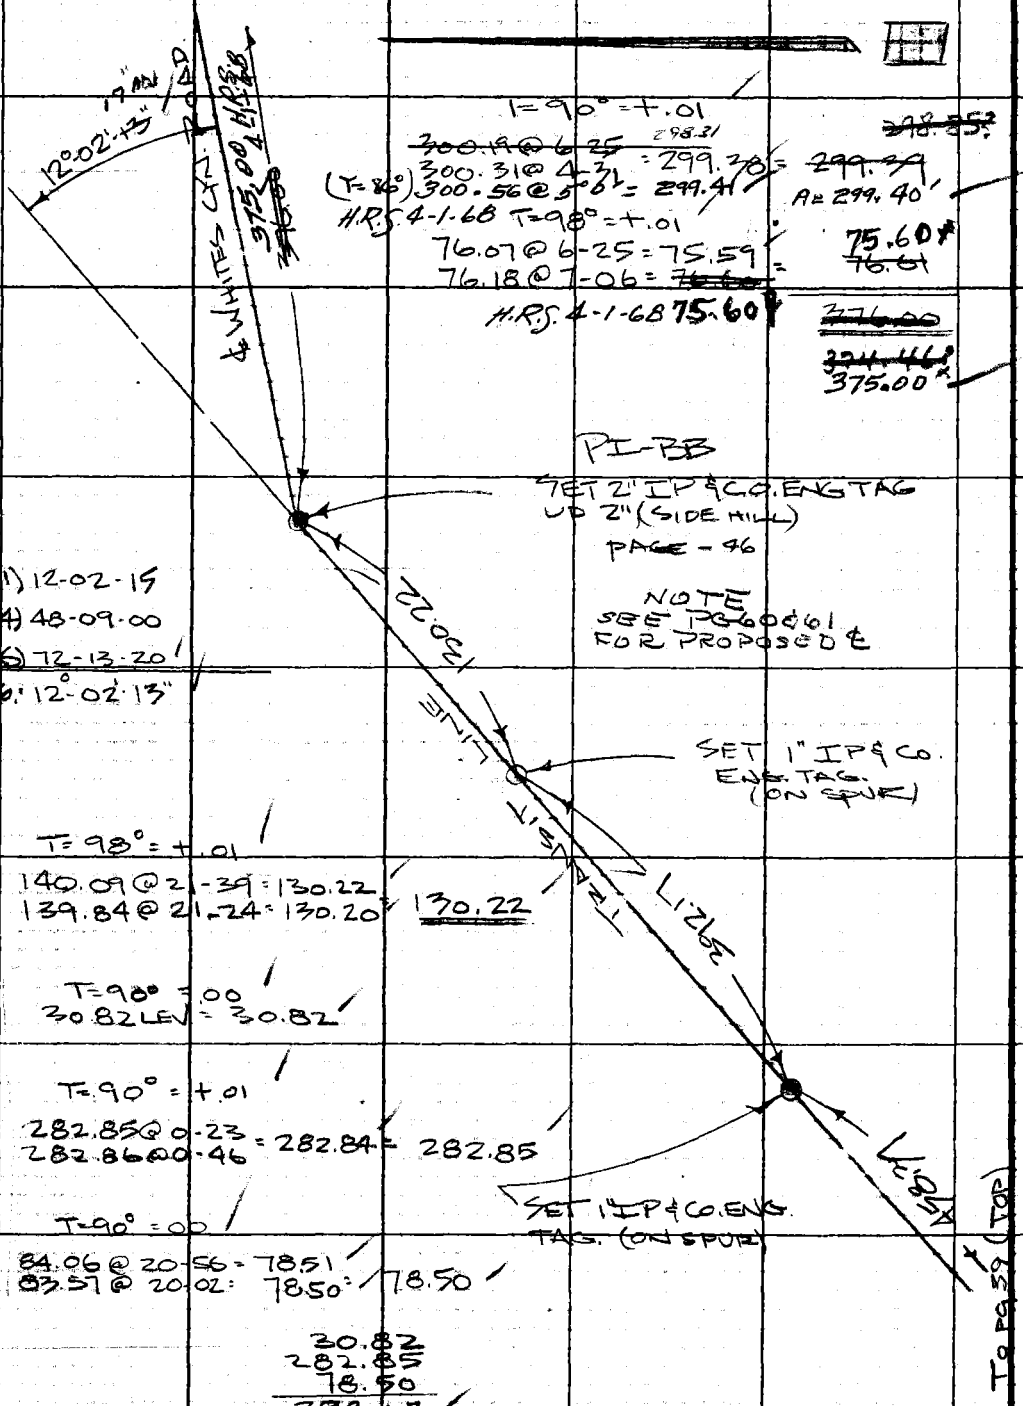

1) 12-02-15
4) 48-09-00
5) 72-13-20
AVG. 12°-02'-13"

T = 90° = +.01
~~300.19 @ 6-25~~ 298.31
300.31 @ 4-31 = 299.28 = ~~299.39~~
(T = 86°) 300.56 @ 5°0' = 299.41
A = 299.40'
H.R.S. 4-1-68 T = 98° = +.01
76.07 @ 6-25 = 75.59
76.18 @ 7-06 = ~~76.60~~
75.60
~~76.61~~
H.R.S. 4-1-68 75.60
~~376.00~~
~~374.46~~
375.00

T = 98° = +.01
140.09 @ 21-39 = 130.22
139.84 @ 21-24 = 130.20 = 130.22

T = 90° = .00
30.82 LEV = 30.82

T = 90° = +.01
282.85 @ 0-23
282.86 @ 0-46 = 282.84 = 282.85

T = 90° = .00
84.06 @ 20-56 = 78.51
83.57 @ 20-02 = 78.50 = 78.50

30.82
282.85
78.50
392.17

PLEASE RETURN TO
LOS ANGELES COUNTY ENGINEER
403 LOS ANGELES COUNTY ENGINEERING BLDG.
Do not extend this side of this line.

Note: Any Additions or Changes on This Sheet Must be Made or Circled in Red Ink With Date and Name of Person Making Change.

Notes Ck'd by	Survey of WHITES CYN. RD.	F. B. 3427 PG. 41
Map No. C3B-5146	JN0095.29 Tape 165 Std. 84 °F	
Office Work R. R. SHEAN	Surveyed by B. JACKSON	
Checked J. Cavataio	Notes B. JACKSON Date 8-15-67	
Date 9/3/71	Indexed C. J. GALLI	

To pg 42 (LEFT)

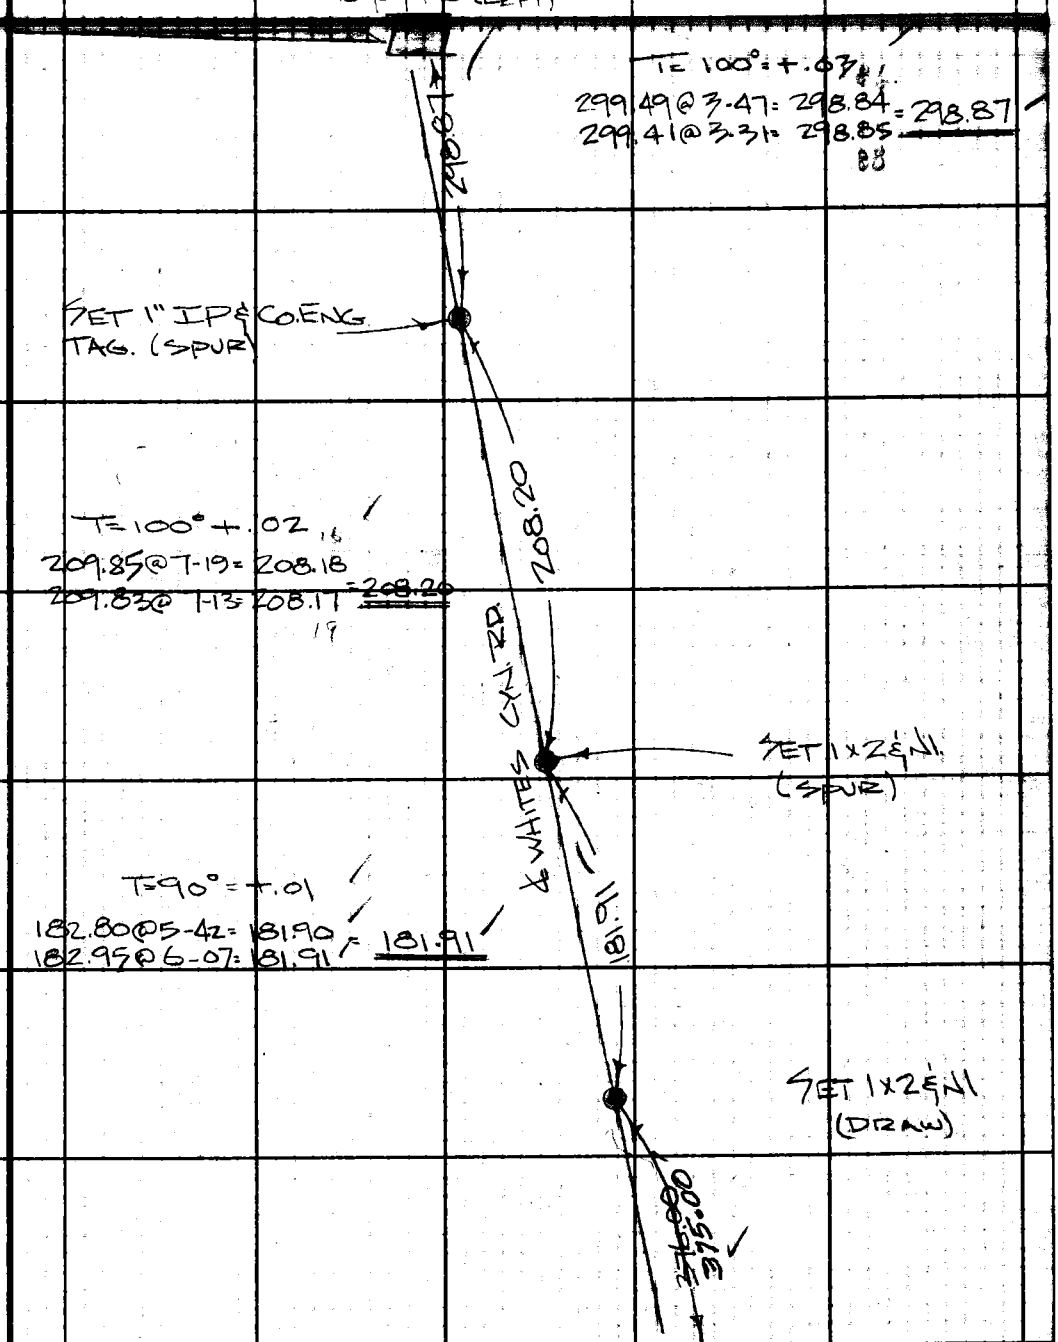

To pg 40 (TOP)

Note: Any Additions or Changes on this Sheet Must be Made or Circled in Red Ink With Date and Name of Person Making Change.

PLEASE RETURN TO
LOS ANGELES COUNTY ENGINEER
403 LOS ANGELES COUNTY ENGINEERING BLDG.

Do not extend this side of this line.

76F309S CE #310 6-62

F.B. 3427 PG 42

POST.
FD. 1x2 & NI. (TOP STUR)
FB 3274-20

T= 100° = +.03
230.77 @ 5-59 = 229.51 = 229.55
230.99 @ 6-27 = 229.53
1.87 LEV = 1.87
231.42

T= 104° = +.01
67.00 @ 18-21 = 63.59 = 63.60
66.83 @ 17-55 = 63.59

T= 104° = +.03
244.83 @ 2-19 = 244.63 = 244.67
244.81 @ 2-06 = 244.65

P.O.T
FD 1" IP & CO. ENG
TAG DWN 6"
FB 3274-21

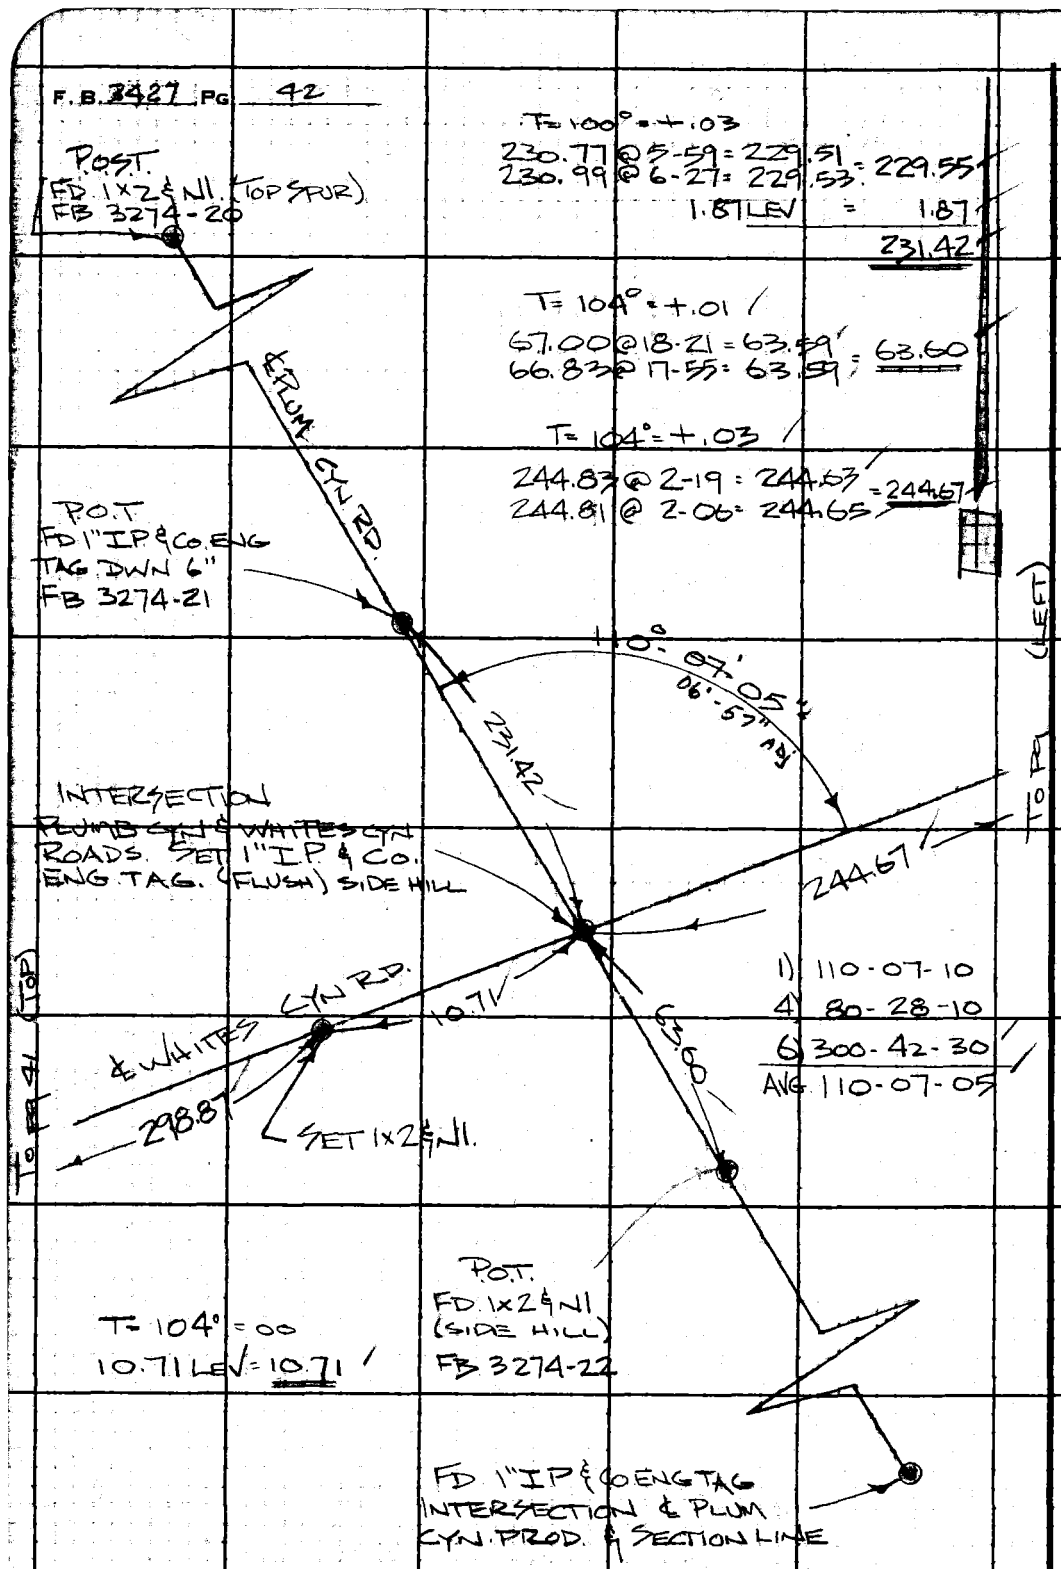

1) 110-07-10
4) 80-28-10
6) 300-42-30
AVG 110-07-05

T= 104° = 00
10.71 LEV = 10.71

PLEASE RETURN TO
LOS ANGELES COUNTY ENGINEER
403 Los Angeles County Engineering Bldg.
Do not extend this side of this line.

Note: Any Additions or Changes on This Sheet Must be Made or Circled in Red Ink With Date and Name of Person Making Change.

Notes Ck'd by	Survey of WHITES CYN ROAD	F. B. 3427 Pg. 43
Map No. CSA-5146	JN009539 Tape 165 Std 84 °F	
Office Work R. R. SHEAN	Surveyed by B. JACKSON	
Checked J. Cavataio	Notes B JACKSON Date 8-5-67	
Date 9/3/71	Indexed C. J. GALLI	

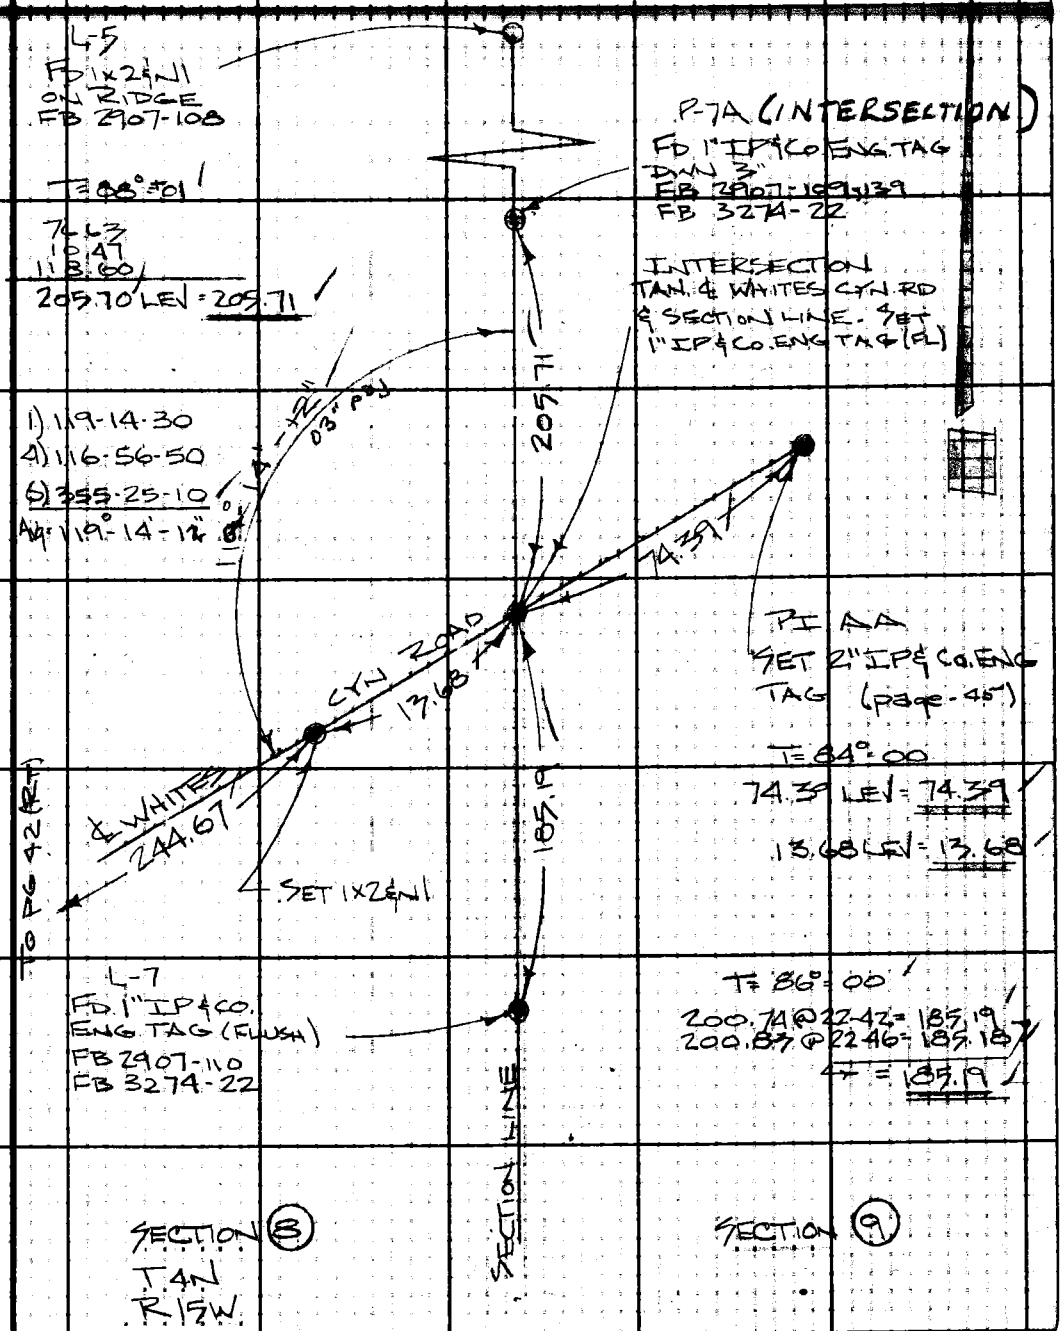

Note: Any Additions or Changes on This Sheet Must Be Made or Circled in Red Ink With Date and Name of Person Making Change.

Do not extend this side of this line.

PLEASE RETURN TO
LOS ANGELES COUNTY ENGINEER
403 LOS ANGELES COUNTY ENGINEERING BLDG.

76F3093 CE #310 6-62

PLEASE RETURN TO
LOS ANGELES COUNTY ENGINEER
403 LOS ANGELES COUNTY ENGINEERING BLDG.

Note: Any Additions or Changes on This Sheet Must be Made or Circled in Red Ink With Date and Name of Person Making Change.

Do not extend this side of this line.

F.B. 3427 Pg. 44

Notes Ck'd by	Survey of WHITES CYN ROAD
Office Work R. R. SHEAN	Surveyed by B JACKSON
Checked	Notes B JACKSON Date 8-10-67
Date	Indexed C. J. GALLI OCT 20 '67

F. B. 3427 PG. 45

ESTABLISMENT OF PI AA
WHITES CANYON ROAD

1) 84-12-40
4) 336-50-30
6) 145-15-40
Ag= 84°-12'-37"

N 4,274,100.01
E 4,146,511.78

N 4,274,033.86
E 4,146,377.27

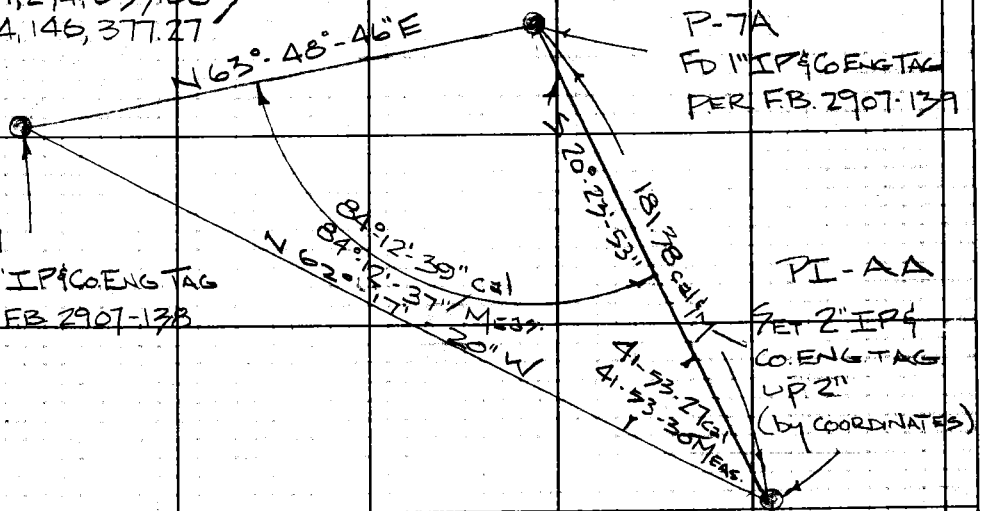

T= 88° = .00
180.70 @ 1+35 = 180.63
180.67 @ 1+15
0.75 LF
181.38

N 4,273,930.00
E 4,146,575.00

1) 41-53-30
4) 167-34-00
Ag= 41-53-30

Note: Any Additions or Changes on This Sheet Must be Made or Circled in Red Ink With Date and Name of Person Making Change.

Do not extend this side of this line.

PLEASE RETURN TO
LOS ANGELES COUNTY ENGINEER
403 LOS ANGELES COUNTY ENGINEERING BLDG.

76F309S CE#310 1-65

X

F. B. 3427 PG 46

ESTABLISHMENT OF PI-BB
WHITES CANYON ROAD

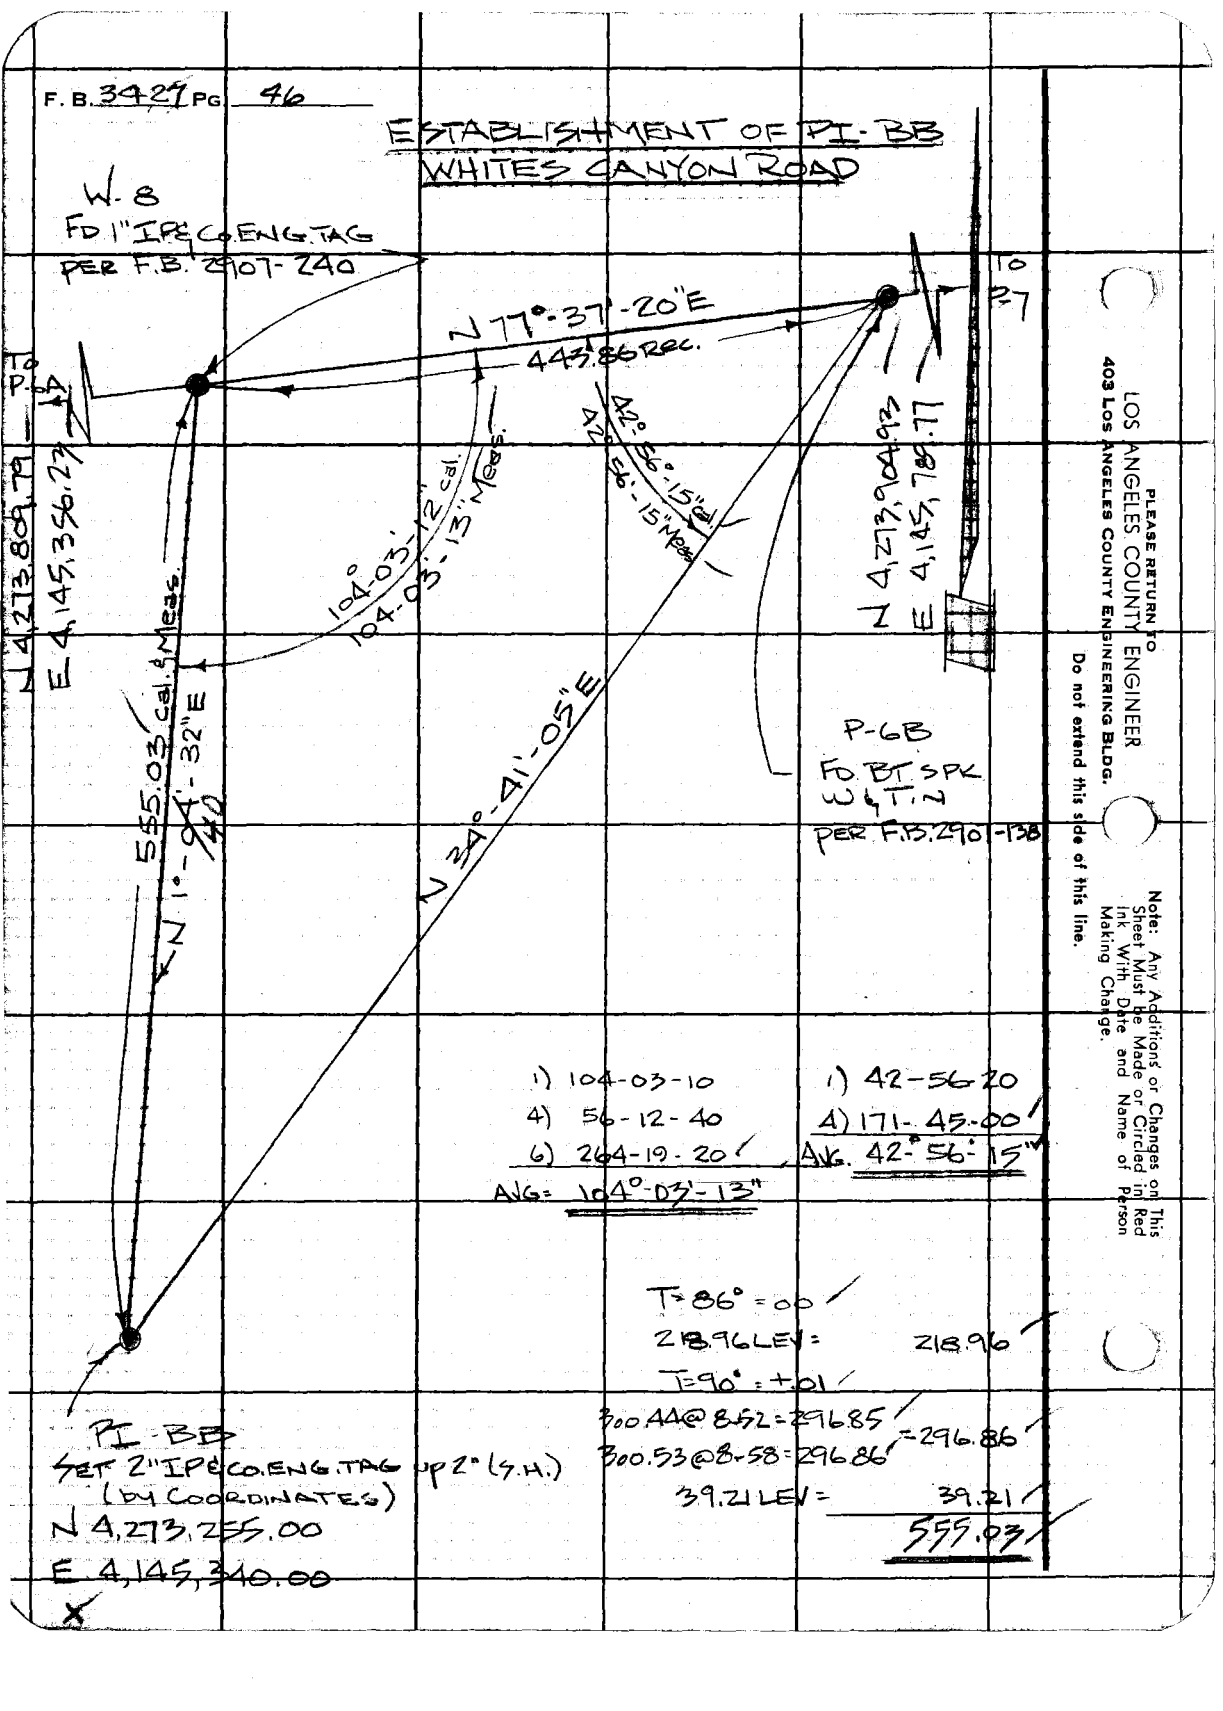

PLEASE RETURN TO
LOS ANGELES COUNTY ENGINEER
403 Los Angeles County Engineering Bldg.

Do not extend this side of this line.

Note: Any Additions or Changes on This Sheet Must be Made or Circled in Red Ink With Date and Name of Person Making Change.

Notes Ck'd by	Survey of WHITES CYN ROAD	F. B. 3427 PG. 47
Map No.	JN 0095.39 Tape 204 Std 84 °F	
Office Work	Surveyed by R.C. DALE	
Checked	Notes R.C.D. Date 9-28-67	
Date	Indexed R.J. GA... OCT 20 '67	

WHITES CYN. RD.

JN 0095.39

SEPT 28 1967

ZONE 7 TIES

REF

FB 3427 - 9-14-24-25
FB 2457 - 99-100, 17-18, 19-20

PARTY

R.C. DALE
R.J. ALMANZAN
M.R. NEVAREZ
L.L. LOVE

Note: Any Additions or Changes on This Sheet Must be Made or Circled in Red Ink With Date and Name of Person Making Change.

PLEASE RETURN TO
LOS ANGELES COUNTY ENGINEER
403 LOS ANGELES COUNTY ENGINEERING BLDG.

Do not extend this side of this line.

76F309S CE # 310 3-61

F. B. _____ PG. 48

W.S. 62, C-2

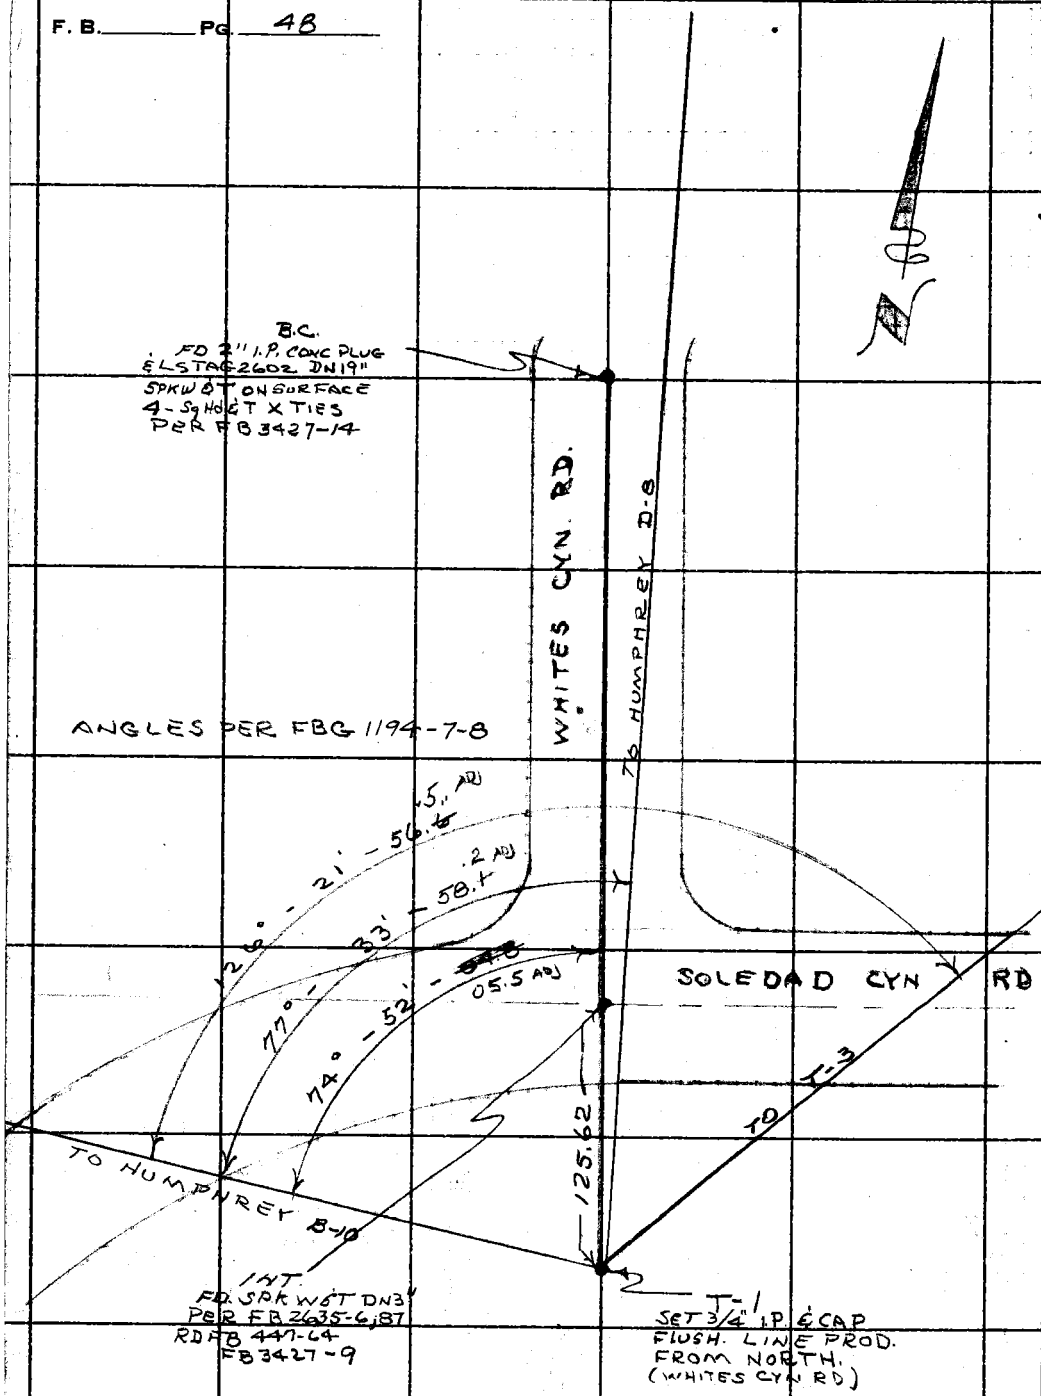

125.62 @ Lev T84° = 125.62

PLEASE RETURN TO
LOS ANGELES COUNTY ENGINEER
403 LOS ANGELES COUNTY ENGINEERING BLDG.

Do not extend this side of this line.

Note: Any Additions or Changes on This Sheet Must be Made or Circled in Red Ink With Date and Name of Person Making Change.

Notes Ck'd by	Survey of WHITES CYN ROAD	F. B. 3427 PG. 49
Map No.	INCOVER, SV Tape 434 Std 84 °F	
Office Work	Surveyed by R.C. DALE	
Checked	Notes R.C.D. Date 9-28-67	
Date	Indexed G.J. GALLI	

W.S. 62, C-2

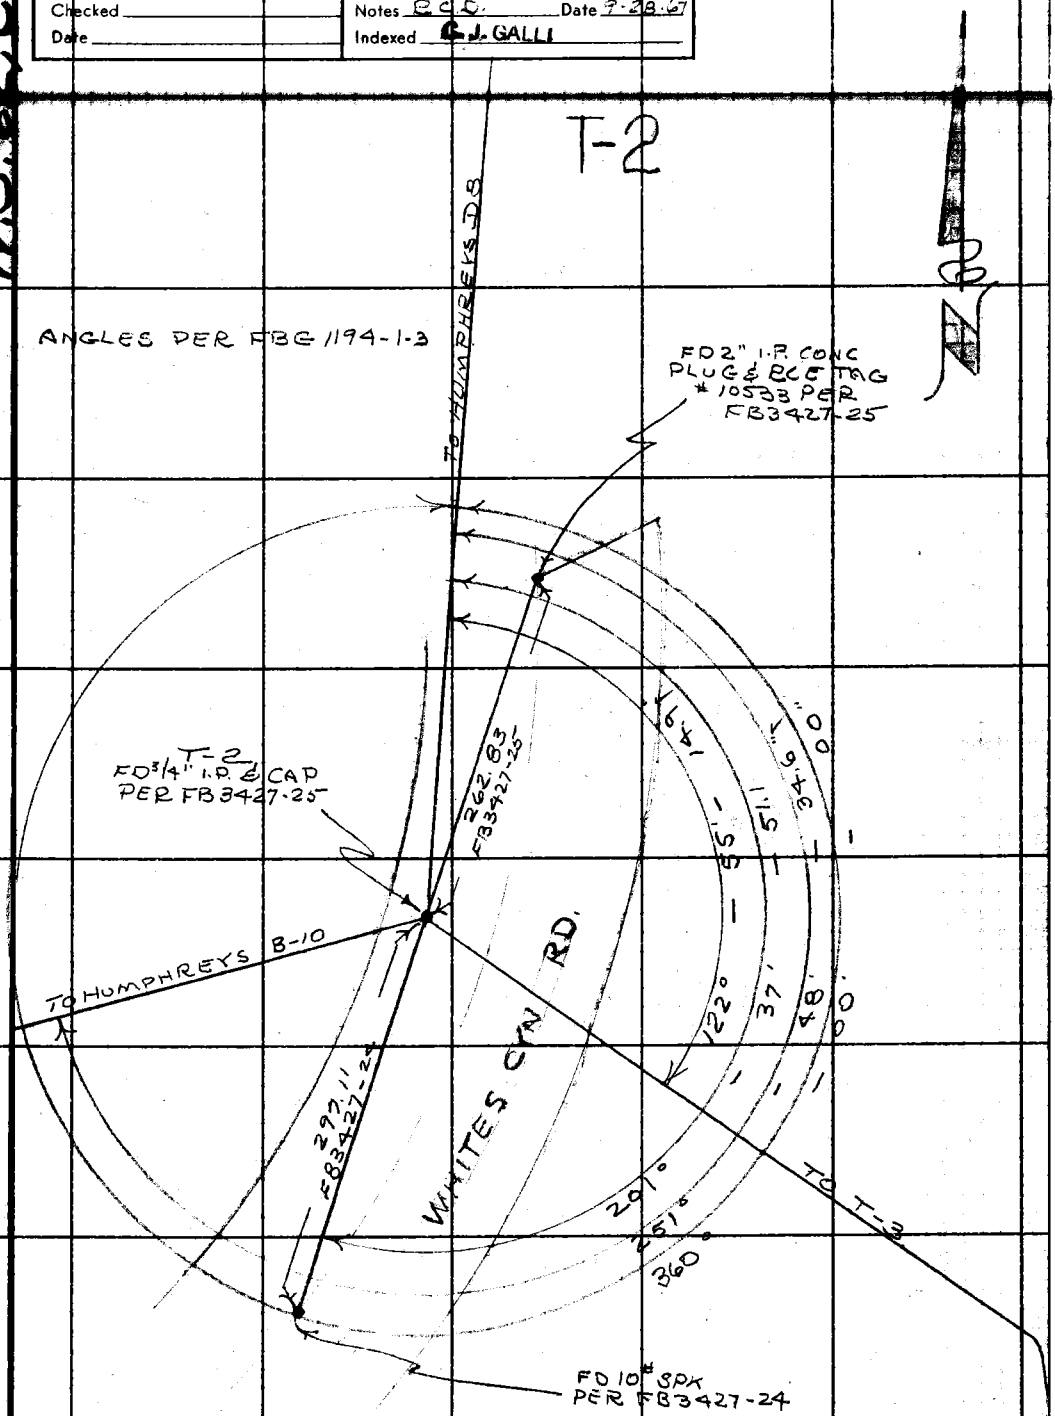

Note: Any Additions or Changes on This Sheet Must be Made or Circled in Red Ink With Date and Name of Person Making Change.

Do not extend this side of this line.

PLEASE RETURN TO
LOS ANGELES COUNTY ENGINEER
403 LOS ANGELES COUNTY ENGINEERING BLDG.

76F309S CE # 310 3-61

F.B. 3427 Pg. 50

HUMPHREYS F-9 & T-3

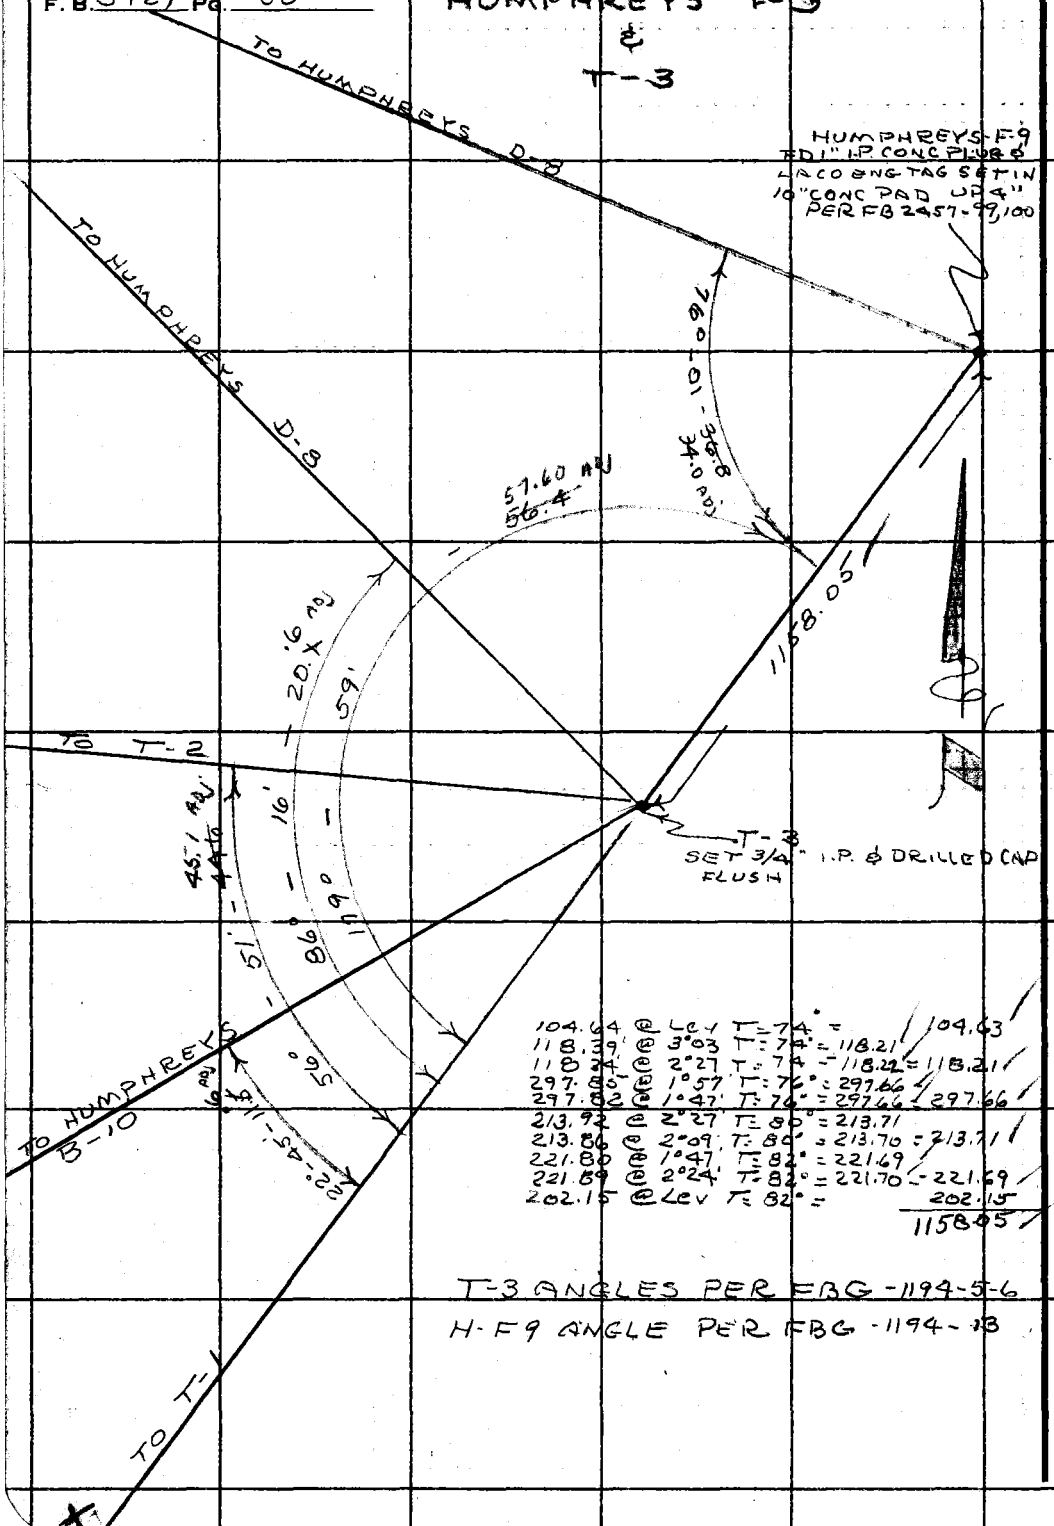

104.64	@ Lev	T=74°	=	104.63
118.39	@ 3°03'	T=74°	= 118.21	
118.24	@ 2°27'	T=74°	= 118.22	= 118.21
297.86	@ 1°57'	T=76°	= 297.66	
297.82	@ 1°47'	T=76°	= 297.66	= 297.66
213.92	@ 2°27'	T=80°	= 213.71	
213.86	@ 2°09'	T=80°	= 213.70	= 213.71
221.80	@ 1°47'	T=82°	= 221.69	
221.89	@ 2°24'	T=82°	= 221.70	= 221.69
202.15	@ Lev	T=82°	=	202.15
				1158.05

T-3 ANGLES PER FBG-1194-5-6

H-F9 ANGLE PER FBG-1194-18

PLEASE RETURN TO
LOS ANGELES COUNTY ENGINEER
403 Los Angeles County Engineering Bldg.

Do not extend this side of this line.

Note: Any Additions or Changes on This Sheet Must be Made or Circled in Red Ink With Date and Name of Person Making Change.

Notes Ck'd by	Survey of WHITES CYN RD	F. B. 34-27 PG. 51
Map No.	IN0095.38 Tape 2 [illegible] °F	
Office Work	Surveyed by R.C. DALE	
Checked	Notes R.C.D. Date 9-28-67	
Date	Indexed C.J. GALLI OCT 20 '67	

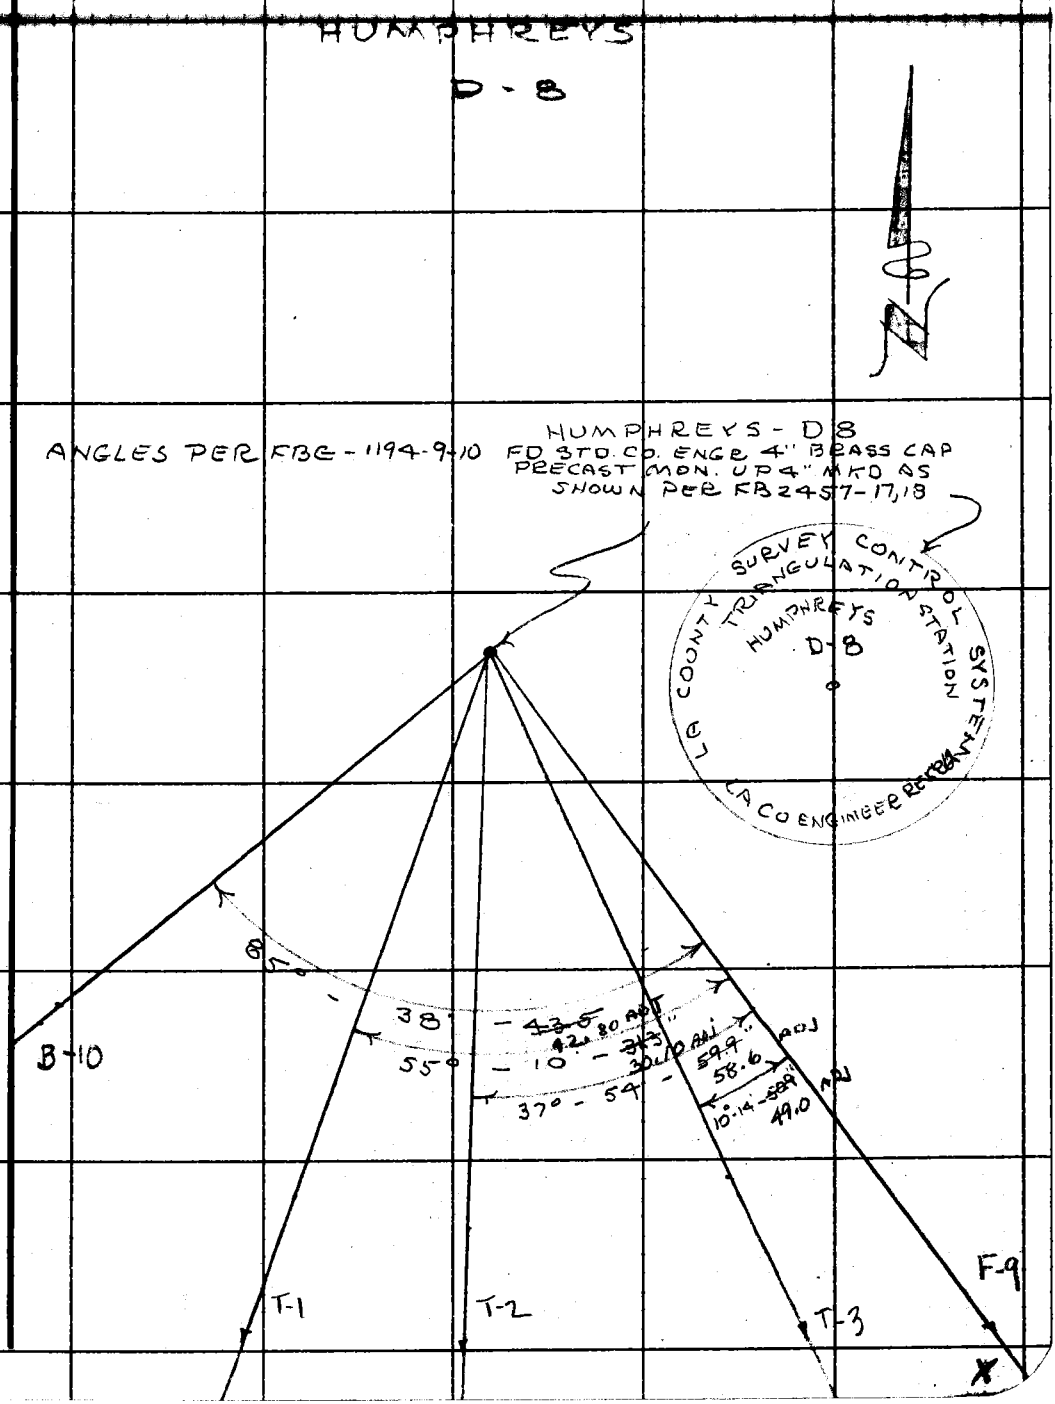

Note: Any Additions or Changes on This Sheet Must be Made or Circled in Red Ink With Date and Name of Person Making Change.

PLEASE RETURN TO
LOS ANGELES COUNTY ENGINEER
403 LOS ANGELES COUNTY ENGINEERING BLDG.

Do not extend this side of this line.

76F309S CE # 310 3-61

F. B. 3427 PG. 52

HUMPHREYS
B-10

ANGLES PER FBG -1194- 11-12

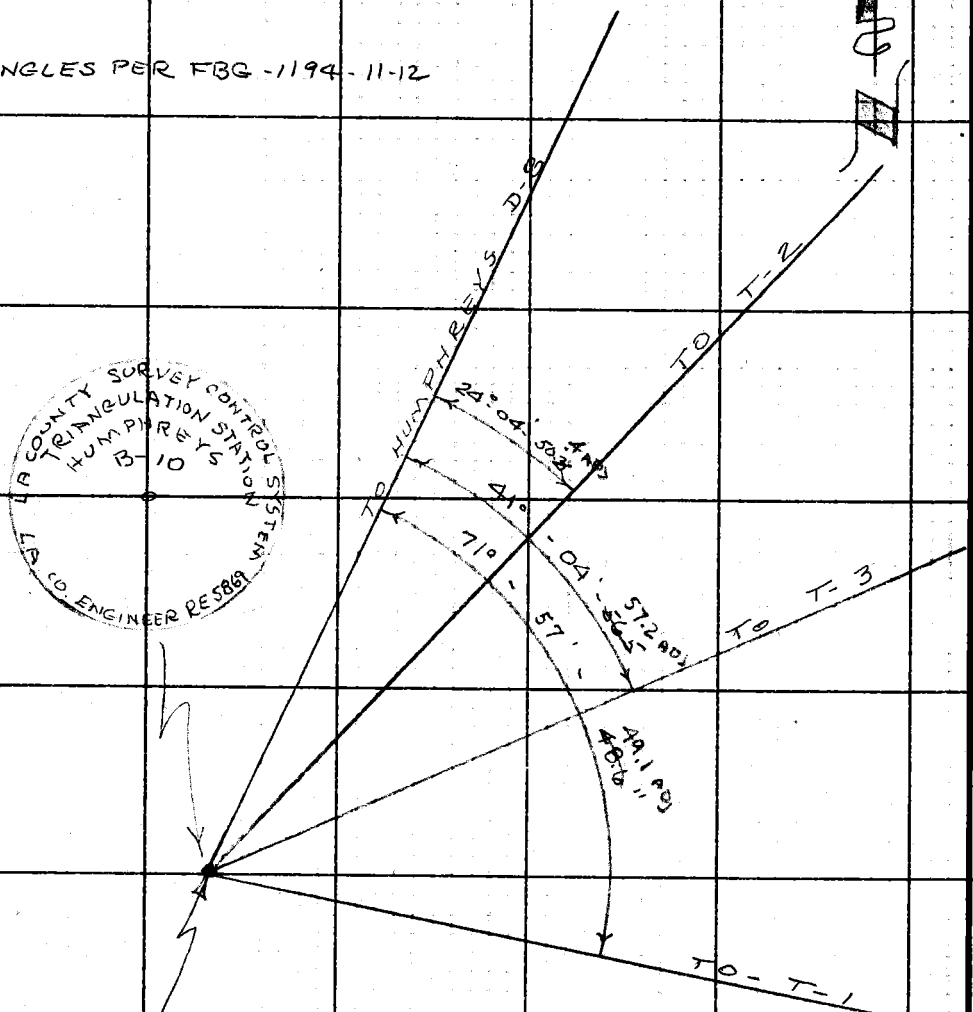

HUMPHREYS B-10
ED STD LA CO ENGR 4"
BRASS CAP PRECAST MON
UPA" MKD AS SHOWN
PER FB 2457-19-20

PLEASE RETURN TO
LOS ANGELES COUNTY ENGINEER
403 Los Angeles County Engineering Bldg.

Note: Any Additions or Changes on This Sheet Must Be Made or Circled in Red Ink With Date and Name of Person Making Change.

Do not erase this side of this line.

Notes Ck'd by	Survey of WHITE'S CYN ROAD
Map No. CB-5146	JN 0075.39 Tape 126 Std. 84 °F
Office Work R. R. SHEAN	Surveyed by R. C. DALE
Checked J. Cavataio	Notes R.C.D. Date 12-69
Date 4/3/71	Indexed C. J. GALLI JAN 19 70

F. B. 3427 PG. 53

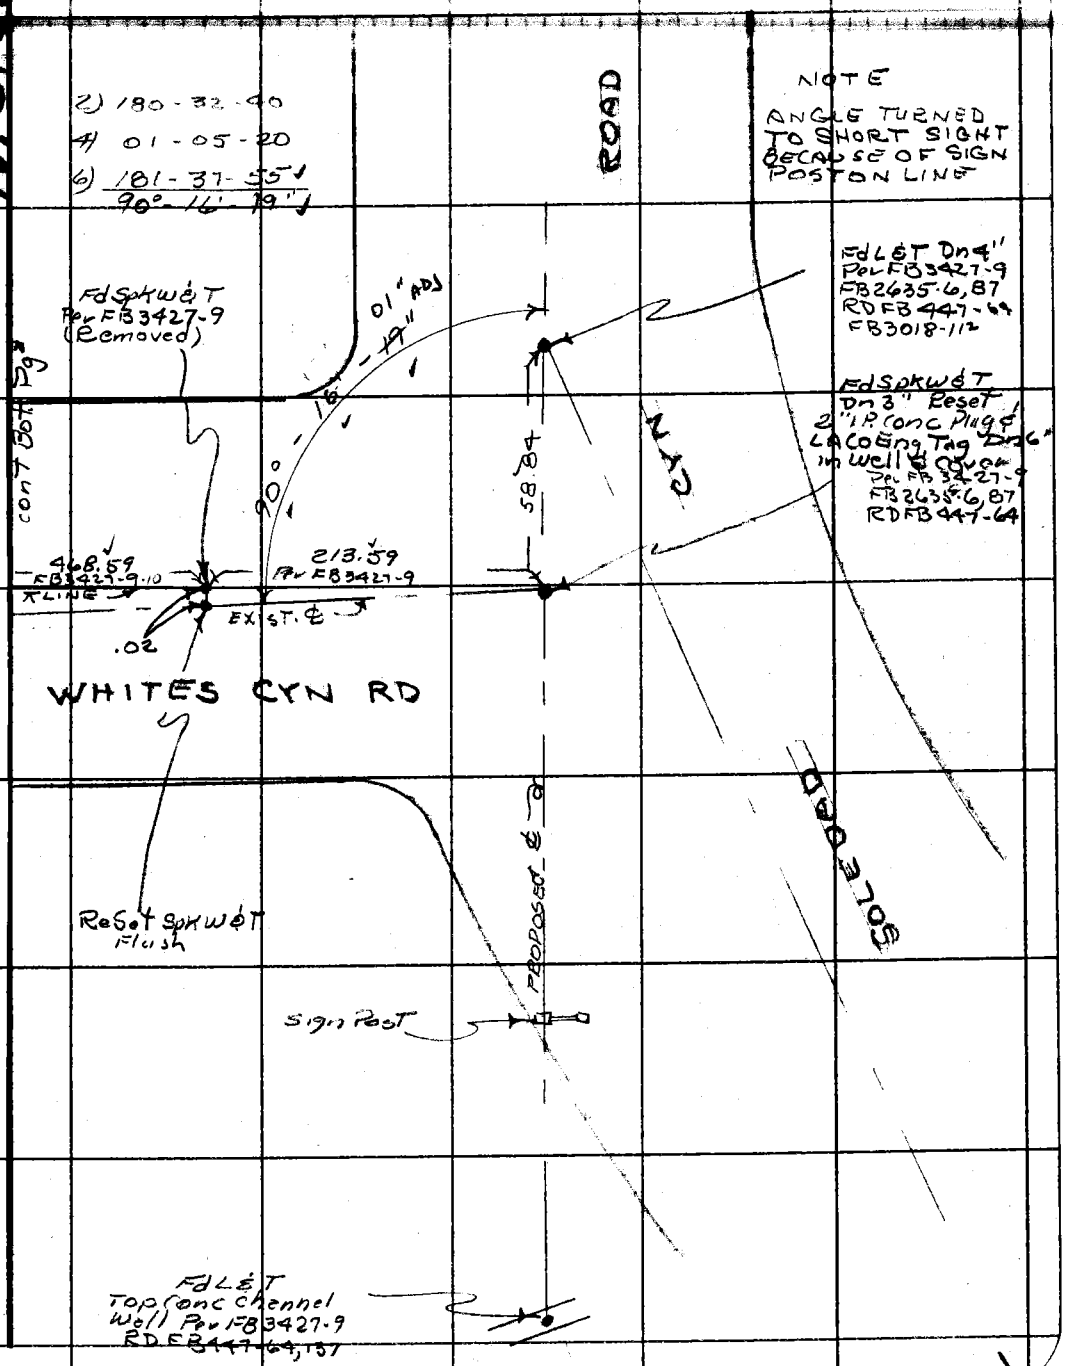

Note: Any Additions or Changes on This Sheet Must be Made or Circled in Red Ink With Date and Name of Person Making Change.

Do not extend this side of this line.

PLEASE RETURN TO
COUNTY OF LOS ANGELES
DEPARTMENT OF COUNTY ENGINEER
403 LOS ANGELES COUNTY ENGINEERING BLDG.

76F309S CE#310 3-68

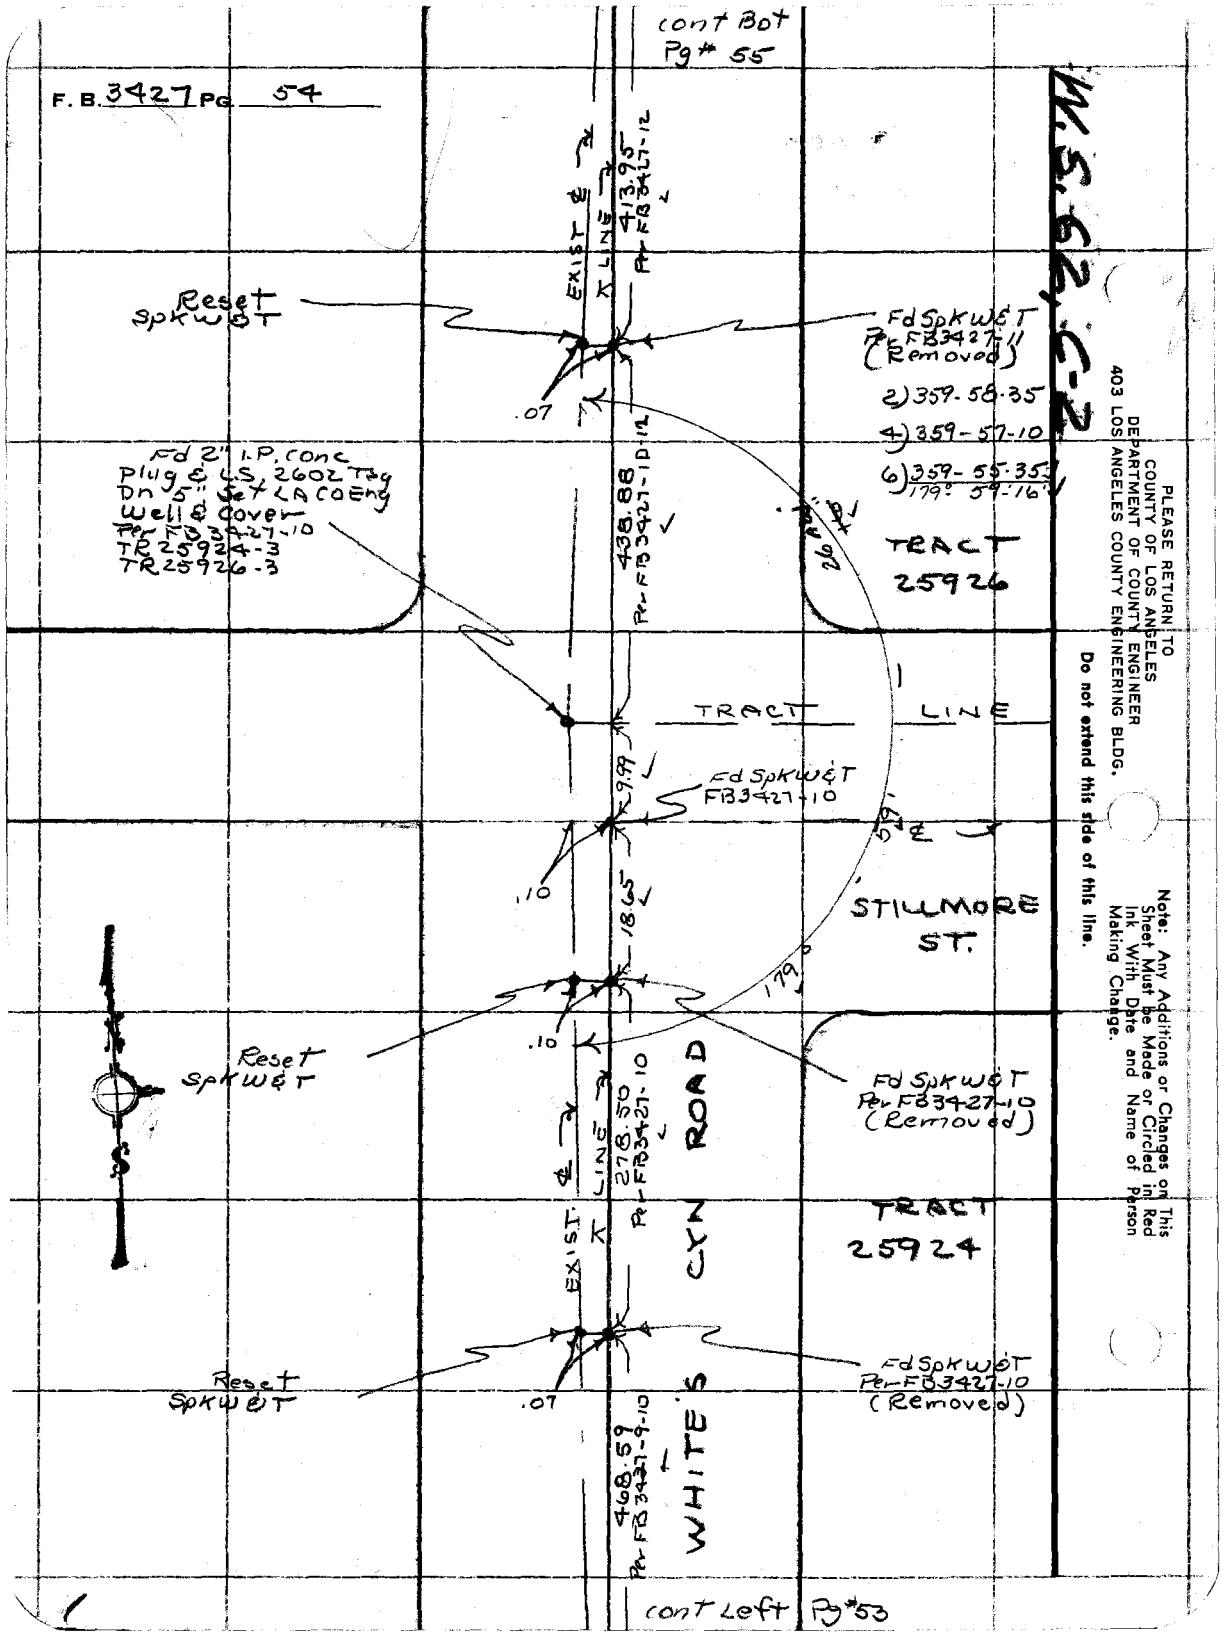
cont Bot
Pg# 55
F. B. 3427 PG. 54
EXIST ℄
LINE
413.95
Per FB3427-12
Reset
SpKW&T
Fd SpKW&T
Per FB3427-11
(Removed)
.07
2) 359-58-35
4) 359-57-10
6) 359-55-35
179° 59'-16"
Fd 2" I.P. conc
Plug & LS, 2602 Tag
Dn 5" Set LA Co Eng
Well & Cover
Per FB3427-10
TR 25924-3
TR 25926-3
438.88
Per FB3427-10-12
TRACT
25926
TRACT LINE
9.99
Fd SpKW&T
FB3427-10
.10
18.65
STILLMORE
ST.
179°
.10
Reset
SpKW&T
Fd SpKW&T
Per FB3427-10
(Removed)
EXIST ℄
LINE
278.50
Per FB3427-10
WHITE'S CYN ROAD
TRACT
25924
Reset
SpKW&T
.07
Fd SpKW&T
Per FB3427-10
(Removed)
468.59
Per FB3427-9-10
cont Left Pg#53
PLEASE RETURN TO
COUNTY OF LOS ANGELES
DEPARTMENT OF COUNTY ENGINEER
403 LOS ANGELES COUNTY ENGINEERING BLDG.
Do not extend this side of this line.
Note: Any Additions or Changes on This Sheet Must be Made or Circled in Red Ink With Date and Name of Person Making Change.

Notes Ck'd by	Survey of WHITE'S CYN ROAD
Map No. C.S. B-5146	IN 009539 Tape 124 Std 84 °F
Office Work R. R. SHEAN	Surveyed by R.C. DALE
Checked J. Cavataio	Notes R.C.D. Date 12-69
Date 9/3/71	Indexed C. J. GALLI

F. B. 3427 PG. 55

W.S. 62, C-2

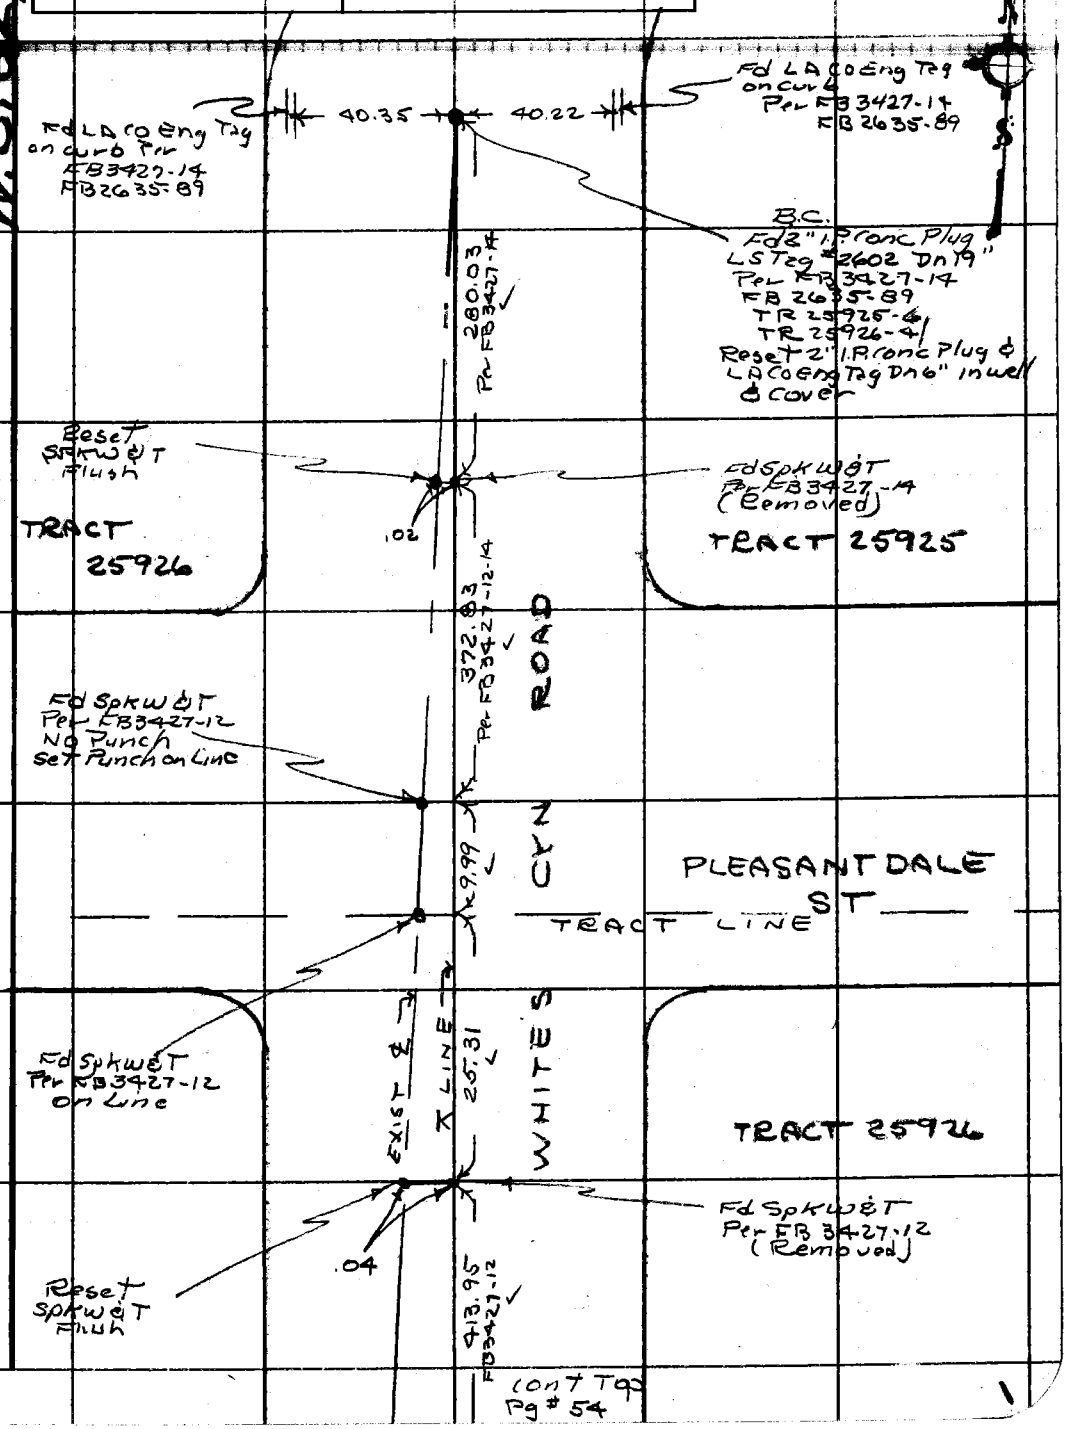

Cont Top Pg # 54

Note: Any Additions or Changes on This Sheet Must be Made or Circled in Red Ink With Date and Name of Person Making Change.

Do not extend this side of this line.

PLEASE RETURN TO
COUNTY OF LOS ANGELES
DEPARTMENT OF COUNTY ENGINEER
403 LOS ANGELES COUNTY ENGINEERING BLDG.

76F309S CE#310 3-68

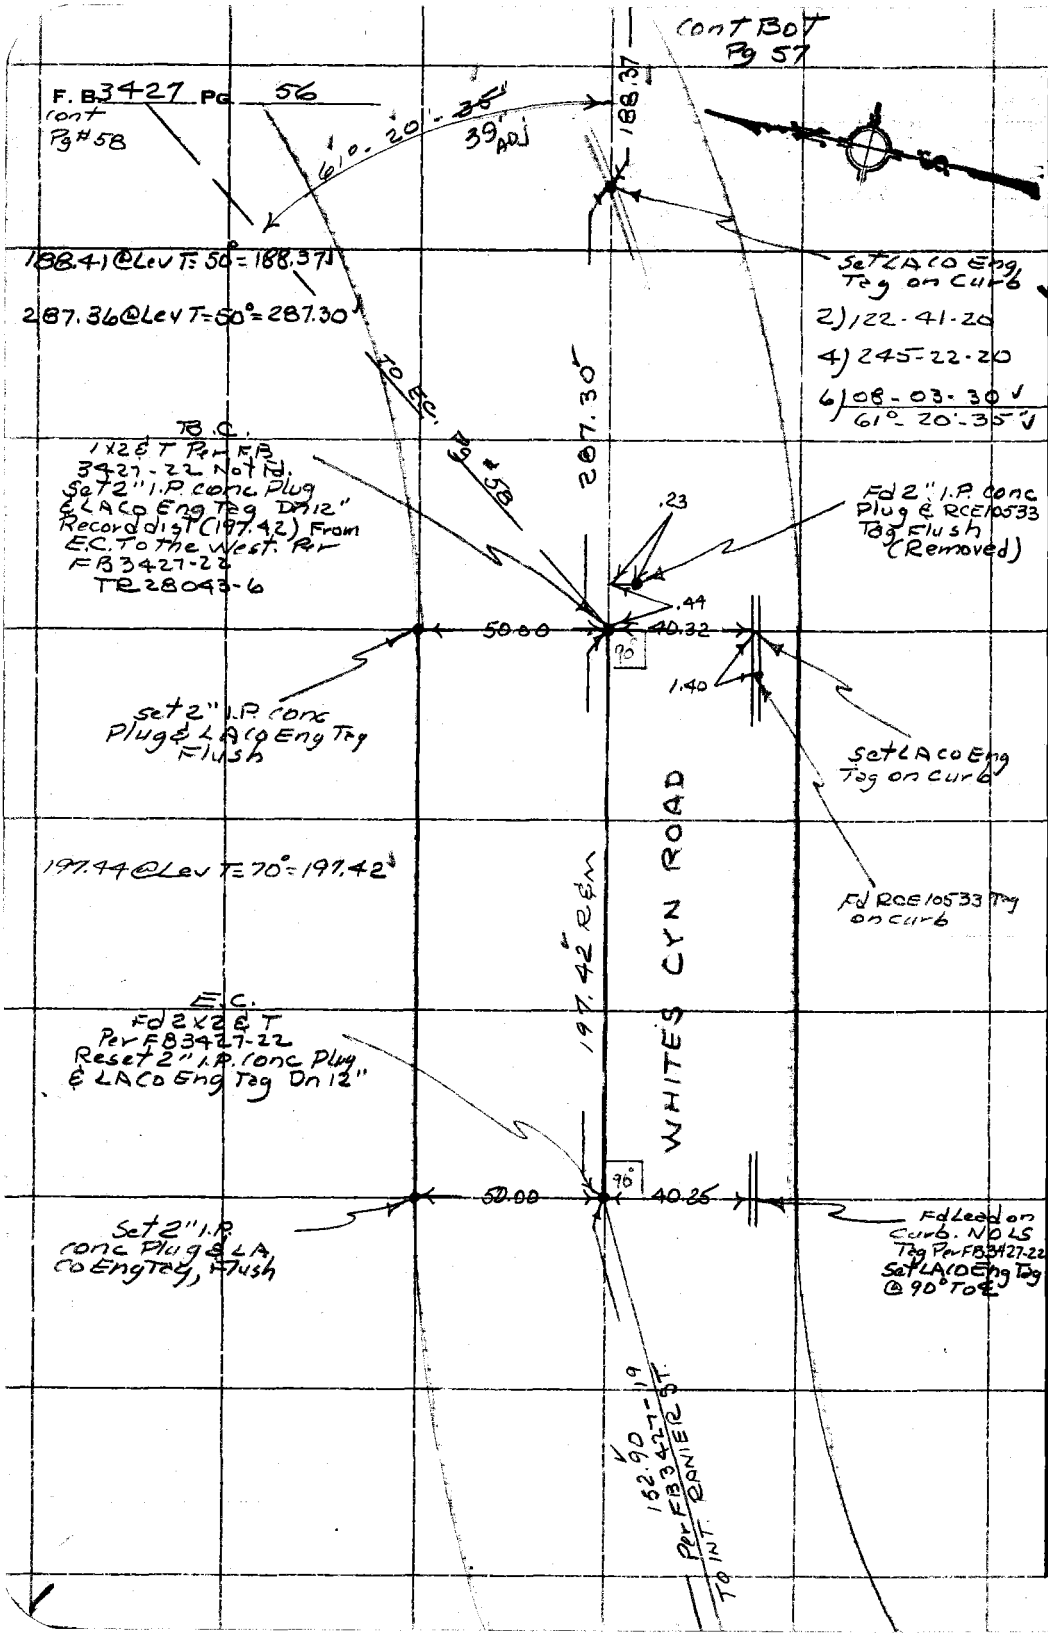

W.S. 62, C-2

PLEASE RETURN TO
COUNTY OF LOS ANGELES
DEPARTMENT OF COUNTY ENGINEER
403 LOS ANGELES COUNTY ENGINEERING BLDG.

Do not extend this side of this line.

Note: Any Additions or Changes on This Sheet Must be Made or Circled in Red Ink With Date and Name of Person Making Change.

Notes Ck'd by	Survey of WHITES CYN ROAD
Map No. C.S.B.-514	IN0095.37 Tape 122 Std. 84 °F
Office Work R. R. SHEAN	Surveyed by R. C. DALE
Checked J. Cavataio	Notes RCD Date 12-23-69
Date 9/3/71	Indexed C. J. GALLI

F. B. 3427 PG. 57

W.S. 62, C-2

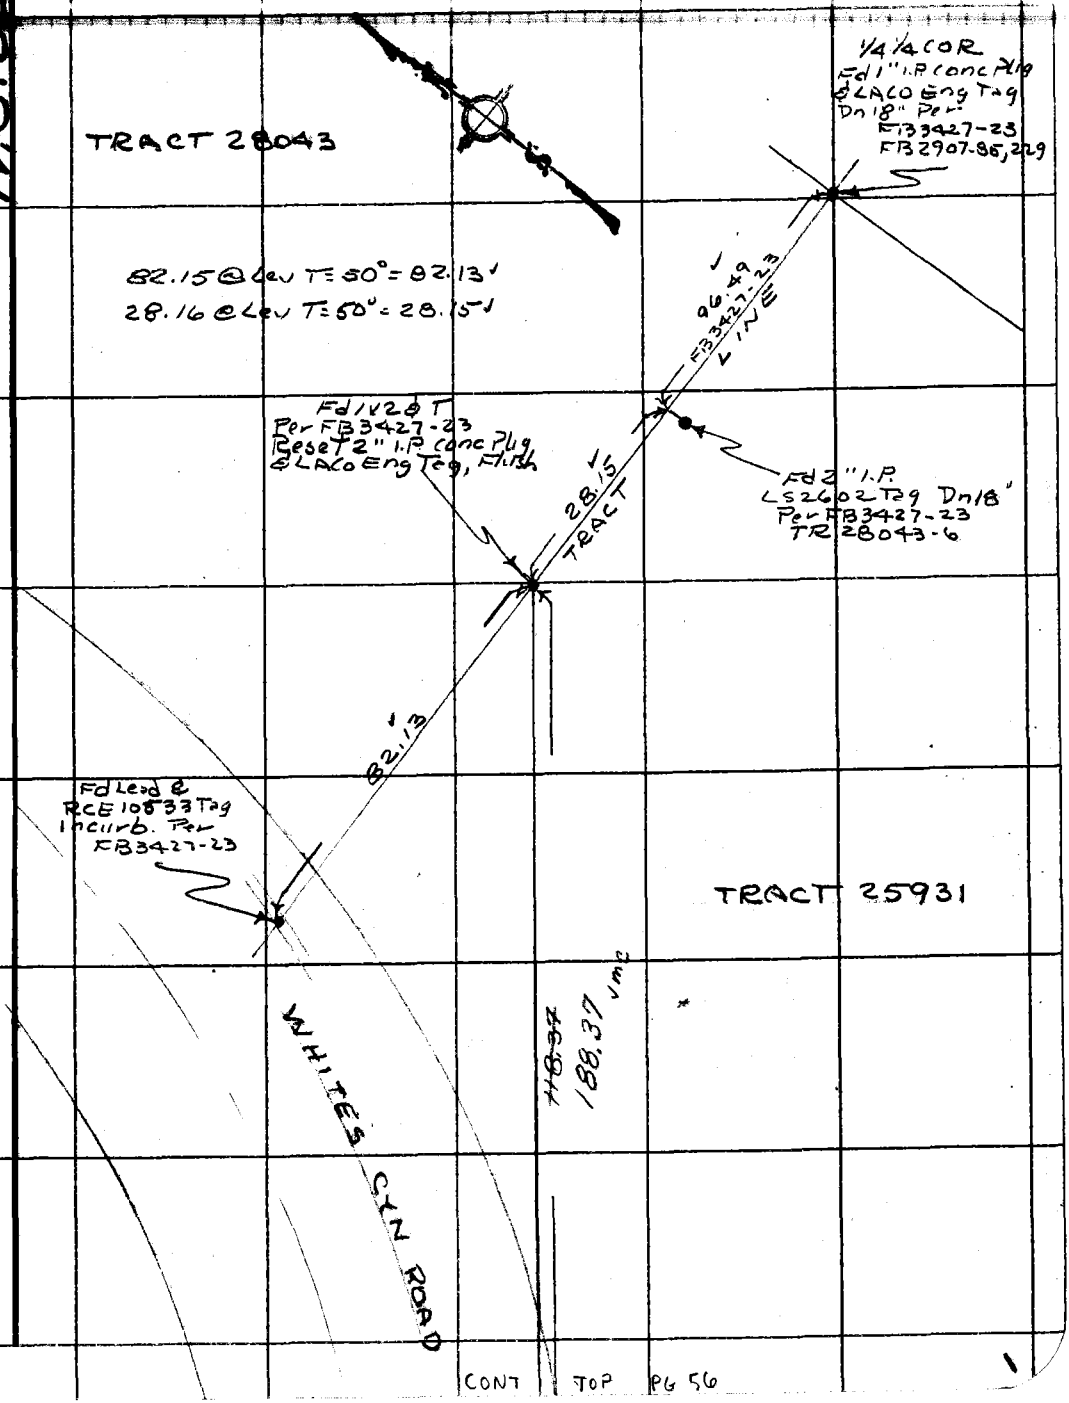

Note: Any Additions or Changes on This Sheet Must be Made or Circled in Red Ink With Date and Name of Person Making Change.

Do not extend this side of this line.

PLEASE RETURN TO
COUNTY OF LOS ANGELES
DEPARTMENT OF COUNTY ENGINEER
403 LOS ANGELES COUNTY ENGINEERING BLDG.

76F309S CE#310 3-68

CONT TOP PG 56

F.B. 3427 PG. 58

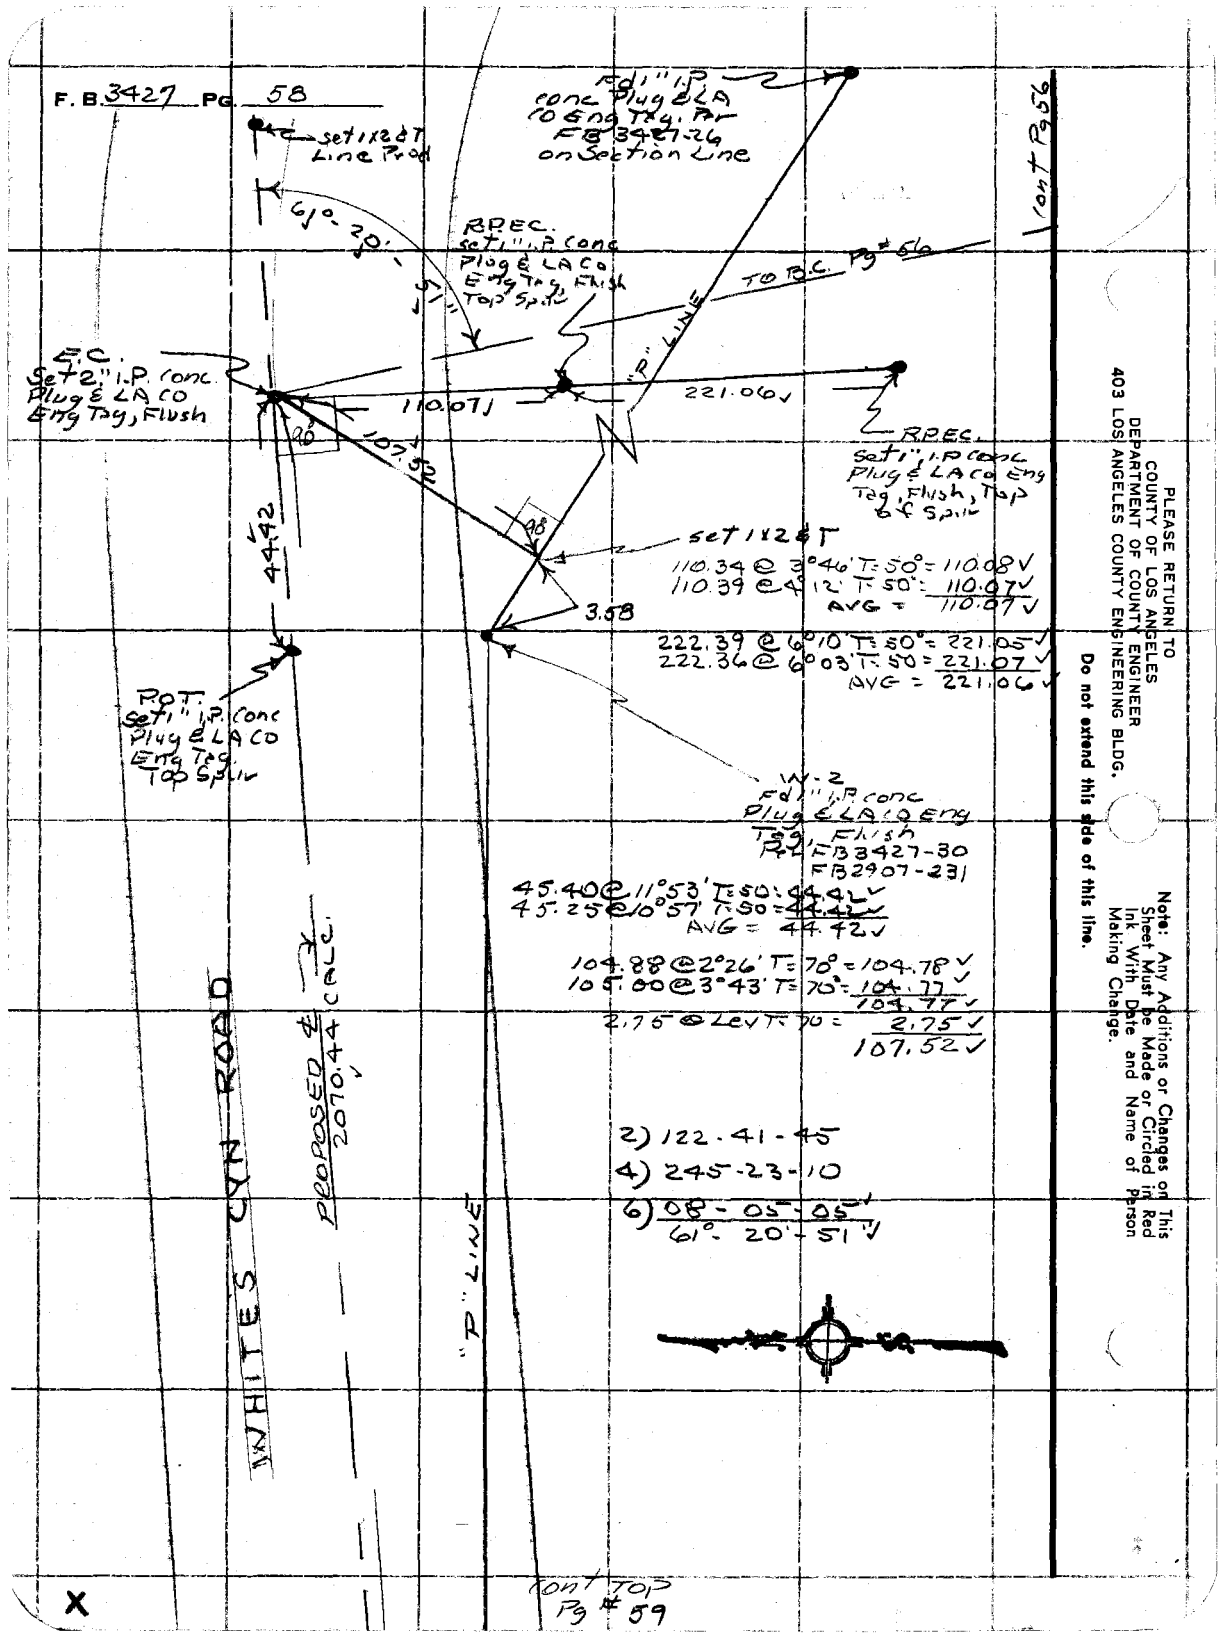

110.34 @ 3°46' T=50° = 110.08 ✓
110.39 @ 4°12' T=50° = 110.07 ✓
AVG = 110.07 ✓

222.39 @ 6°10' T=50° = 221.05 ✓
222.36 @ 6°03' T=50° = 221.07 ✓
AVG = 221.06 ✓

45.40 @ 11°53' T=50° = 44.41 ✓
45.25 @ 10°57' T=50° = 44.43 ✓
AVG = 44.42 ✓

104.88 @ 2°26' T=70° = 104.78 ✓
105.00 @ 3°43' T=70° = 104.77 ✓
2.75 @ Elev T=70° = 2.75 ✓
107.52 ✓

2) 122-41-45
4) 245-23-10
6) 08-05-05 ✓
61°-20'-51" ✓

PLEASE RETURN TO
COUNTY OF LOS ANGELES
DEPARTMENT OF COUNTY ENGINEER
403 LOS ANGELES COUNTY ENGINEERING BLDG.

Do not extend this side of this line.

Note: Any Additions or Changes on This Sheet Must be Made or Circled in Red Ink With Date and Name of Person Making Change.

X

Notes Ck'd by	Survey of WHITE'S CYN ROAD
Map No. C.S.B. 5146	JN 0095.39 Tape 122 Std. 89 °F
Office Work R. R. SHEAN	Surveyed by R. C. DALE
Checked J. Cavataio	Notes RCD Date 1-5-70
Date 9/3/71	Indexed C. J. GALLI

F. B 3427 PG. 59

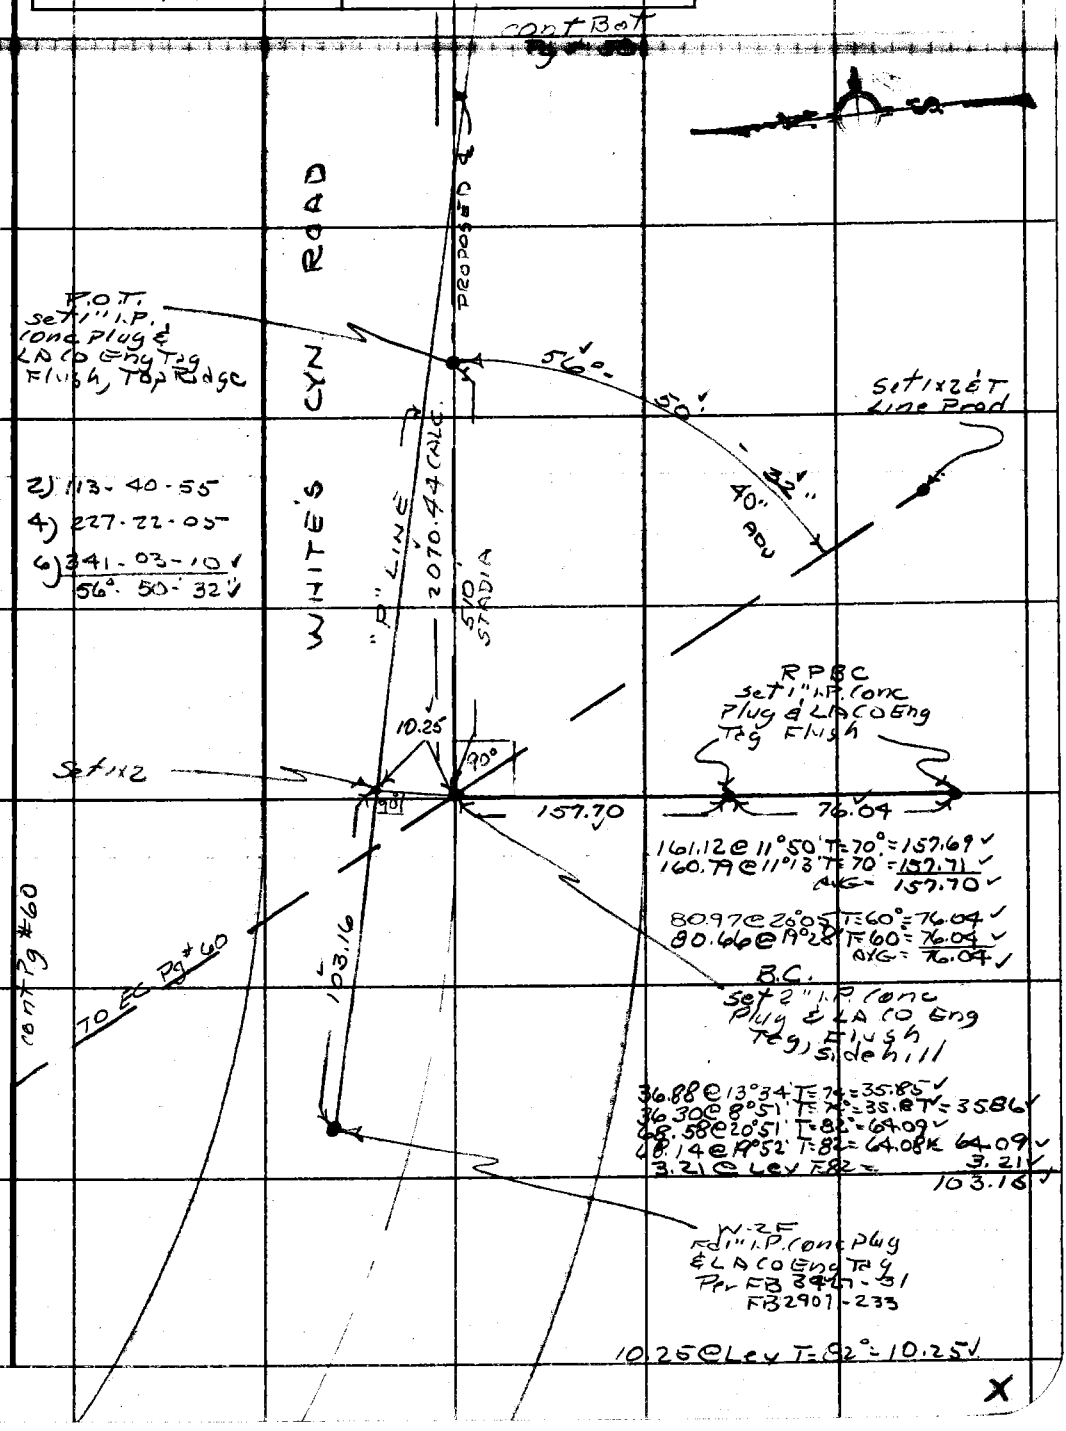

Note: Any Additions or Changes on This Sheet Must be Made or Circled in Red Ink With Date and Name of Person Making Change.

Do not extend this side of this line.

PLEASE RETURN TO
COUNTY OF LOS ANGELES
DEPARTMENT OF COUNTY ENGINEER
403 LOS ANGELES COUNTY ENGINEERING BLDG.

76F3095 CE#310 3-68

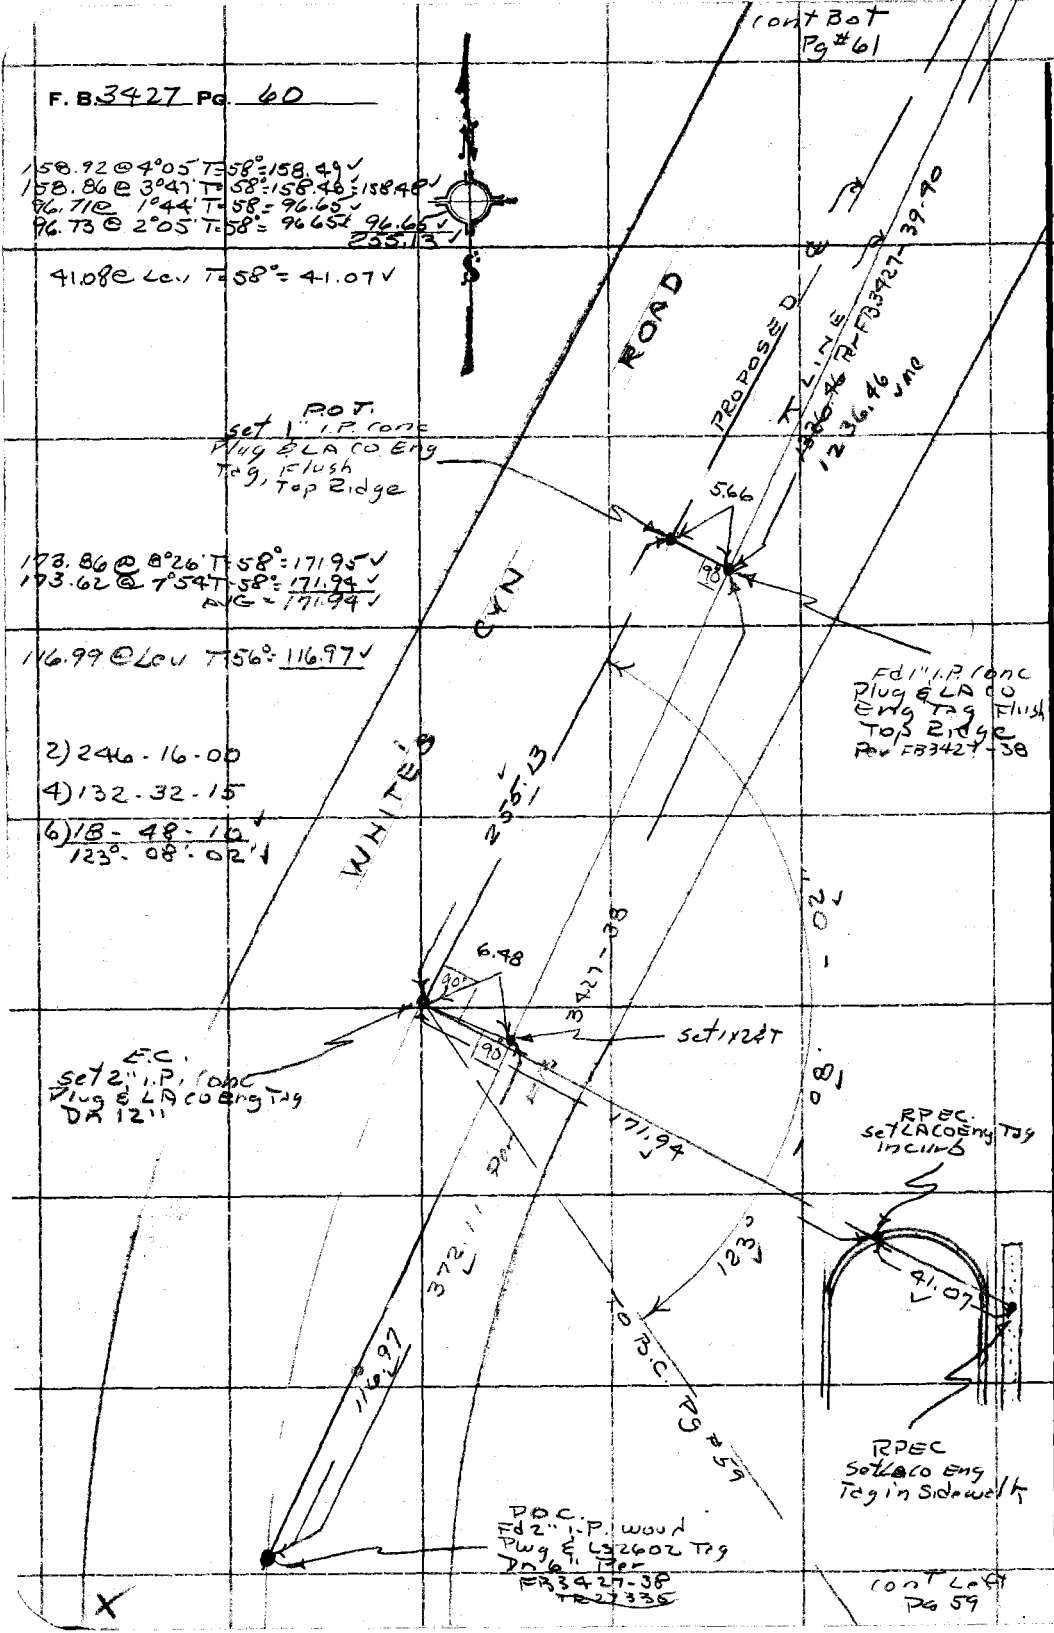

PLEASE RETURN TO
COUNTY OF LOS ANGELES
DEPARTMENT OF COUNTY ENGINEER
403 LOS ANGELES COUNTY ENGINEERING BLDG.

Do not extend this side of this line.

Note: Any Additions or Changes on This Sheet Must be Made or Circled in Red Ink With Date and Name of Person Making Change.

Notes Ck'd by	Survey of WHITES CYN ROAD
Map No. C.S.B-5146	JN 0026.37 Tape 122 Std. 85 °F
Office Work R. R. SHEAN	Surveyed by R.C. DALE
Checked J. Cavatain	Notes R.C.D. Date 1-7-70
Date 9/3/71	Indexed C. J. GALLI

F. B. 2427 PG. 61

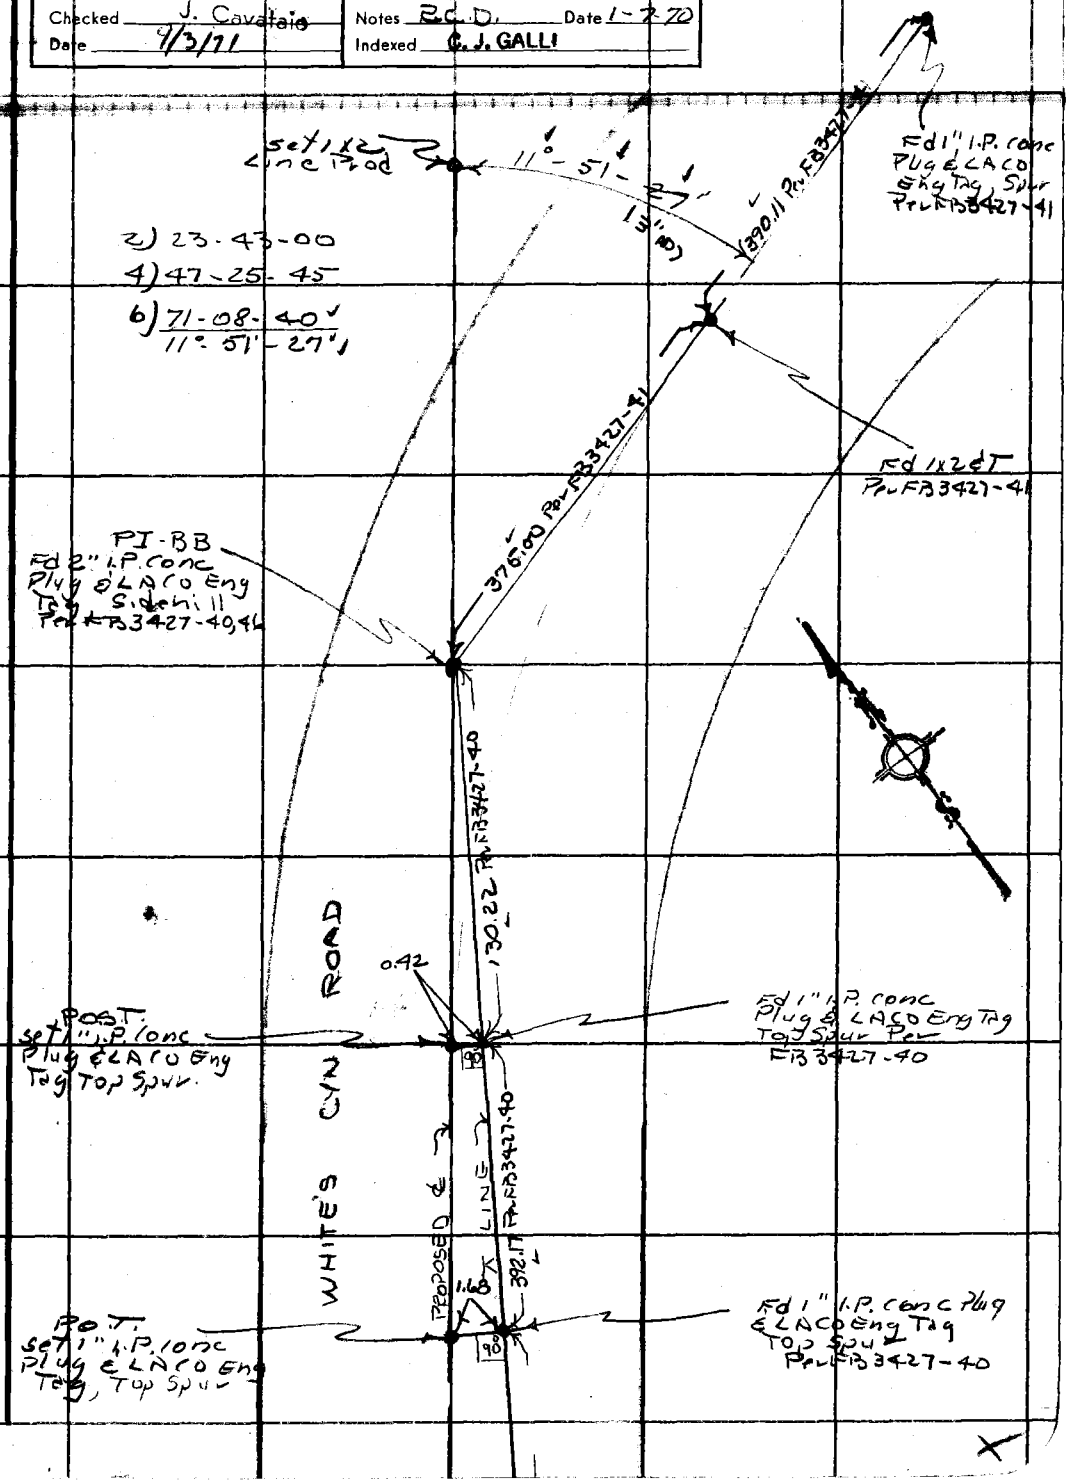

Note: Any Additions or Changes on This Sheet Must be Made or Circled in Red Ink With Date and Name of Person Making Change.

Do not extend this side of this line.

PLEASE RETURN TO
COUNTY OF LOS ANGELES
DEPARTMENT OF COUNTY ENGINEER
403 LOS ANGELES COUNTY ENGINEERING BLDG.

76F309S CE#310 3-68

PLEASE RETURN TO
COUNTY OF LOS ANGELES
DEPARTMENT OF COUNTY ENGINEER
403 LOS ANGELES COUNTY ENGINEERING BLDG.

Note: Any Additions or Changes on This Sheet Must be Made or Circled in Red Ink With Date and Name of Person Making Change.

Do not extend this side of this line.

F.B. 3927 Pg. 62