ORM 6667 - 114-115

79

ATCHISON, TOPEKA AND SANTA FE RAILWAY CO.
TO
CITY OF LOS ANGELES

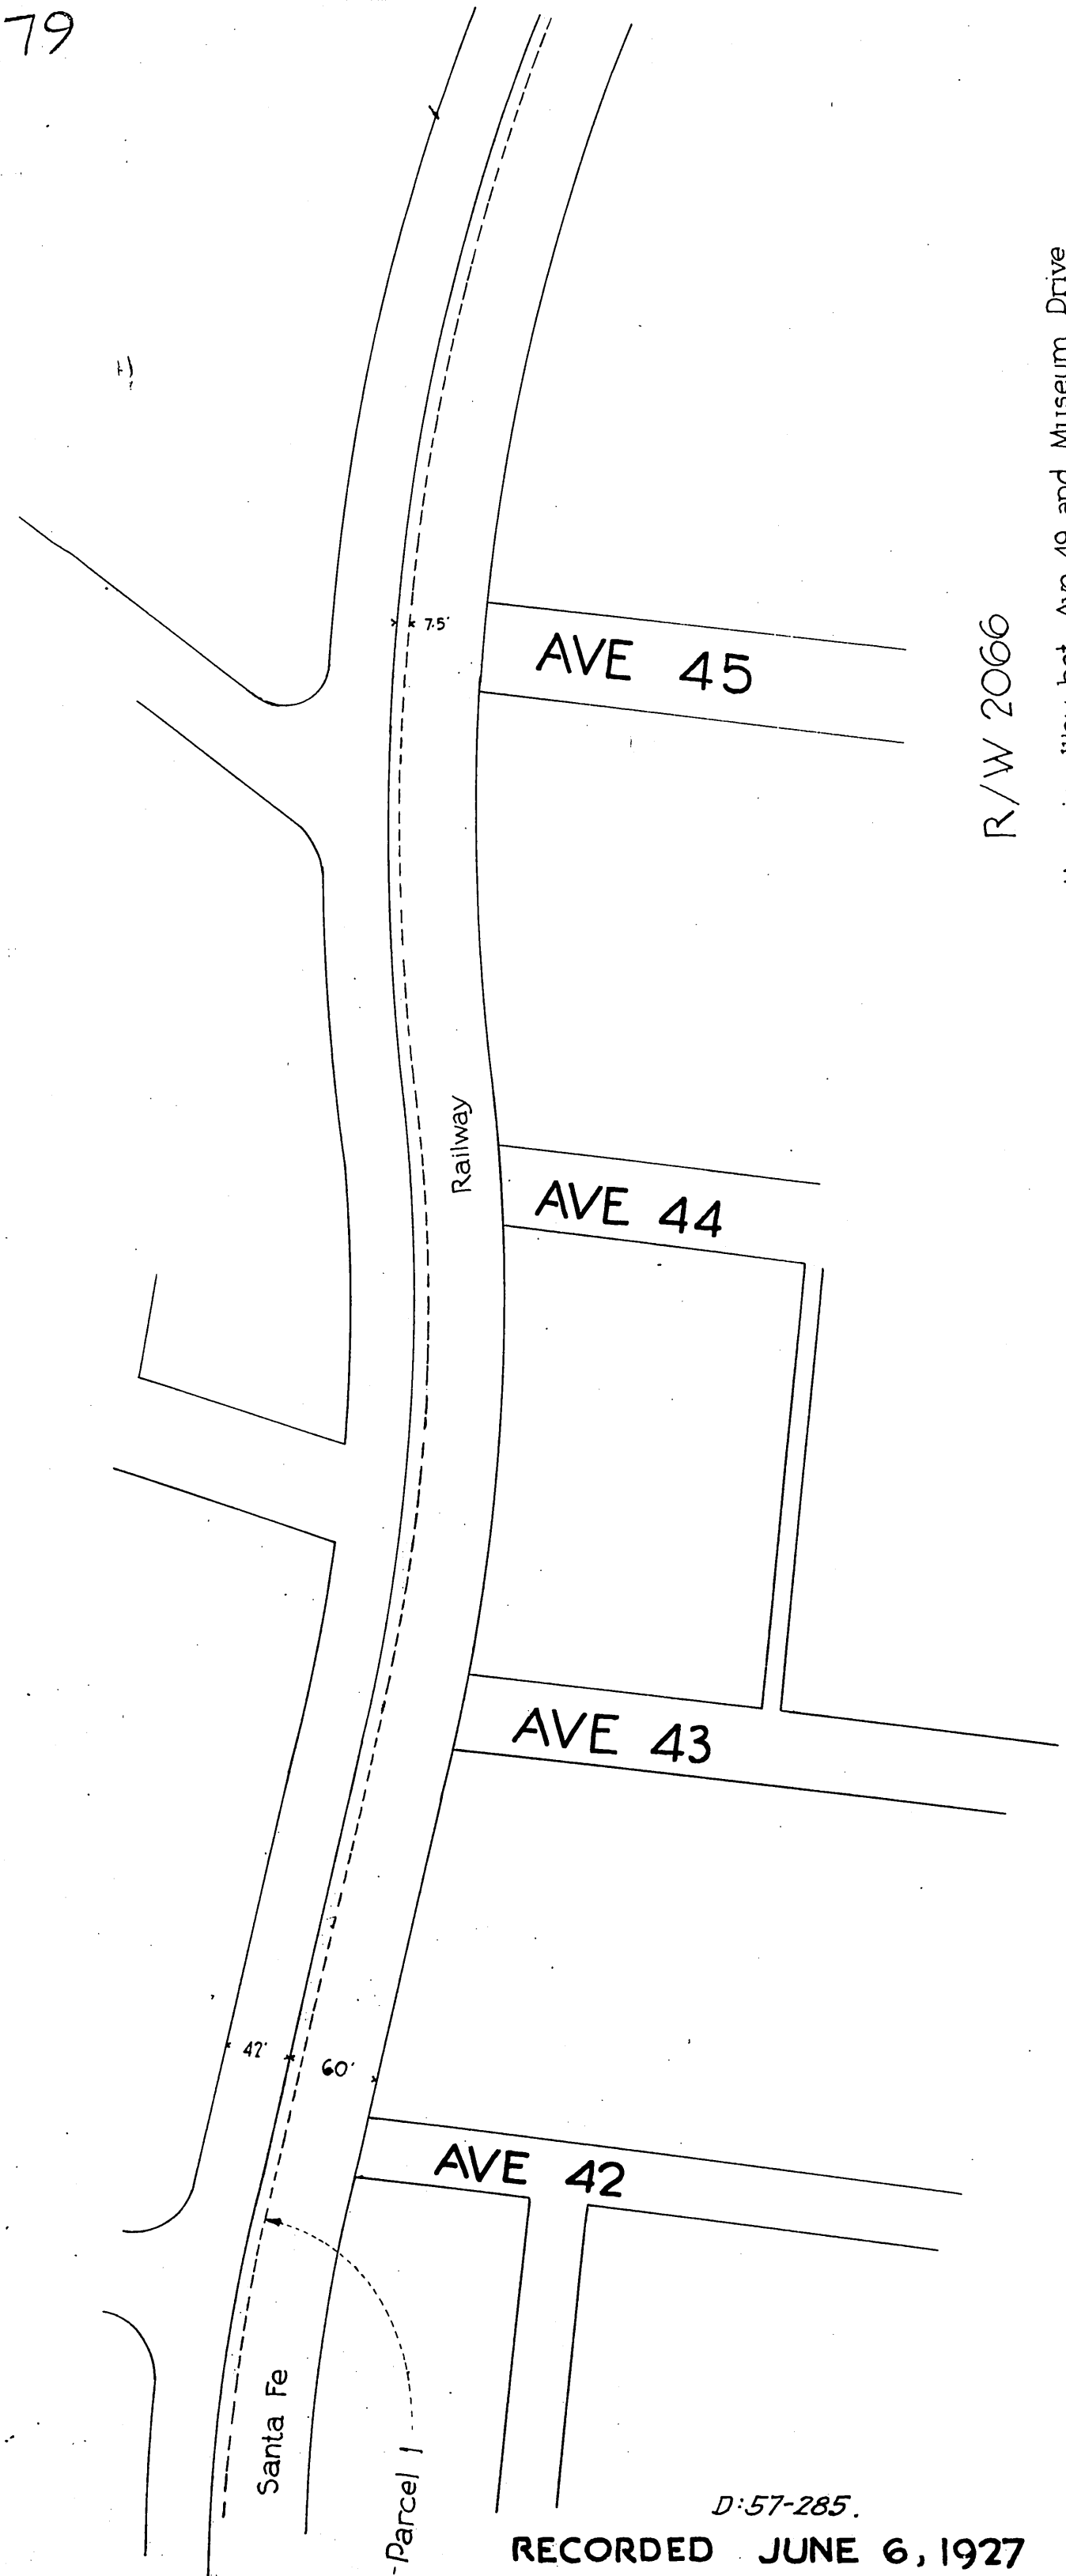

R/W 2066

Marmion Way bet. Ave 49 and Museum Drive
Job No. 11430 File No. 274-27
Drawn by Fountain
Checked by Jollivet
Jan 4, 1927
District Map No. 4301.

Comp. R.S.B.
R.G.L.

Sht #8

D:57-285.

RECORDED JUNE 6, 1927

O.R. 6667