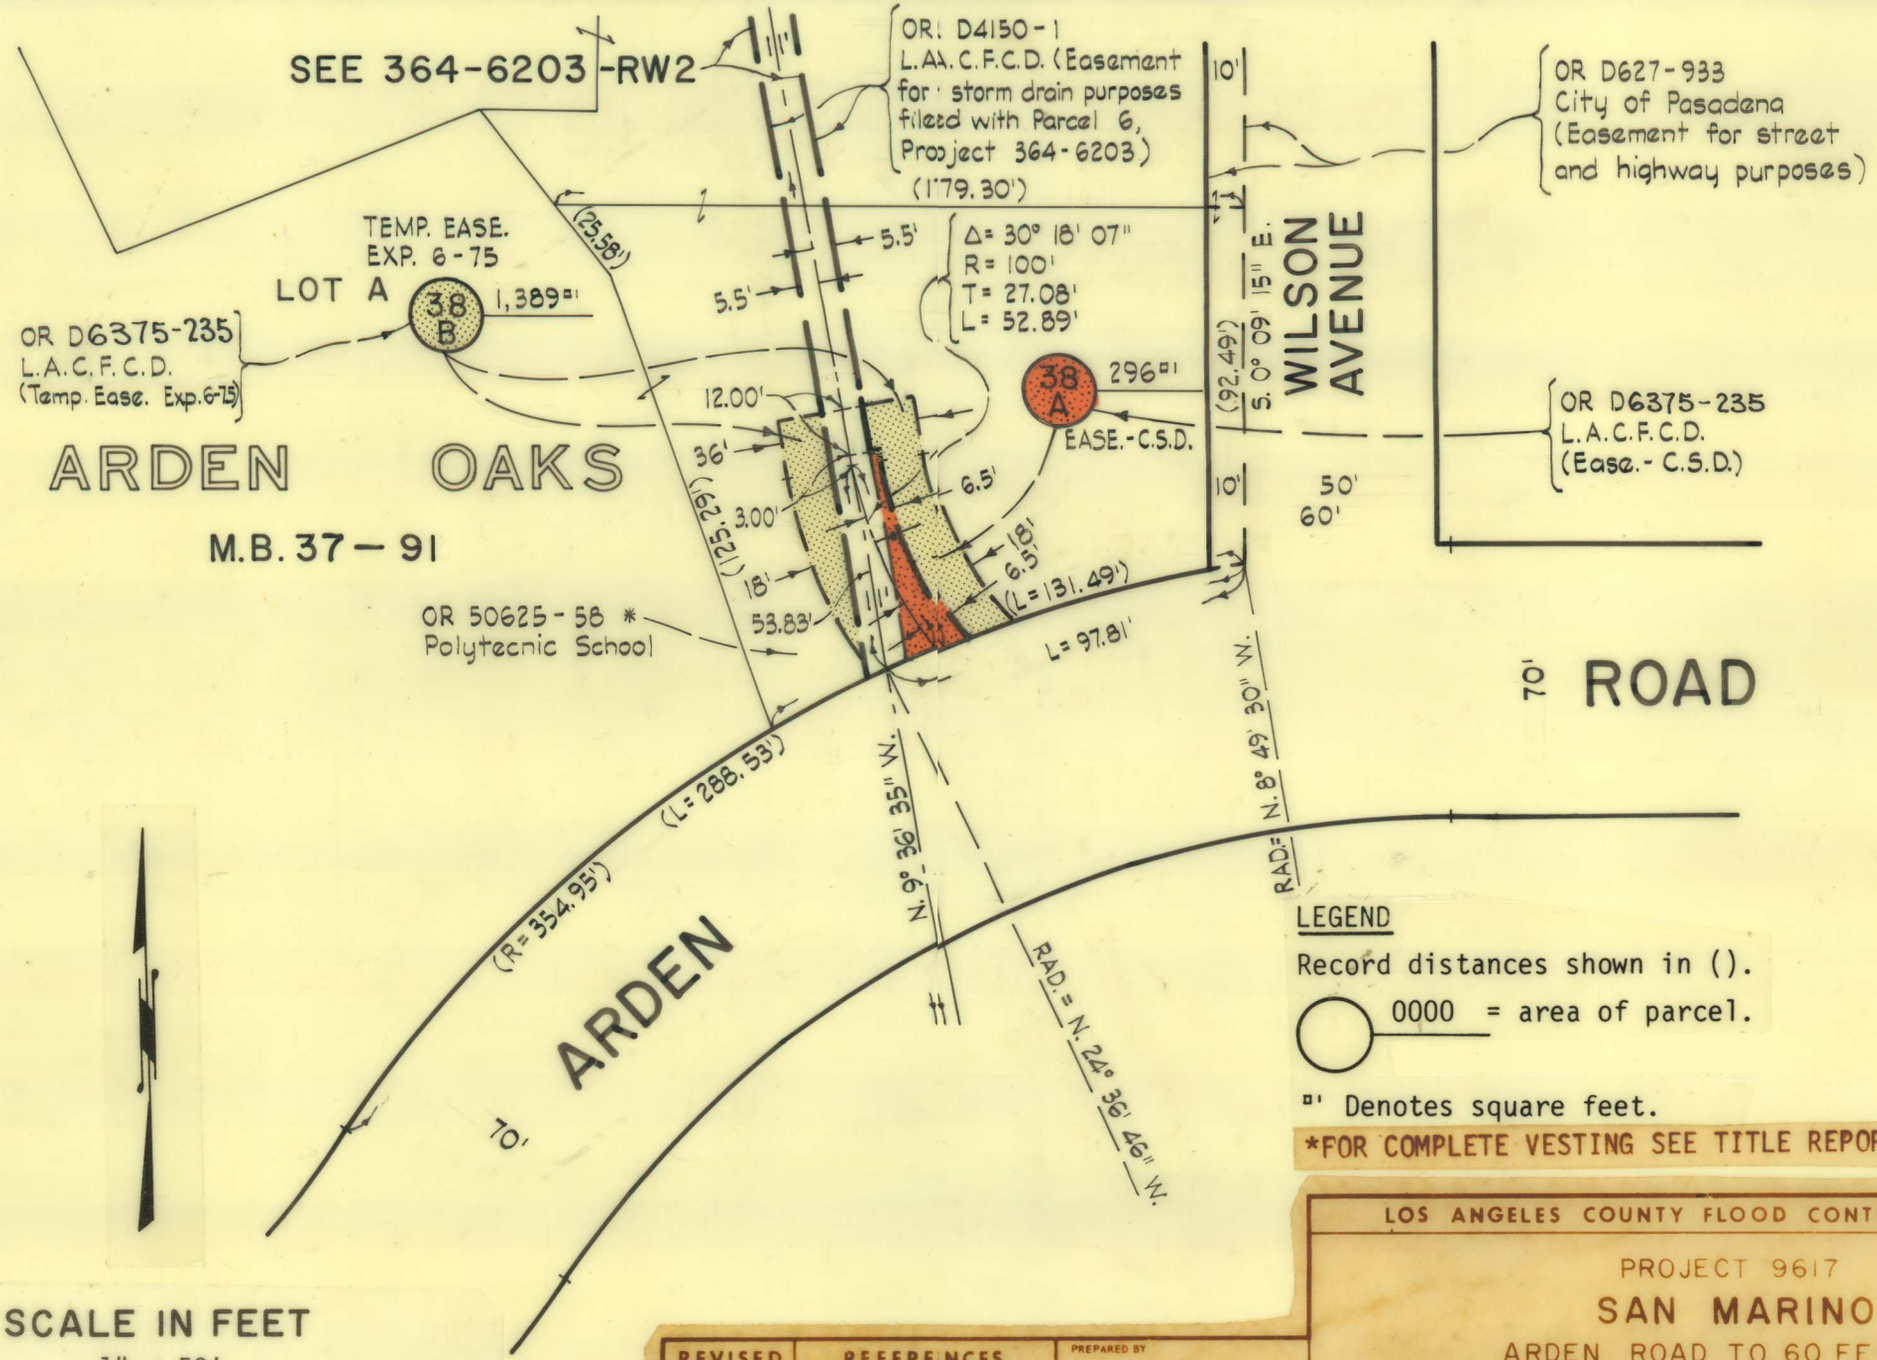

REVISED	REFERENCES	PREPARED BY	LOS ANGELES COUNTY FLOOD CONTROL DISTRICT	
	C.I. 8 (E-3) 470-9617-D3.1 TO .12	A. IWAMOTO	PROJECT 9617 SAN MARINO ARDEN ROAD TO 60 FEET ± NORTHERLY OF ARDEN ROAD	
		CHECKED BY C.B. SUTTER	RECOMMENDED BY DIVISION ENGINEER, RIGHT OF WAY	DATE / SCALE AS SHOWN
		PROJECT ENGINEER	APPROVED BY CHIEF ENGINEER — CIVIL ENGINEER NO. 8726	NO. 470-9617-RW3