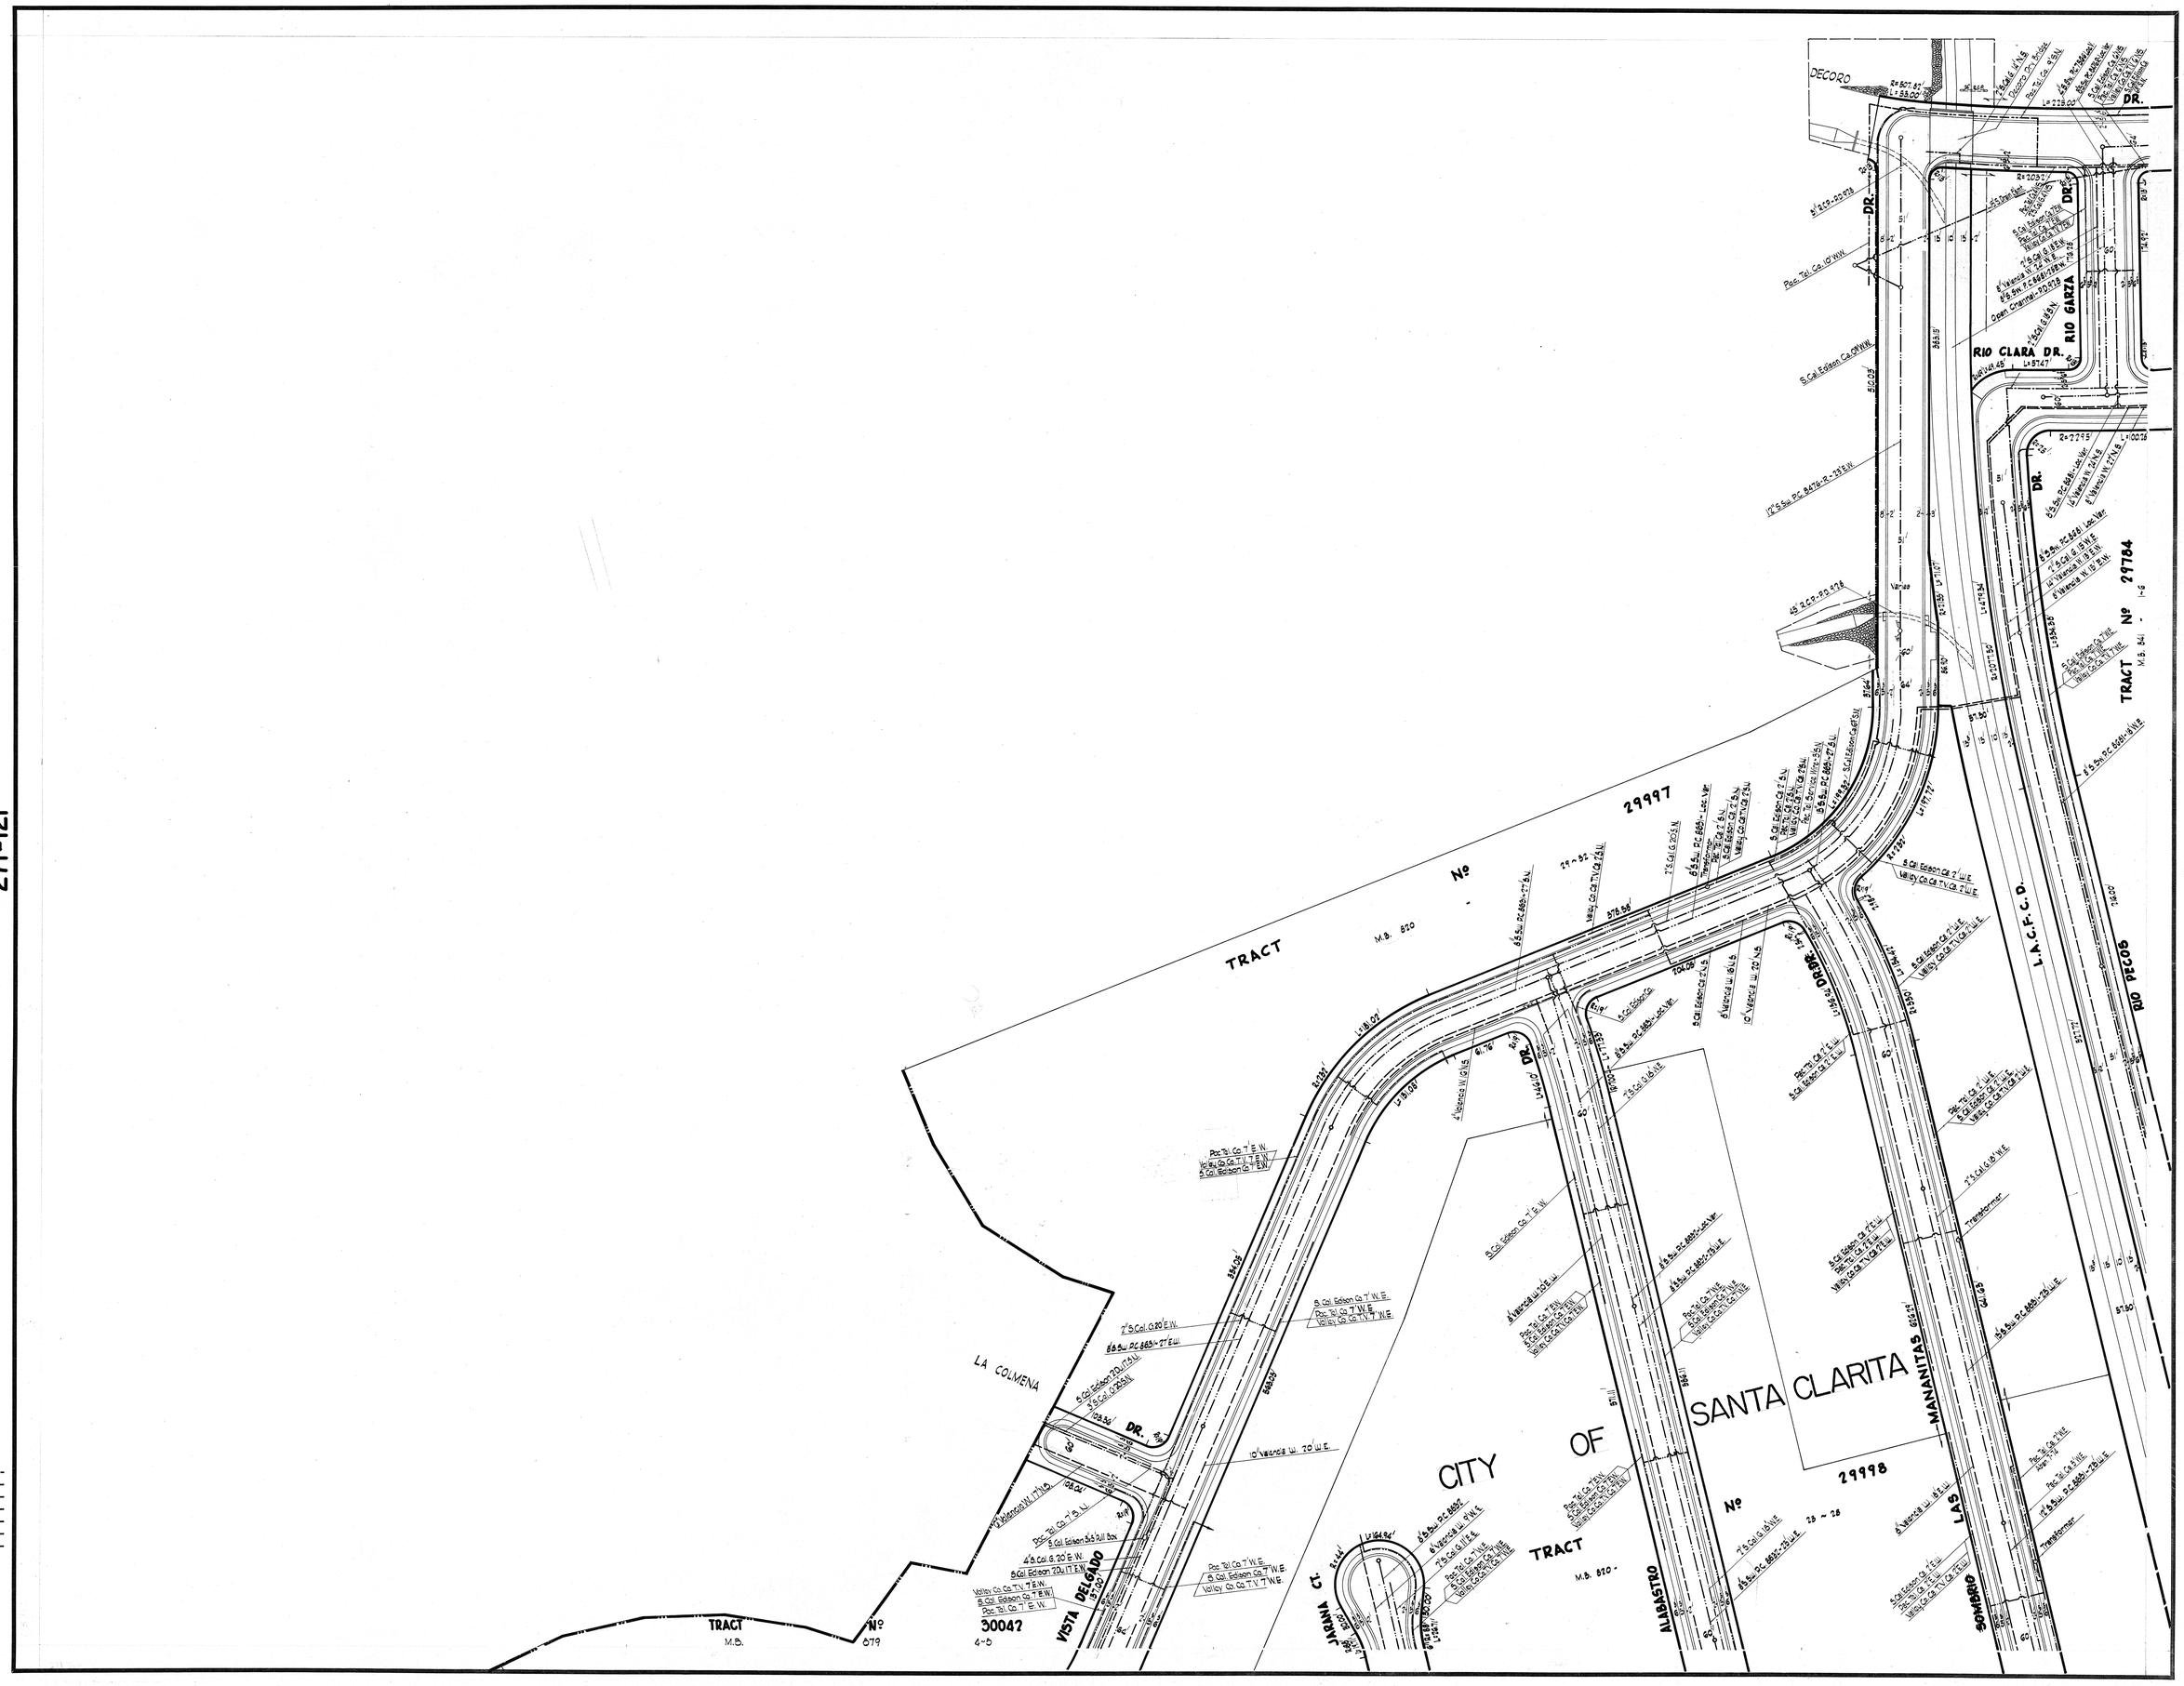

271-121

271-126

LEGEND

WATER
GAS
SEWER
ORNAMENTAL LIGHTS
TELEPHONE
OIL
GASOLINE

L. A. COUNTY ROAD DEPT.

DRAWN BY
CHECKED BY
CORRECTED BY
CORRECTED TO