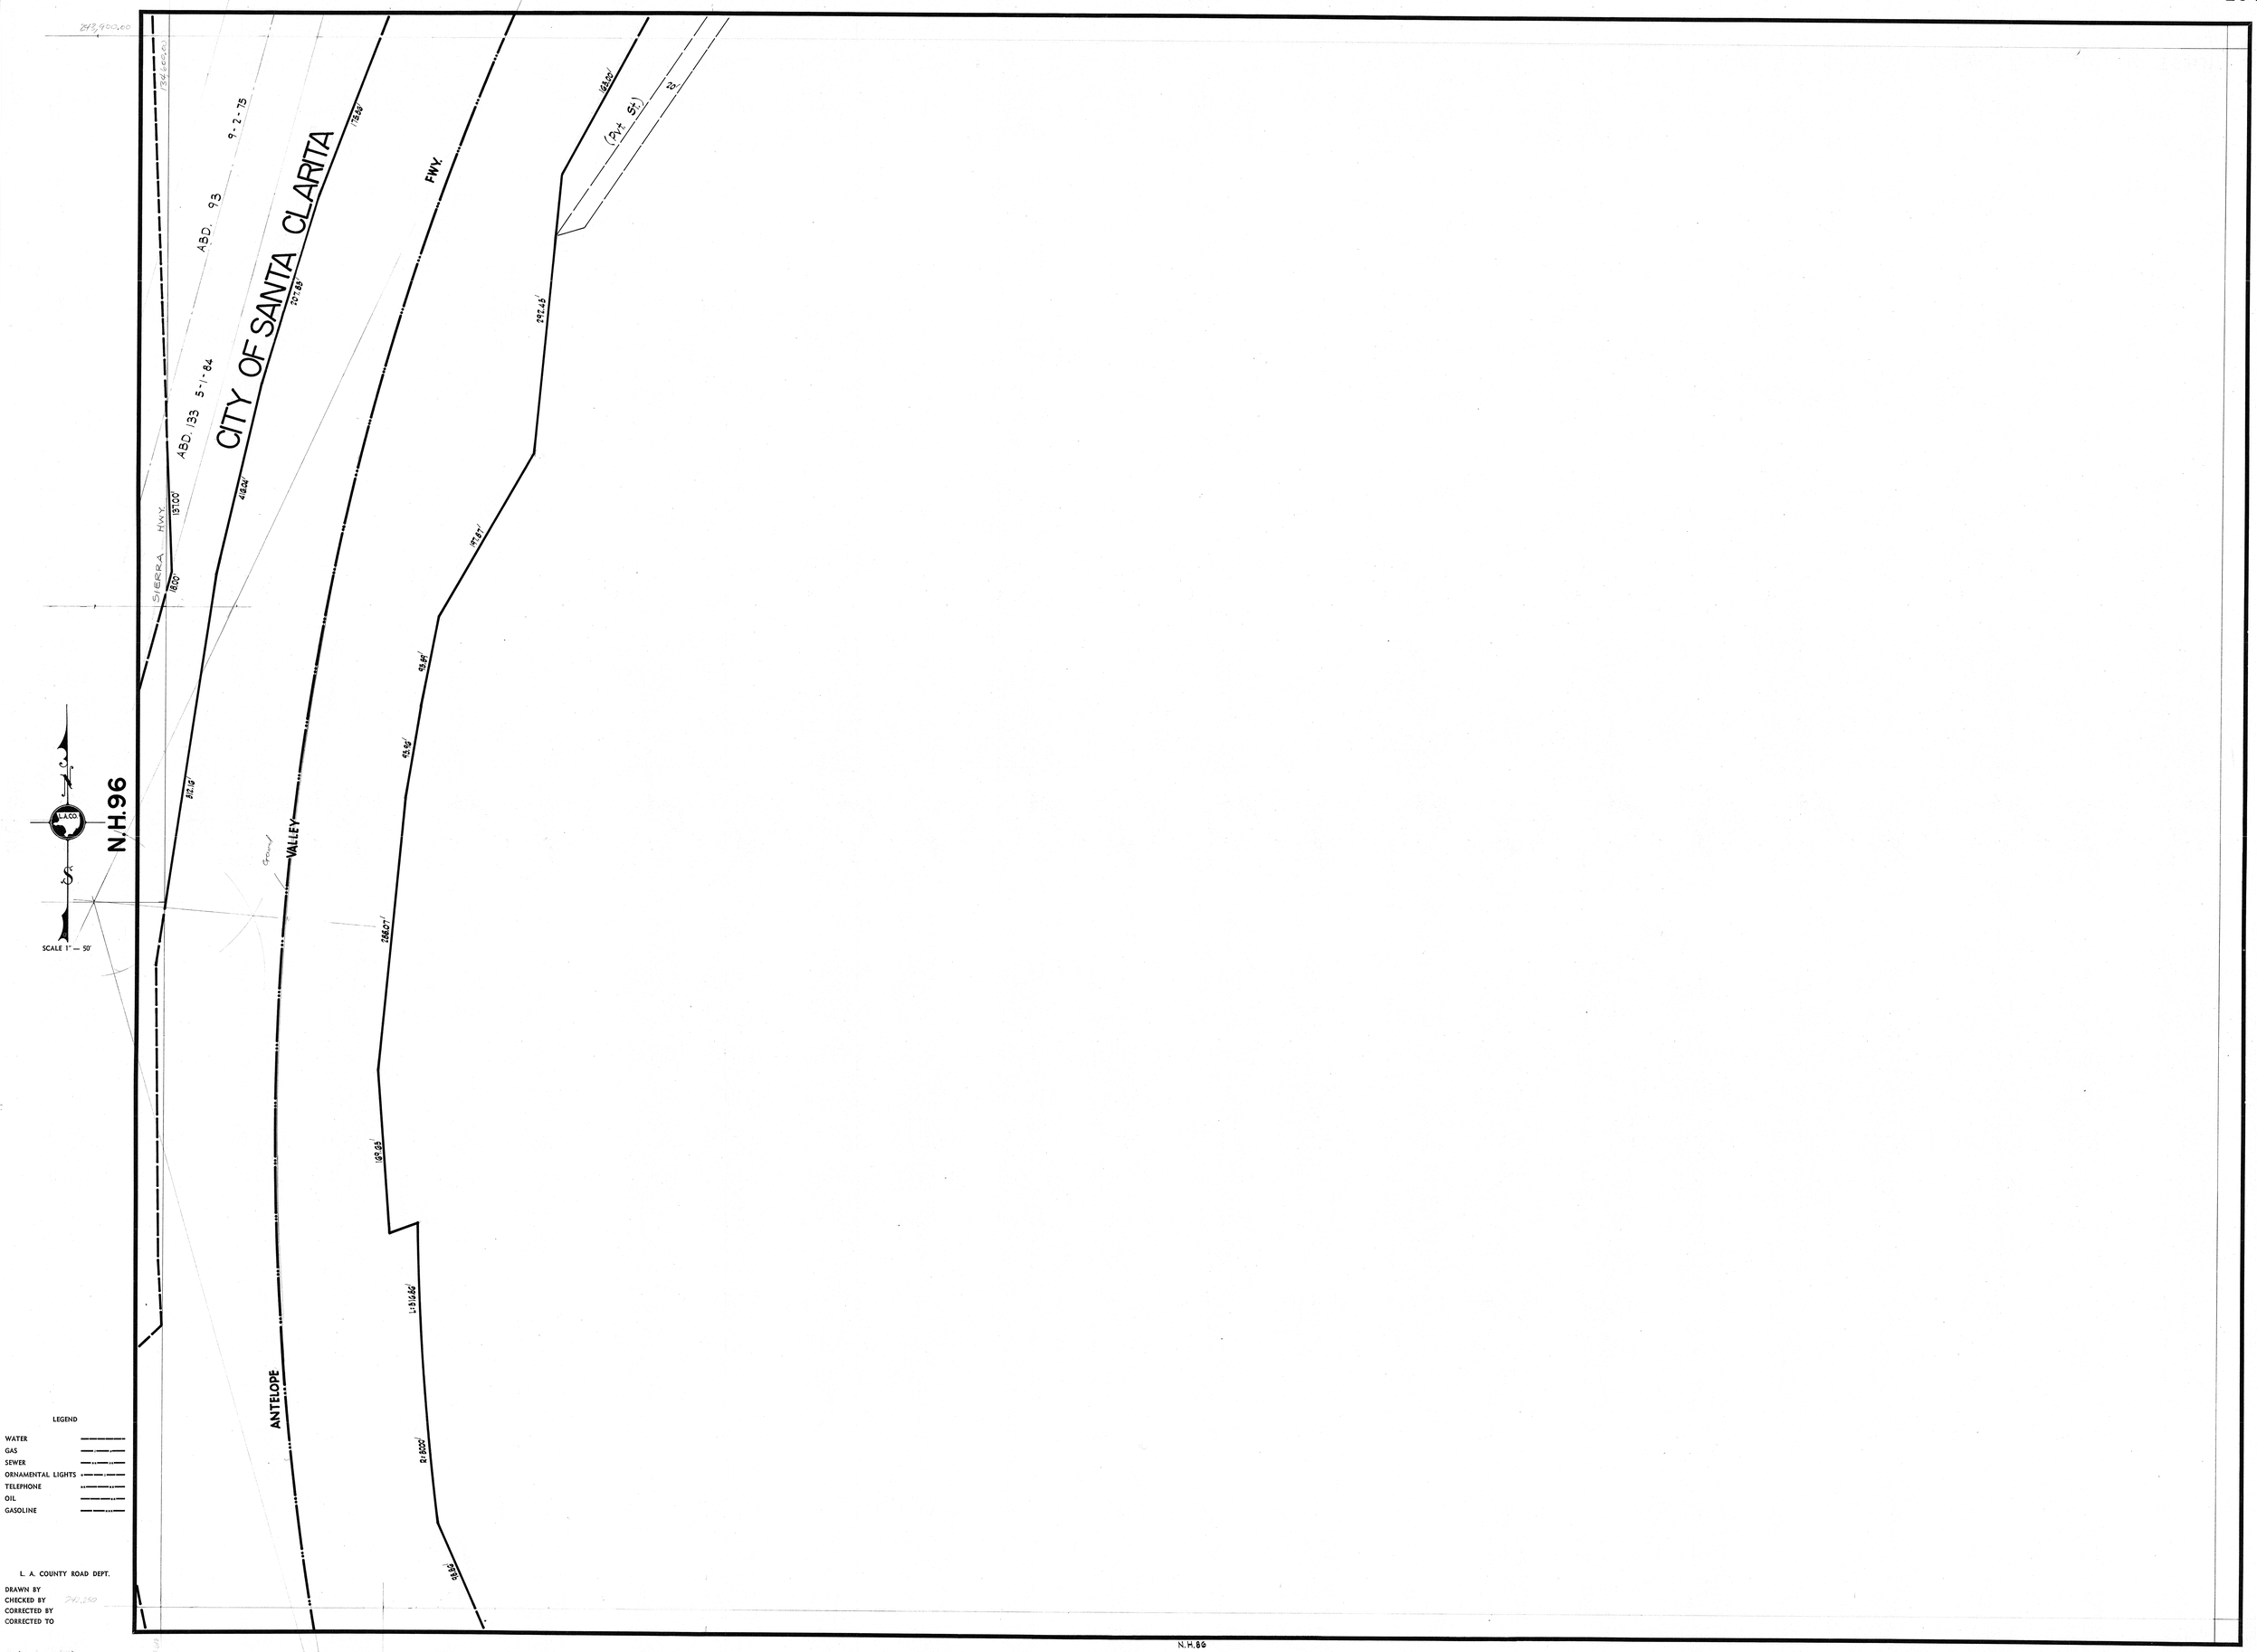

LEGEND

WATER	
GAS	
SEWER	
ORNAMENTAL LIGHTS	
TELEPHONE	
OIL	
GASOLINE	

L. A. COUNTY ROAD DEPT.

DRAWN BY
CHECKED BY
CORRECTED BY
CORRECTED TO