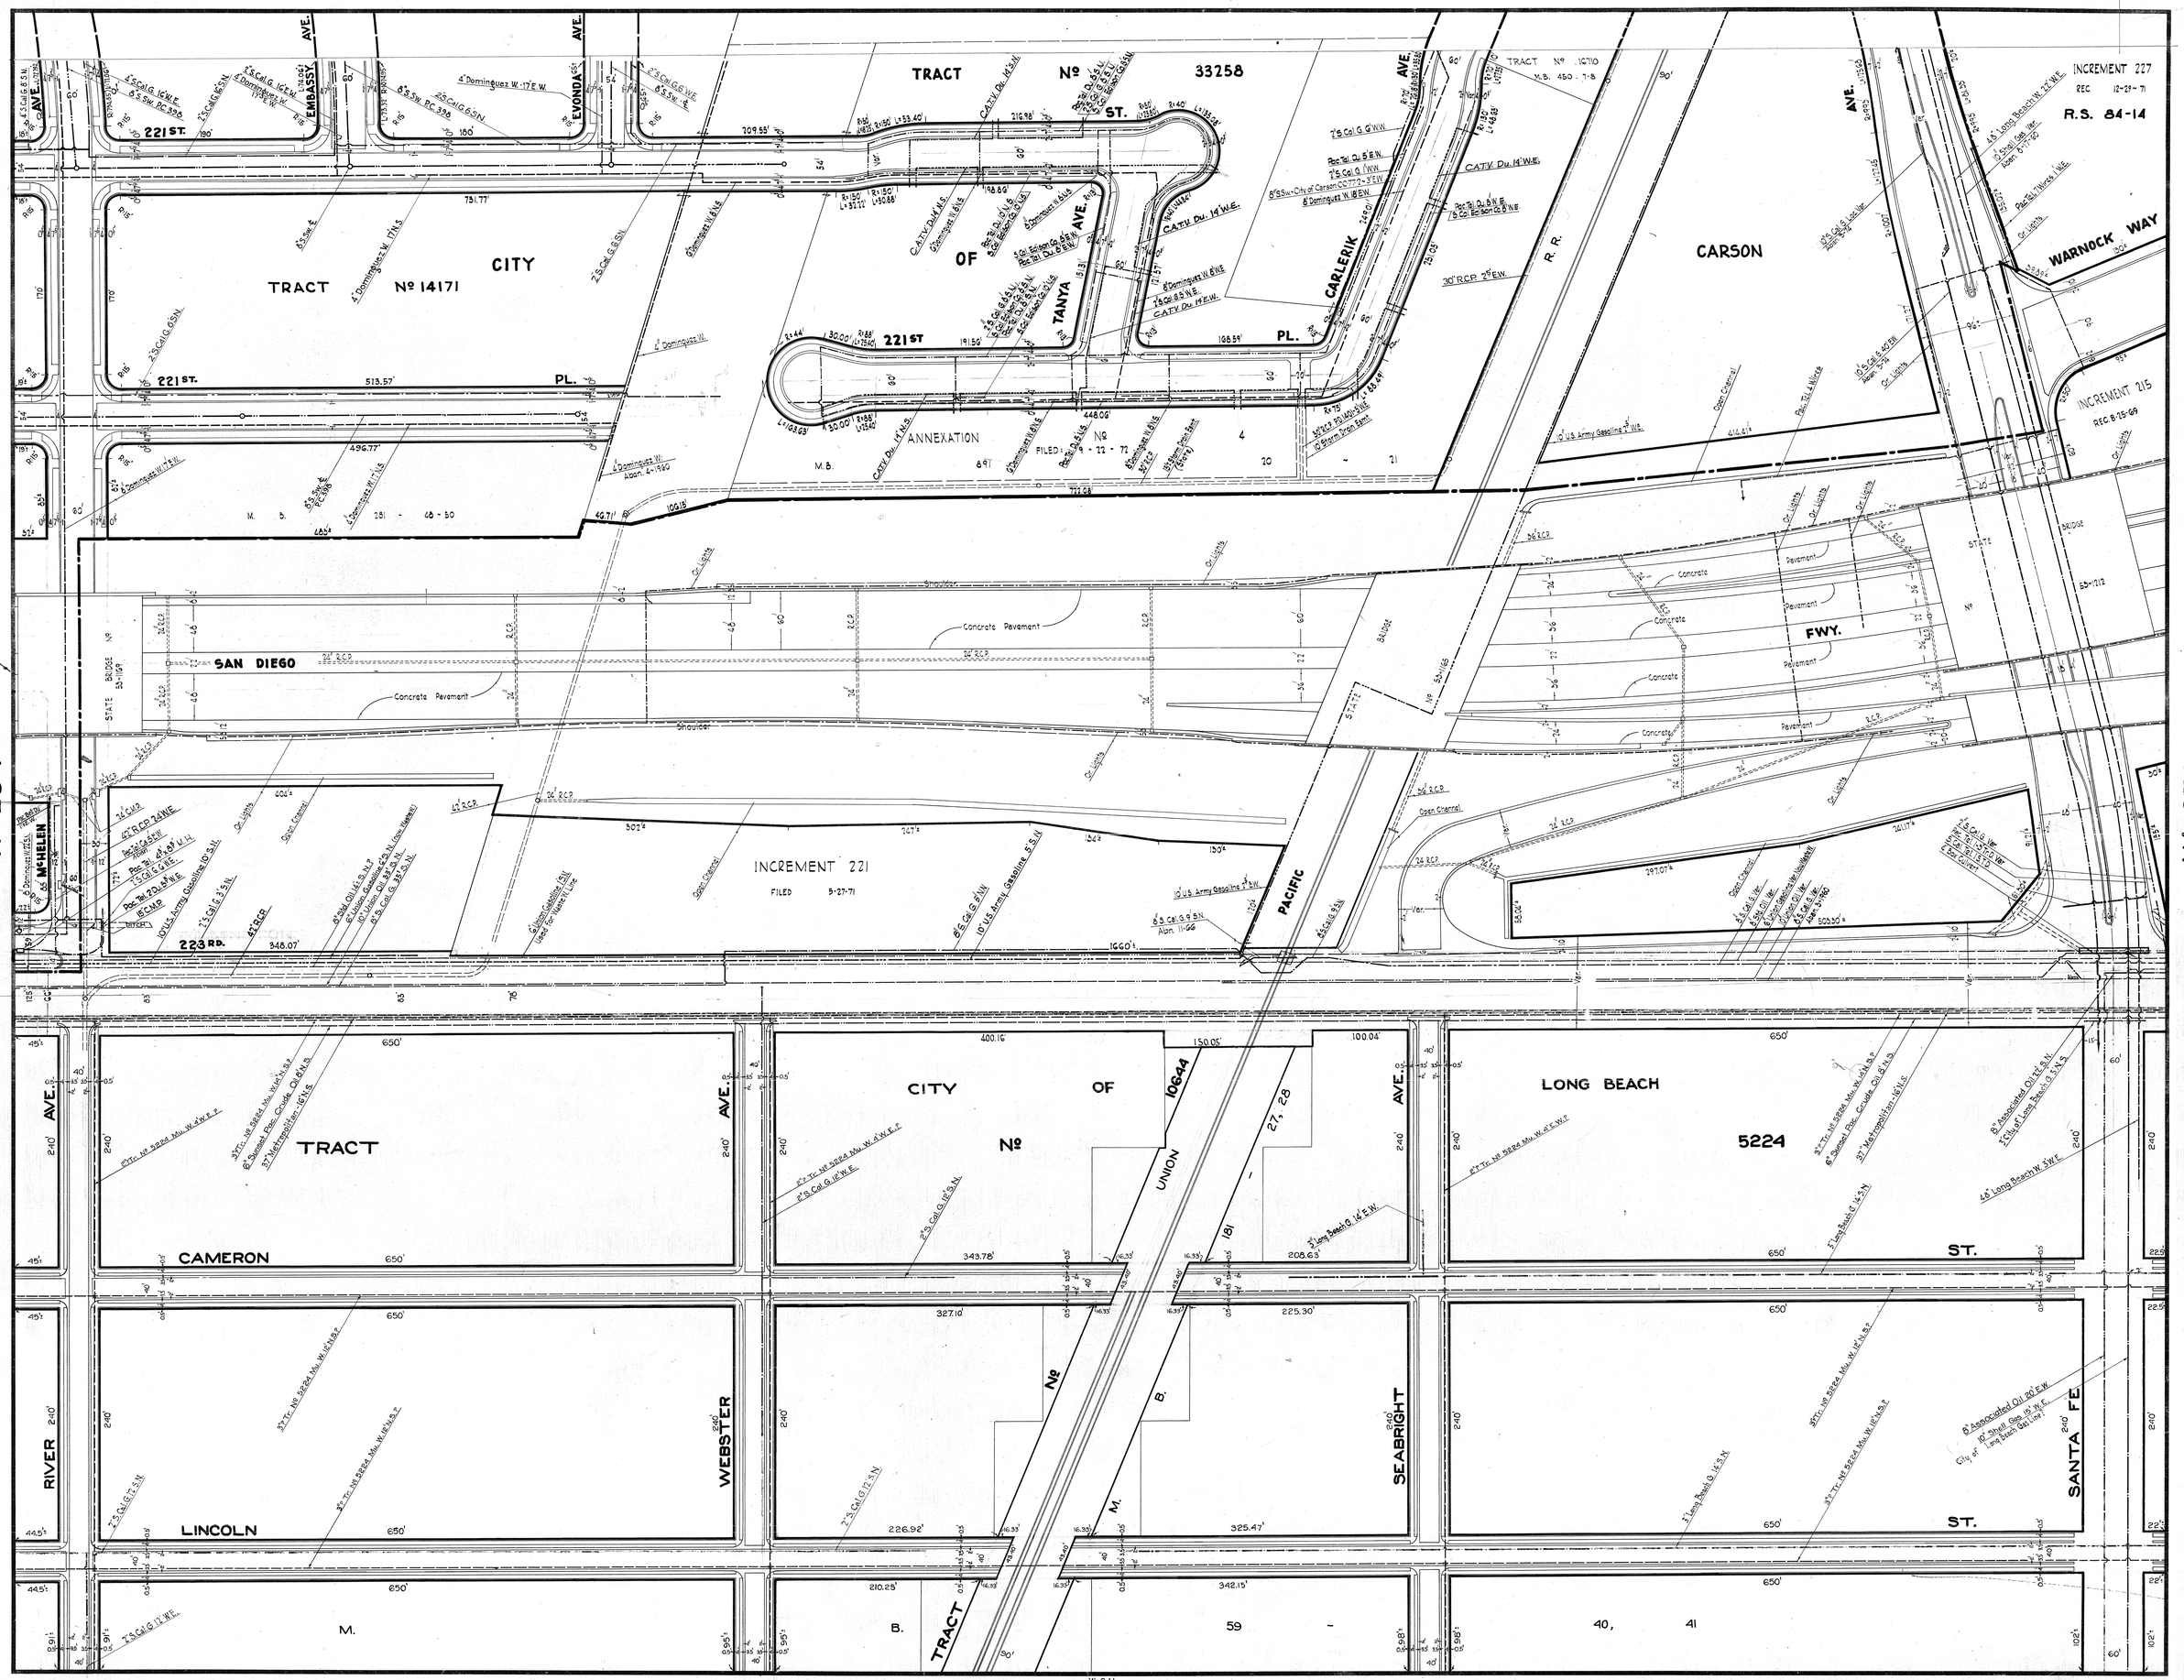

W-254

W-256

L. A. COUNTY ROAD DEPT.
PERMIT DIV.
DRAWN BY - E. D. Miller
CHECKED BY J. A. Barnes 1/59
CORRECTED BY
CORRECTED TO