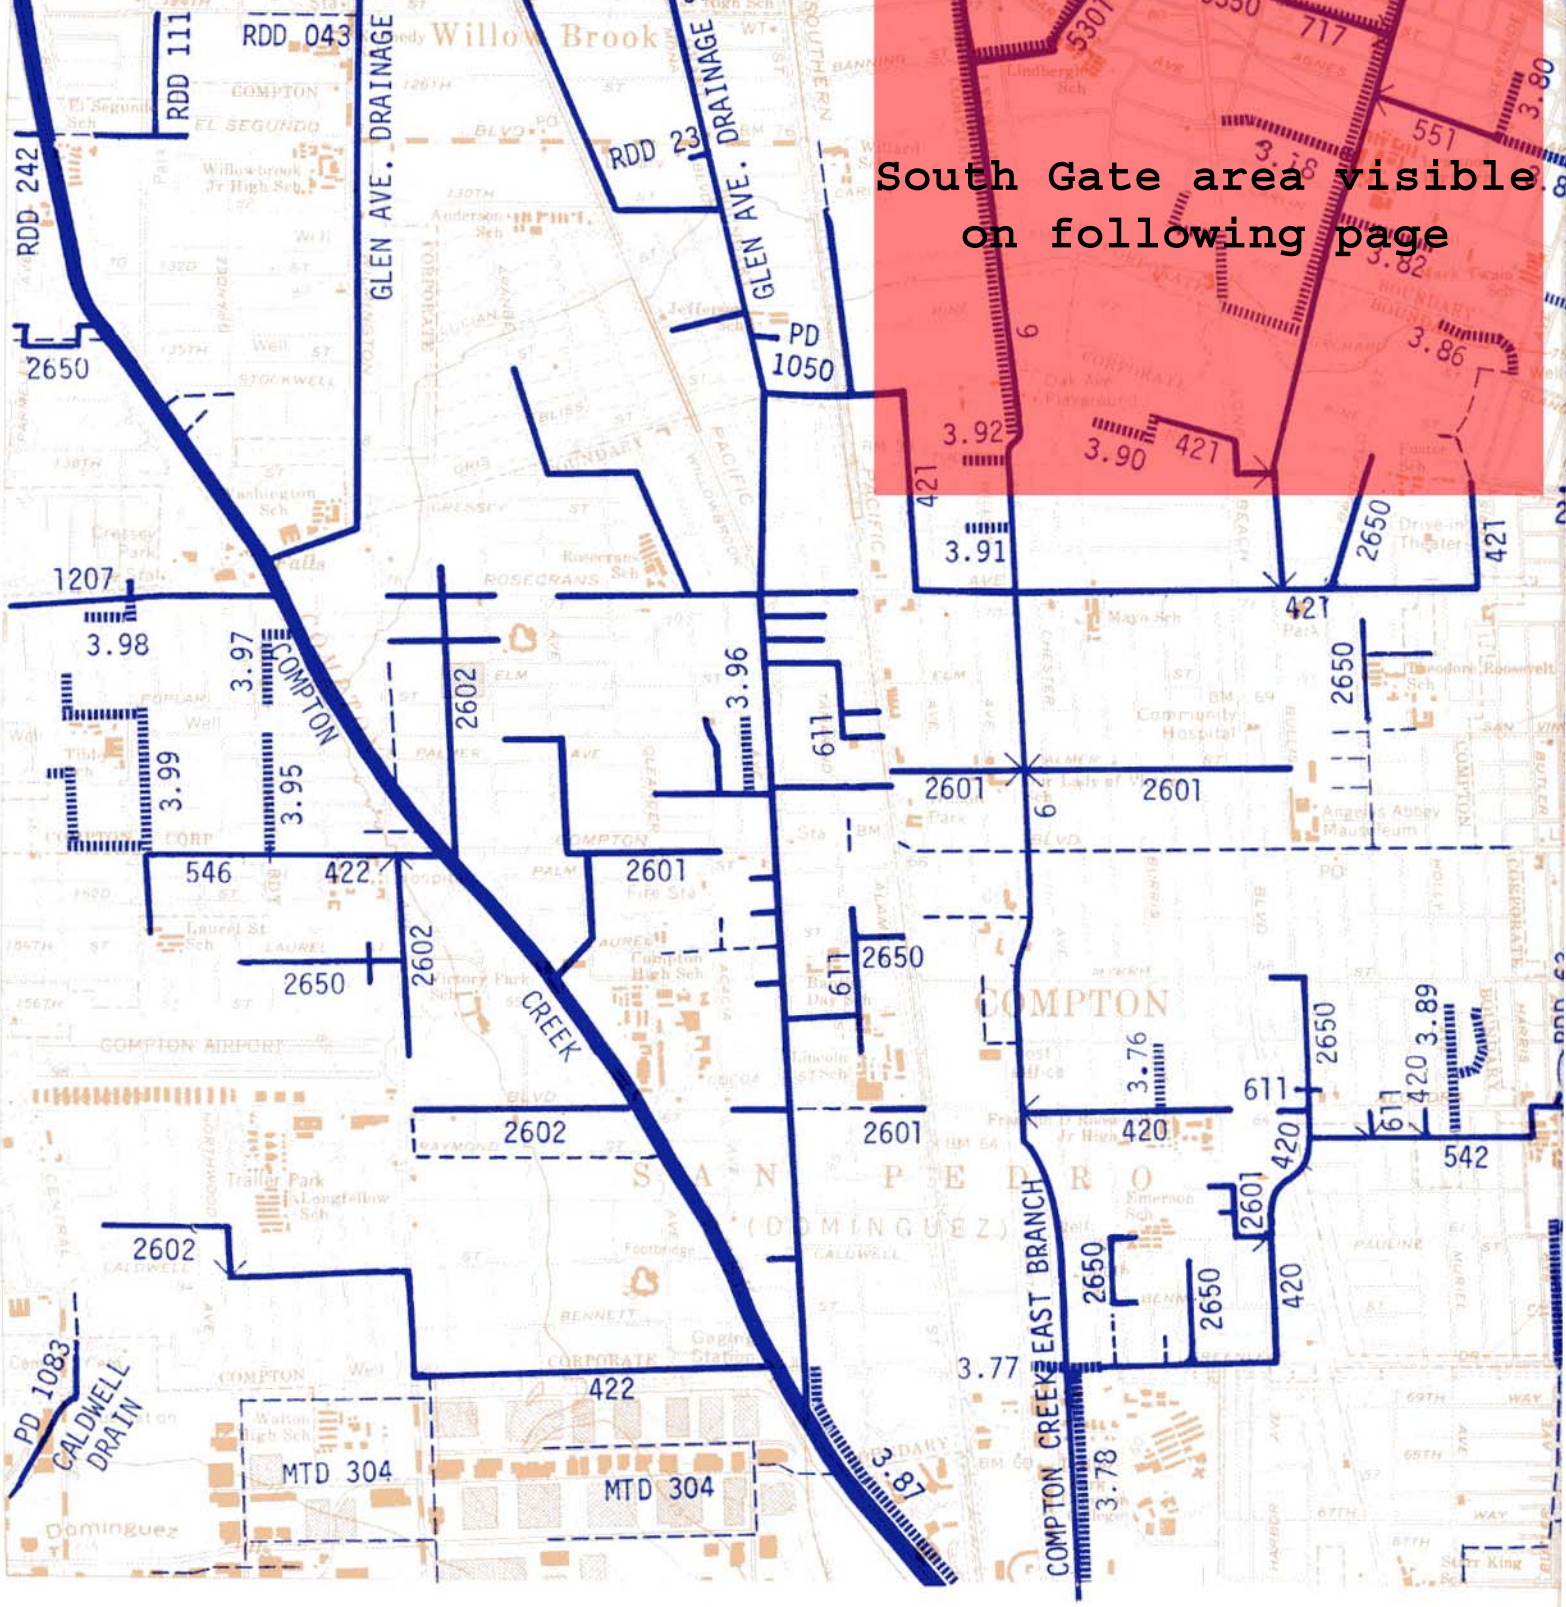

LEGEND

- EXISTING L.A.C.D.P.W. CHANNELS & STORM DRAINS
- EXISTING SYSTEMS MAINTAINED BY OTHERS
- STORM DRAINS PROPOSED
- DRAINAGE NEED
- EXISTING DAMS, DEBRIS BASINS & SPREADING GROUNDS

3.21 — 3 IDENTIFIES QUADRANGLE QUADRANT
.21 REFERS TO REFERENCE NUMBER

SCALE IN FEET

0 2000 4000

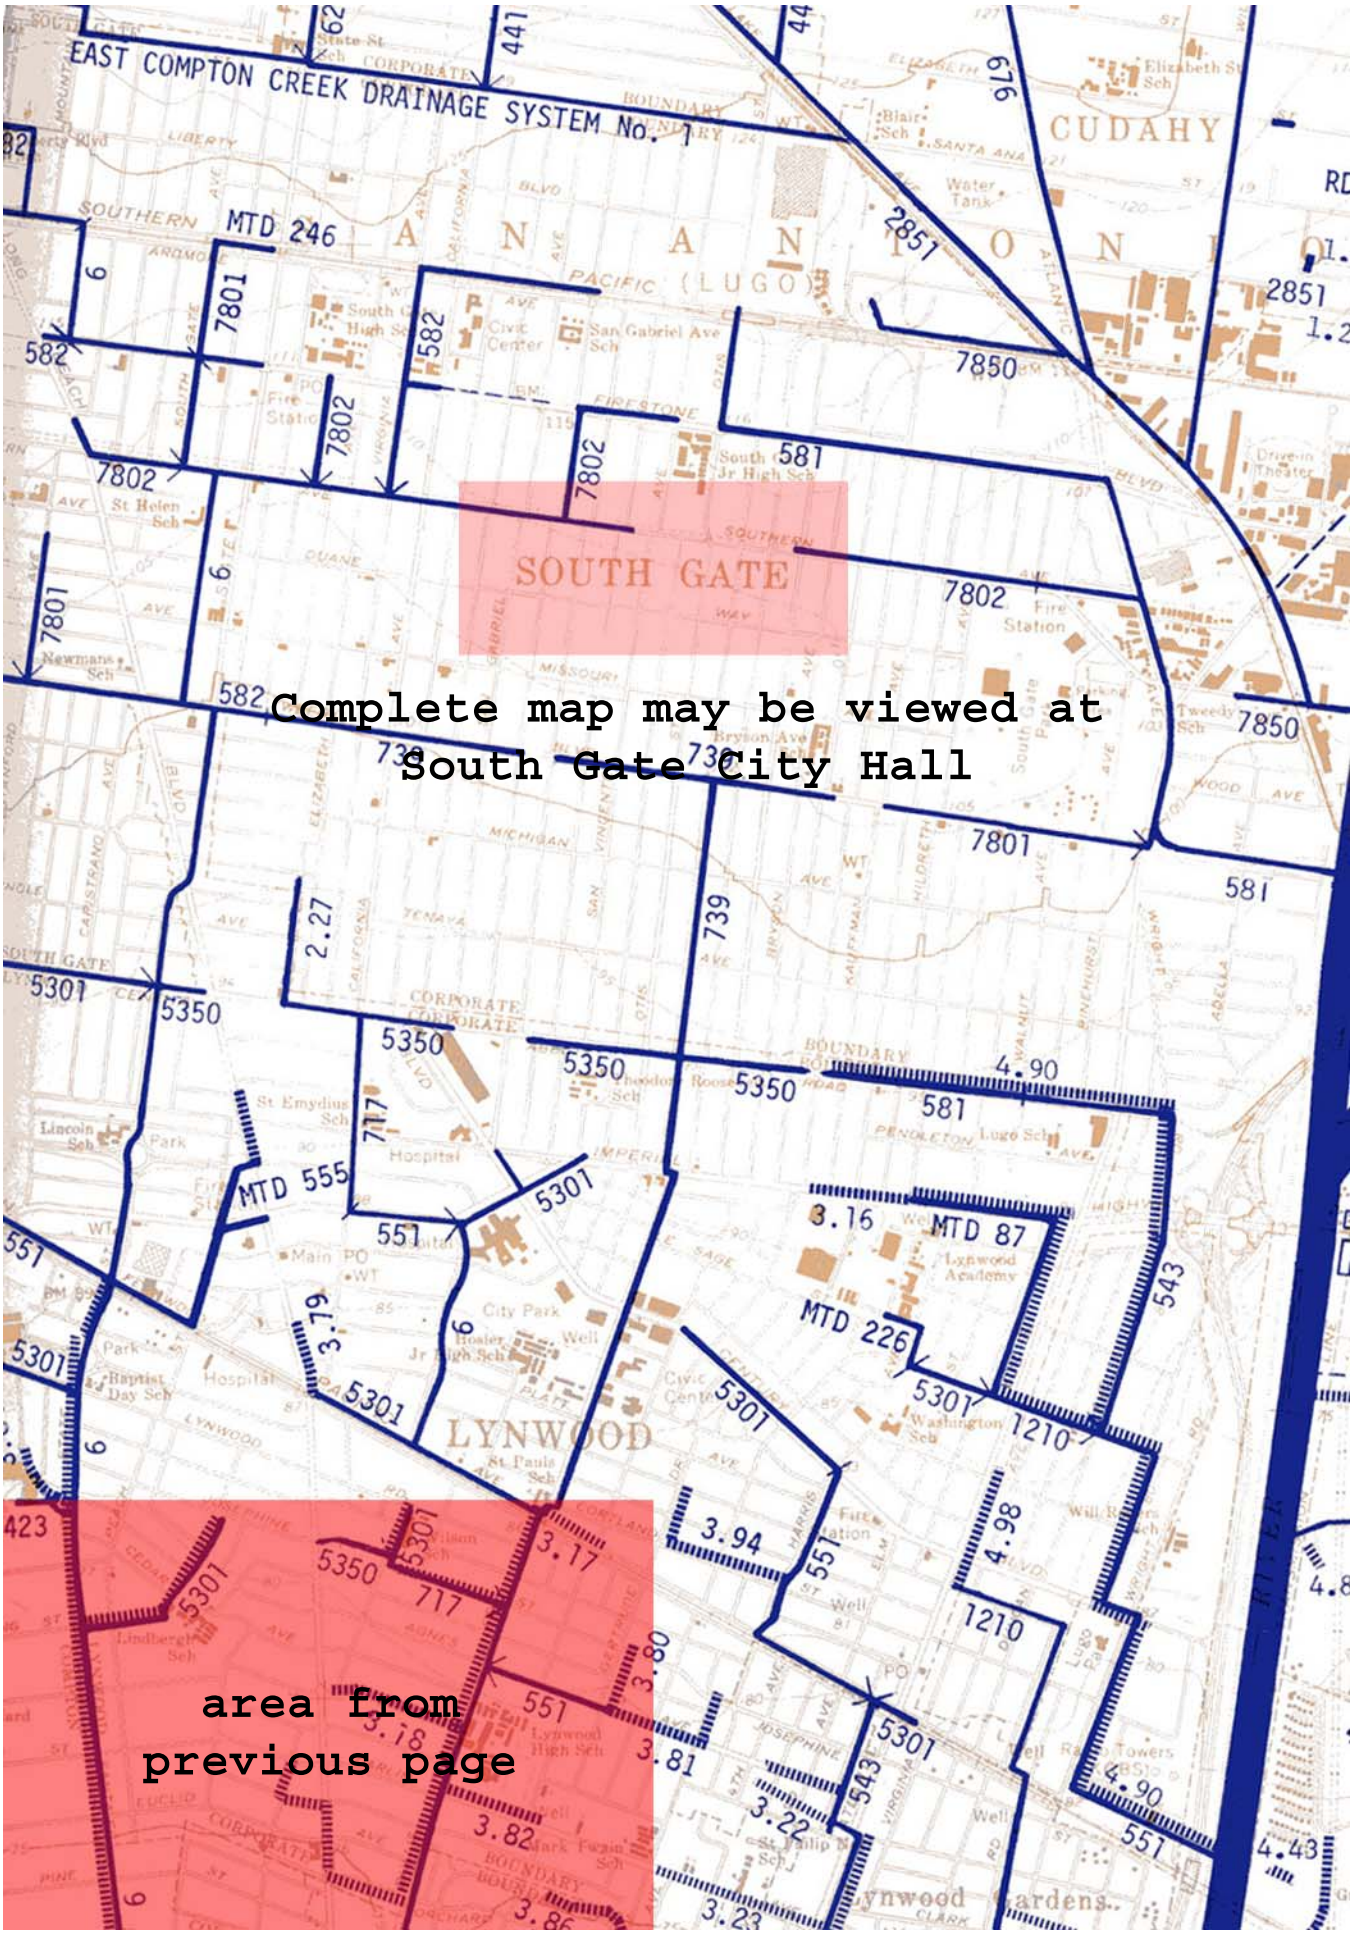
EAST COMPTON CREEK DRAINAGE SYSTEM No. 1
CUDAHY
SOUTH GATE
LYNWOOD
Complete map may be viewed at
South Gate City Hall
area from
previous page
MTD 246
MTD 555
MTD 87
MTD 226