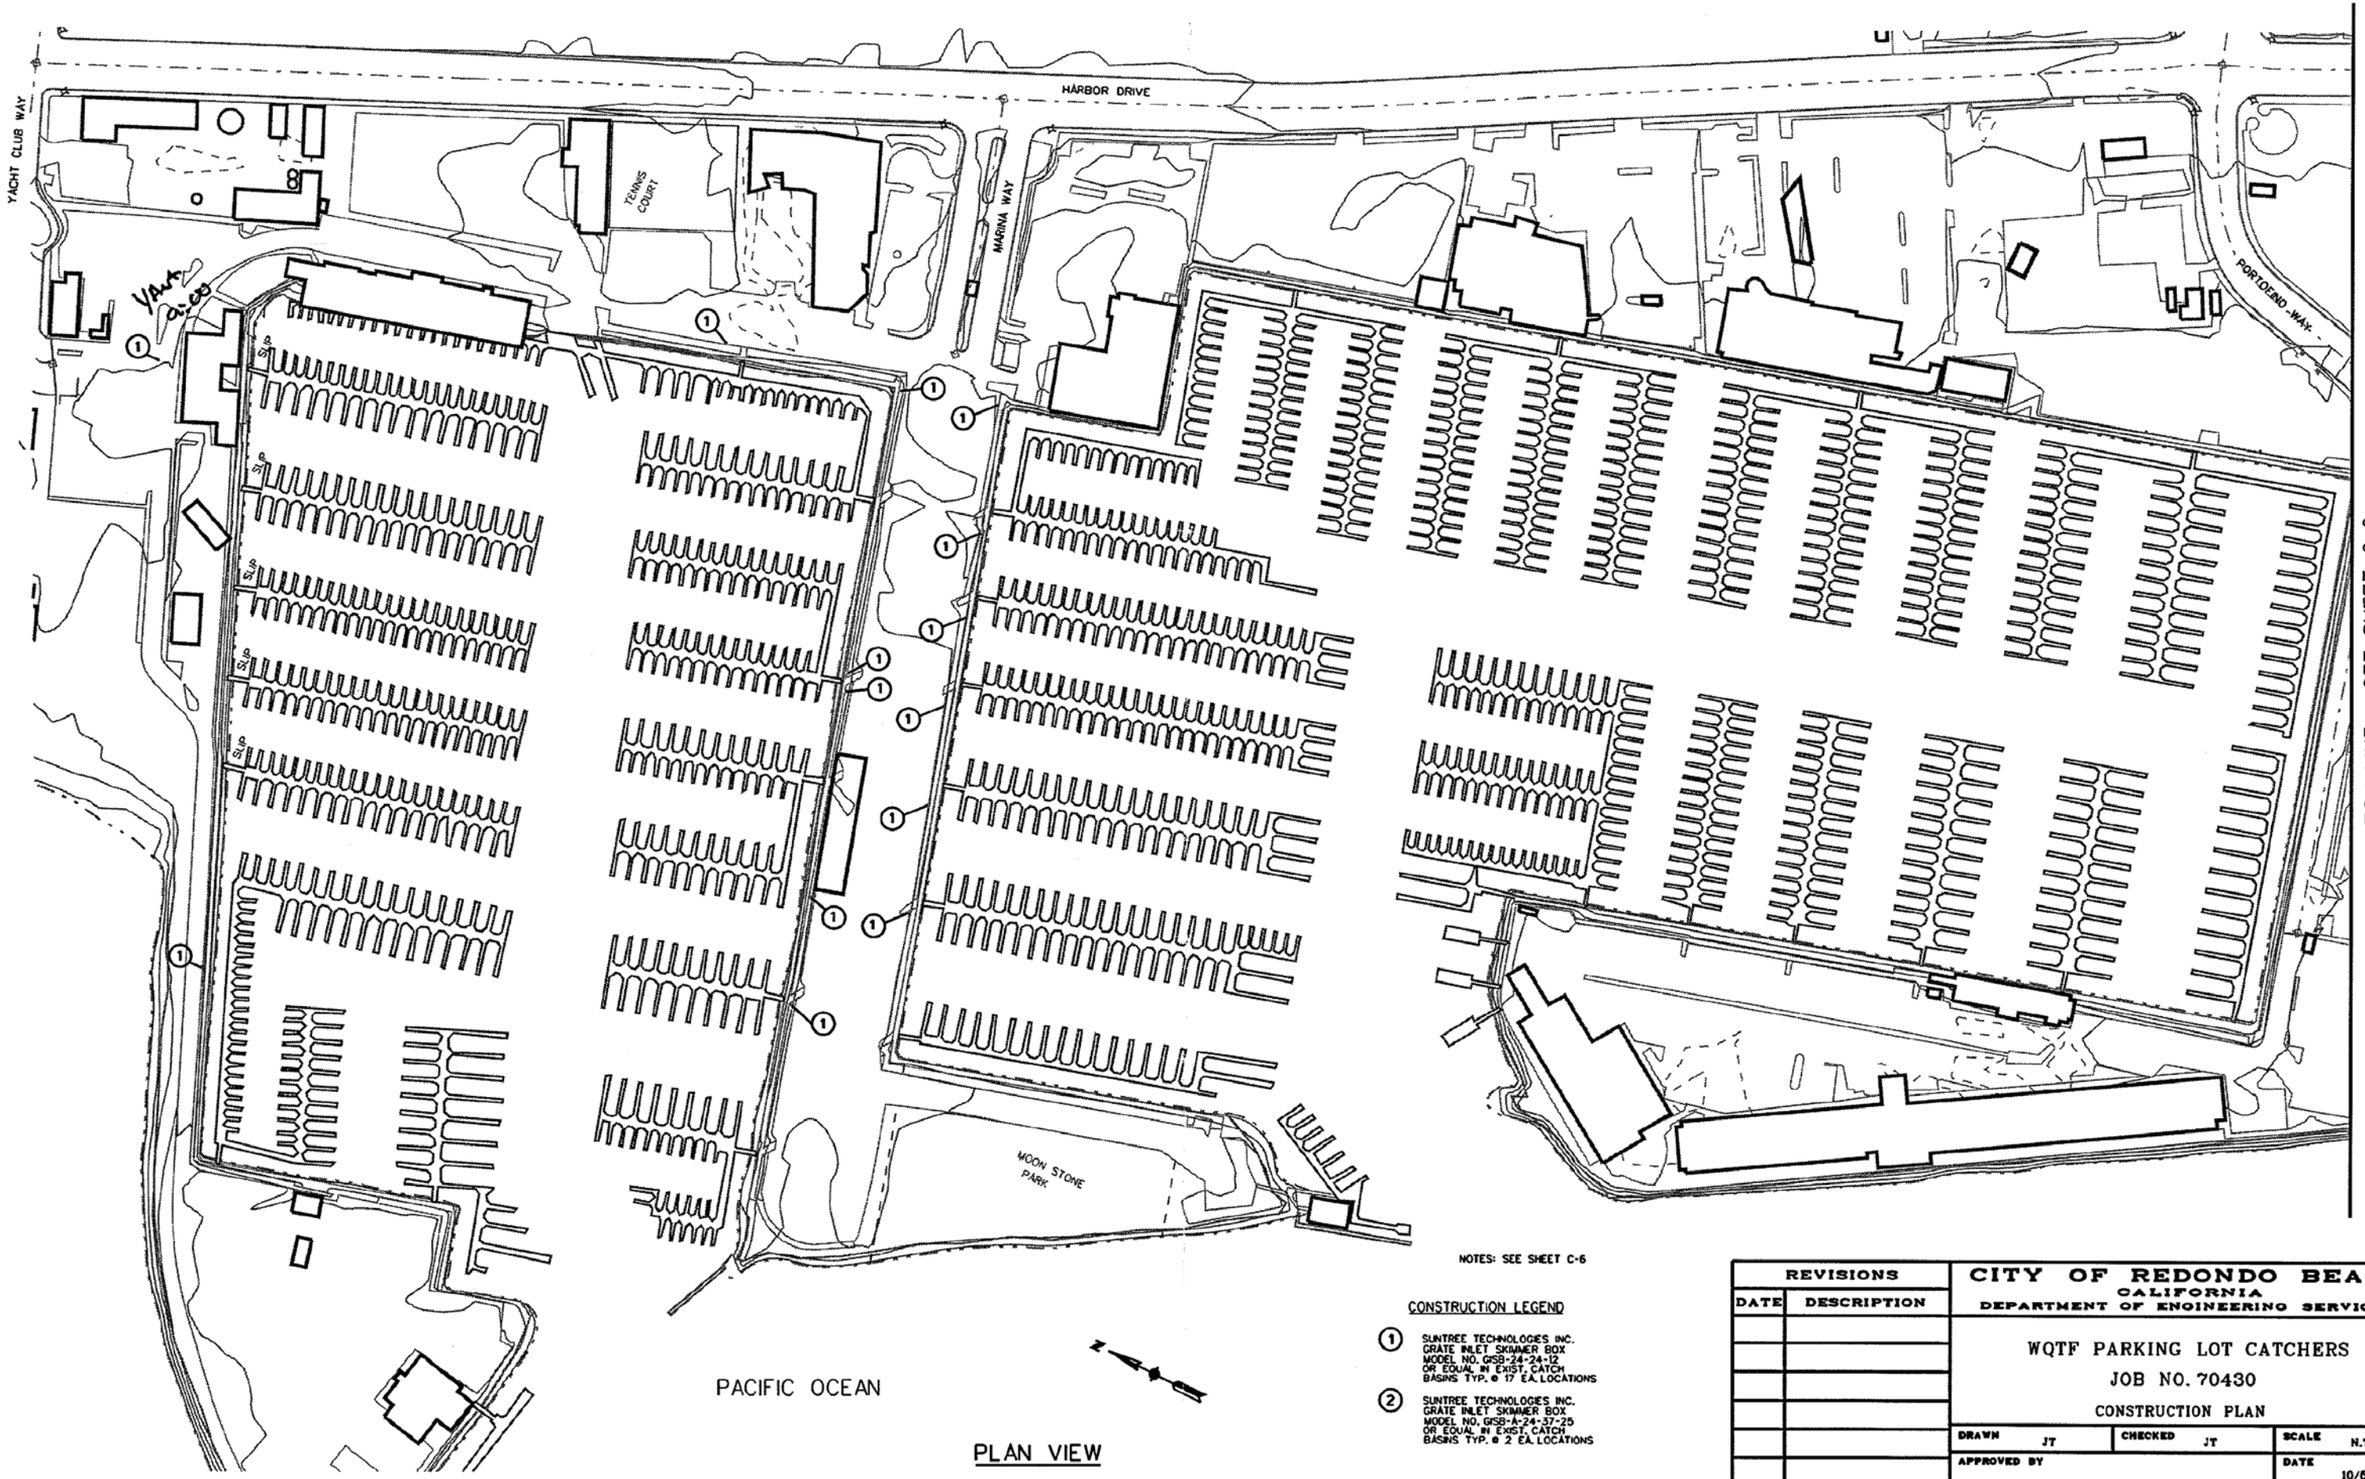

PLAN VIEW

NOTES: SEE SHEET C-6

CONSTRUCTION LEGEND

1. SUNTREE TECHNOLOGIES INC. GRATE INLET SKIMMER BOX MODEL NO. GISB-24-24-12 OR EQUAL IN EXIST. CATCH BASINS TYP. @ 17 EA. LOCATIONS
2. SUNTREE TECHNOLOGIES INC. GRATE INLET SKIMMER BOX MODEL NO. GISB-A-24-37-25 OR EQUAL IN EXIST. CATCH BASINS TYP. @ 2 EA. LOCATIONS

REVISIONS	
DATE	DESCRIPTION

CITY OF REDONDO BEACH
CALIFORNIA
DEPARTMENT OF ENGINEERING SERVICES

WQTF PARKING LOT CATCHERS
JOB NO. 70430
CONSTRUCTION PLAN

DRAWN JT	CHECKED JT	SCALE N.T.S.
APPROVED BY CITY ENGINEER - R.C.E.		DATE 10/6/09
PROJECT NO. 70430	SHEET NO. 2 OF 3 SHEETS	DRAWING NO. C-1