COUNTY OF LOS ANGELES
DEPARTMENT OF PUBLIC WORKS
BUILDING AND SAFETY / LAND DEVELOPMENT

FIRESTONE
7807 COMPTON
LOS ANGELES CA
PHONE: (213) 586-6541 EXT:

0100

BUILDING PERMIT
RESIDENTIAL ADD/ALT/REP
BL 0100 9701230025
DUPLICATE

LEGAL ID:
ON FILE

ASSESSOR INFORMATION NUMBER:
6025-024-025

TENANT:

OWNER: TEL. NO:
GONZALEZ REBECCA (213) ~~586-0737~~ 589-6474
7666 CROCKETT BL (310) 371-2469 message
LOSA 900013149

APPLICANT: TEL. NO:
SAME AS OWNER -

CONTRACTOR: TEL. NO:
SAME AS OWNER -
LIC. NO

ARCHITECT OR ENGINEER: TEL. NO:
-
LIC. NO:

MAP NO:	SEWER MAP BOOK:	PAGE:	FIRE ZONE:	CMP:
099H213			3	01

NO. OF FAMILIES:	DWELLING UNITS:	APT/COND:	STAT CLASS:
		NO	21

AIR QUALITY:	SCHOOL WITHIN 1000 FEET	HAZARDOUS MATERIALS
NO	NO	NO

REQUIRED SET BACK	YARD:	HWY:	TOTAL SETBACK FROM PROP LINE:	EXIST WIDTH:
FRONT PL-	20	0	20	80
SIDE PL-	0	0	0	0

	SQ. FT	NO. OF STORIES	CONST TYPE	NEW OCCUP GROUP
STRUCTURE:	499	1	VN	M
GARAGE:				
OTHER:				

EXIST BLDG USE: USE ZONE: R-2
EXIST OCC GRP:

BLDGS. NOW ON LOT: 1 VALUATION: 8,000

FEES PAID

FEE DESCRIPTION:	QUANTITY:	UOM:	AMOUNT:
B1 PLANCHECK W/ENERGY	8000.00	VAL	114.63
AA BLDG PERMIT ISSUANCE			18.90
AC STRONG MOTION RESID	8000.00	VAL	0.80
B2 PERMIT W/ENERGY	8000.00	VAL	137.50
	TOTAL FEES		271.83

REPORT ID: DPR261 ROUTE TO: BS0100

BUILDING ADDRESS:
7666 CROCKETT BL
LOSA CA 900013149
NEAREST CROSS STREET: EAST 77TH STREET
THOMAS PAGE: 704 GRID: H1 LOCALITY: FLORENCE

ISSUED ON:	PROCESSED BY:	EXPIRES ON:
07/31/98	VM	07/31/99

FINAL DATE	FINAL BY:	CODE:

DESCRIPTION OF WORK
GARAGE CONVERSION TO 2-BEDROOM, 2-CLOSET,EXTENSION BATHROOM AND ADD 2-CARPORT

SPECIAL CONDITIONS:
PP 44539

APPROVALS	DATE	INSPECTOR SIGNATURE
LOCATION AND SETBACKS		
SOILS ENGINEER APPROVAL		
FOUNDATION/TRENCH FORMS		
SLAB/UNDER FLOOR		
RAISED FLOOR FRAMING		
UNDERFLOOR INSULATION		
1ST LEVEL FLOOR SHEATH		
2ND LEVEL FLOOR SHEATH		
ROOF SHEATHING		
FIRE DEPT. FRAME INSPECT		
BLDG DEPT. FRAME INSPECT		
SHEAR PANELS		
INSULATION/WEATHER STRIP		
INTERIOR LATH/DRYWALL		
EXTERIOR LATH		
LOT DRAINAGE		
SMOKE DETECTION DEVICES		
FIRE DEPARTMENT APPROVAL		

EXPIRED
9-2-99

LICENSED CONTRACTOR'S DECLARATION

I hereby affirm under penalty of perjury that I am licensed under provisions of Chapter 9 (commencing with Section 7000) of Division 3 of the Business and Professions Code, and my license is in full force and effect.

License Class _____ Lic. No. _____

_____ _____
Contractor's Signature Date

OWNER-BUILDER DECLARATION

I hereby affirm under penalty of perjury that I am exempt from the Contractors License Law for the following reason (Sec. 7031.5, Business and Professions Code: Any city or county which requires a permit to construct, alter, improve, demolish, or repair any structure, prior to its issuance, also requires the applicant for such permit to file a signed statement that he or she is licensed pursuant to the provisions of the Contractors License Law (Chapter 9 (commencing with Section 7000) of Division 3 of the Business and Professions Code) or that he or she is exempt therefrom and the basis for the alleged exemption. Any violation of Section 7031.5 by any applicant for a permit subjects the applicant to a civil penalty of not more than five hundred dollars ($500).):

☐ I am exempt under Sec. _____ , B.& P.C. for this reason:

_____

_____

[Electrical, Plumbing & Sewer Permits Only]

☐ I, as owner of the property, will do the work, and the structure is not intended or offered for sale (Sec. 7044, Business and Professions Code: The Contractors License Law does not apply to an owner of property who builds or improves thereon, and who does such work himself or herself, provided that such improvements are not intended or offered for sale. If, however, the building or improvement is sold within one year of completion, the owner-builder will have the burden of proving that he or she did not build or improve for the purpose of sale.).

[All Other Permits]

☐ I, as owner of the property, or my employees with wages as their sole compensation, will do the work, and the structure is not intended or offered for sale (Sec. 7044, Business and Professions Code: The Contractors License Law does not apply to an owner of property who builds or improves thereon, and who does such work himself or herself or through his or her own employees, provided that such improvements are not intended or offered for sale. If, however, the building or improvement is sold within one year of completion, the owner-builder will have the burden of proving that he or she did not build or improve for the purpose of sale.).

☐ I, as owner of the property, am exclusively contracting with licensed contractors to construct the project (Sec. 7044, Business and Professions Code: The Contractors License Law does not apply to an owner of property who builds or improves thereon, and who contracts for such projects with a contractor(s) licensed pursuant to the Contractors License Law.).

x Rebecca Gonzalez-Rivera 7-31-98
Owner Signature Date

WORKER'S COMPENSATION DECLARATION

I hereby affirm under penalty of perjury one of the following declarations:

☐ I have and will maintain a certificate of consent to self-insure for worker's compensation, as provided for by Section 3700 of the Labor Code, for the performance of the work for which this permit is issued.

☐ I have and will maintain worker's compensation insurance, as required by Section 3700 of the Labor Code, for the performance of the work for which this permit is issued. My worker's compensation insurance carrier and policy number are:

Carrier _____

Policy Number _____

☐ I certify that in the performance of the work for which this permit is issued, I shall not employ any person in any manner so as to become subject to the worker's compensation laws of California, and agree that if I should become subject to the worker's compensation provisions of Section 3700 of the Labor Code, I shall forthwith comply with those provisions.

Rebecca Gonzalez-Rivera 7-31-98
Applicant Signature Date

WARNING: FAILURE TO SECURE WORKER'S COMPENSATION COVERAGE IS UNLAWFUL, AND SHALL SUBJECT AN EMPLOYER TO CRIMINAL PENALTIES AND CIVIL FINES UP TO ONE HUNDRED THOUSAND DOLLARS ($100,000), IN ADDITION TO THE COST OF COMPENSATION, DAMAGES AS PROVIDED FOR IN SECTION 3706 OF THE LABOR CODE, INTEREST, AND ATTORNEY'S FEES.

LOBBYIST ORDINANCE CERTIFICATION

[Complete this section for permits in unincorporated Los Angeles County only]

This is to certify that I, as permit applicant, am familiar with the requirements of Los Angeles County Code Chapter 2.160 et seq., (relating to the Los Angeles County Lobbyist Ordinance) and that all persons acting on behalf of myself complied and will continue to comply therewith through the application process.

x REBECCA Gonzalez x Rebecca Gonzalez-Rivera
Applicant (Print Name) RIVERA Applicant Signature

_____ _____
Company Name (if employed by an entity/agency) Date

JOB ADDRESS
LOCALITY

HAZARDOUS MATERIAL DECLARATION

Will the applicant or future building occupant handle a hazardous material or a mixture containing a hazardous material equal to or greater than the amount specified on the hazardous materials information guide?

Yes ☐ No ☐

Will the intended use of the building by the applicant or future building occupant require a permit for construction or modification from the South Coast Air Quality Management District (SCAQMD)? See permitting checklist for guidelines.

Yes ☐ No ☐

I have read the hazardous materials information guide and the SCAQMD permitting checklist, I understand my requirements under the Los Angeles County Code Title 2, Chapter 220 Sections 220.100 through 220.140 concerning hazardous material reporting and for obtaining a permit from the SCAQMD.

ASBESTOS NOTIFICATION

☐ Notification letter sent to SCAQMD or EPA

☐ I declare that notification of asbestos removal is not applicable to addressed project.

CONSTRUCTION LENDING AGENCY

I hereby affirm under penalty of perjury that there is a construction lending agency for the performance of the work for which this permit is issued (Sec. 3097, Civ.C.).

Lender's Name _____

Lender's Address _____

I certify that I have read this application and state under the penalty of perjury that the above information is correct. I agree to comply with all City and County ordinances and State laws relating to building construction, and hereby authorize representatives of this County to enter upon the above-mentioned property for inspection purposes.

x Rebecca Gonzalez-Rivera 7-31-98
Applicant or Agent Signature **Date**

COUNTY OF LOS ANGELES
DEPARTMENT OF PUBLIC WORKS
BUILDING AND SAFETY / LAND DEVELOPMENT

FIRESTONE
7807 COMPTON
LOS ANGELES CA
PHONE: (213) 586-6541 EXT:

0100

ELECTRICAL PERMIT
EL 0100 9807310019
DUPLICATE

LEGAL ID:
ON FILE

ASSESSOR INFORMATION NUMBER:
6025-024-025

TENANT:

OWNER: TEL. NO:
GONZALEZ REBECCA (213) ~~586-0737~~ 589-6474
7666 CROCKETT BL (310) 371-2469
LOSA 900013149 message

APPLICANT: TEL. NO:
SAME AS OWNER -

CONTRACTOR: TEL. NO:
SAME AS OWNER -
LIC. NO

ARCHITECT OR ENGINEER: TEL. NO:
-
LIC. NO:

FEES PAID

FEE DESCRIPTION:	QUANTITY:	UOM:	AMOUNT:
A1 PERMIT ISSUANCE FEE			18.90
G1 OUTLETS-LGT,SW,RECP	6.00	OUT	8.40
G2 LIGHTING FIXTURES	2.00	LGT	2.80
LA 100 AMP PANELS, MCC	1.00	PAN	26.40
	TOTAL FEES		56.50

REPORT ID: DPR265 ROUTE TO: BS0100

BUILDING ADDRESS:
7666 CROCKETT BL
LOSA CA 900013149
NEAREST CROSS STREET: EAST 77TH STREET
THOMAS PAGE: 704 GRID: H1 LOCALITY: FLORENCE

ISSUED ON:	PROCESSED BY:	PLAN BY:	EXPIRES ON:
07/31/98	VM		07/31/99

FINAL DATE FINAL BY: CODE:

DESCRIPTION OF WORK
ELECTRICAL PERMIT

SPECIAL CONDITIONS:

APPROVALS	DATE	INSPECTOR SIGNATURE
TEMPORARY POWER POLE		
UNDERGROUND CONDUIT		
UFER GROUND		
ROUGH CONDUIT		
ROUGH WIRING		
MAIN WATER LINE PLASTIC Y/N METAL Y/N		
UTILITY COMPANY NOTIFIED		

EXPIRED 9-2-99
SR

LICENSED CONTRACTOR'S DECLARATION

I hereby affirm under penalty of perjury that I am licensed under provisions of Chapter 9 (commencing with Section 7000) of Division 3 of the Business and Professions Code, and my license is in full force and effect.

License Class _____ Lic. No. _____

_____ _____
Contractor's Signature Date

OWNER-BUILDER DECLARATION

I hereby affirm under penalty of perjury that I am exempt from the Contractors License Law for the following reason (Sec. 7031.5, Business and Professions Code: Any city or county which requires a permit to construct, alter, improve, demolish, or repair any structure, prior to its issuance, also requires the applicant for such permit to file a signed statement that he or she is licensed pursuant to the provisions of the Contractors License Law (Chapter 9 (commencing with Section 7000) of Division 3 of the Business and Professions Code) or that he or she is exempt therefrom and the basis for the alleged exemption. Any violation of Section 7031.5 by any applicant for a permit subjects the applicant to a civil penalty of not more than five hundred dollars ($500).):

☐ I am exempt under Sec. _____ , B.& P.C. for this reason:

_____

_____

[Electrical, Plumbing & Sewer Permits Only]

☐ I, as owner of the property, will do the work, and the structure is not intended or offered for sale (Sec. 7044, Business and Professions Code: The Contractors License Law does not apply to an owner of property who builds or improves thereon, and who does such work himself or herself, provided that such improvements are not intended or offered for sale. If, however, the building or improvement is sold within one year of completion, the owner-builder will have the burden of proving that he or she did not build or improve for the purpose of sale.).

[All Other Permits]

☐ I, as owner of the property, or my employees with wages as their sole compensation, will do the work, and the structure is not intended or offered for sale (Sec 7044, Business and Professions Code: The Contractors License Law does not apply to an owner of property who builds or improves thereon, and who does such work himself or herself or through his or her own employees, provided that such improvements are not intended or offered for sale. If, however, the building or improvement is sold within one year of completion, the owner-builder will have the burden of proving that he or she did not build or improve for the purpose of sale.).

☐ I, as owner of the property, am exclusively contracting with licensed contractors to construct the project (Sec. 7044, Business and Professions Code: The Contractors License Law does not apply to an owner of property who builds or improves thereon, and who contracts for such projects with a contractor(s) licensed pursuant to the Contractors License Law.).

Rebecca Gonzalez-Rivera 7-31-98
Owner Signature Date

WORKER'S COMPENSATION DECLARATION

I hereby affirm under penalty of perjury one of the following declarations:

☐ I have and will maintain a certificate of consent to self-insure for worker's compensation, as provided for by Section 3700 of the Labor Code, for the performance of the work for which this permit is issued.

☐ I have and will maintain worker's compensation insurance, as required by Section 3700 of the Labor Code, for the performance of the work for which this permit is issued. My worker's compensation insurance carrier and policy number are:

Carrier _____

Policy Number _____

☐ I certify that in the performance of the work for which this permit is issued, I shall not employ any person in any manner so as to become subject to the worker's compensation laws of California, and agree that if I should become subject to the worker's compensation provisions of Section 3700 of the Labor Code, I shall forthwith comply with those provisions.

Rebecca Gonzalez-Rivera 7-31-98
Applicant Signature Date

WARNING: FAILURE TO SECURE WORKER'S COMPENSATION COVERAGE IS UNLAWFUL, AND SHALL SUBJECT AN EMPLOYER TO CRIMINAL PENALTIES AND CIVIL FINES UP TO ONE HUNDRED THOUSAND DOLLARS ($100,000), IN ADDITION TO THE COST OF COMPENSATION, DAMAGES AS PROVIDED FOR IN SECTION 3706 OF THE LABOR CODE, INTEREST, AND ATTORNEY'S FEES.

LOBBYIST ORDINANCE CERTIFICATION

[Complete this section for permits in unincorporated Los Angeles County only]

This is to certify that I, as permit applicant, am familiar with the requirements of Los Angeles County Code Chapter 2.160 et seq., (relating to the Los Angeles County Lobbyist Ordinance) and that all persons acting on behalf of myself complied and will continue to comply therewith through the application process.

Rebecca Gonzalez-Rivera Rebecca Gonzalez-Rivera
Applicant (Print Name) Applicant Signature

_____ _____
Company Name (if employed by an entity/agency) Date

JOB ADDRESS
LOCALITY

HAZARDOUS MATERIAL DECLARATION

Will the applicant or future building occupant handle a hazardous material or a mixture containing a hazardous material equal to or greater than the amount specified on the hazardous materials information guide?

Yes ☐ No ☐

Will the intended use of the building by the applicant or future building occupant require a permit for construction or modification from the South Coast Air Quality Management District (SCAQMD)? See permitting checklist for guidelines.

Yes ☐ No ☐

I have read the hazardous materials information guide and the SCAQMD permitting checklist, I understand my requirements under the Los Angeles County Code Title 2, Chapter 220 Sections 220.100 through 220.140 concerning hazardous material reporting and for obtaining a permit from the SCAQMD.

ASBESTOS NOTIFICATION

☐ Notification letter sent to SCAQMD or EPA

☐ I declare that notification of asbestos removal is not applicable to addressed project.

CONSTRUCTION LENDING AGENCY

I hereby affirm under penalty of perjury that there is a construction lending agency for the performance of the work for which this permit is issued (Sec. 3097, Civ.C.).

Lender's Name _____

Lender's Address _____

I certify that I have read this application and state under the penalty of perjury that the above information is correct. I agree to comply with all City and County ordinances and State laws relating to building construction, and hereby authorize representatives of this County to enter upon the above-mentioned property for inspection purposes.

X _____ _____
Applicant or Agent Signature **Date**

COUNTY OF LOS ANGELES
DEPARTMENT OF PUBLIC WORKS
BUILDING AND SAFETY / LAND DEVELOPMENT

FIRESTONE
7807 COMPTON
LOS ANGELES CA
PHONE: (213) 586-6541 EXT:

0100

PLUMBING PERMIT
PL 0100 9807310015
DUPLICATE

LEGAL ID:
ON FILE

ASSESSOR INFORMATION NUMBER:
6025-024-025

TENANT:

OWNER: TEL. NO:
GONZALEZ REBECCA (213) 586-0737-
7666 CROCKETT BL 589-6474
LOSA 900013149 (310)371-2469 message

APPLICANT: TEL. NO:
SAME AS OWNER -

CONTRACTOR: TEL. NO:
SAME AS OWNER -
LIC. NO

ARCHITECT OR ENGINEER: TEL. NO:
-
LIC. NO:

FEES PAID

FEE DESCRIPTION:	QUANTITY: UOM:	AMOUNT:
01 PERMIT ISSUANCE FEE		18.90
07 BATHTUBS/SHOWERS	1.00 FIX	11.10
25 LAVATORIES / SINKS	1.00 FIX	11.10
45 WATER CLOSET/URINAL	1.00 FIX	11.10
51 LOW PRS GAS LE5 OUTS	1.00 SYS	11.10
TOTAL FEES		63.30

REPORT ID: DPR263 ROUTE TO: BS0100

BUILDING ADDRESS:
7666 CROCKETT BL
LOSA CA 900013149
NEAREST CROSS STREET: EAST 77TH STREET
THOMAS PAGE: 704 GRID: H1 LOCALITY: FLORENCE

ISSUED ON:	PROCESSED BY:	PLAN BY:	EXPIRES ON:
07/31/98	VM		07/31/99

FINAL DATE	FINAL BY:	CODE:

DESCRIPTION OF WORK
PLUMBING PERMIT

SPECIAL CONDITIONS:

APPROVALS	DATE	INSPECTOR SIGNATURE
UNDER SLAB WORK		
WATER SERVICE PLASTIC Y/N METAL Y/N		
ROUGH PLUMBING		
GAS PIPING		
GAS VENT		
HOT WATER HEATER		
PLUMBING FIXTURES		
LAWN SPRINKLERS		
GAS TEST		
UTILITY COMPANY NOTIFIED		
CWV		
GRAY WATER SYSTEM		

EXPIRED 02/99

LICENSED CONTRACTOR'S DECLARATION

I hereby affirm under penalty of perjury that I am licensed under provisions of Chapter 9 (commencing with Section 7000) of Division 3 of the Business and Professions Code, and my license is in full force and effect.

License Class _____ Lic. No. _____

_____ _____
Contractor's Signature Date

OWNER-BUILDER DECLARATION

I hereby affirm under penalty of perjury that I am exempt from the Contractors License Law for the following reason (Sec. 7031.5, Business and Professions Code: Any city or county which requires a permit to construct, alter, improve, demolish, or repair any structure, prior to its issuance, also requires the applicant for such permit to file a signed statement that he or she is licensed pursuant to the provisions of the Contractors License Law (Chapter 9 (commencing with Section 7000) of Division 3 of the Business and Professions Code) or that he or she is exempt therefrom and the basis for the alleged exemption. Any violation of Section 7031.5 by any applicant for a permit subjects the applicant to a civil penalty of not more than five hundred dollars ($500).):

☐ I am exempt under Sec. _____ , B.& P.C. for this reason:

_____

_____

[Electrical, Plumbing & Sewer Permits Only]

☐ I, as owner of the property, will do the work, and the structure is not intended or offered for sale (Sec. 7044, Business and Professions Code: The Contractors License Law does not apply to an owner of property who builds or improves thereon, and who does such work himself or herself, provided that such improvements are not intended or offered for sale. If, however, the building or improvement is sold within one year of completion, the owner-builder will have the burden of proving that he or she did not build or improve for the purpose of sale.).

[All Other Permits]

☐ I, as owner of the property, or my employees with wages as their sole compensation, will do the work, and the structure is not intended or offered for sale (Sec. 7044, Business and Professions Code: The Contractors License Law does not apply to an owner of property who builds or improves thereon, and who does such work himself or herself or through his or her own employees, provided that such improvements are not intended or offered for sale. If, however, the building or improvement is sold within one year of completion, the owner-builder will have the burden of proving that he or she did not build or improve for the purpose of sale.).

☐ I, as owner of the property, am exclusively contracting with licensed contractors to construct the project (Sec. 7044, Business and Professions Code: The Contractors License Law does not apply to an owner of property who builds or improves thereon, and who contracts for such projects with a contractor(s) licensed pursuant to the Contractors License Law.).

Rebecca Gonzalez-Rivera 7-31-98
Owner Signature Date

WORKER'S COMPENSATION DECLARATION

I hereby affirm under penalty of perjury one of the following declarations:

☐ I have and will maintain a certificate of consent to self-insure for worker's compensation, as provided for by Section 3700 of the Labor Code, for the performance of the work for which this permit is issued.

☐ I have and will maintain worker's compensation insurance, as required by Section 3700 of the Labor Code, for the performance of the work for which this permit is issued. My worker's compensation insurance carrier and policy number are:

Carrier _____

Policy Number _____

☐ I certify that in the performance of the work for which this permit is issued, I shall not employ any person in any manner so as to become subject to the worker's compensation laws of California, and agree that if I should become subject to the worker's compensation provisions of Section 3700 of the Labor Code, I shall forthwith comply with those provisions.

X Rebecca Gonzalez-Rivera 7-31-98
Applicant Signature Date

WARNING: FAILURE TO SECURE WORKER'S COMPENSATION COVERAGE IS UNLAWFUL, AND SHALL SUBJECT AN EMPLOYER TO CRIMINAL PENALTIES AND CIVIL FINES UP TO ONE HUNDRED THOUSAND DOLLARS ($100,000), IN ADDITION TO THE COST OF COMPENSATION, DAMAGES AS PROVIDED FOR IN SECTION 3706 OF THE LABOR CODE, INTEREST, AND ATTORNEY'S FEES.

LOBBYIST ORDINANCE CERTIFICATION

[Complete this section for permits in unincorporated Los Angeles County only]

This is to certify that I, as permit applicant, am familiar with the requirements of Los Angeles County Code Chapter 2.160 et seq., (relating to the Los Angeles County Lobbyist Ordinance) and that all persons acting on behalf of myself complied and will continue to comply therewith through the application process.

XREBECCA Gonzalez-X Rebecca Gonzalez-Rivera
Applicant (Print Name) RIVERA Applicant Signature

_____ _____
Company Name (if employed by an entity/agency) Date

JOB ADDRESS
LOCALITY

HAZARDOUS MATERIAL DECLARATION

Will the applicant or future building occupant handle a hazardous material or a mixture containing a hazardous material equal to or greater than the amount specified on the hazardous materials information guide?

Yes ☐ No ☐

Will the intended use of the building by the applicant or future building occupant require a permit for construction or modification from the South Coast Air Quality Management District (SCAQMD)? See permitting checklist for guidelines.

Yes ☐ No ☐

I have read the hazardous materials information guide and the SCAQMD permitting checklist, I understand my requirements under the Los Angeles County Code Title 2, Chapter 220 Sections 220.100 through 220.140 concerning hazardous material reporting and for obtaining a permit from the SCAQMD.

ASBESTOS NOTIFICATION

☐ Notification letter sent to SCAQMD or EPA

☐ I declare that notification of asbestos removal is not applicable to addressed project.

CONSTRUCTION LENDING AGENCY

I hereby affirm under penalty of perjury that there is a construction lending agency for the performance of the work for which this permit is issued (Sec. 3097, Civ.C.).

Lender's Name _____

Lender's Address _____

I certify that I have read this application and state under the penalty of perjury that the above information is correct. I agree to comply with all City and County ordinances and State laws relating to building construction, and hereby authorize representatives of this County to enter upon the above-mentioned property for inspection purposes.

X _____ _____
Applicant or Agent Signature **Date**

JOB ADDRESS 7666 S. CROCKETT

OWNER (1A) SECURE TOP BRACE

(1) OBTAIN YOUR ELECTRICAL PERMIT FOR THE NEW SERVICE PANEL A STATE LICENSED ELECTRICAL CONTRACTOR MUST OBTAIN THE PERMIT.

(2) ON THE SERVICE PANEL MAKE THE FOLLOWING CORRECTIONS

(A) REMOVE THE EXPOSED ROMEX WIRES

(B) PROVIDE BOTH A COLD WATER AND A DRIVEN SERVICE GROUND SYSTEM PROTECT THE SERVICE GROUND CONDUCTOR

(C) PROVIDE A WEATHERPROOF BOX

DATE 12-14-99 INSPECTOR'S SIGNATURE

JOB ADDRESS 7666 S. CROCKETT BLVD

OWNER

FOR NEW ELE SERVICE

(1) HAVE A STATE LICENSED ELECTRICAL CONTRACTOR OBTAIN AN ELECTRICAL PERMIT AND MAKE ALL CORRECTION DATED 12-14-99

DATE 12-16-99 INSPECTOR'S SIGNATURE

1666 Crouch #

ATTACHED OPEN PATIO

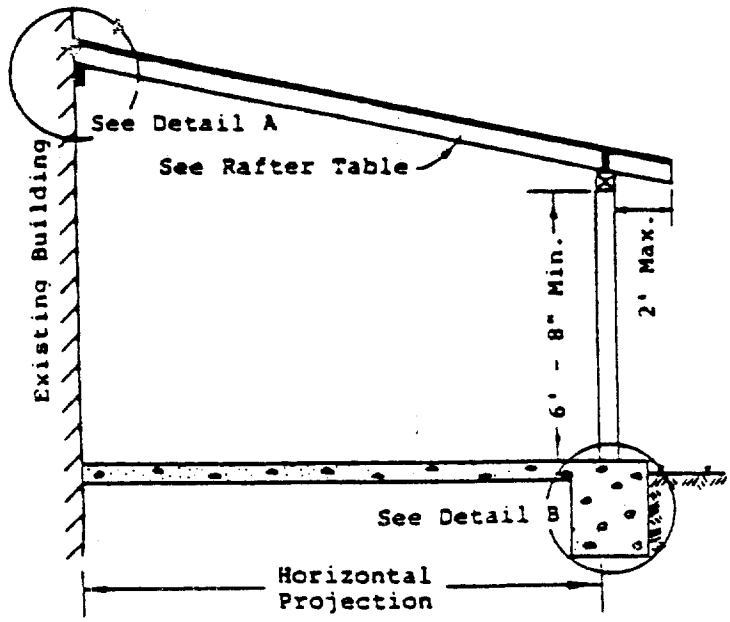

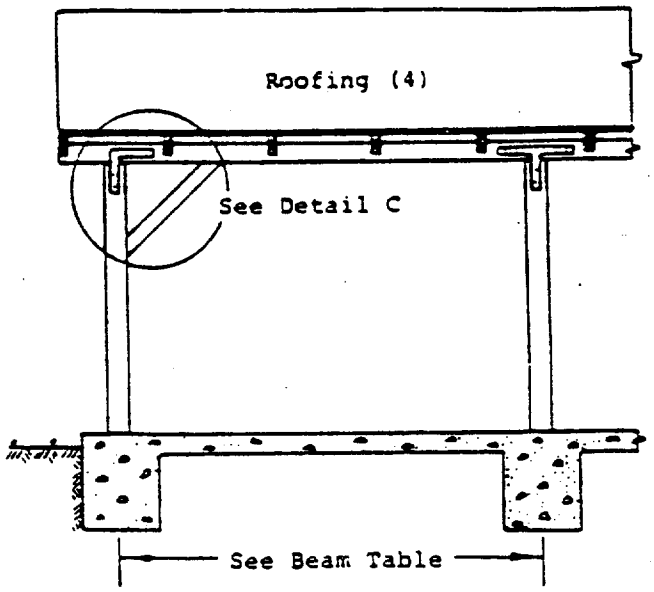

ALLOWABLE RAFTER SPANS-DOUGLAS FIR-LARCH(NO CEILING)				BEAM SPANS		
Size and Grade	Spacing on Center	Horizontal Projection Lt'wt.Roof(3)	Hvy'wt.Roof(4)	Lt'wt.Roof(3)	Hvy'wt.Roof(4)	Size
[redacted]	12"	24' - 3"	[redacted]	18' - 6"	16' - 3"	4" x 10"
No. 2	[redacted]	[redacted]	19' - 0"	22' - 6"	19' - 9"	4" x 12"
2" x 8" No. 2	12"	31' - 0"	29' - 0"	Based on maximum horizontal rafter projection of 15' - 6". Douglas Fir-Larch No. 2		
	16"	27' - 9"	25' - 0"			
	24"	23' - 3"	20' - 3"			

NOTE:
FOR CONSTRUCTION NOT CONSISTENT WITH THE FRAMING METHODS SHOWN ABOVE, APPROVAL MUST BE OBTAINED FROM YOUR LOCAL BUILDING AND SAFETY DIVISION OFFICE BEFORE STARTING ANY WORK.

(1) Patios may only be enclosed by insect screening and readily removable transparent flexible plastic less than 20 mil. See the Building Inspector for additional requirements for enclosure.
(2) ROOFING: For slopes of 1:12 or steeper, use 90# cap over 2-15# felt. For lesser pitch or for use of aluminum or fiberglass, see Building Inspector for approval prior to installation.
(3) Lightweight roof to consist of Aluminum or Fiberglass (3#/sq.ft.).
(4) Heavyweight roof to consist of approved roof coverings applied over wood sheathing, (9#/sq. ft.)
(5) Ledger may be placed over stucco with prior approval of Inspector when studs are carefully located.
(6) Under certain conditions the Building Inspector may approve lesser foundations.
(7) On two plot plans show location of all existing buildings with dimensions to lot lines and between buildings.

DEPARTMENT OF COUNTY ENGINEER-COUNTY OF LOS ANGELES
BUILDING AND SAFETY DIVISION

DATE
REVISED TO 11 - 82
SCALE
NOT TO SCALE

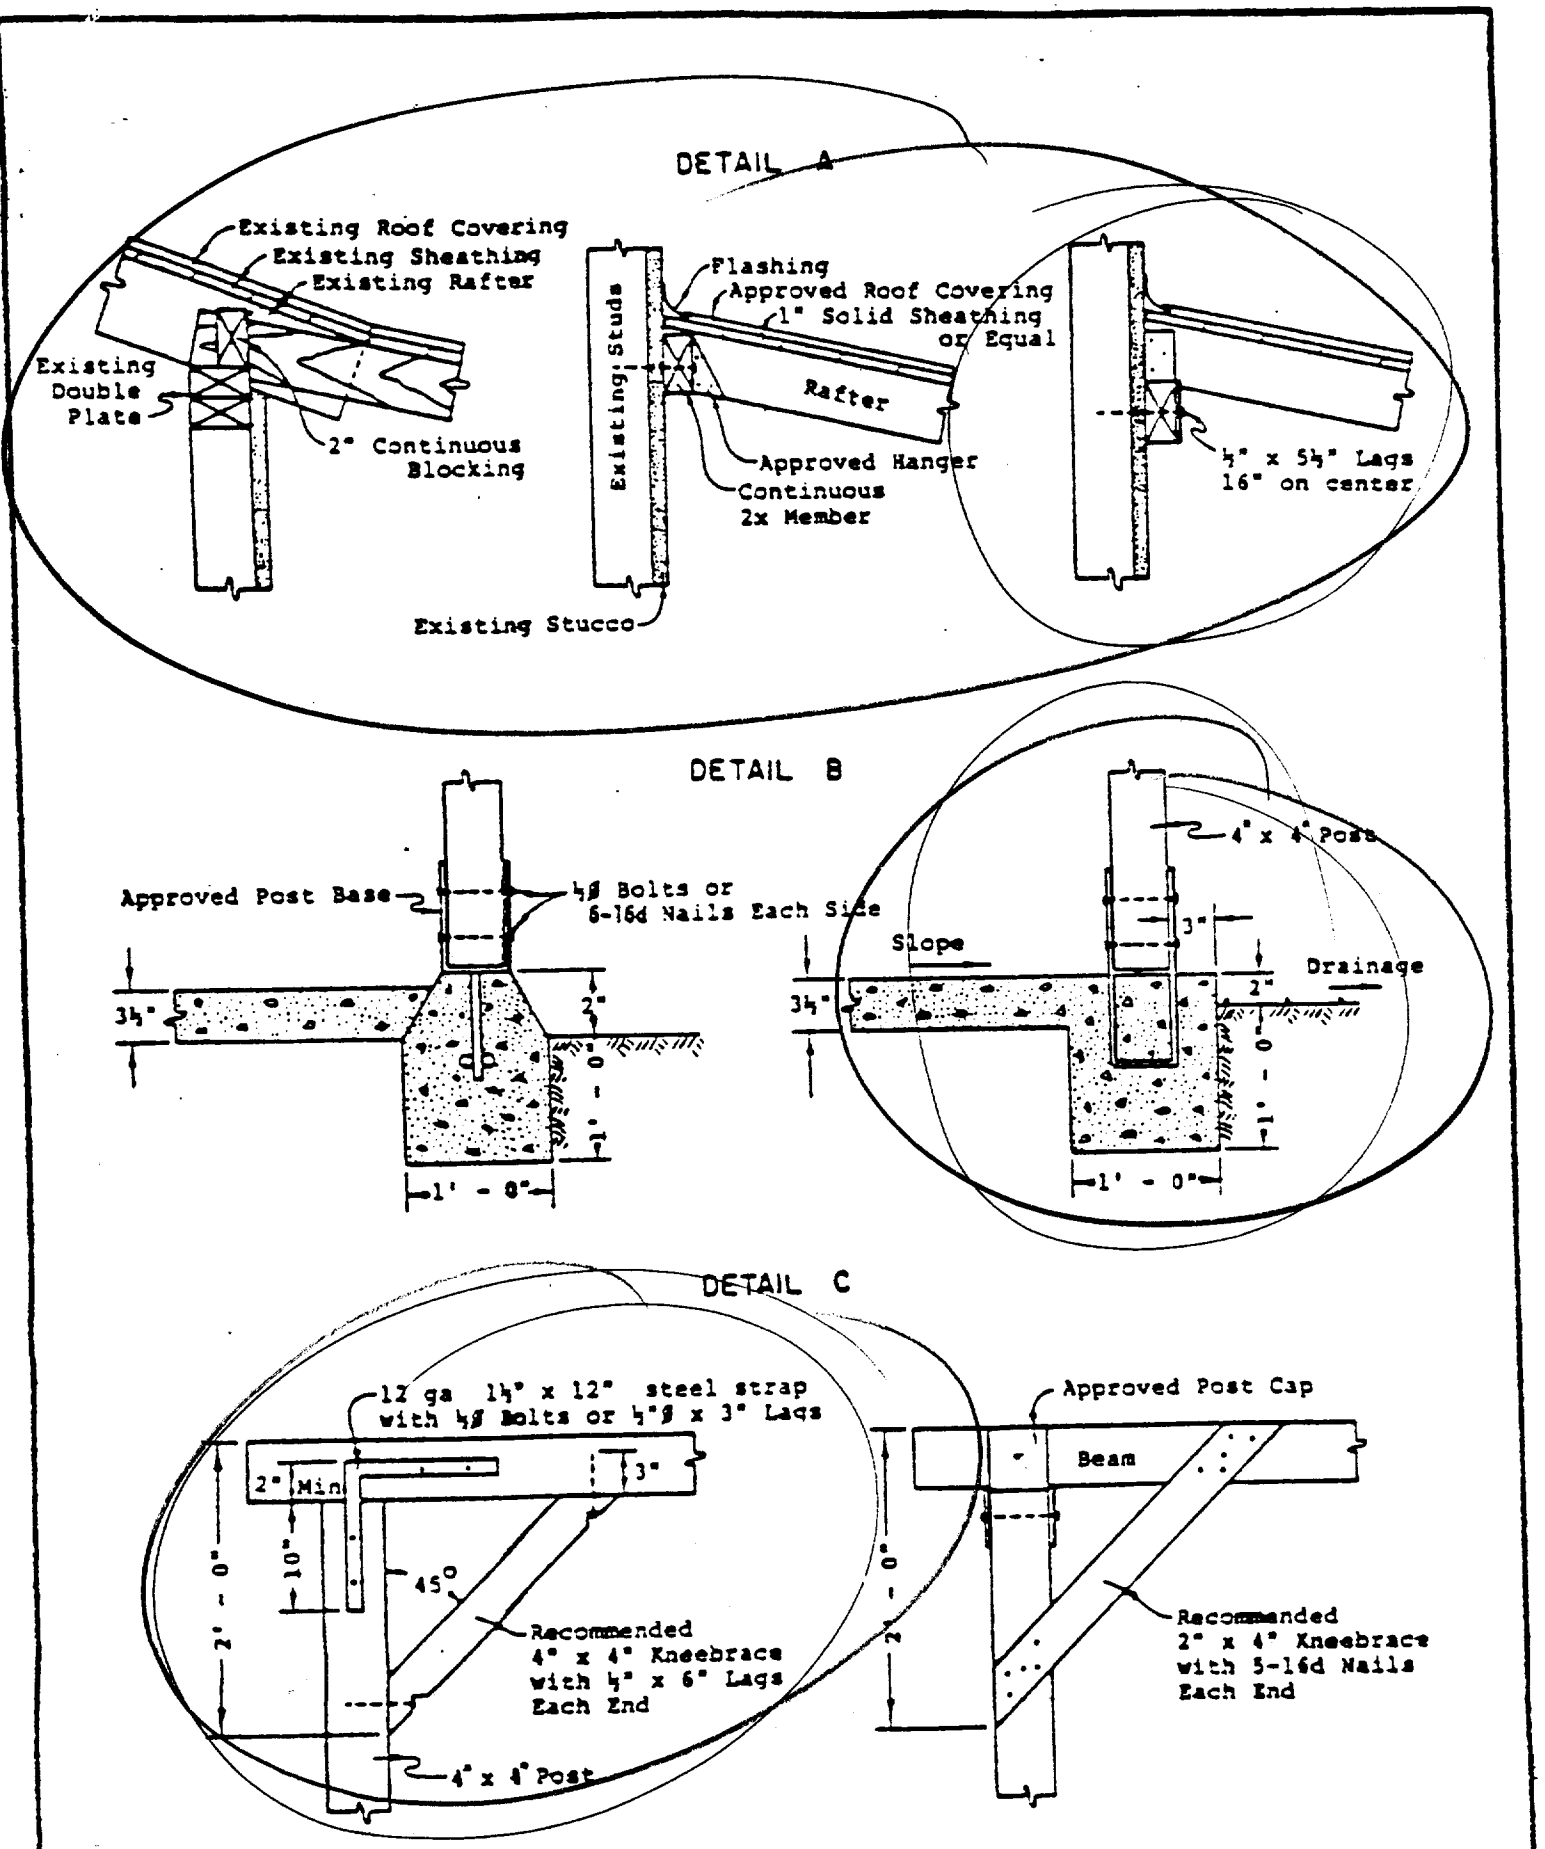
DETAIL A
Existing Roof Covering
Existing Sheathing
Existing Rafter
Existing Double Plate
2" Continuous Blocking
Existing Studs
Flashing
Approved Roof Covering
1" Solid Sheathing or Equal
Rafter
Approved Hanger
Continuous 2x Member
Existing Stucco
½" x 5½" Lags 16" on center
DETAIL B
Approved Post Base
½ø Bolts or 6-16d Nails Each Side
3½"
2"
1' - 0"
1' - 0"
4" x 4" Post
Slope
3"
Drainage
2"
3½"
1' - 0"
1' - 0"
DETAIL C
12 ga 1½" x 12" steel strap with ½ø Bolts or ½"ø x 3" Lags
2" Min
3"
10"
2' - 0"
45°
Recommended 4" x 4" Kneebrace with ½" x 6" Lags Each End
4" x 4" Post
Approved Post Cap
Beam
2' - 0"
Recommended 2" x 4" Kneebrace with 5-16d Nails Each End

DEPARTMENT OF [illegible] PLANNING

CASE NUMBER: LA 539

This plot plan is [illegible] subject to the [illegible] of Los Angeles Coun[illegible] and to the [illegible] herein. It is applica[illegible] specifically [illegible] be used prior to an[illegible] in ordinance [illegible] or within two years. Su[illegible] revoke shall [illegible] to permit the violation [illegible] provision of [illegible] ordinance or State law [illegible]

Signature: [illegible]

Date: 2, 29, 96

Approved for restoration of a Single Family Residence including garage converted to living space as built. Two covered parking spaces required.

To: Division of Bldg. & Safety

District Office

Zoned District

Zone Classification

Map Number

Date Forwarded

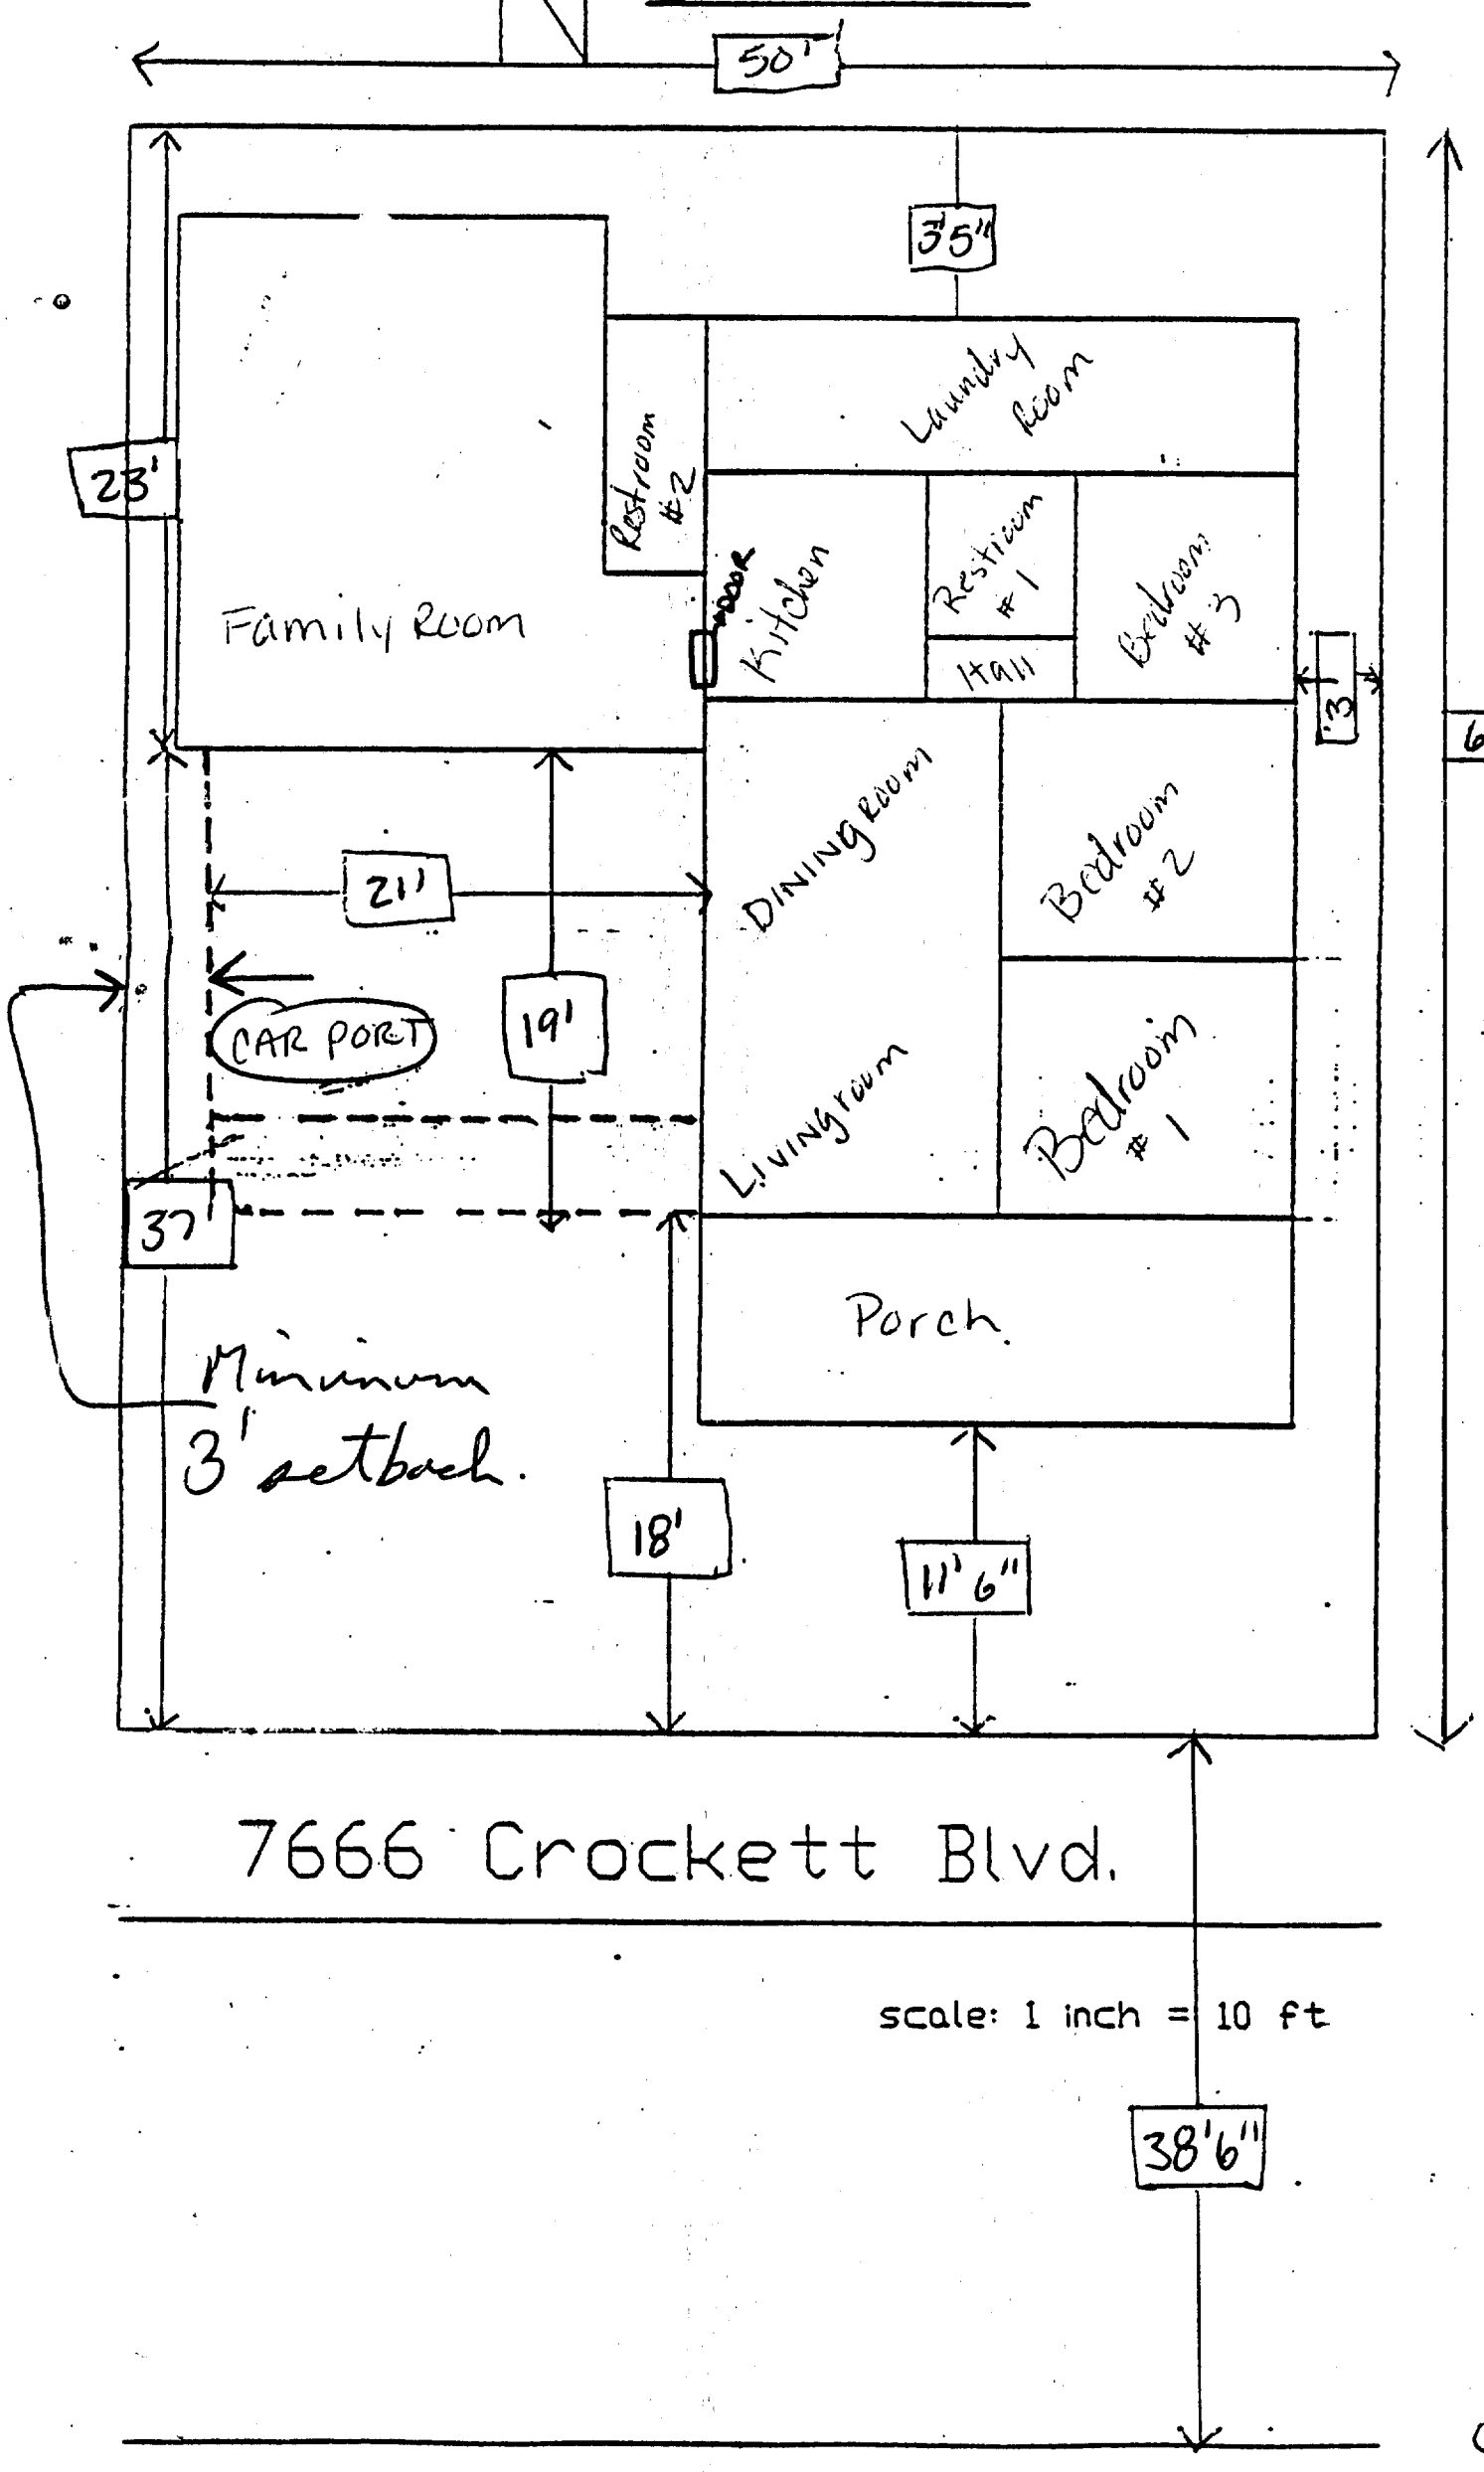

44539