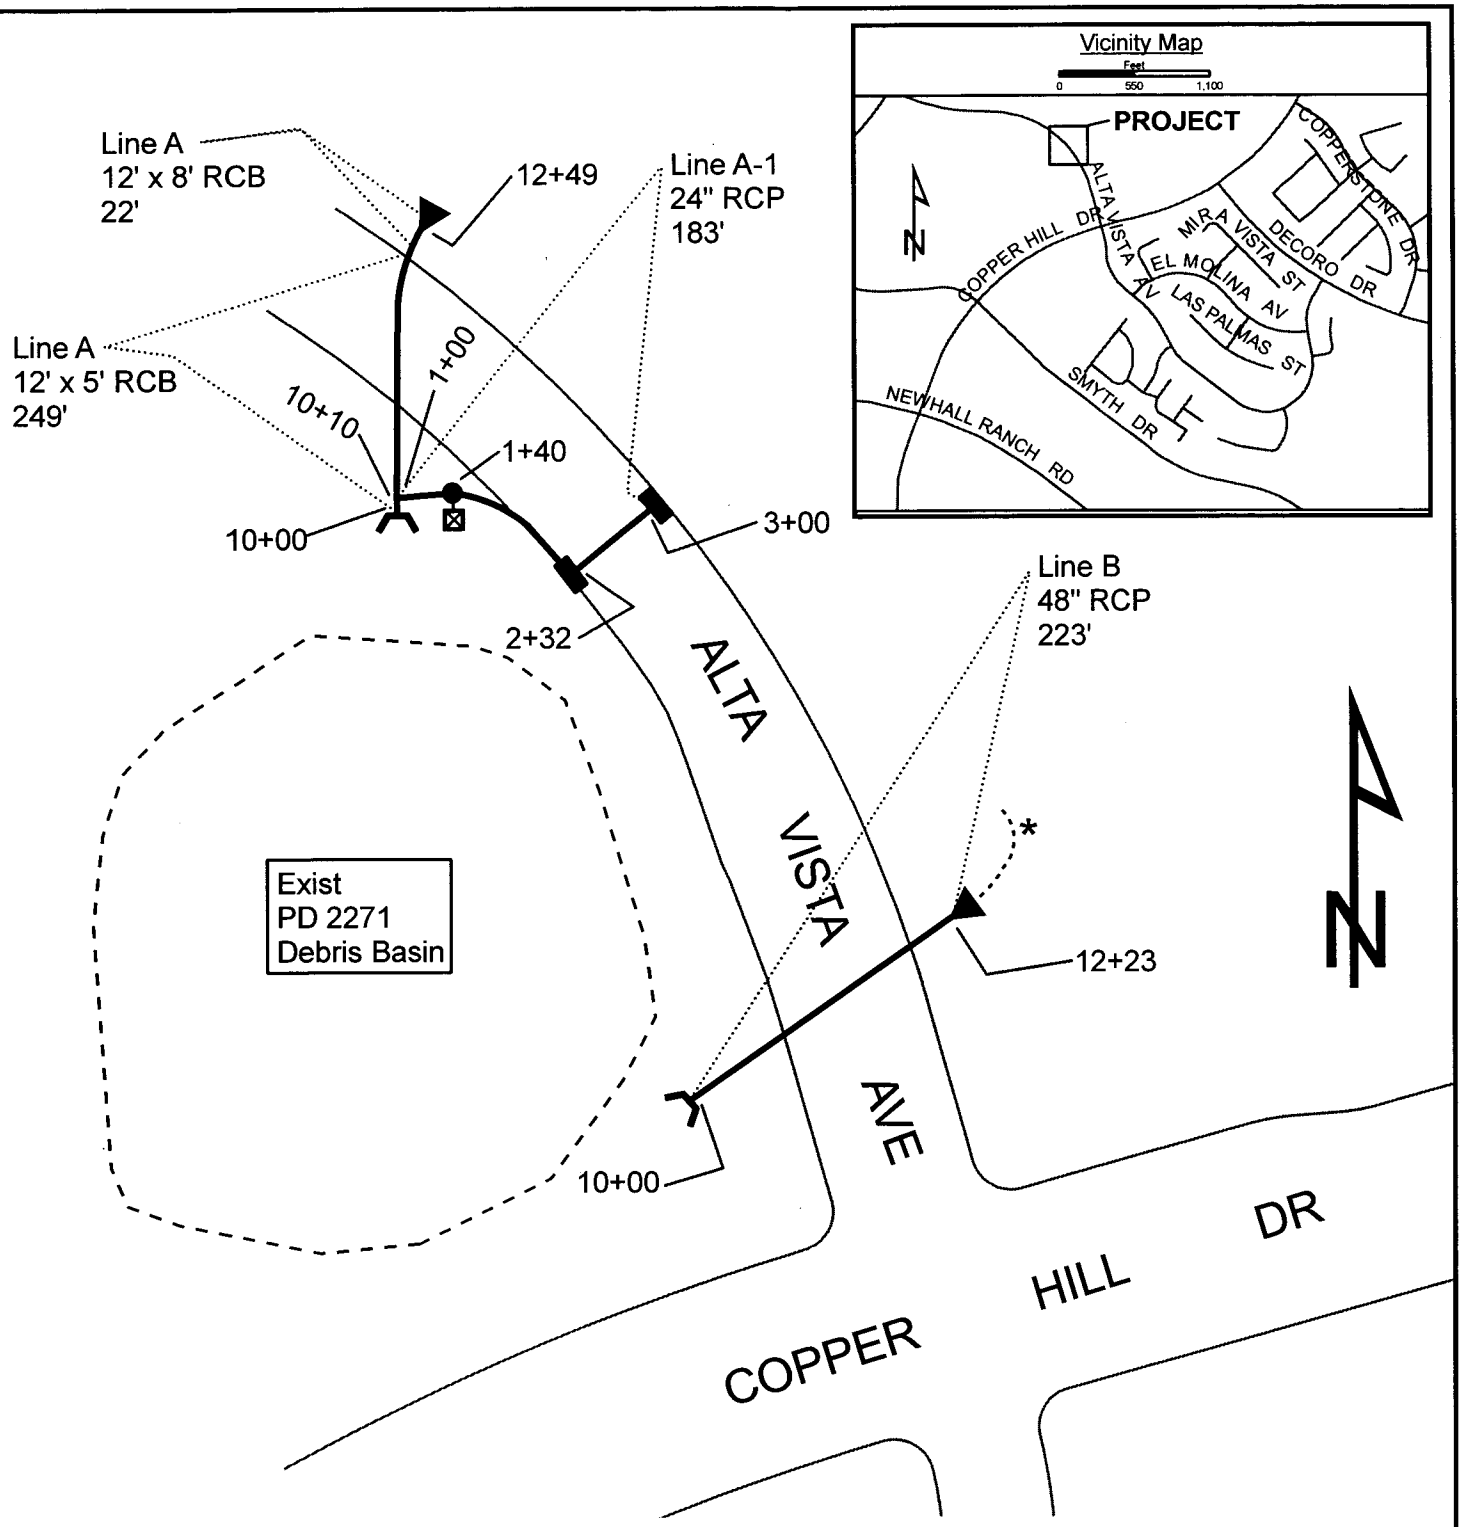

CDS	CB	RCP		RCB	
1	2	DIA	LF	DIA	LF
		48"	223'	12' x 8'	22'
		24"	183'	12' x 5'	249'

TOTAL LF: 677'

Transferred 12/30/04

F01684907
F18786753

LEGEND

Project	Items	Existng
	Catch Basin	
	Manhole	
	CDS Unit	
	Outlet	
	Inlet	
	Storm Drains	

An * by any structure denotes that it is not maintained by LACFCD

Watershed: Santa Clara River

Drawing No.: 43-F 464.1-.12

Prepared By: Eric Reiter	LOS ANGELES COUNTY DEPARTMENT OF PUBLIC WORKS FLOOD MAINTENANCE DIVISION
Date: 02/01/2011	**PD 2530**
Scale: Feet 0 50 100	TG: 4460 - D6