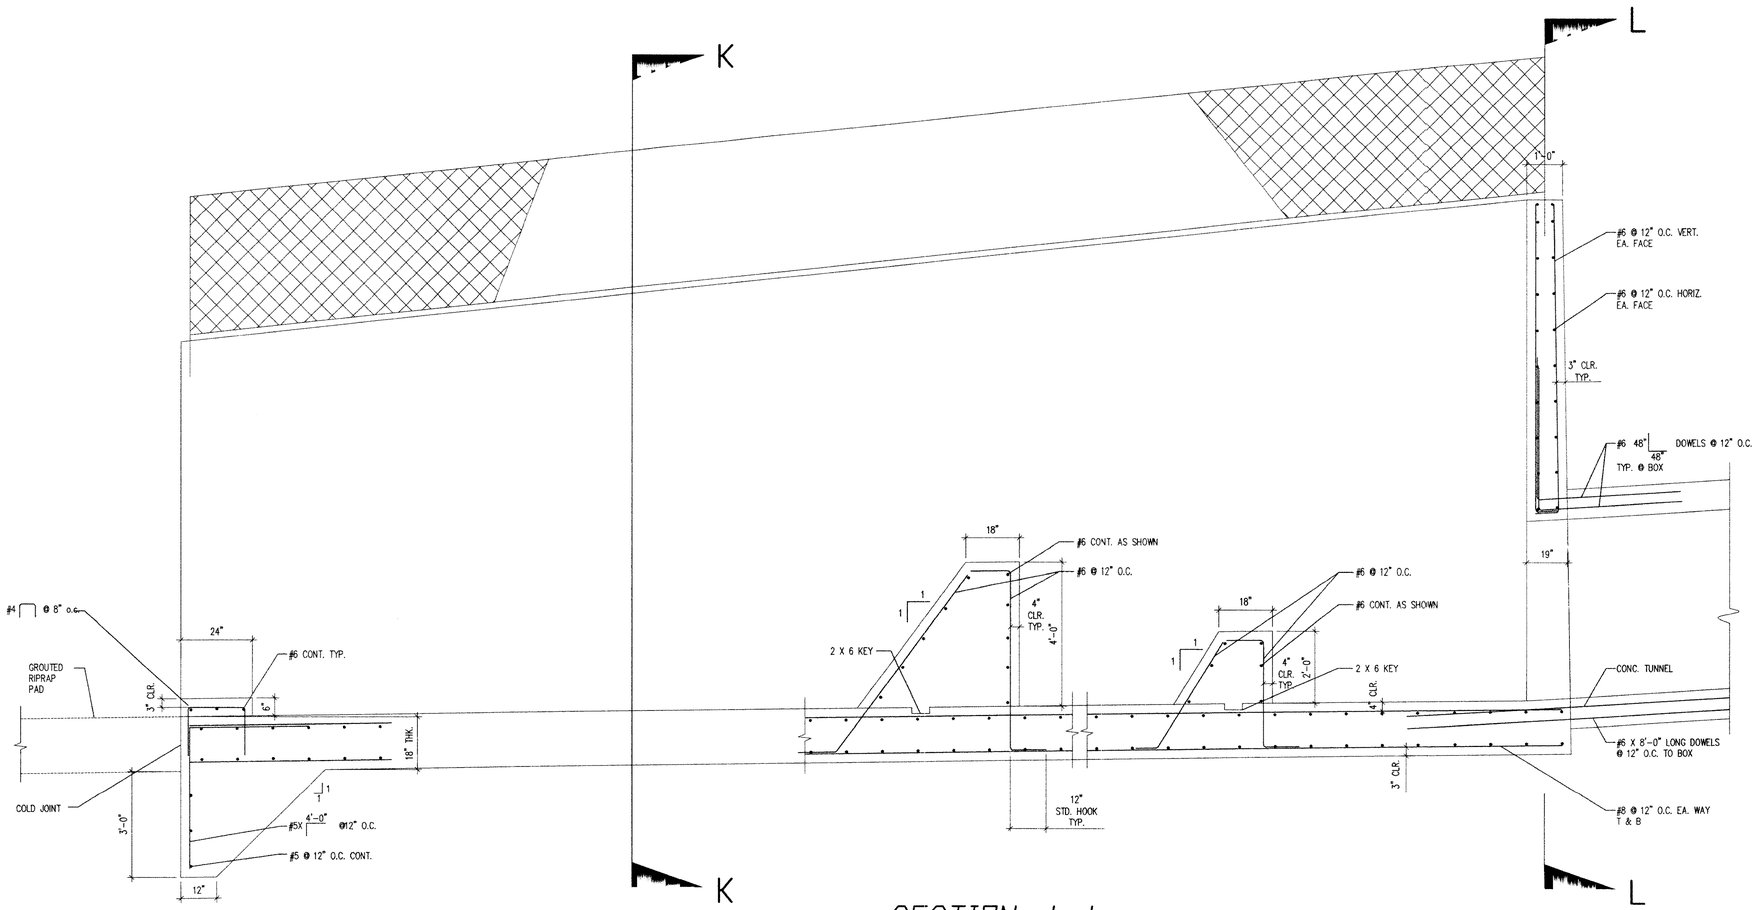

SECTION J-J

SCALE: 1/2"=1'-0"

"PF512992"

LI & ASSOCIATES, INC.
STRUCTURAL ENGINEERS
77 ROLLING OAKS DR. NO. 203
THOUSAND OAKS, CA. 91361
PHONE (805) 495-3432
FAX (805) 495-4083

REVIEWED LAND DEVELOPMENT DIVISION
BY [signature] 12/2/02
SUBDIVISION PLAN CHECKING SECTION DATE

NO.	REVISION	REVISED BY	APPROVED BY	DATE

REGISTERED PROFESSIONAL ENGINEER
JOE Z. LI
No. 3155
EXP. 12/31/2003
STRUCTURAL
STATE OF CALIFORNIA

PROJECT ENGINEER DATE

STORM DRAIN PLANS IN
D.S. NO. 508 P.D. No. 2530
COUNTY OF LOS ANGELES DEPARTMENT OF PUBLIC WORKS

PREPARED BY:
CROSBY MEAD BENTON & ASSOCIATES
Engineers • Planners • Surveyors
6345 Balboa Blvd. Suite 140
Encino, California 91316
(818) 343-5384

DWG SHEET 10 OF 12