REVIEWED	SUBMITTED	APPROVED
C.E. White 7-18-68 DATE	D. Dreher 7-23-68 DIVISION ENGINEER HIGHWAY DIVISION DATE	J. L. Morhan 7-23-68 ROAD COMMISSIONER DATE

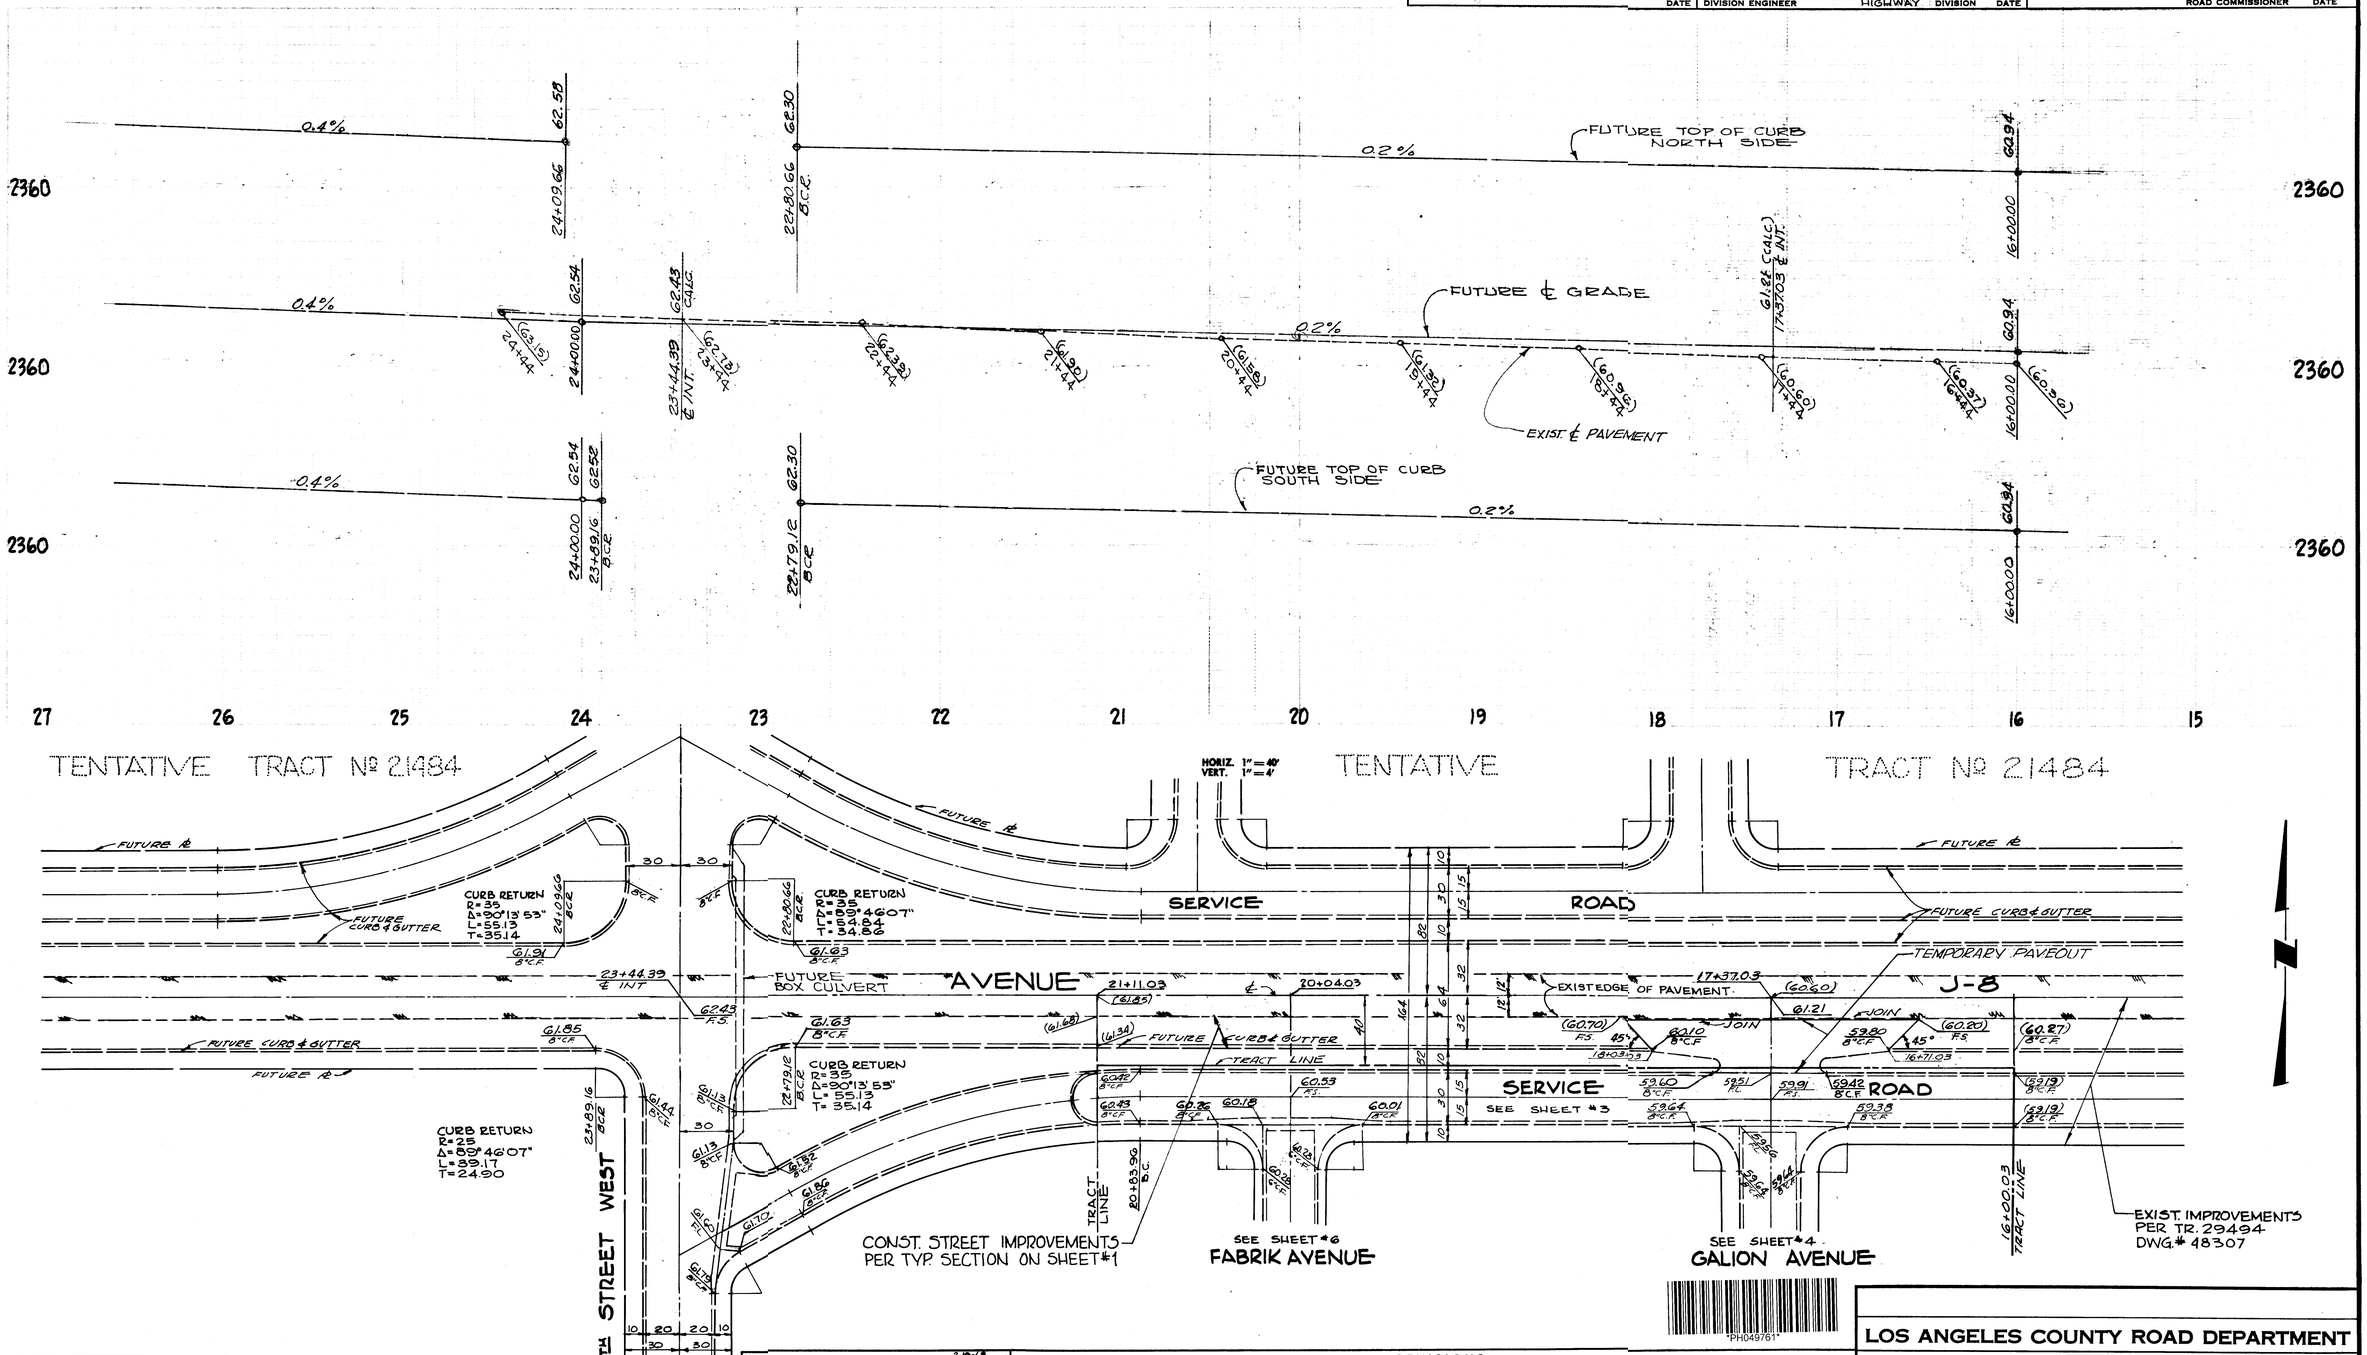

GRADE APPROVAL ONLY
SUBJECT TO REVISION BY SIX INCHES
NOT GOOD FOR BUILDING ELEVATIONS
FOR L.A. CO. RD. DEPT.
BY..... DATE.....

PLANS PREPARED BY: 2-19-68
SCHORR ENGINEERS
13609 VICTORY BLVD.
VAN NUYS, CALIFORNIA
SIGNATURE Kenneth Schorr R. E. No. 12955

REVISIONS

Revised By	RE. No.	Revised By	RE. No.	Revised By	RE. No.
Approved	Date	Approved	Date	Approved	Date

LOS ANGELES COUNTY ROAD DEPARTMENT

STREET NAME AVENUE J-8
FROM 27TH ST. WEST TO 744' EAST OF 27TH ST. WEST

TR. 29233 | #49761 | SHT 2 of 6 SHTS

L.A. Co. Road Dept. Sheet #2 LA 0867
Southern Calif. Blueprint Co.