SURVEY OF BADILLO ST INDEX ~~RDFB 390~~ RDFB 1430 PAGE ~~96~~ 141

JOB NO. 90522 SURVEY NOTES

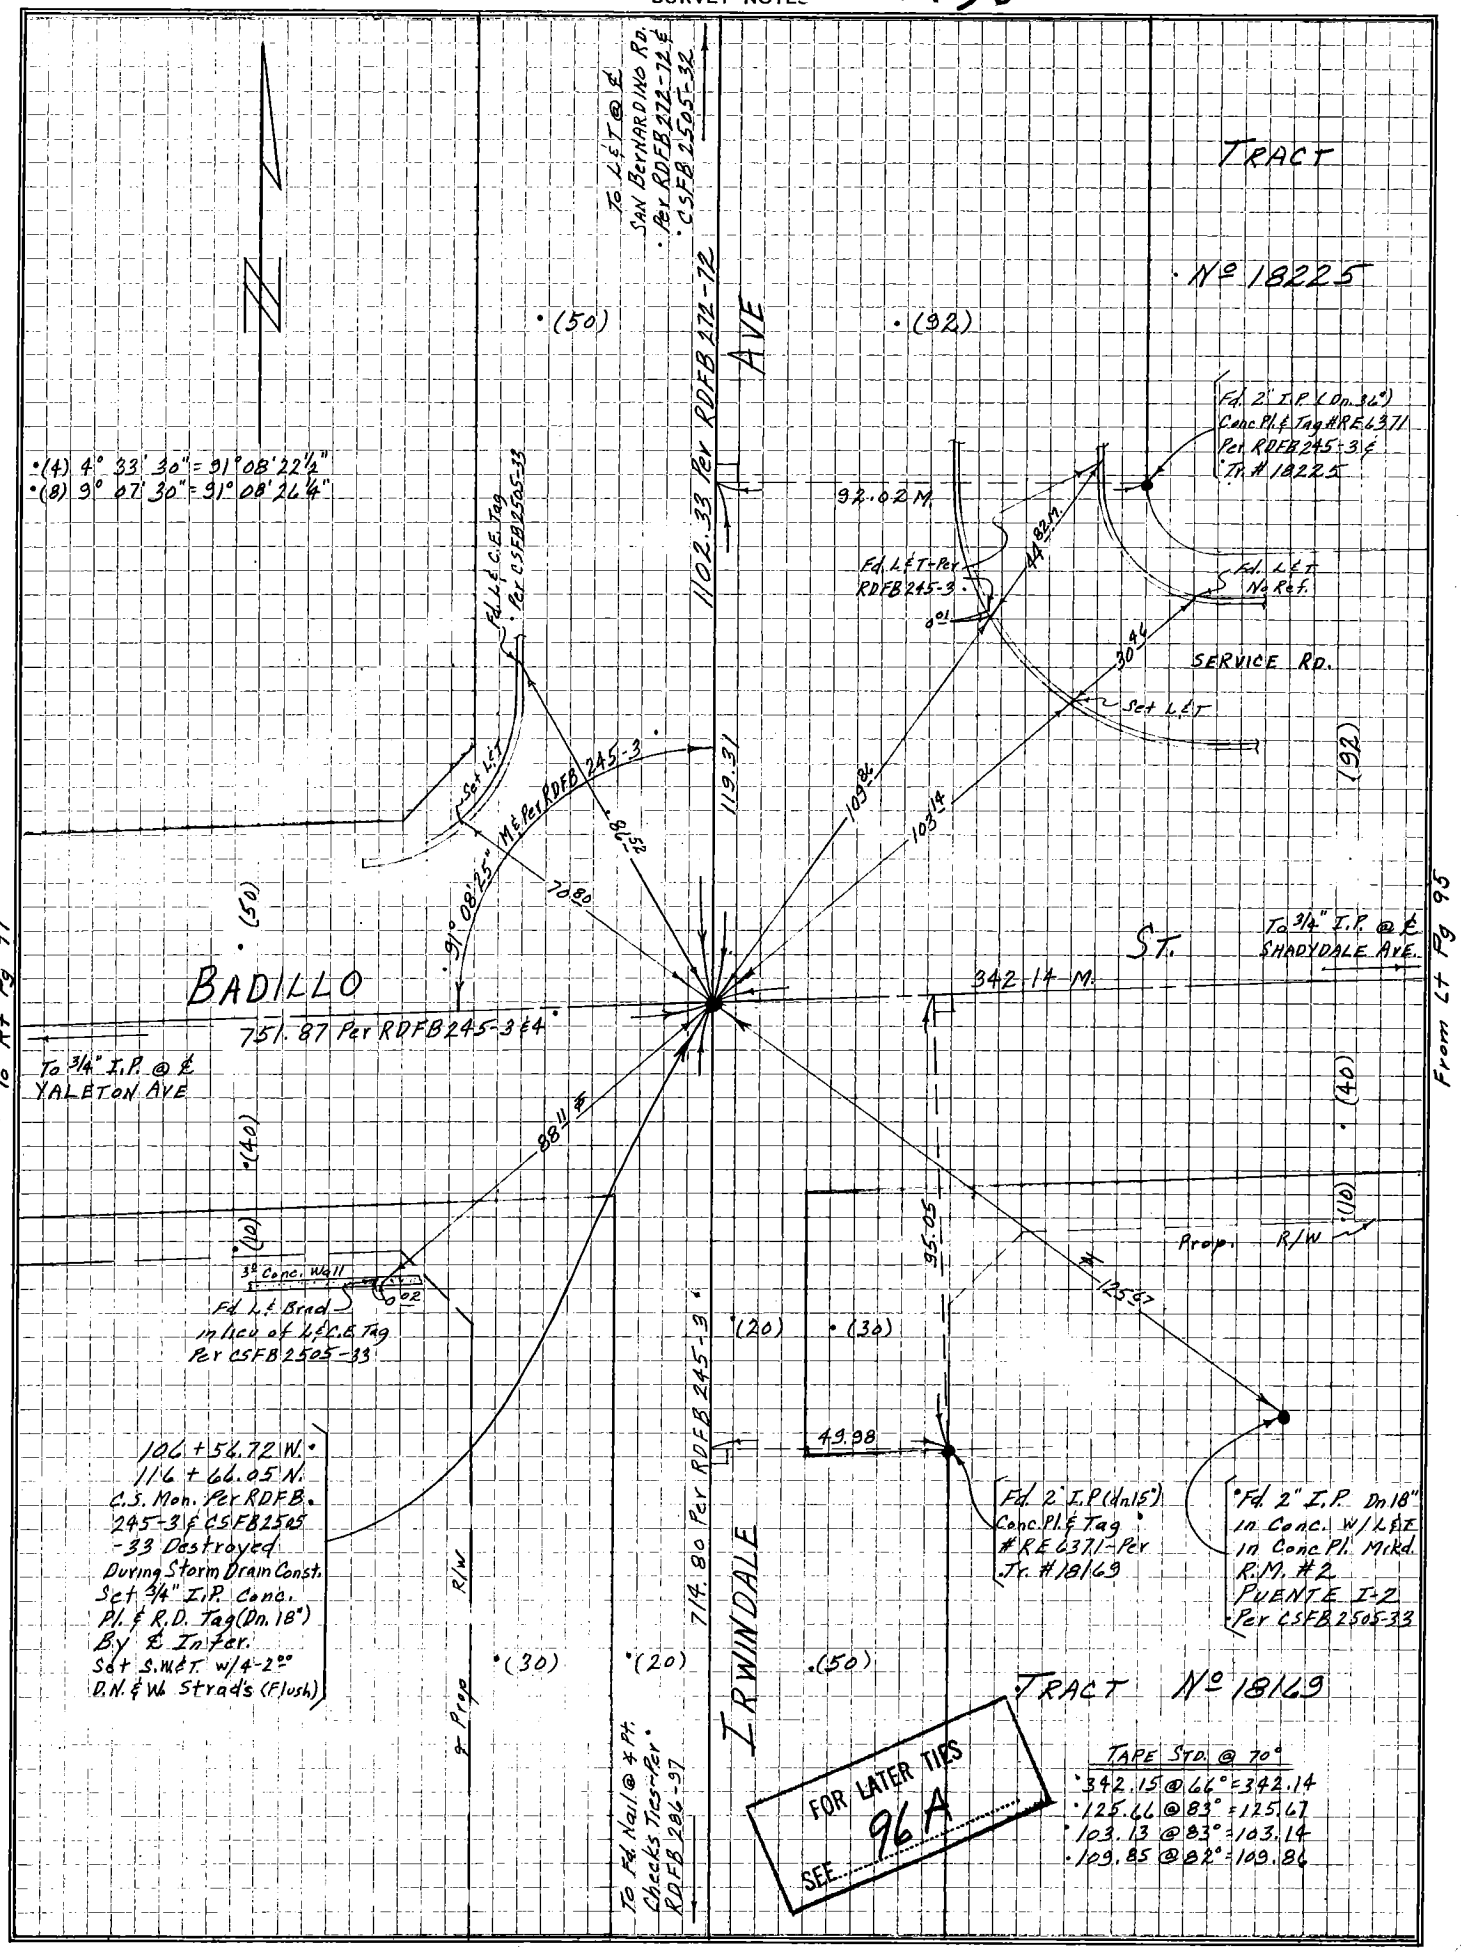

LOS ANGELES COUNTY ROAD DEPARTMENT
1003 COUNTY ENGINEERING BUILDING
LOS ANGELES

SURVEY BY Carnahan DATE June '61

CHECKED BY Dewyo DATE 9-19-61

76S910R 141-B 10-57