JOB NO. 24097

SURVEY NOTES

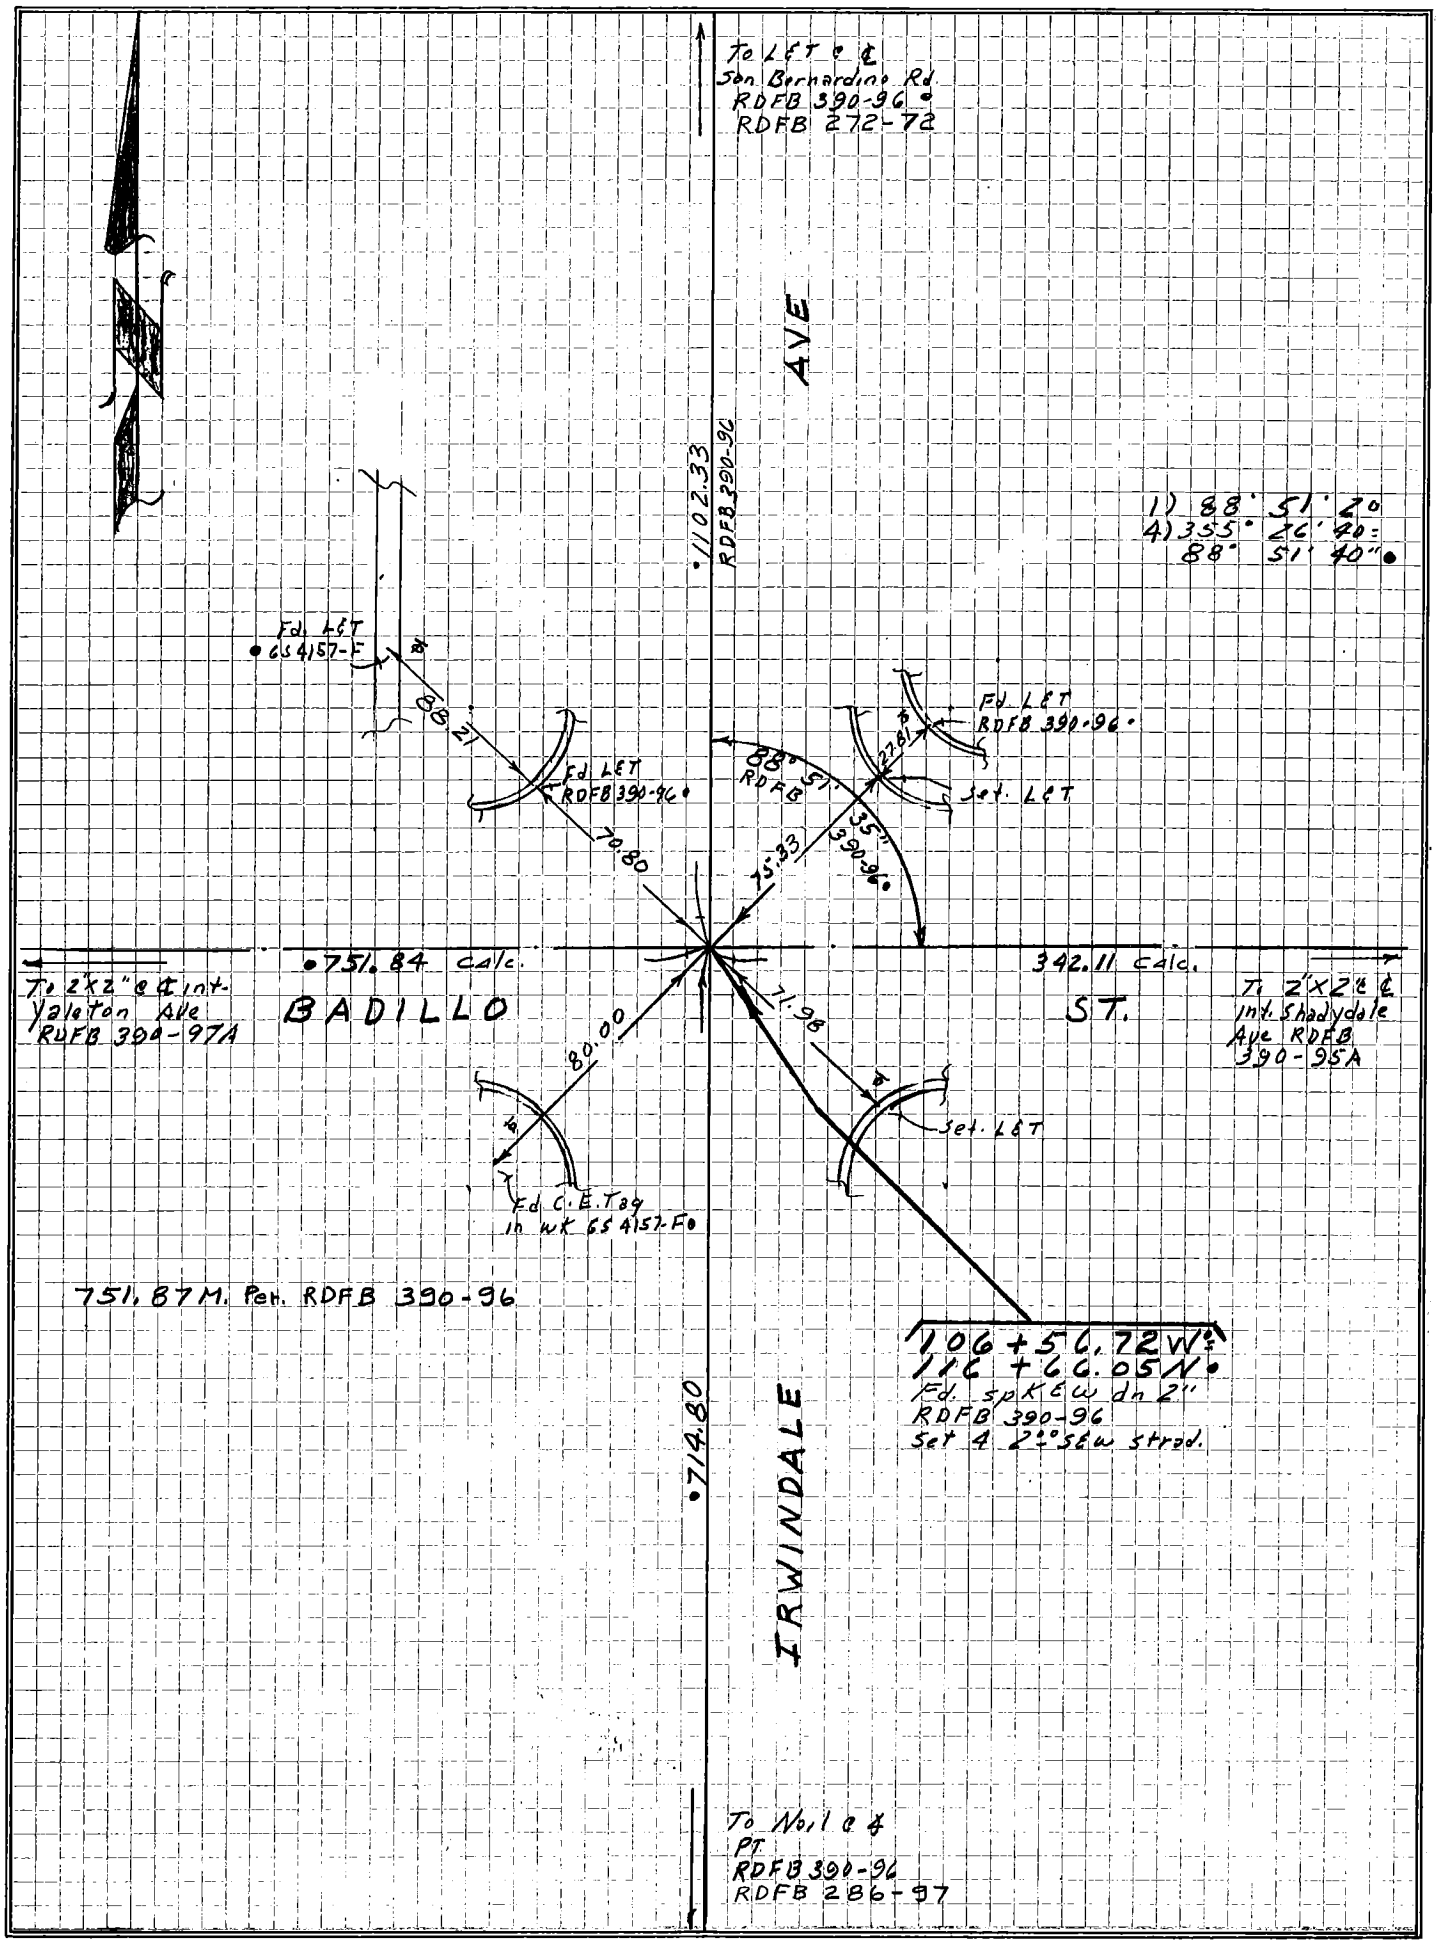

LOS ANGELES COUNTY ROAD DEPARTMENT
1003 COUNTY ENGINEERING BUILDING
LOS ANGELES

SURVEY BY Sleed DATE 8-7-67

CHECKED BY G.F.J. DATE 9-25-67