Google Earth Pro

feet 30
meters 10

ASPLUNDH CONSTRUCTION CORP.

SOUTHERN CALIFORNIA EDISON
An EDISON INTERNATIONAL Company

DETERIORATED POLE REPLACEMENT

CIRCUIT (S):
EZRA 4KV o/o BRIDGE SUB

STA'S
11-12

ADDRESS: 15323 ERMANITA
LOCATION: ERMANITA AV W/S 600' S/O 152ND ST

*** NOTES:** E-ALL POLE

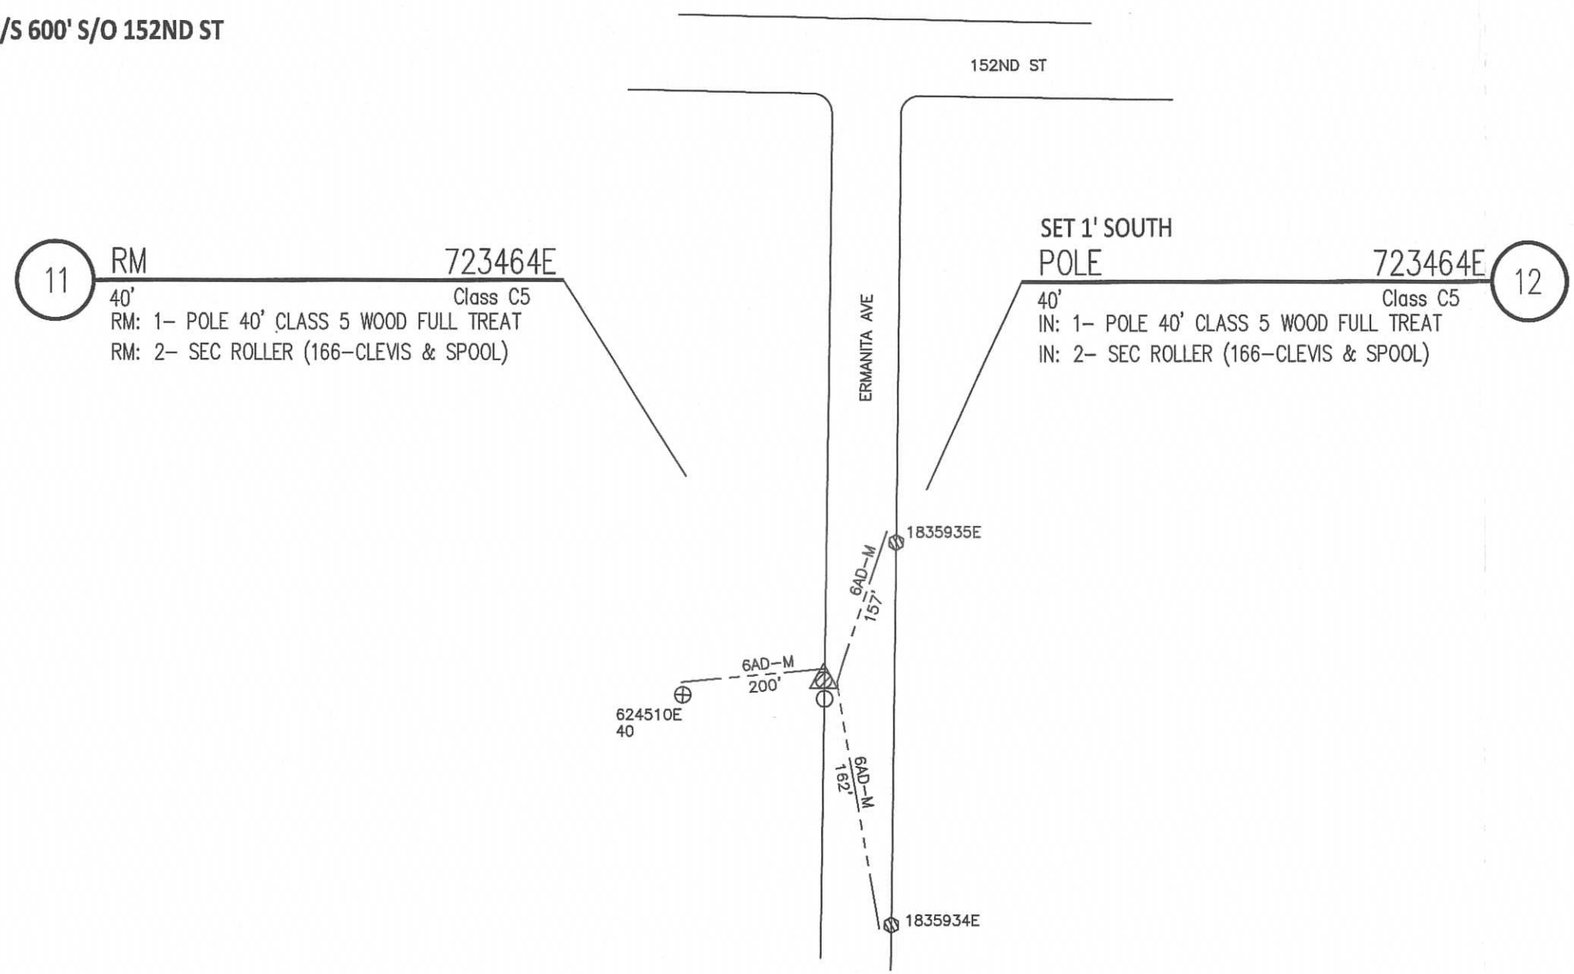

TRANSFER (S):
3-6AD-M

NOT TO SCALE

PERMIT REQ'D.	
CALTRANS:	
ENCROACHMENT:	
RAILROAD:	
HELICOPTER:	
OTHER:	

SPEED LIMIT 35

PEDESTRIAN TRAFFIC CONTROL REQUIRED
[X] YES [ ] NO

GPS: LAT: N 33° 53' 31.3"
LONG: W 118° 19' 57.1"

TLM DATA:

	SIZE	KVA	CUST.	% LOAD
EXIST				
PROP.				

VOLTAGE DROP ____ %
PRI. CIRC. _____

NOTES	
JOINT POLE:	
RENTER:	
MITC FUME:	
JOINT MEET:	
TRUCK ACCESS:	X
HAND SET:	
CONTACT CATV:	
ENVIRONMENTAL:	
REAL PROP. REVIEW:	
PAVEMENT REPAIR:	
[ ] CONCRETE / [ ] ASPHALT	____X____

DISTRICT 44 – SOUTH BAY	PROJ. MGR. RODRIGUEZ, JOHN T. PHONE 909-469-0219		PLANNER GUTIERREZ, BRIAN PHONE 714-893-2405		
FOREMAN	TRUCK NO.	P/E	INVENTORY MAP NO. 44-66B	THOMAS GUIDE OSA-733-F5	GRID NO.
DESIGN NO. 578748_0.01					
CSD 140 Y____ N____	BY-PASS CODE	EXISTING _____ CHANGE TO _____	TLM CHECKED _____ %LOAD	J.P.A. NO. 406215909	ASSOCIATED DESIGN NO.
PRODUCT/SAP NO. 829059-INFRA REP - DET POLE RELACE		PRODUCT/SAP NO.		PRODUCT/SAP NO.	

TYPE	APPROVED BY	DATE	CHECKED BY	DRAWN BY	PAX #
				BI	

PROPOSED CONSTRUCTION (LOCATION)
DETERIORATED POLE REPLACEMENT
XSTRT VARIOUS SOUTH BAY CA 00000
SOUTH BAY

SHEET ____ OF ____

JOB NO. 578748_0.01

Southern California Edison Company