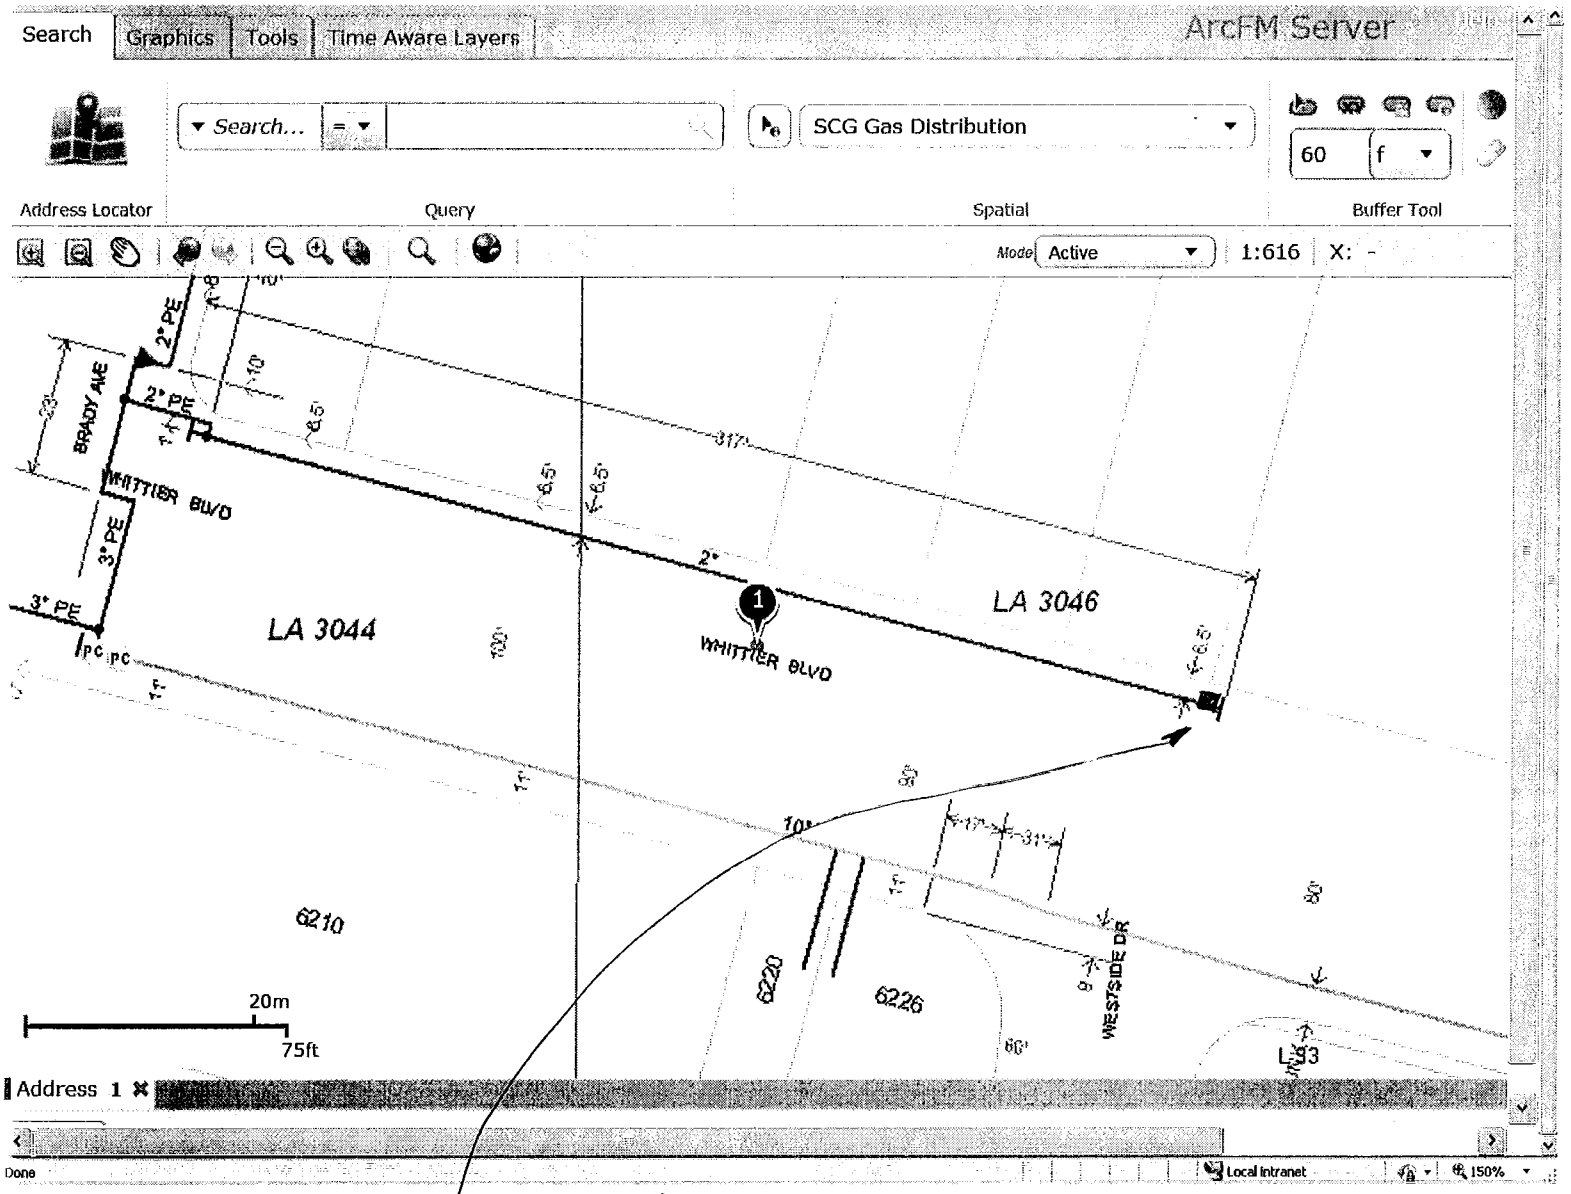

CUT (1) 4'X2' CONCRETE SIDEWALK
7' S/N OF WHITTIER BLVD
314' E/E OF BRADY AVE

tprhr
11/05/13 14:23:50