TD794555

2201 PACIFIC COAST HWY

LOMITA

APPROVED
City of Lomita Public Works
Date 9-23-2014
Approved
Re:

CREW MAP
TD794555
NOT. #405743441
CJUTCM #47
ROUTE 05-MID-BLOCK

26M – SWITCH UNDERGROUND INSPECTION REPLACEMENT

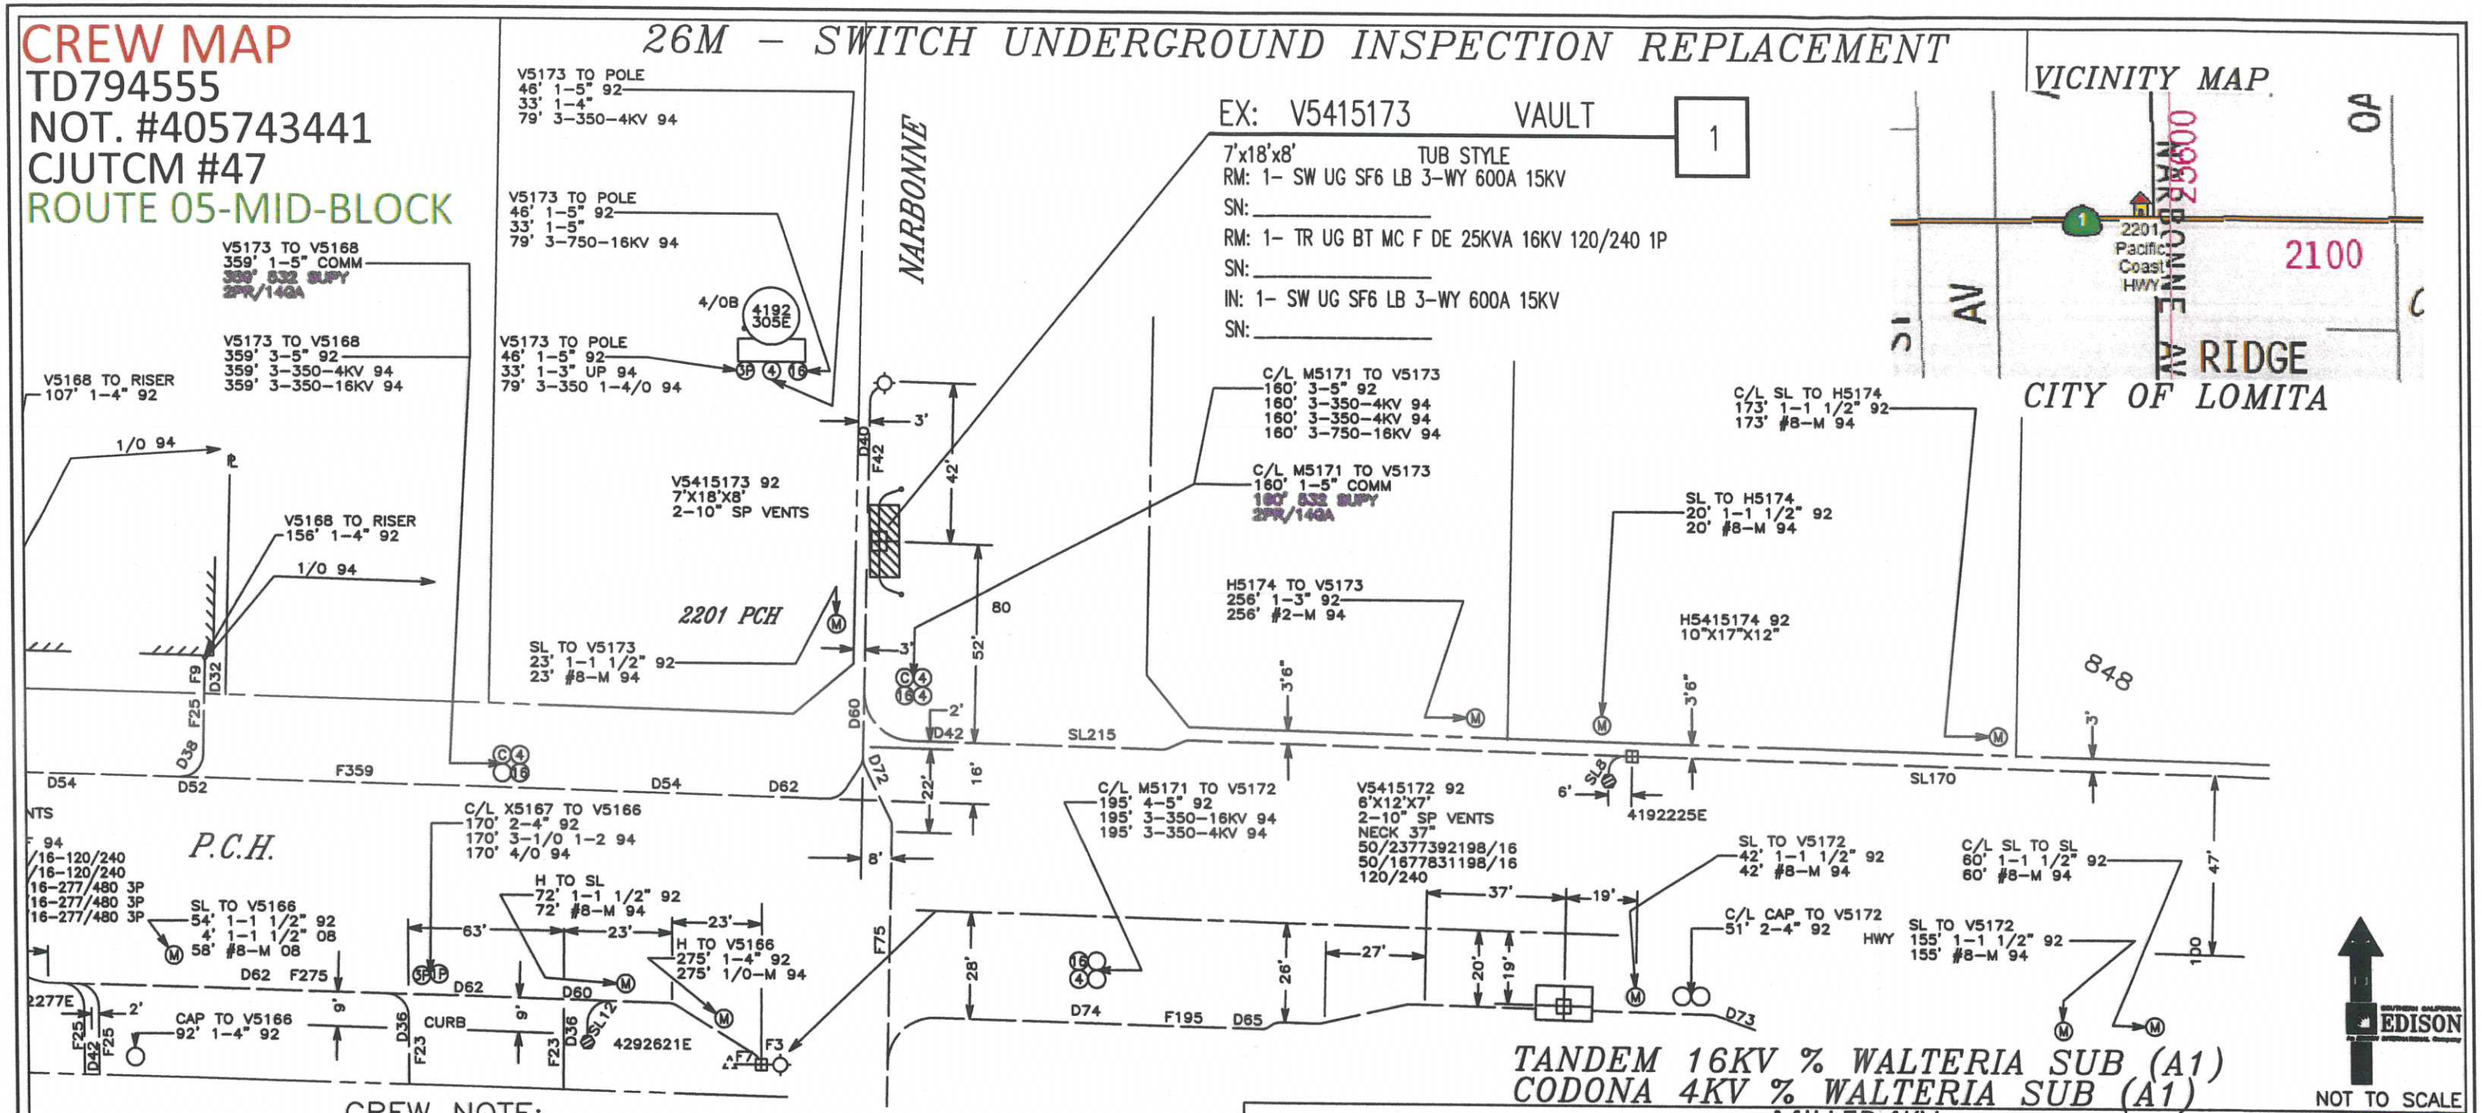

MILLER 4KV
CODE: 11910

WALTERIA SUB (A1)
CODE: 5233

A1

CREW NOTE:

REMOVE ONE 1P BURD TRANSFORMER. NO 3P LOAD IN USE. ONLY LOAD IS 1P (ONEWEST BANK AND STREETLIGHTS. EXISTING 600A COMPONENTS IN GOOD SHAPE.

PLANNING NOTE:

STRUCTURE WILL BE DDS COMPLIANT WHEN ONE OF THE 1P BURD XFMR'S ARE REMOVED. RECOMMENDED TO INSTALL A RAG SWITCH AHEAD OF THIS STRUCTURE IN FUTURE.

TLM DATA:

	SIZE	KVA	#CUST	%LOAD
EXIST	50	23.3	1	46.67
PROP	25	23.3	1	93.2
	VD = NA		FLICKER = NA	

PROJECT REQUIREMENTS

EDISON EASEMENT REQUIRED	N
PWRD 88 REQUIRED	N
PERMIT REQUIRED	Y
PERMIT TYPE: ENCROACHMENT	
OUTAGE REQUIRED	Y
TRAFFIC CONTROL REQUIRED	Y
PED. TRAFFIC CONTROL REQ'D	Y
CONVEYANCE LETTER REQ'D	N

DISTRICT 44 – SOUTH BAY	PROJ. MGR. PENICK, JAMES B PHONE 310-783-9426		PLANNER YOLAS, THOMAS PHONE 310-781-0209		CREW MAP
FOREMAN	TRUCK NO.	P/E	INVENTORY MAP NO. 032-067C-2	THOMAS GUIDE 793-G5	GRID NO. 033	DESIGN NO. 555675_0.01
CSD 140 Y___ N___	BY-PASS CODE	EXISTING ___ CHANGE TO ___	TLM CHECKED 93.20 %LOAD	J.P.A. NO.	ASSOCIATED DESIGN NO.
PRODUCT/SAP NO. 794555-PREV MAINT (INSPECTION DRIVEN)	PRODUCT/SAP NO.		PRODUCT/SAP NO.		

TYPE	APPROVED BY	DATE	CHECKED BY	DRAWN BY	PAX #
F	PEARSON, A			YOLAS, T	33311

PROPOSED CONSTRUCTION (LOCATION)
26M–SWITCH UG INSP REPL
2201 PACIFIC COAST HWY
LOMITA, CA 90717

SHEET 1 OF 1 | JOB NO. 555675_0.01

Southern California Edison Company