3776 Hammel St
Hammel St

3818 Hammel St
3826 Hammel St, Los Angeles, CA
© 2014 Google

CCD 1/29/15

EXISTING 1736457E (1)

75' Class C2

RM: 2- XA SNGL VB 10' STEEL PINS
RM: 3- INS POLY W/PIN 33KV CLMP #4-653 ACSR
RM: 1- XA SNGL FB 10' STEEL PINS SECONDARY
RM: 2- SEC STEEL PIN & INS - PHASE
RM: 1- SEC STEEL PIN & INS - NEUTRAL
RM: 3- SEC DE #4 SOL CU AUTO FLEX
RM: 2- SEC END ARM RACK WITH 3 SPOOL RACK
RM: 1- SEC 2" PVC FOR UNDER ARM W/#2 TW
IN: 2- XA SNGL VB 10' STEEL PINS
IN: 3- INS POLY W/PIN 33KV CLMP #4-653 ACSR
IN: 1- TR OH 75KVA 16KV 120/240 1P
SN: _____
IN: 1- FE CO OPEN W/8' XA 100A 16KV 1P
IN: 1- SEC 2" PVC FOR VERT RUNS W/#2 TW WIRE
IN: 2- XA SNGL FB 10' STEEL PINS SECONDARY
IN: 4- SEC STEEL PIN & INS - PHASE
IN: 2- SEC STEEL PIN & INS - NEUTRAL
IN: 85- CD 1/0 STR AL TRIPLEX W/ACSR NEUTRAL (#457E TO 456E)
IN: 3- SEC DE 1/0 ACSR TRI OR QUAD PREFORM
IN: 3- SEC DE #4 SOL CU AUTO FLEX
IN: 2- SEC ROLLER (166-CLEVIS & SPOOL)
IN: 1- SEC 2" PVC FOR UNDER ARM W/#2 TW

TLM DATA:	1736457E			
	SIZE	kVA	CUST	%LOAD
EXIST:	NA	NA	NA	NA
PROP:	75	52	20	69.2
VD= AN		FLICKER= NA		

EXISTING 1736453E (3)

65' Class C1

RM: 1- TR OH 50KVA 16KV 120/240 1P
SN: _____
RM: 2- FE CO OPEN 100A 16KV 1-EA
IN: 1- TR OH 50KVA 16KV 120/240 1P
SN: _____
IN: 2- FE CO OPEN 100A 16KV 1-EA
IN: 1- SEC 2 SEC SECTIONALIZING LINK 6-4/0

TLM DATA:	1736453E			
	SIZE	kVA	CUST	%LOAD
EXIST:	50	50	17	99.5
PROP:	50	50	17	99.5
VD= NA		FLICKER= NA		

NOTES TO CREW:

-POLES LOCATED ON ST W/TRUCK & BUCKET ACCESS
-INSTALL SECTIONALIZING LINKS ON WEST SIDE OF #453E

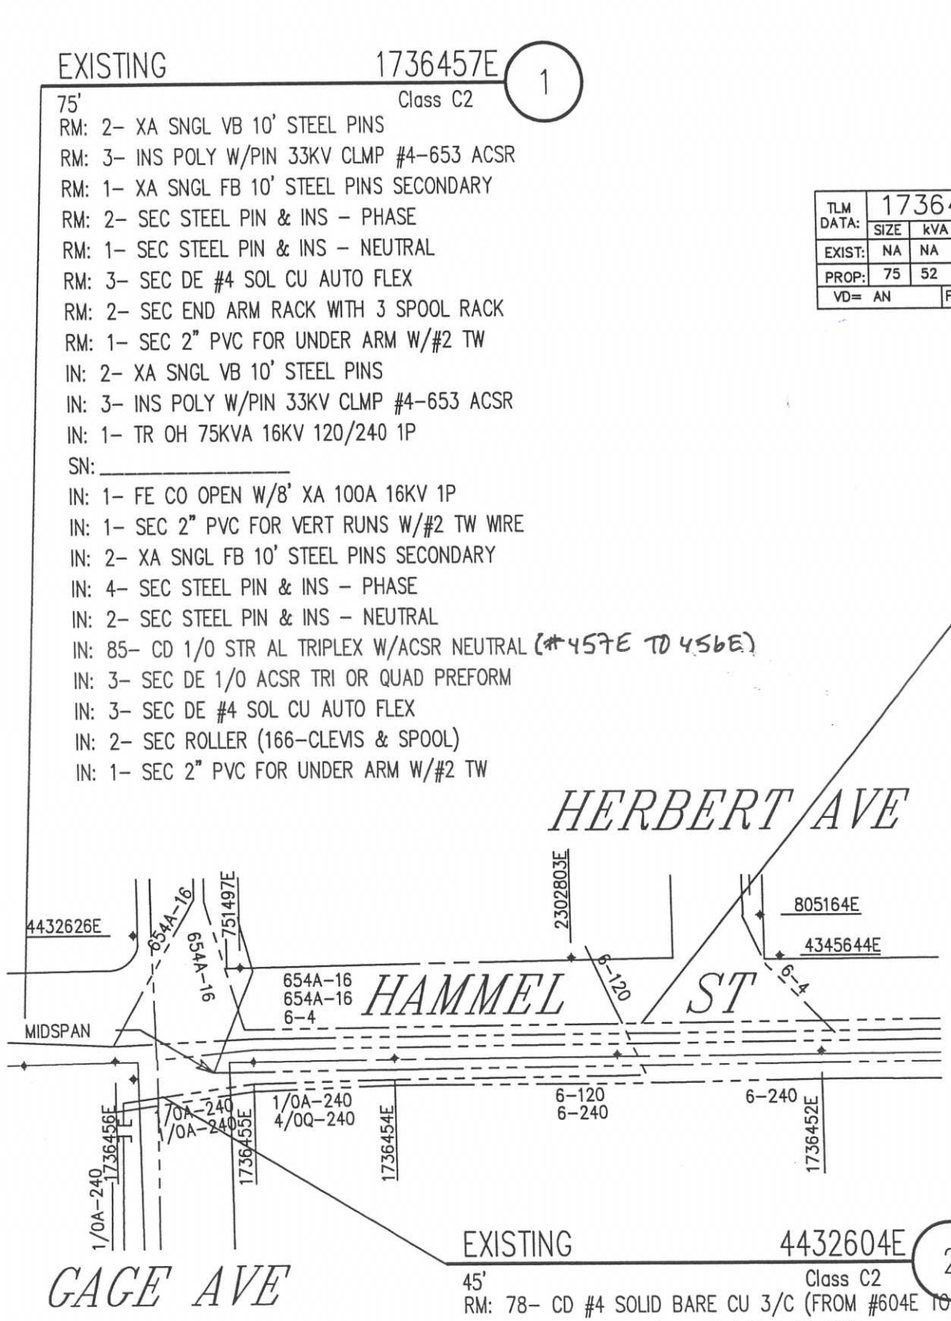

EXISTING 4432604E (2)

45' Class C2

RM: 78- CD #4 SOLID BARE CU 3/C (FROM #604E TO #455E)
RM: 1- SEC ROLLER (166-CLEVIS & SPOOL)
IN: 40- CD 1/0 STR AL TRIPLEX W/ACSR NEUTRAL (FROM #604E TO #456E)
IN: 9- SEC DE 1/0 ACSR TRI OR QUAD PREFORM
IN: 40- CD #6 STR AL DUPLEX W/ACSR NEUTRAL (POLE #604 TO #456E)
IN: 78- CD 1/0 STR AL TRIPLEX W/ACSR NEUTRAL (POLE #604E TO #455E)

N

SOUTHERN CALIFORNIA EDISON
An EDISON INTERNATIONAL Company

SCALE: 1" = 100'
0 100 200

HARRISON 16KV O/O WABASH SUB

DISTRICT 22 - MONTEBELLO	PROJ. MGR. GONZALES, REGINA M PHONE 323-720-5298	PLANNER GONZALES, REGINA M PHONE 323-720-5298	
FOREMAN	TRUCK NO. / P/E / INVENTORY MAP NO. 126-4230-1	THOMAS GUIDE / GRID NO.	DESIGN NO. 629250_0.01
CSD 140 Y___ N___ / BY-PASS CODE / EXISTING ___ CHANGE TO ___	TLM CHECKED ___ %LOAD	J.P.A. NO.	ASSOCIATED DESIGN NO.
PRODUCT/SAP NO. 903640-PREVENTIVE MAINT (INSPECTION DRIVEN)	PRODUCT/SAP NO.	PRODUCT/SAP NO.	

PROPOSED CONSTRUCTION (LOCATION)
REPLACE ABNVLTG PRI XFMR-D
3826 HAMMEL ST LOS ANGELES CA 90063
LOS ANGELES

TYPE	APPROVED BY	DATE	CHECKED BY	DRAWN BY	PAX #

Southern California Edison Company

SHEET 1 OF 1 | JOB NO. 629250_0.01