Comments

TD997083
CHO- REMOVE IDLE FAC
NOT#406449980
DUE DATE: 9/19/15

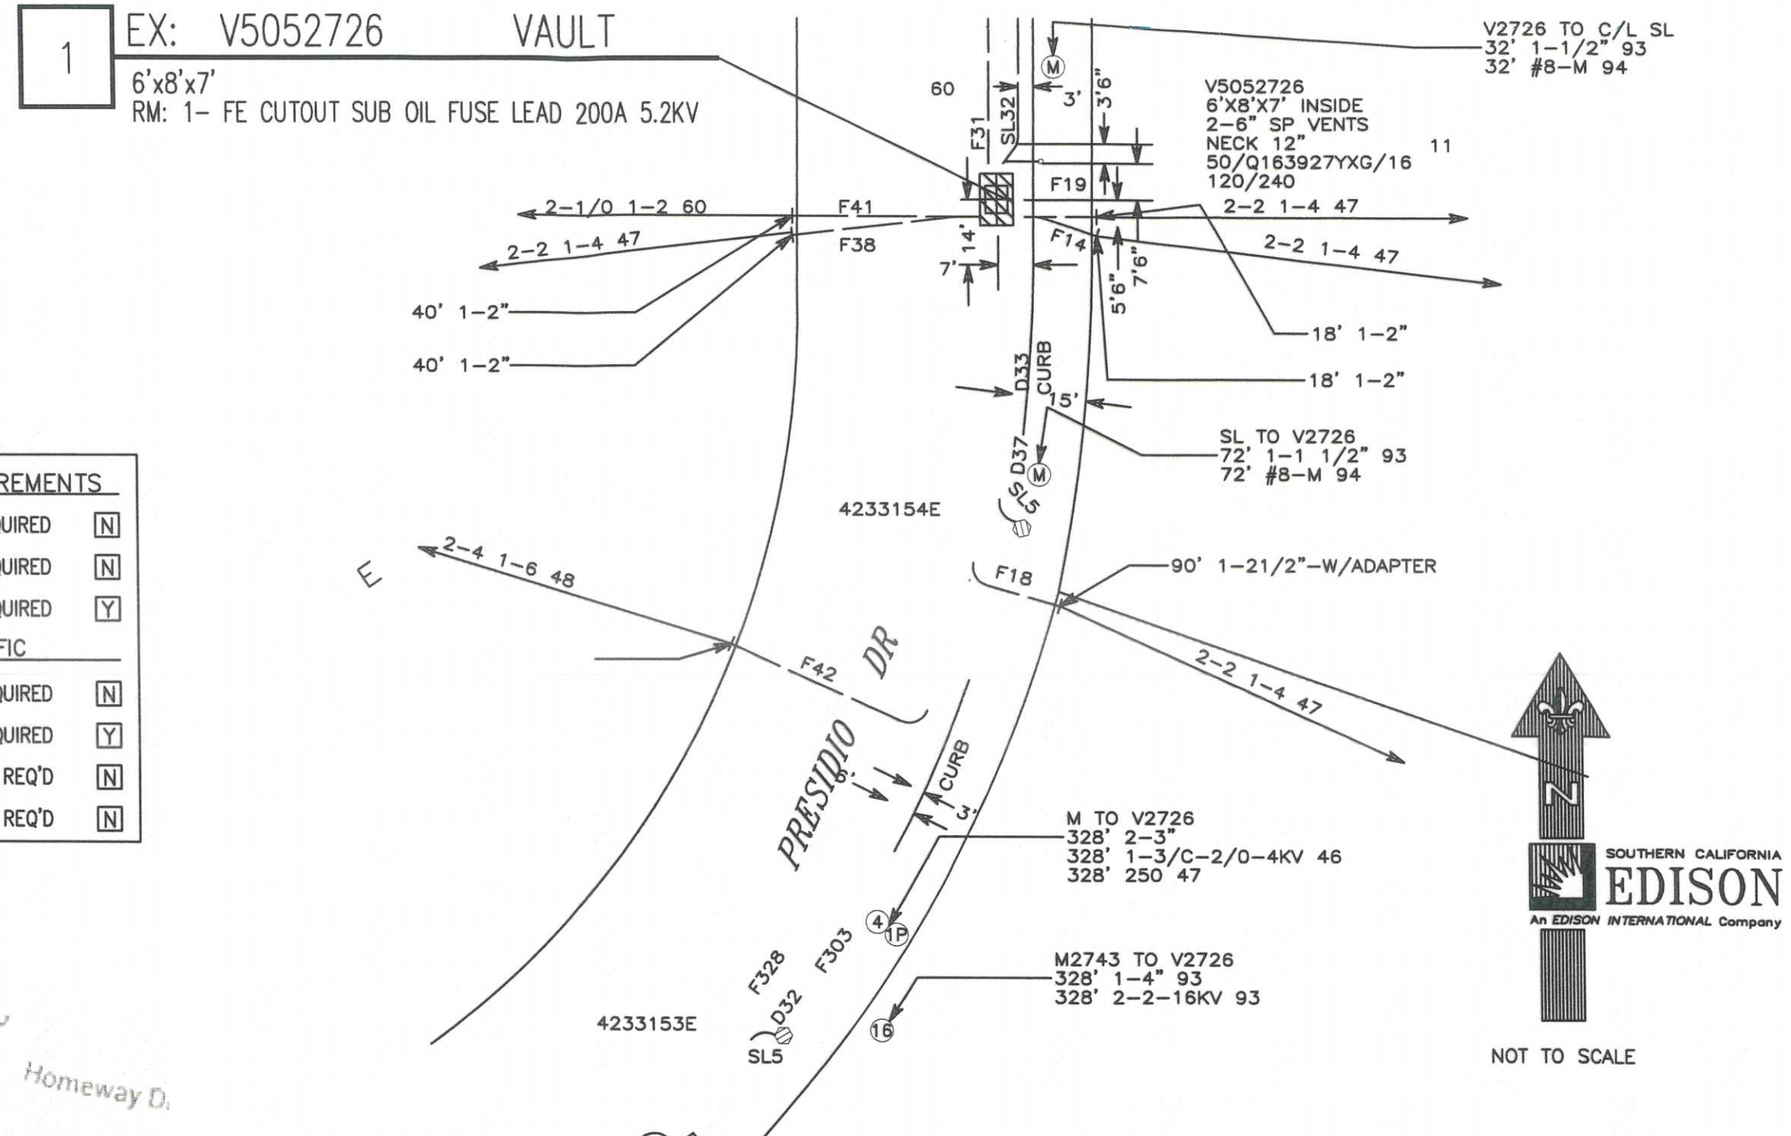

PROJECT REQUIREMENTS	
EDISON EASEMENT REQUIRED	N
PWRD 88 REQUIRED	N
PERMIT REQUIRED	Y
PERMIT TYPE: TRAFFIC	
OUTAGE REQUIRED	N
TRAFFIC CONTROL REQUIRED	Y
PED. TRAFFIC CONTROL REQ'D	N
CONVEYANCE LETTER REQ'D	N

VICINITY MAP

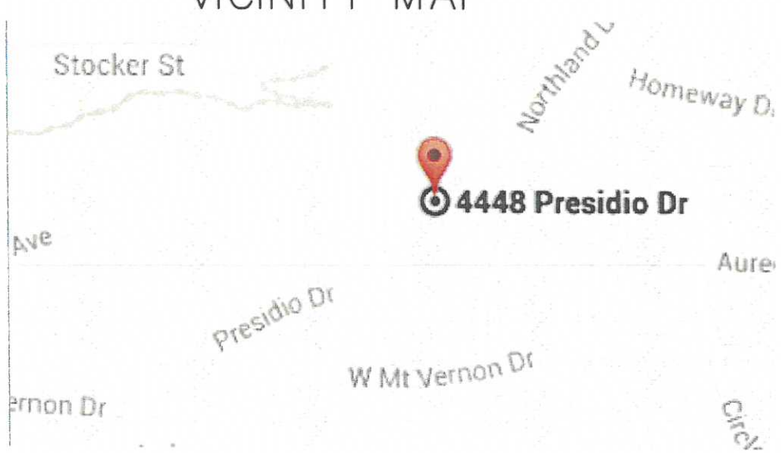

DISTRICT	PROJ. MGR.	PLANNER	DESIGNER
44 - SOUTH BAY	WOODSIDE-EVERLINE, PHONE 310-783-9356	WOODSIDE-EVERLINE, S PHONE 310-783-9356	WOODSIDE-EVERLINE, S

PROJECT NO.	SERVICE REQUEST	MSR NO.	PRODUCT-1	ASSOC DESGN
951756	1875068		997083-REMOVE IDLE FACILITIES	
CIRCUIT / VOLTAGE		THOMAS GUIDE	PRODUCT-2	ASSOC DESGN
STOCKER 16KV		LAC 673-D4		
SUB / PG NO.		CIRCUIT CODE	PRODUCT-3	ASSOC DESGN
WINDSOR HILLS		17036		

INVENTORY MAP 058-066c-6 J.P.A. NO.

PROPOSED CONSTRUCTION (LOCATION)
4448 PRESIDIO
LOS ANGELES, CA 90043

TYPE	DATE	APPROVED BY	CHECKED BY	DRAWN BY	PAX #
F	04/21/15	HENNESSY	WOODSIS	WOODSIS	33356

SHEET 1 1 DESIGN\DRWG NO. 694834 0.01

Southern California Edison Company