# Work Order Map

FAX/E-mail To SOC soc@sce.com, performance group list 949-206-7807

| | |
|---|---|
| Smart Connect | |
| SCE BGAN Satellite Antenna | |
| Accounting: | TD812478 |
| SCE CONTACT | Donna Trinh (949) 206-7409 |
| ITRON CONTACT | Izzy Medina (714) 615-1066 |
| Pole/ Structure # | 4236195E |
| Site Name (District_NRCR_xxx) | 59CREBGPO017 |
| Meter ID # | |
| Device Phone # | |
| Cell Relay S/N | |

Order Right Facing

BGAN should be SE Facing & mounted Perpendicular to existing Secondary

GSM:-120 CDMA:-120
**AZ:** 147 and **EL:** 45

Ex. Pole# 4236195E
35 CLASS 4
IN: CRL PMCR BGAN
OH SAT TERM
SEC ROLLER

1

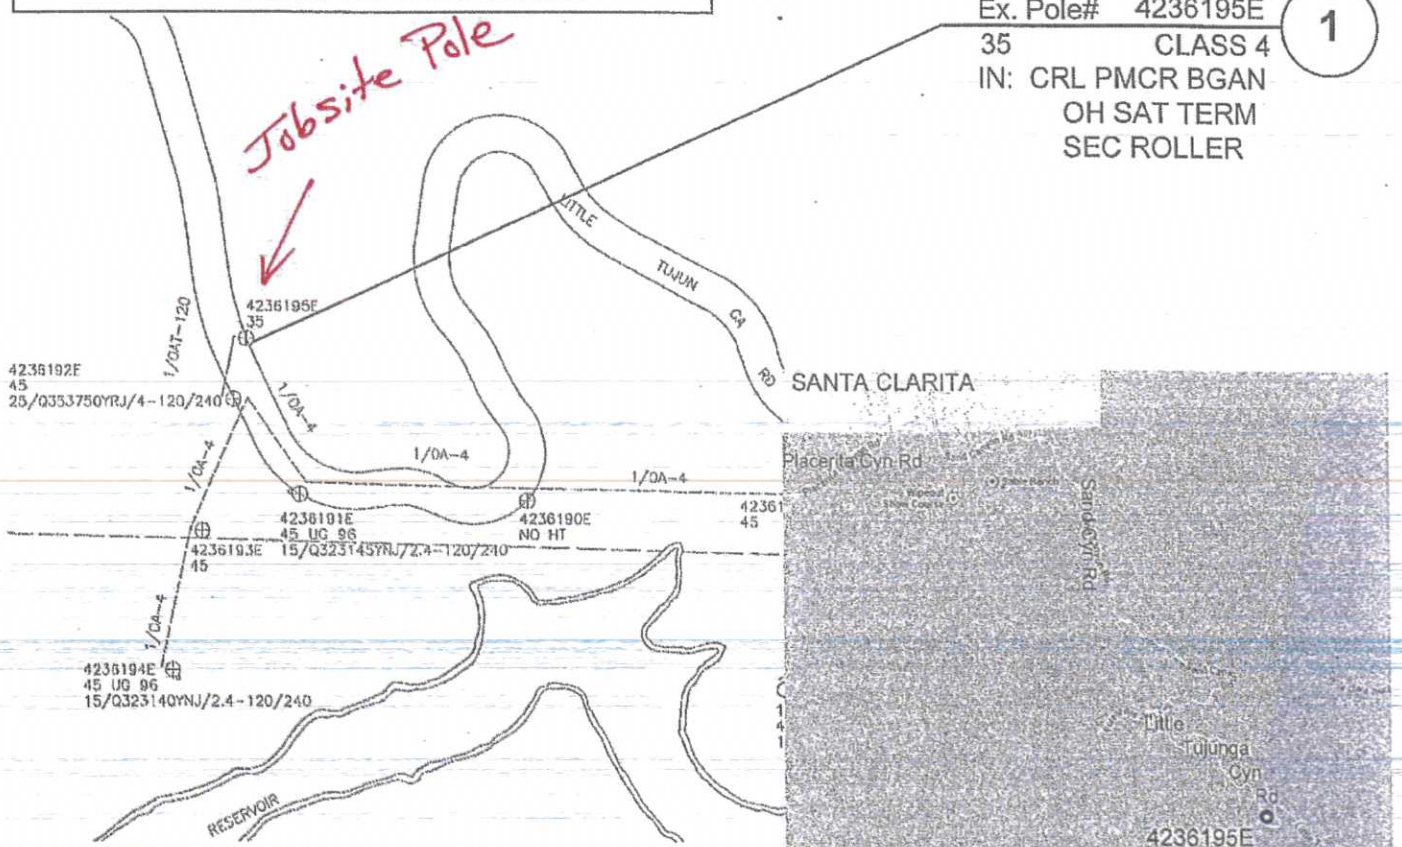


| PROJECT REQUIREMENTS | |
|---|---|
| EDISON EASEMENT REQUIRED | N |
| PWRD 8S REQUIRED | N |
| PERMIT REQUIRED | Y |
| PERMIT TYPE: FORESTRY | |
| OUTAGE REQUIRED | N |
| TRAFFIC CONTROL REQUIRED | Y |
| PED. TRAFFIC CONTROL REQ'D | N |
| CONVEYANCE LETTER REQ'D | N |

Fig. 5 Pole Mounted BGAN Unit

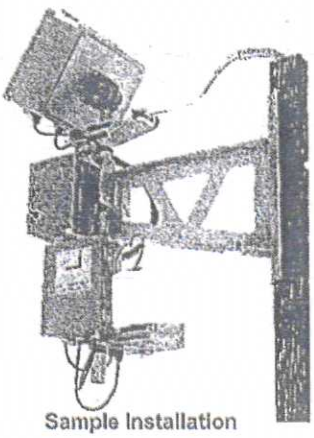

Sample Installation

SOUTHERN CALIFORNIA EDISON
An EDISON INTERNATIONAL Company

No Scale

| | |
|---|---|
| Project Manager: | SAL GRACIA |
| Planner: | TODD B WISE |
| District: | 59 - Valencia |
| FIM: | 100-64 |
| Circuit/Sub: | Little Tujunga 4KV o/o Little Tujunga P.T. Sub |
| TBG: | 4642 - H5 |
| Location: | 18755 Little Tujunga Canyon Rd |
| City/Zip: | Santa Clarita, 91387 |
| LAT/LONG Coord: | 34.352564, -118.383956 |

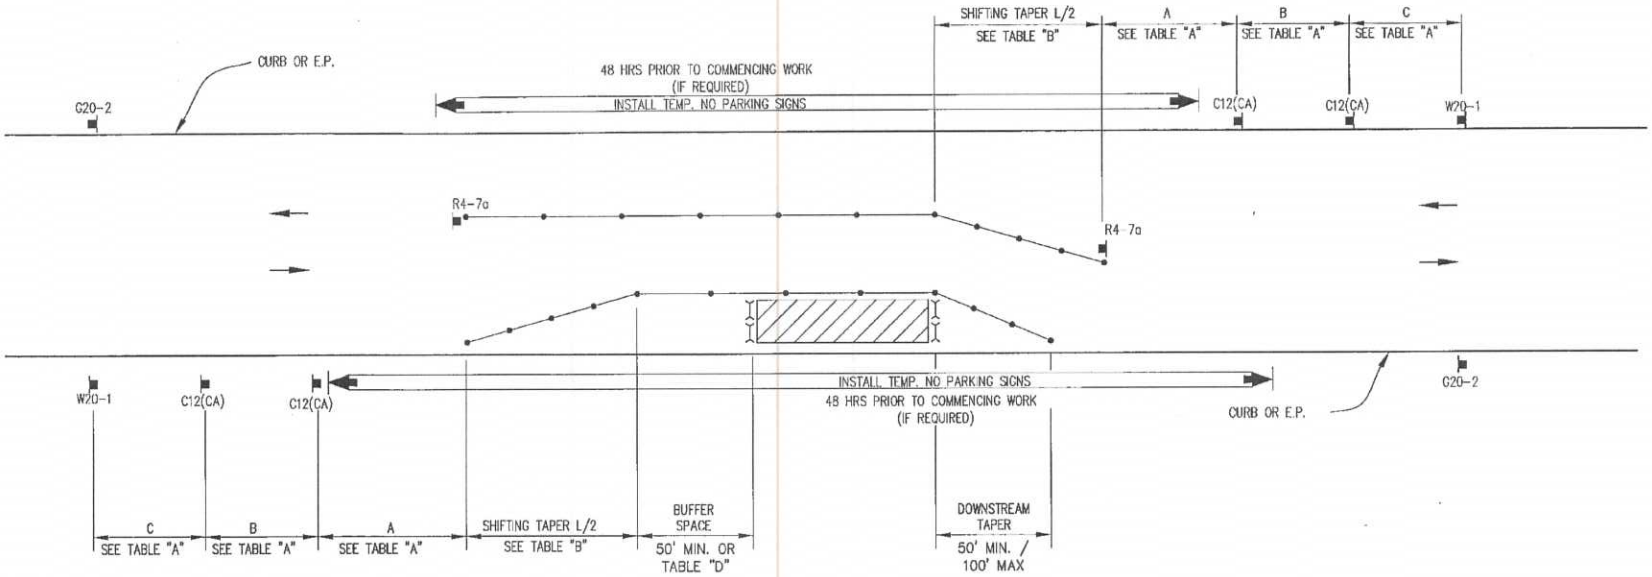


## LEGEND

- TYPE III BARRICADE W/SIGN
- TYPE III BARRICADE W/O SIGN
- TYPE II BARRICADE W/SIGN
- TYPE II BARRICADE W/O SIGN
- CHANNELIZING DEVICE – **SEE TABLE "F" FOR SPACING**
- TRAFFIC CONE WITH CLIP ON SIGN
- SIGN
- (S) SIGNALIZED INTERSECTION
- ARROW PANEL (FLASHING ARROW) (WHERE REQUIRED)
- HIGH LEVEL WARNING DEVICE (FLAGTREE) (OPTIONAL)
- FLAGGER
- TANS — TOW AWAY NO STOPPING ___ TO ___ (SHOW HOURS)
- TANSAT — TOW AWAY NO STOPPING ANY TIME
- WORK ZONE (ACTIVITY AREA) LIMITS
- DIRECTION OF TRAFFIC (NOT PAVEMENT MARKING)
- (A) ROADWAY DESIGNATION (A THROUGH D)

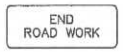

G20-2

C12(CA)

W20-1

R4-7a

INDICATE NORTH WITH A "N" AND AN ARROW POINT

DATES OF TEMPORARY NO PARKING ZONE

**WORKSITE TRAFFIC CONTROL PLAN**
SIDE OF ROAD WORK TWO LANE TRAFFIC CONTROL WITHOUT CENTERLINE

| DATE | | SCALE NONE |
|---|---|---|
| | | DRAWING NO. 1 |

REV. 6/13/2013 CAUTCW-DWG01.DWG