APPROVAL TO ISSUE
ENCROACHMENT PERMIT PER
CITY / COUNTY STANDARDS
APPROVED: [signature] DATE: 1/29/14
CONDITIONS: TCP IS REQUIRED

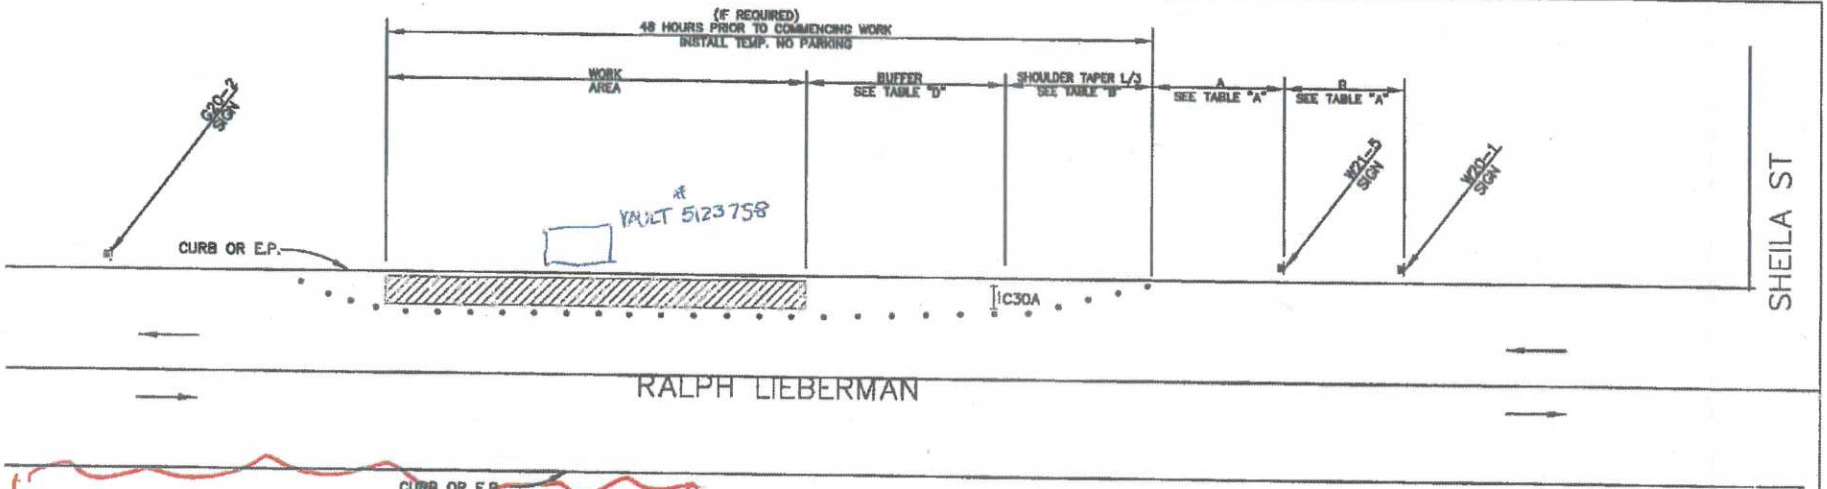

APPROVAL TO ISSUE
ENCROACHMENT PERMIT PER
CITY / COUNTY STANDARDS
APPROVED: Sam Lucas DATE: 1/24/14
CONDITIONS: TCP Emery Enforced

2535 RALPH LIEBERMAN
STREET NAME
CITY OF COMMERCE

JOBSCOPE: TRAFFIC CONTROL ONLY & NO EXCAVATION. REPAIR IN VAULT #5123758 SCE OR SCE CONTRACTOR ASPLUNDH TO DO PERMIT CONTACT SCE SHIRLEY HEUER 310-608-5001.

LEGEND

- TYPE III BARRICADE W/SIGN
- TYPE II BARRICADE W/O SIGN
- 28"(11cm)TRAFFIC CONES W/13"(5cm) REFLECTIVE SLEEVE FOR DAY/NIGHT USE OR DELINEATORS IF DAY USE ONLY
- TRAFFIC CONE WITH CLIP ON SIGN
- PROPOSED SIGN AND POST
- EXISTING SIGN AND POST
- SIGNALIZED INTERSECTION
- FLASHING ARROW SIGN
- HIGH LEVEL WARNING DEVICE WITH SIGN
- FLAGGER
- TANS TOW AWAY NO STOPPING ___ TO ___ (SHOW HOURS)
- TANSAT TOW AWAY NO STOPPING ANY TIME
- WORK ZONE LIMITS
- DIRECTION OF TRAFFIC
- ROADWAY DESIGNATION (A THROUGH D)

ROAD WORK AHEAD W20-1 | SHOULDER WORK W21-5 | SHOULDER CLOSED C30A | END ROAD WORK G20-2

INDICATE NORTH WITH A "N" AND AN ARROW POINT

DATES OF TEMPORARY NO PARKING ZONE

901007644

WORKSITE TRAFFIC CONTROL PLAN
SHOULDER CLOSURE

DATE 1/24/14 | SCE | SCALE NONE | DRAWING NO. 10