APPROVED
PUBLIC WORKS DEPARTMENT
CITY OF LAKEWOOD
SIGN: Cathy Hornsby
DATE: 4.10.14

ALL WORK TO BE DONE
ACCORDING TO L.A. COUNTY
STANDARDS AND PERMIT.
Follow Caltrans MUTCD
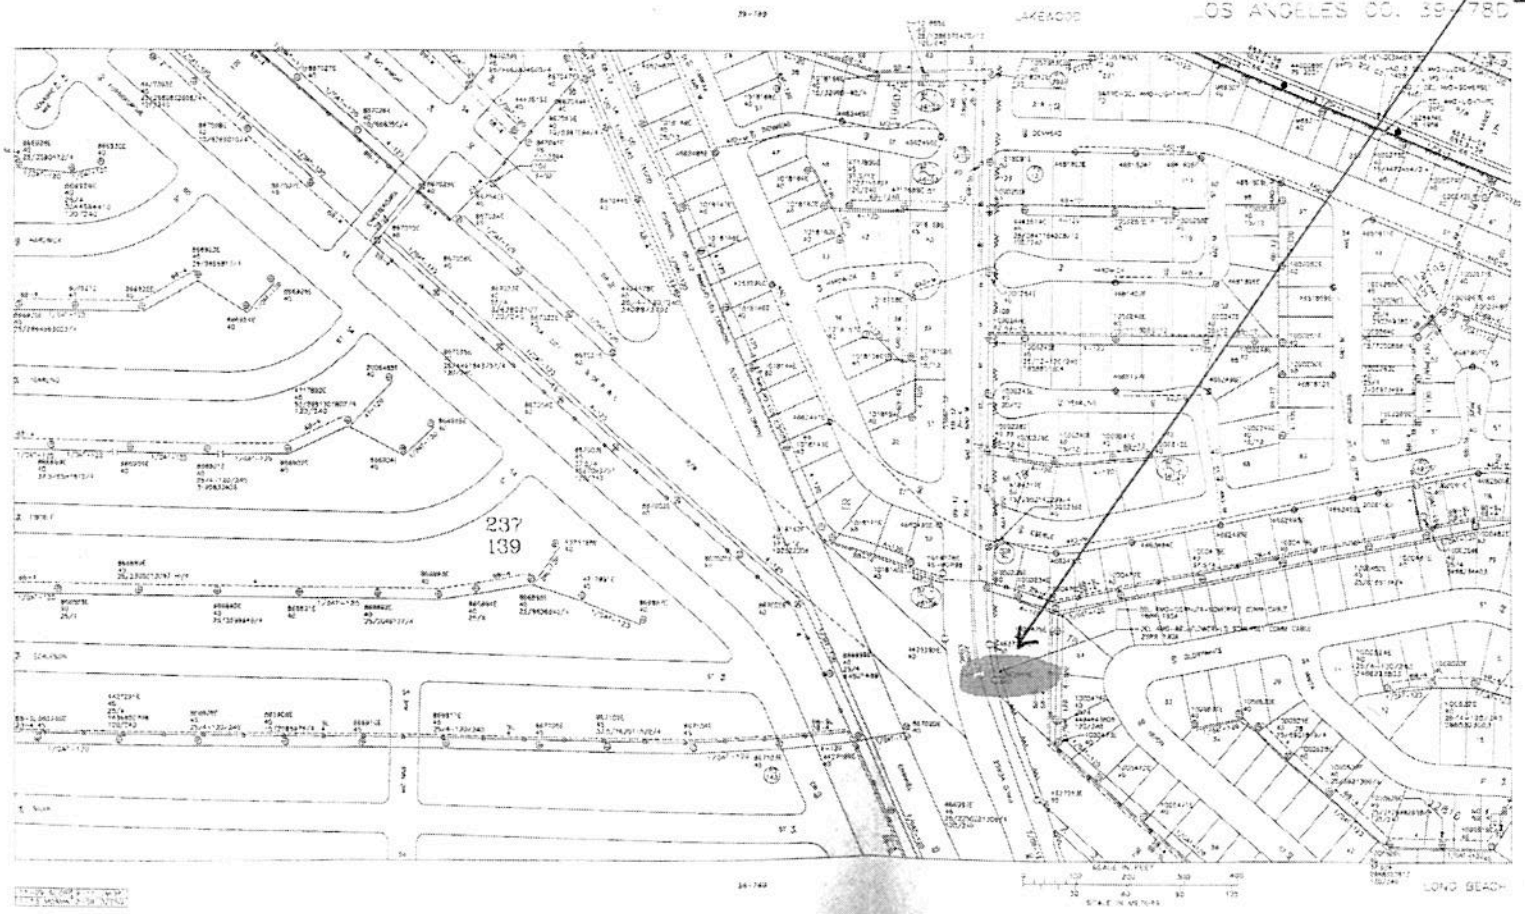
POLE: 8659144E
INSTALL ANCHOR 5D'
S/D POLE.