APPROVAL TO ISSUE
ENCROACHMENT PERMIT PER
CITY / COUNTY STANDARDS
BY: San Lucas DATE: 1/29/14
CONDITIONS: TCP SHALL BE ENFORCED

S/S SLAUSON AVE
87 FT W/O EASTERN
COMMERCE
STREET NAME

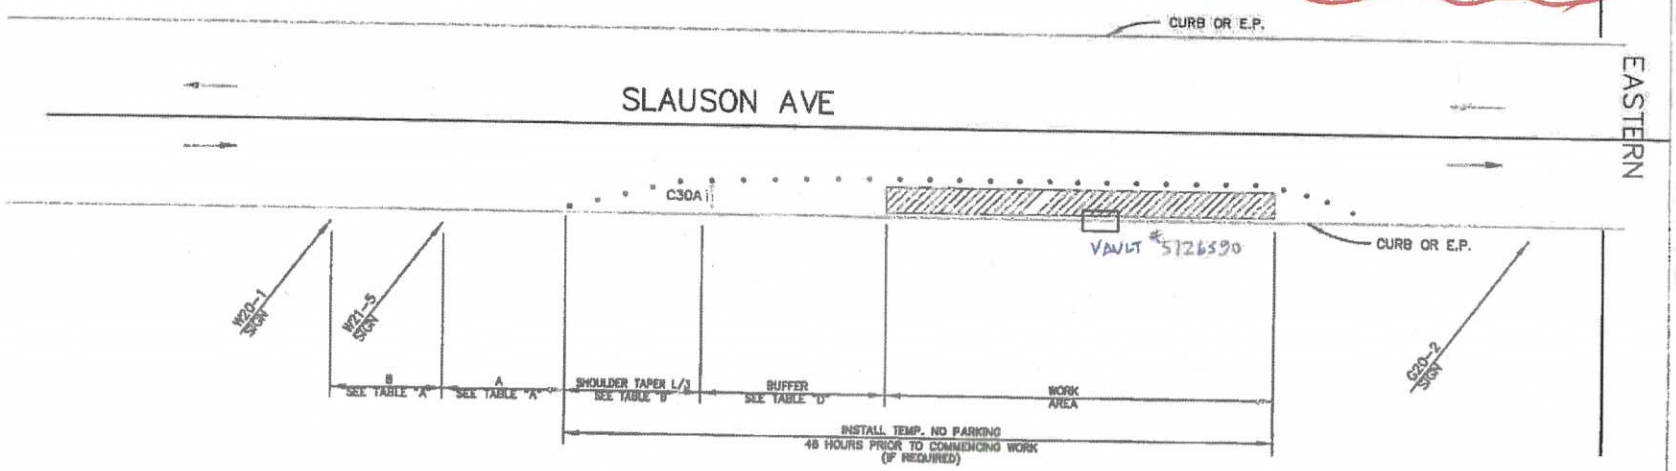

LEGEND

- TYPE III BARRICADE W/SIGN
- TYPE I BARRICADE W/O SIGN
- 28"(71cm) TRAFFIC CONES W/13"(33cm) REFLECTIVE SLEEVE FOR DAY/NIGHT USE OR DELINEATORS IF DAY USE ONLY
- TRAFFIC CONE WITH CLIP ON SIGN
- PROPOSED SIGN AND POST
- EXISTING SIGN AND POST
- SIGNALIZED INTERSECTION
- FLASHING ARROW SIGN
- HIGH LEVEL WARNING DEVICE WITH SIGN
- FLAGMEN
- TAPAS TOW AWAY NO STOPPING ___ TO ___ (SHOW HOURS)
- TANSAT TOW AWAY NO STOPPING ANY TIME
- WORK ZONE LIMITS
- DIRECTION OF TRAFFIC
- (A) ROADWAY DESIGNATION (A THROUGH D)

TRAFFIC CONTROL NO EXCAVATION SCE REPAIR IN VAULT 5126390
SCE CREW OR SCE CONTRACTOR: ASPLUNDH TO PERFORM WORK.
REPAIRING INSIDE OF VAULT, ONE DAY
ANY PERMIT QUESTIONS: SHIRLEY HEUER@SCE 310-608-5001

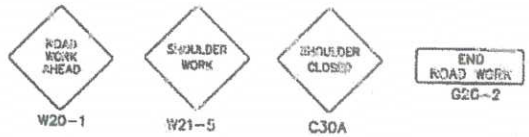

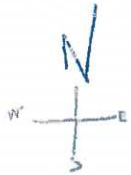

INDICATE NORTH WITH A "N" AND AN ARROW POINT

DATES OF TEMPORARY NO PARKING ZONE

901036847

WORKSITE TRAFFIC CONTROL PLAN
SHOULDER CLOSURE

DATE		TITLE	NOTE
1/29/14	SCE	DRAWING NO.	10

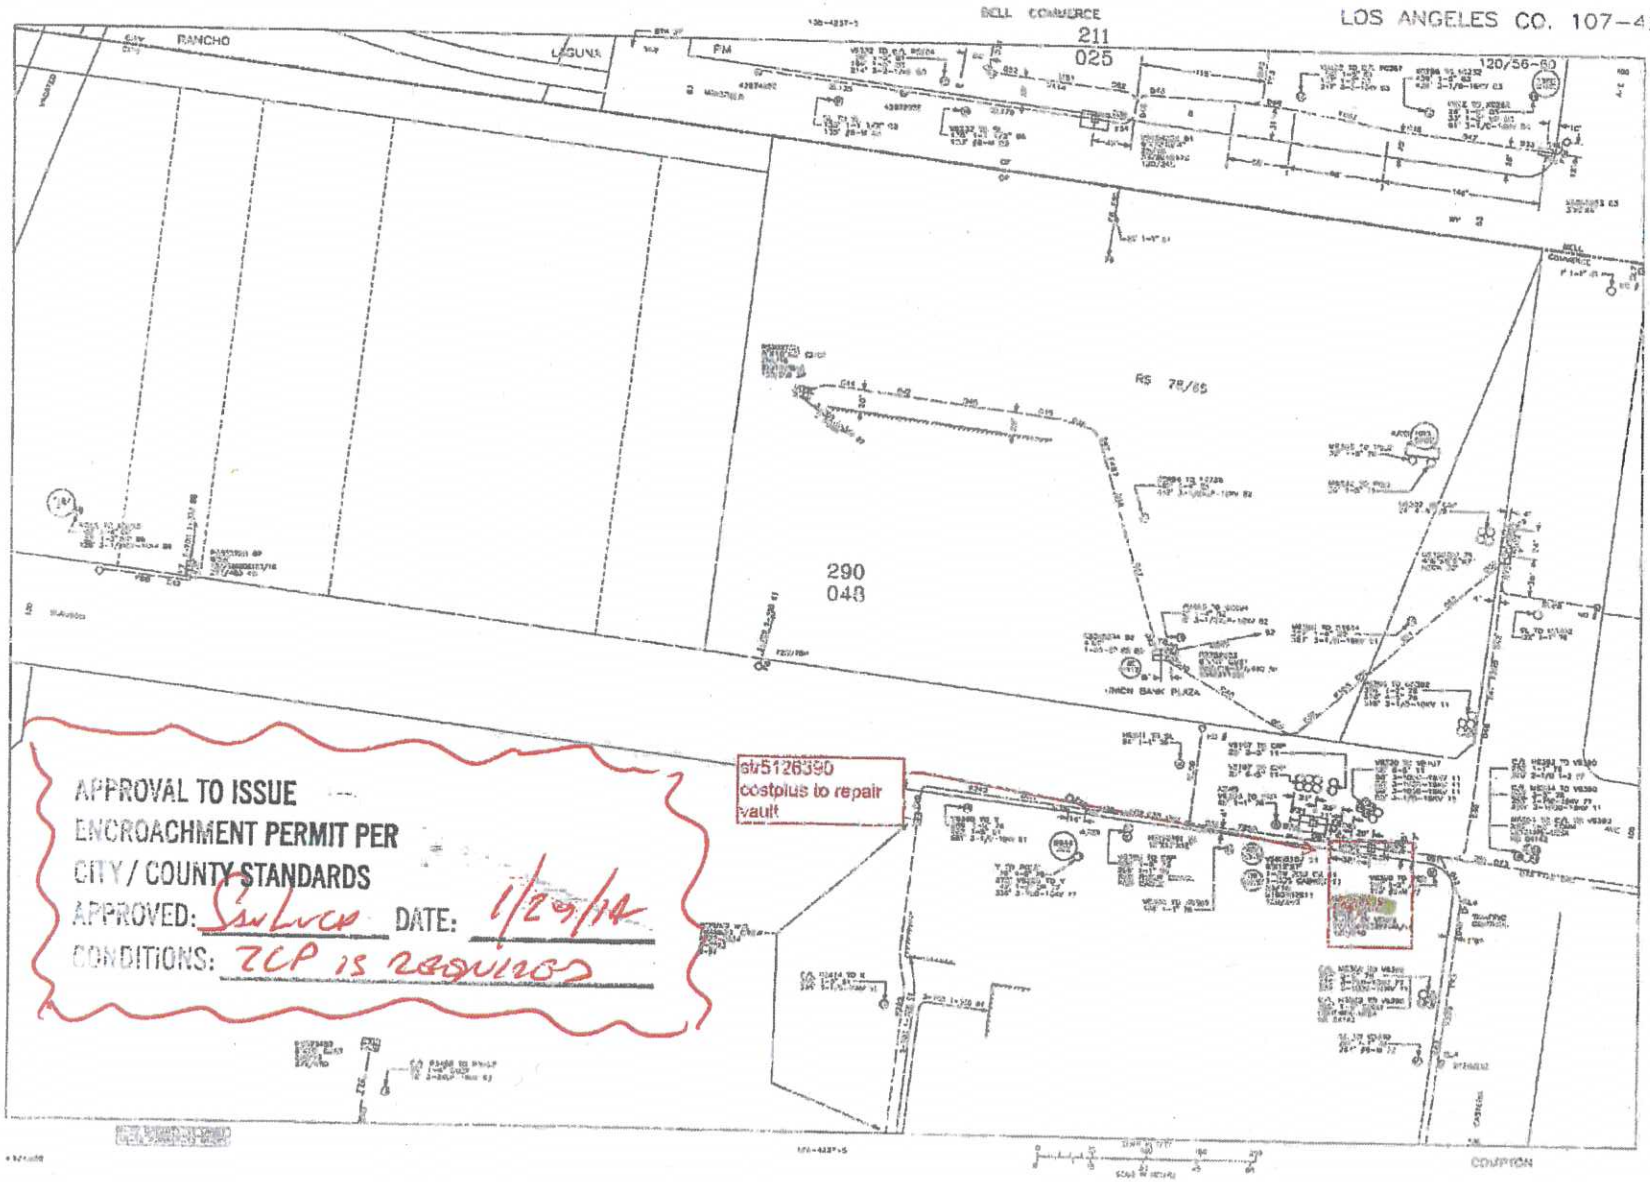
LOS ANGELES CO. 107-4237-5
BELL COMMERCE
211
025
RANCHO
LAGUNA
PM
120/56-60
RS 78/85
290
048
UNION BANK PLAZA
COMPTON
APPROVAL TO ISSUE
ENCROACHMENT PERMIT PER
CITY / COUNTY STANDARDS
APPROVED: Sanchez DATE: 1/29/14
CONDITIONS: TCP is required
st/5126390
costplus to repair
vault