AERIAL PHASE 1 OF 3

FOR TEMPORARY ROAD CLOSURE FOR AERIAL WORK. ESTIMATED TIME OF COMPLETION IS 10 MINUTES.

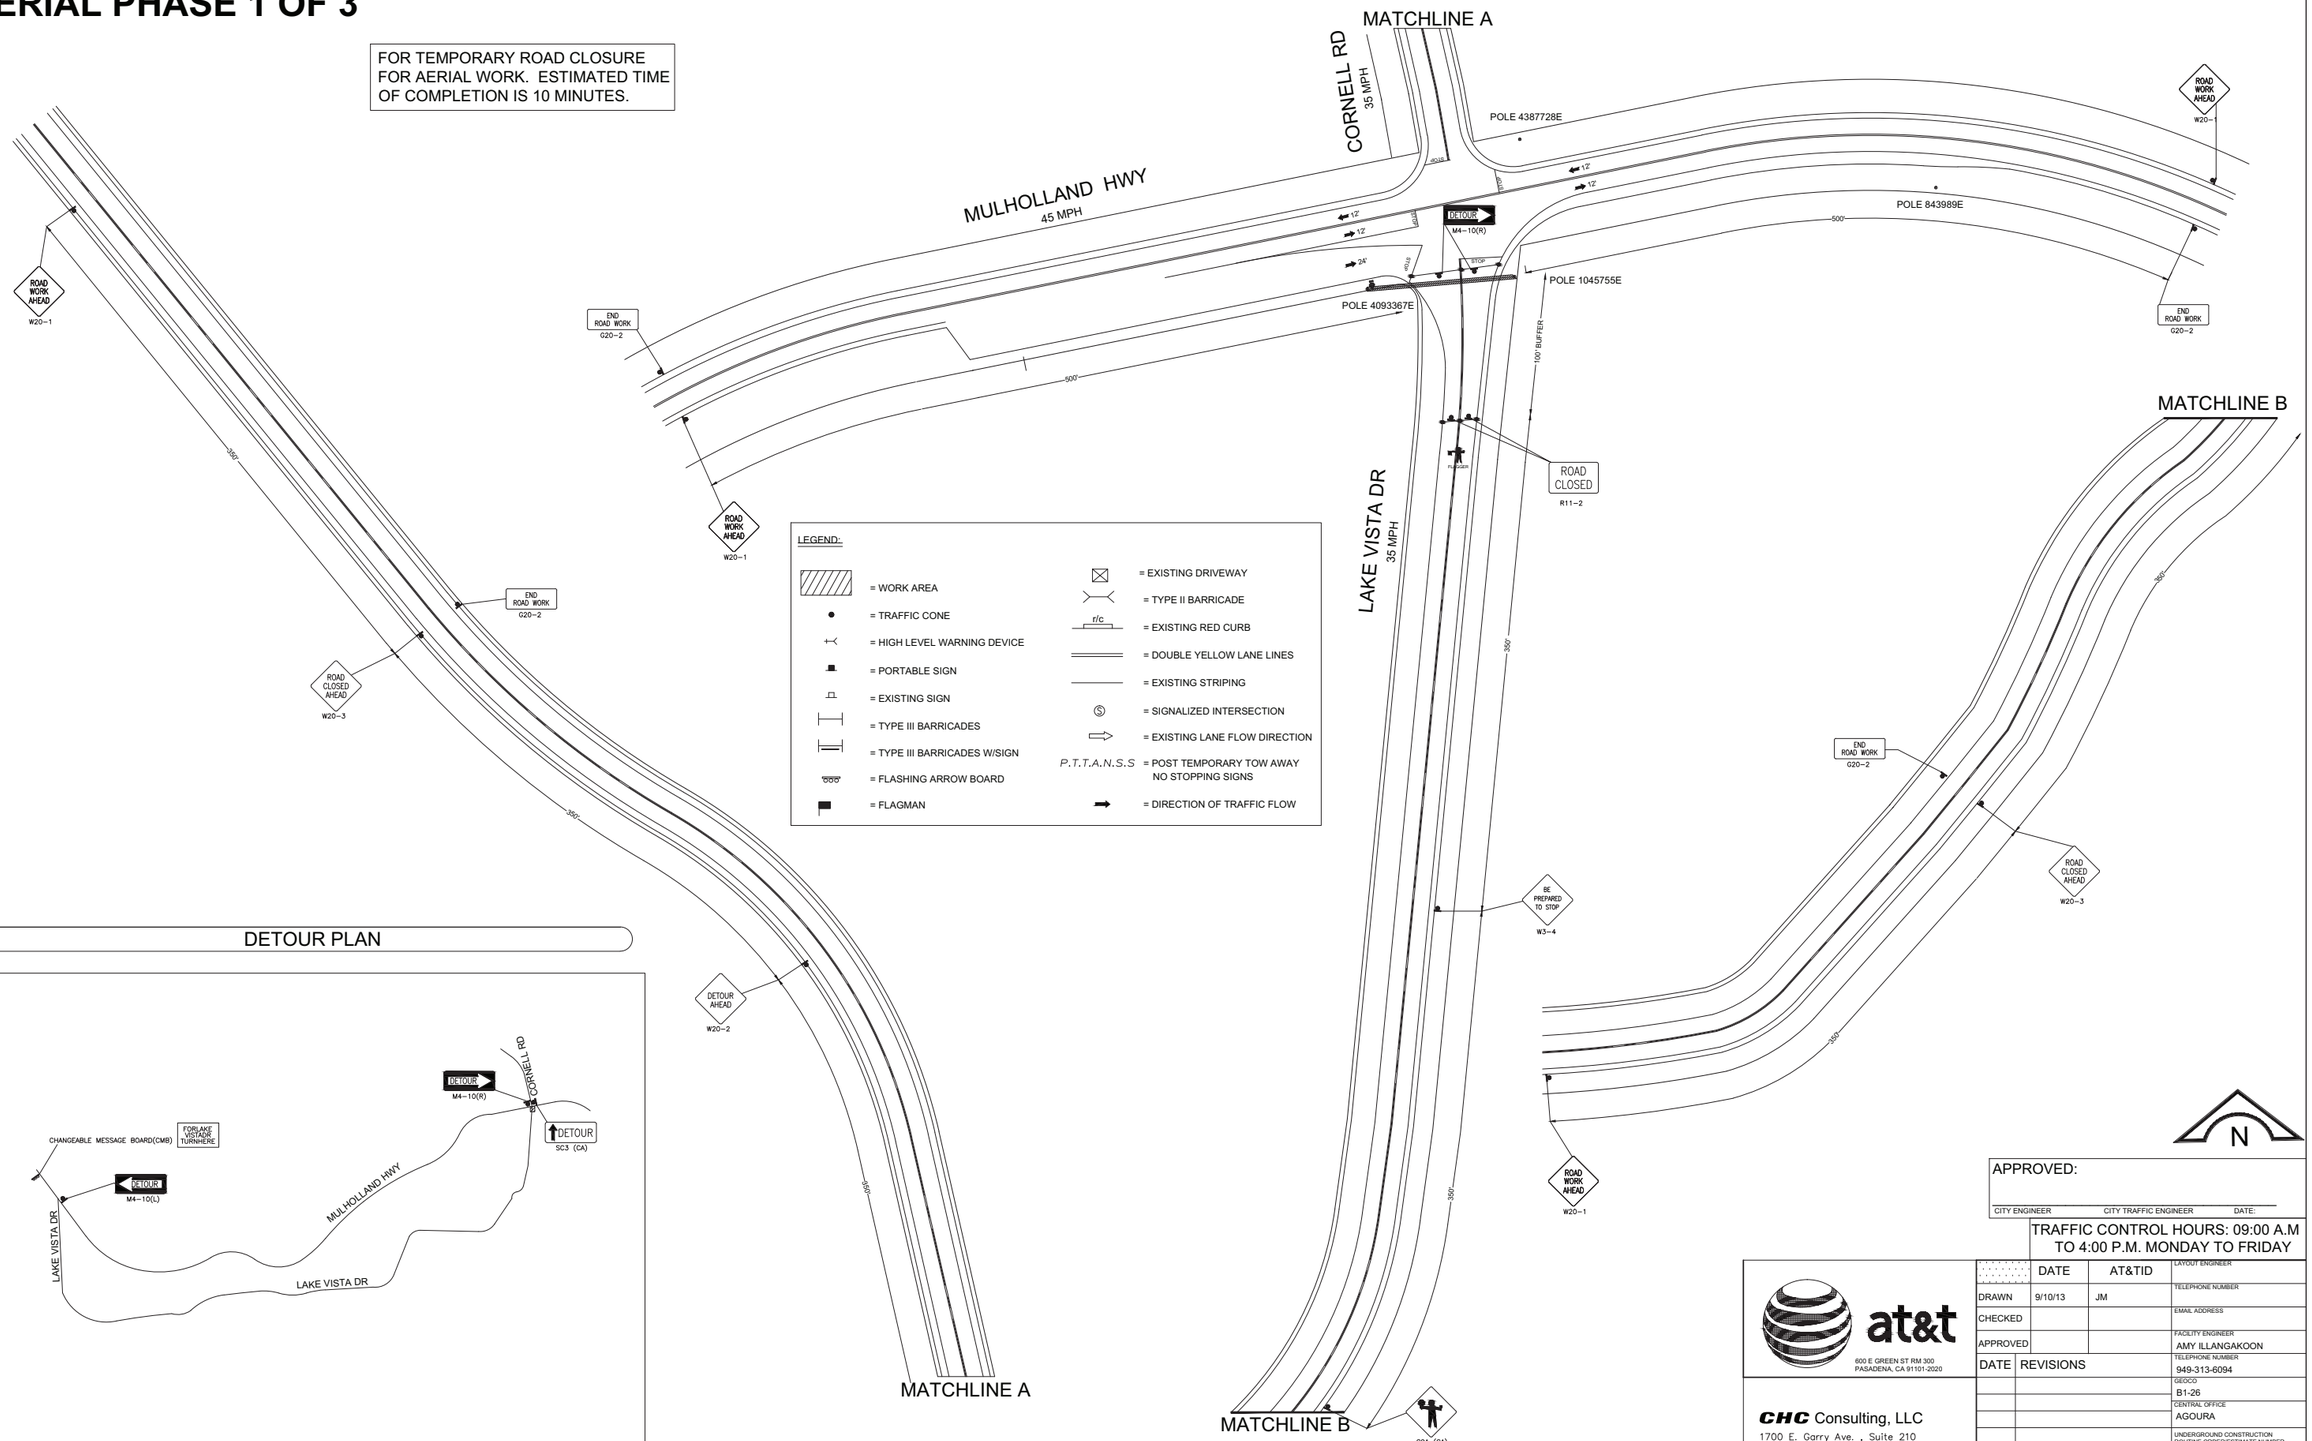

DETOUR PLAN

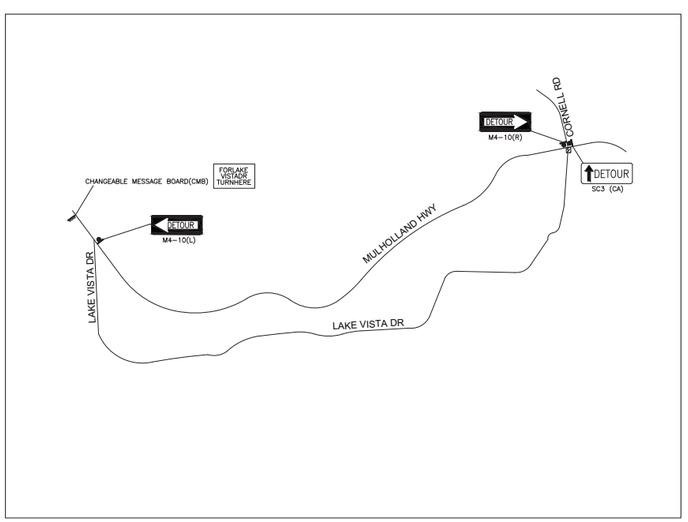

APPROVED:

CITY ENGINEER CITY TRAFFIC ENGINEER DATE:

TRAFFIC CONTROL HOURS: 09:00 A.M TO 4:00 P.M. MONDAY TO FRIDAY

at&t
600 E GREEN ST RM 300
PASADENA, CA 91101-2020

CHC Consulting, LLC
1700 E. Garry Ave. , Suite 210
Santa Ana, CA 92705
(949) 250-0004 / FAX (949) 250-0006

	DATE	AT&TID
DRAWN	9/10/13	JM
CHECKED		
APPROVED		

DATE	REVISIONS

SCALE 1" = 50'
THOMAS GUIDE 588-A4,B4
FILE NAME: 8850253 TCP

LAYOUT ENGINEER
TELEPHONE NUMBER
EMAIL ADDRESS
FACILITY ENGINEER AMY ILLANGAKOON
TELEPHONE NUMBER 949-313-6094
GEOCO B1-26
CENTRAL OFFICE AGOURA
UNDERGROUND CONSTRUCTION ROUTINE ORDER/ESTIMATE NUMBER 8850253
DRAWING: 1/4

AERIAL PHASE 2 OF 3

FOR TEMPORARY ROAD CLOSURE
FOR AERIAL WORK. ESTIMATED TIME
OF COMPLETION IS 10 MINUTES.

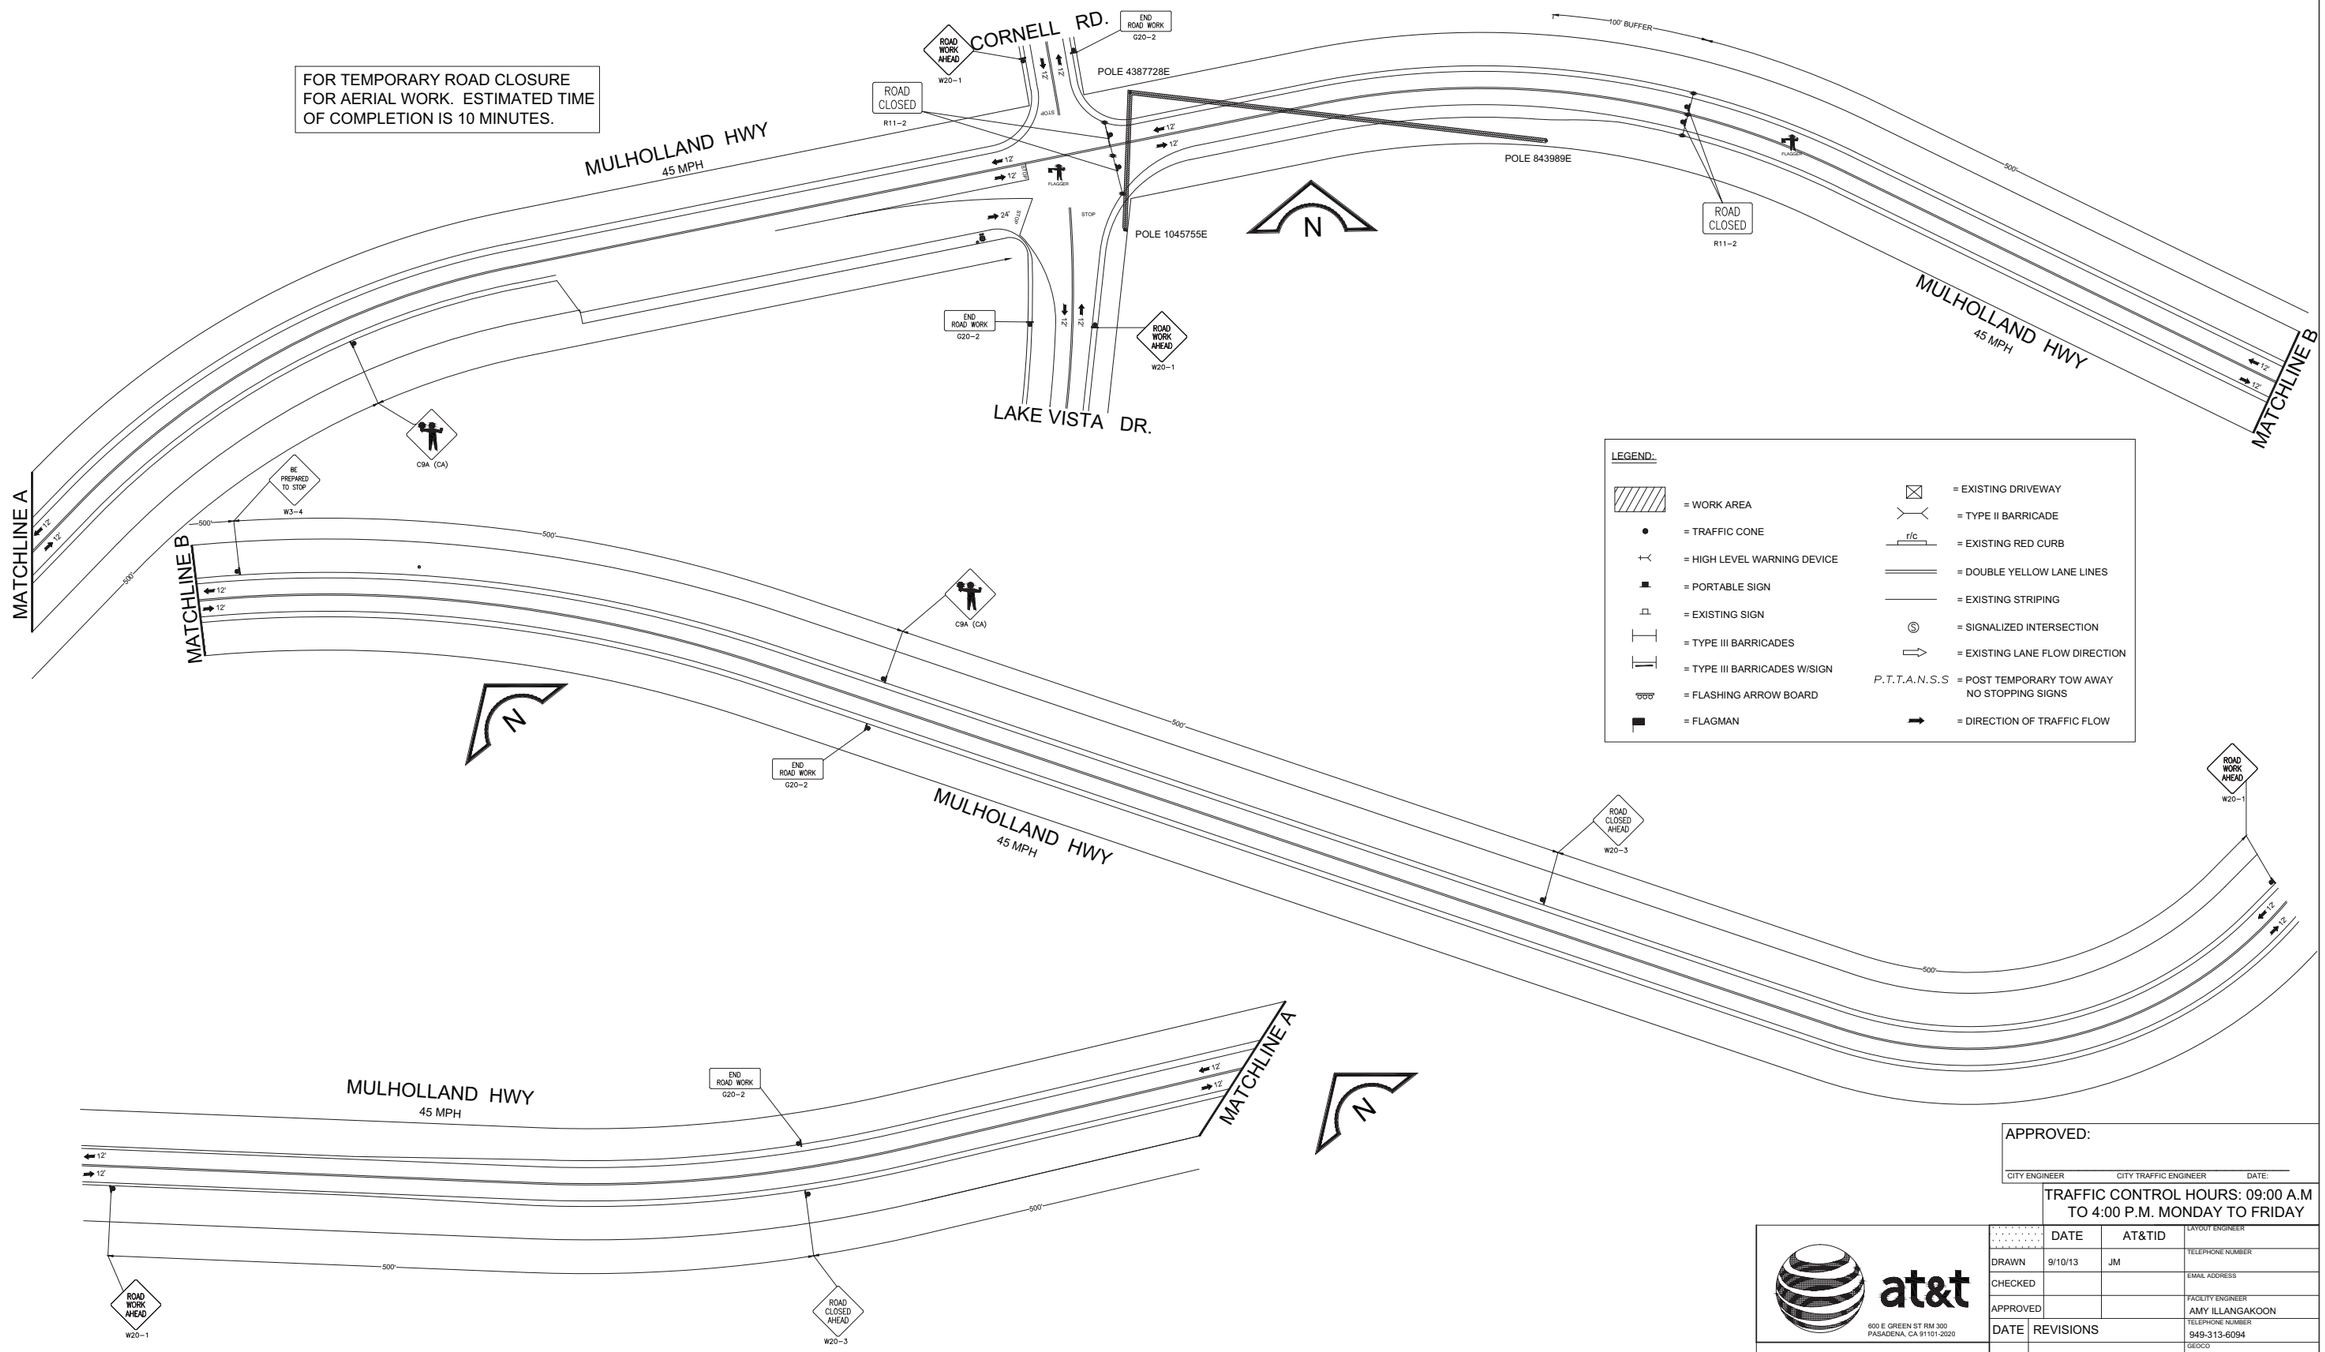

LEGEND:

- = WORK AREA
- = TRAFFIC CONE
- = HIGH LEVEL WARNING DEVICE
- = PORTABLE SIGN
- = EXISTING SIGN
- = TYPE III BARRICADES
- = TYPE III BARRICADES W/SIGN
- = FLASHING ARROW BOARD
- = FLAGMAN
- = EXISTING DRIVEWAY
- = TYPE II BARRICADE
- r/c = EXISTING RED CURB
- = DOUBLE YELLOW LANE LINES
- = EXISTING STRIPING
- S = SIGNALIZED INTERSECTION
- = EXISTING LANE FLOW DIRECTION
- P.T.T.A.N.S.S = POST TEMPORARY TOW AWAY NO STOPPING SIGNS
- = DIRECTION OF TRAFFIC FLOW

APPROVED:

CITY ENGINEER CITY TRAFFIC ENGINEER DATE:

TRAFFIC CONTROL HOURS: 09:00 A.M TO 4:00 P.M. MONDAY TO FRIDAY

at&t
600 E GREEN ST RM 300
PASADENA, CA 91101-2020

CHC Consulting, LLC
1700 E. Garry Ave. , Suite 210
Santa Ana, CA 92705
(949) 250-0004 /FAX (949) 250-0006

	DATE	AT&TID
DRAWN	9/10/13	JM
CHECKED		
APPROVED		

DATE	REVISIONS

SCALE: 1" = 50'
THOMAS GUIDE: 588-A4,B4
FILE NAME: 8850253 TCP

LAYOUT ENGINEER
TELEPHONE NUMBER
EMAIL ADDRESS
FACILITY ENGINEER: AMY ILLANGAKOON
TELEPHONE NUMBER: 949-313-6094
GEOCO: B1-26
CENTRAL OFFICE: AGOURA
UNDERGROUND CONSTRUCTION ROUTINE ORDER/ESTIMATE NUMBER: 8850253
DRAWING: 2/4

AERIAL PHASE 3 OF 3

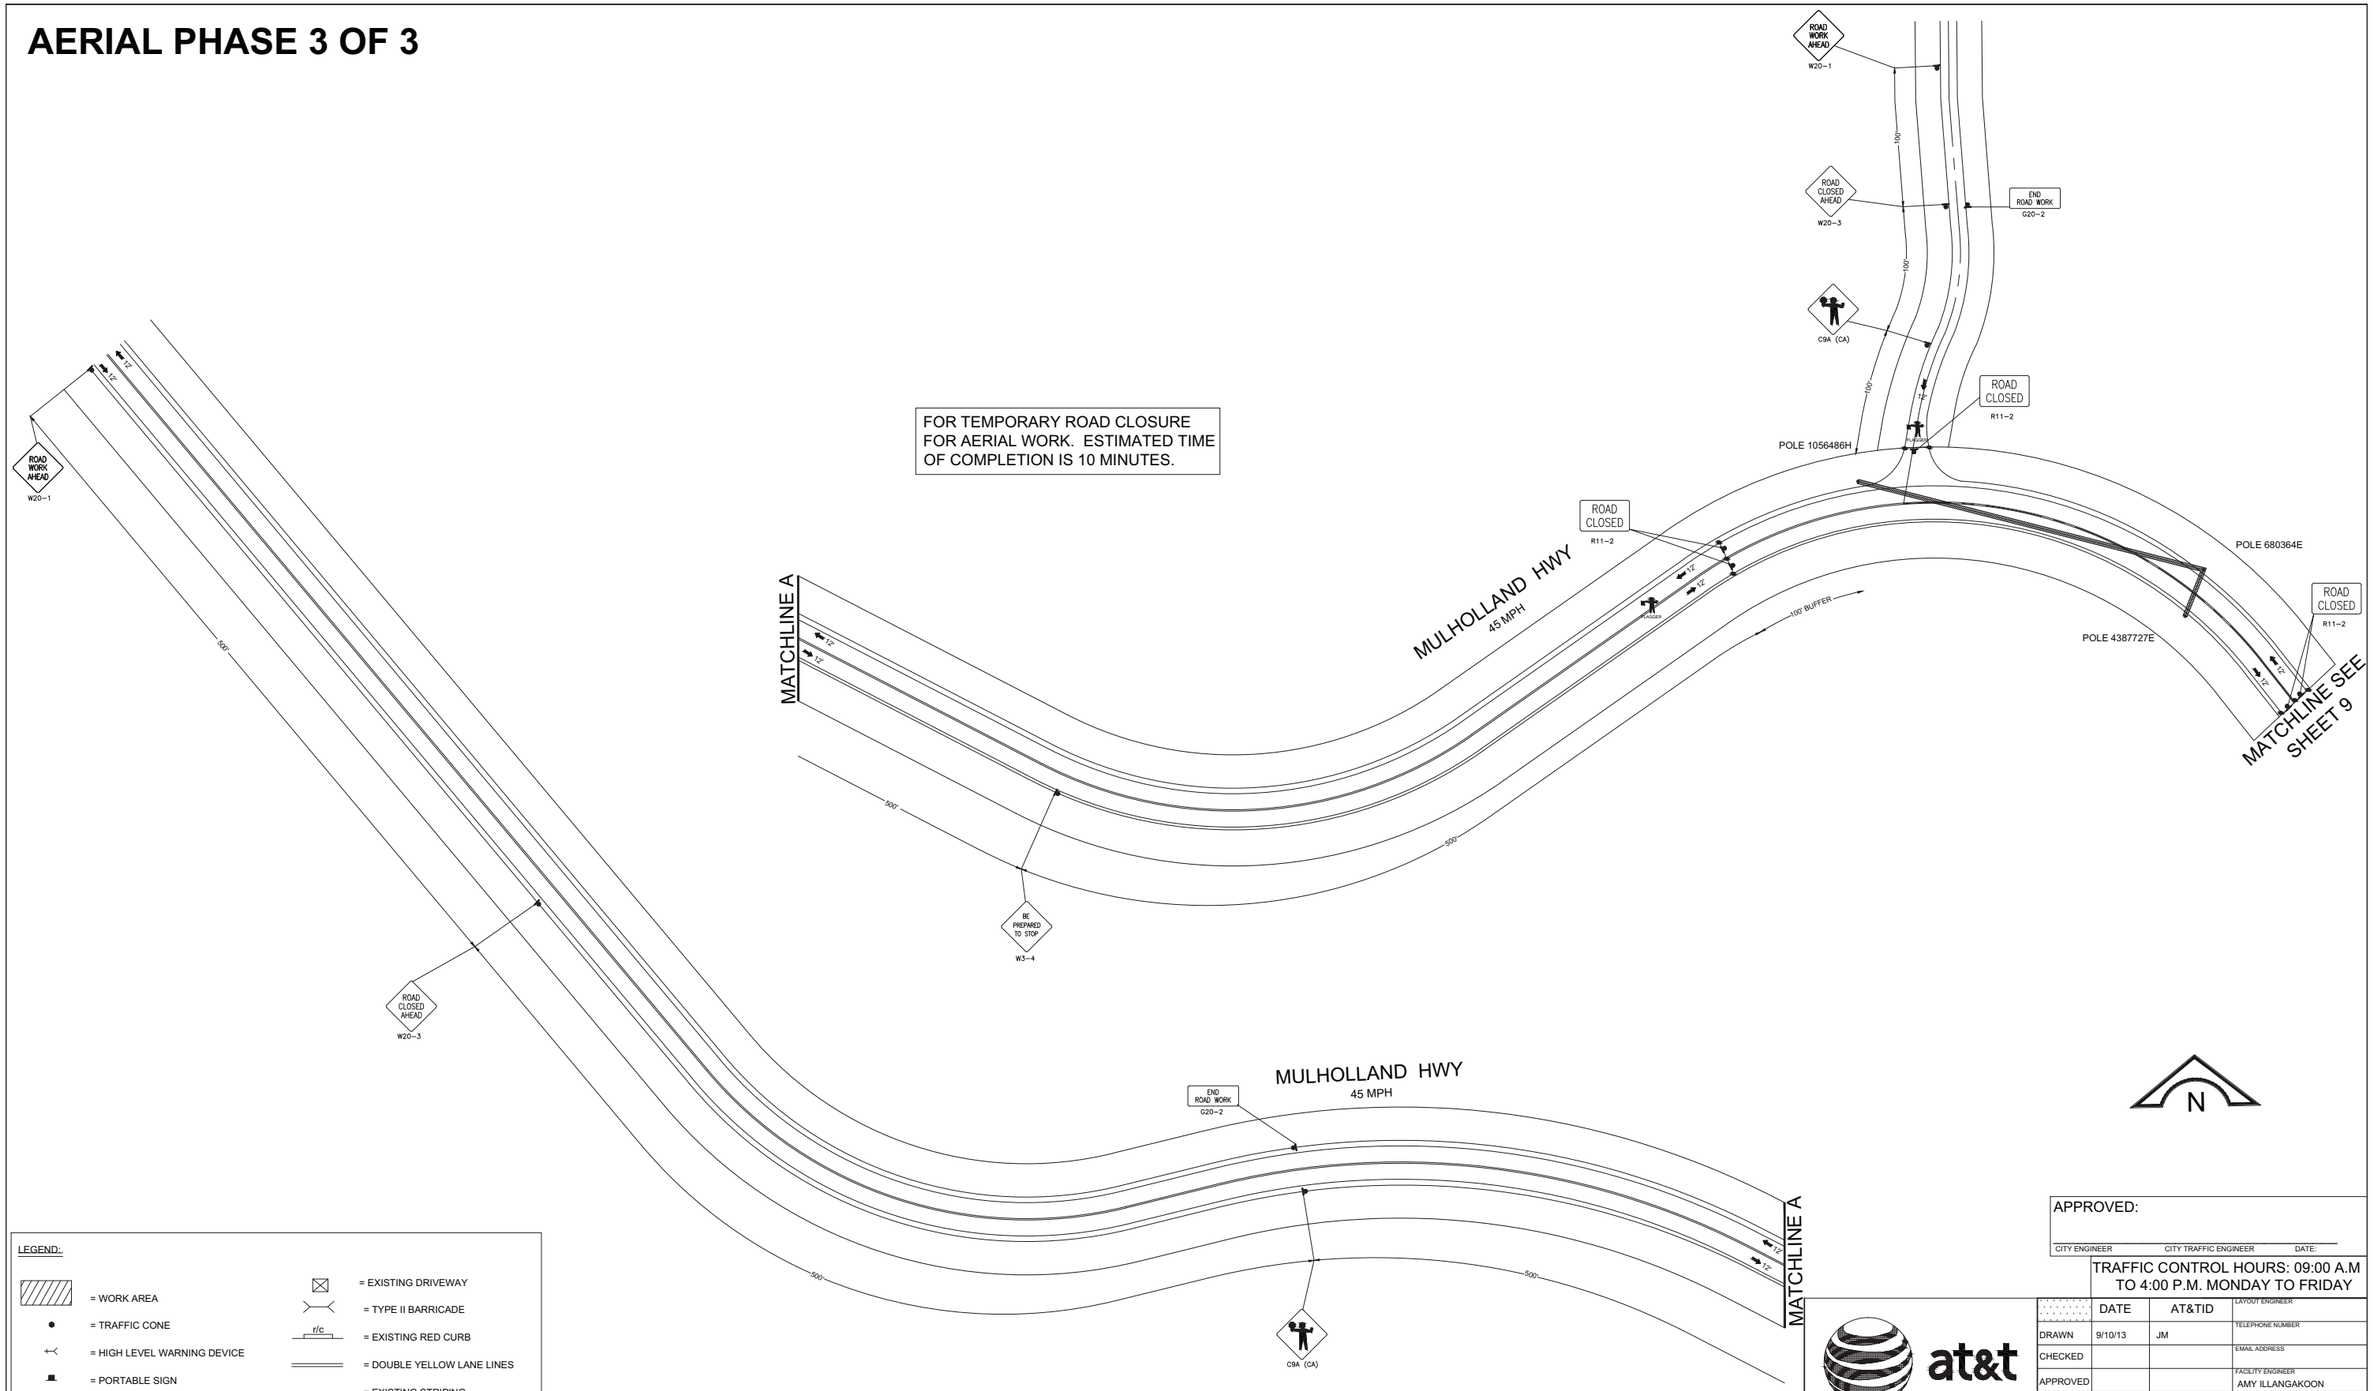

FOR TEMPORARY ROAD CLOSURE FOR AERIAL WORK. ESTIMATED TIME OF COMPLETION IS 10 MINUTES.

LEGEND:

- = WORK AREA
- = TRAFFIC CONE
- = HIGH LEVEL WARNING DEVICE
- = PORTABLE SIGN
- = EXISTING SIGN
- = TYPE III BARRICADES
- = TYPE III BARRICADES W/SIGN
- = FLASHING ARROW BOARD
- = FLAGMAN
- = EXISTING DRIVEWAY
- = TYPE II BARRICADE
- r/c = EXISTING RED CURB
- = DOUBLE YELLOW LANE LINES
- = EXISTING STRIPING
- = SIGNALIZED INTERSECTION
- = EXISTING LANE FLOW DIRECTION
- P.T.T.A.N.S.S = POST TEMPORARY TOW AWAY NO STOPPING SIGNS
- = DIRECTION OF TRAFFIC FLOW

APPROVED:

CITY ENGINEER | CITY TRAFFIC ENGINEER | DATE:

TRAFFIC CONTROL HOURS: 09:00 A.M TO 4:00 P.M. MONDAY TO FRIDAY

at&t
600 E GREEN ST RM 300
PASADENA, CA 91101-2020

CHC Consulting, LLC
1700 E. Garry Ave., Suite 210
Santa Ana, CA 92705
(949) 250-0004 / FAX (949) 250-0006

	DATE	AT&TID
DRAWN	9/10/13	JM
CHECKED		
APPROVED		

DATE	REVISIONS

LAYOUT ENGINEER:
TELEPHONE NUMBER:
EMAIL ADDRESS:
FACILITY ENGINEER: AMY ILLANGAKOON
TELEPHONE NUMBER: 949-313-6094
GEOCO: B1-26
CENTRAL OFFICE: AGOURA
UNDERGROUND CONSTRUCTION ROUTINE ORDER/ESTIMATE NUMBER: 8850253

SCALE: 1" = 50'
THOMAS GUIDE: 588-A4,B4
FILE NAME: 8850253 TCP
DRAWING: 3/4

AERIAL PHASE 3 OF 3

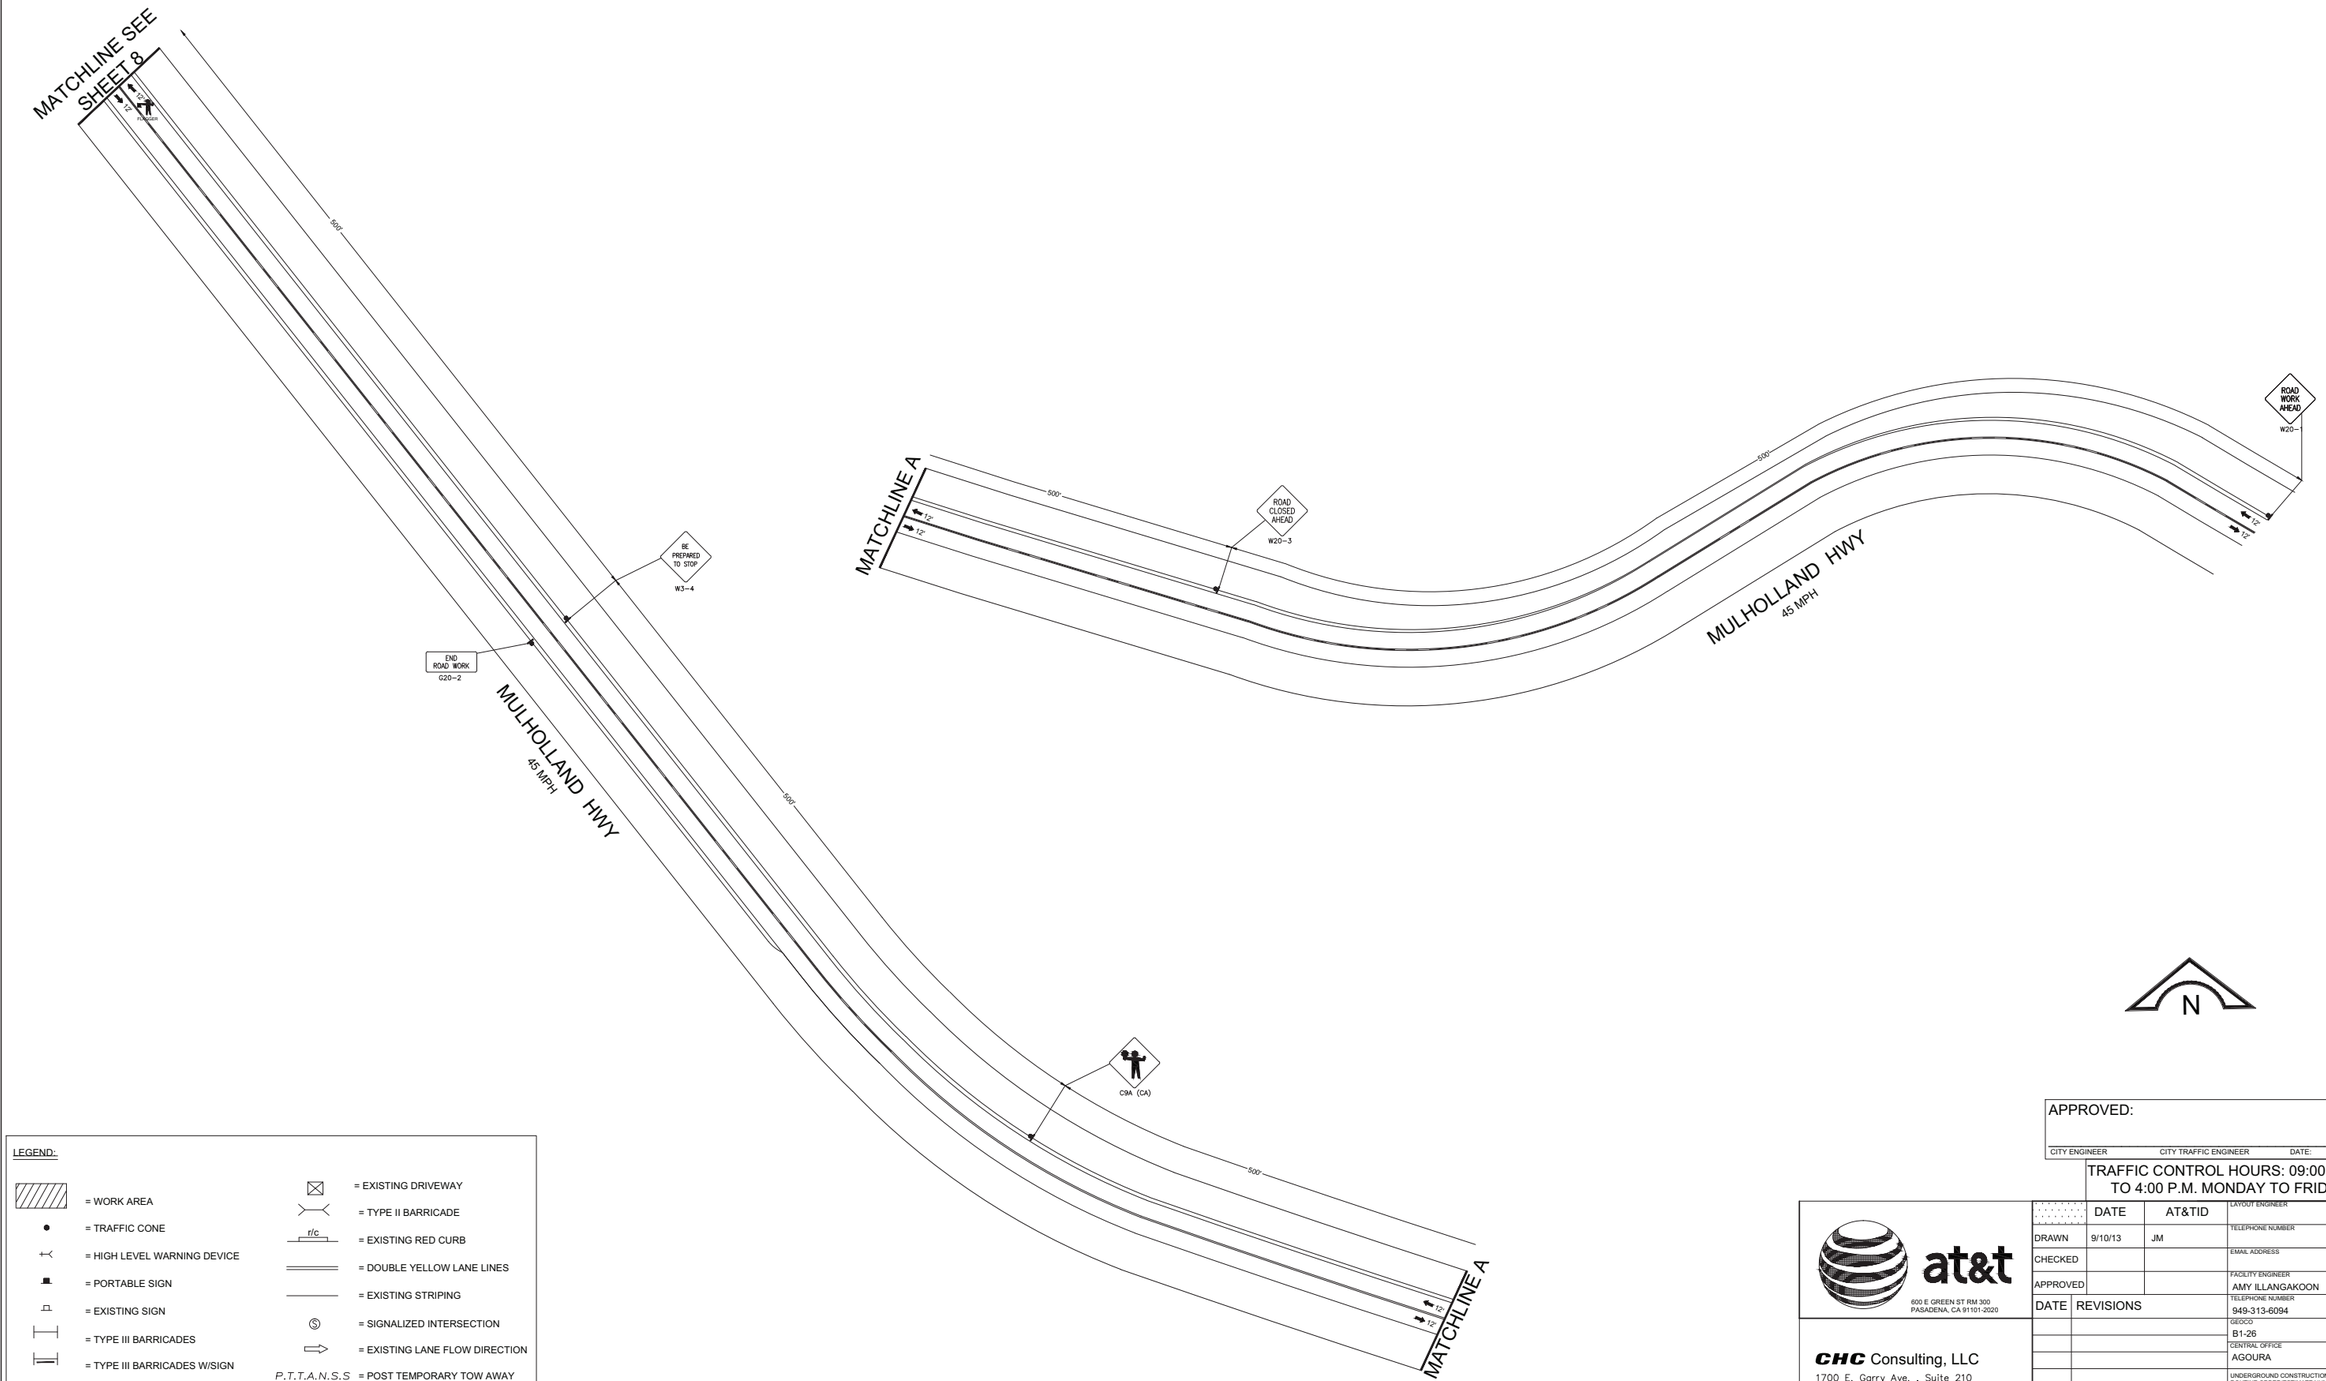

LEGEND:

- = WORK AREA
- = TRAFFIC CONE
- = HIGH LEVEL WARNING DEVICE
- = PORTABLE SIGN
- = EXISTING SIGN
- = TYPE III BARRICADES
- = TYPE III BARRICADES W/SIGN
- = FLASHING ARROW BOARD
- = FLAGMAN
- = EXISTING DRIVEWAY
- = TYPE II BARRICADE
- r/c = EXISTING RED CURB
- = DOUBLE YELLOW LANE LINES
- = EXISTING STRIPING
- = SIGNALIZED INTERSECTION
- = EXISTING LANE FLOW DIRECTION
- P.T.T.A.N.S.S = POST TEMPORARY TOW AWAY NO STOPPING SIGNS
- = DIRECTION OF TRAFFIC FLOW

APPROVED:

CITY ENGINEER CITY TRAFFIC ENGINEER DATE:

TRAFFIC CONTROL HOURS: 09:00 A.M TO 4:00 P.M. MONDAY TO FRIDAY

at&t
600 E GREEN ST RM 300
PASADENA, CA 91101-2020

CHC Consulting, LLC
1700 E. Garry Ave. , Suite 210
Santa Ana, CA 92705
(949) 250-0004 /FAX (949) 250-0006

	DATE	AT&TID
DRAWN	9/10/13	JM
CHECKED		
APPROVED		

DATE	REVISIONS

LAYOUT ENGINEER
TELEPHONE NUMBER
EMAIL ADDRESS
FACILITY ENGINEER
AMY ILLANGAKOON
TELEPHONE NUMBER
949-313-6094
GEOCO
B1-26
CENTRAL OFFICE
AGOURA
UNDERGROUND CONSTRUCTION ROUTINE ORDER/ESTIMATE NUMBER
8850253

SCALE 1" = 50'
THOMAS GUIDE 588-A4,B4
FILE NAME: 8850253 TCP
DRAWING: 4/4