PACIFIC BELL TELEPHONE COMPANY, DBA AT&T CALIFORNIA

APPLICATION FOR PERMISSION TO EXCAVATE

6-24-14

CITY OF COMMERCE
2535 COMMERCE WAY
COMMERCE, CA 90040
ATTN: VICTOR SAN LUCAS

DEAR SIR,

PERMISSION IS HEREBY REQUESTED TO EXCAVATE IN THE FOLLOWING STREET, TO WIT: Gerhart Ave & Olympic Blvd and Gerhart Ave & Grace Pl.

FOR THE PURPOSE OF Access MH's 24141 + 24142 to place & splice.

SAID EXCAVATION TO BE N/A, MAKING ___ SQUARE FEET TO BE EXCAVATED IN N/A.

WOULD YOU KINDLY REVIEW THE ATTACHED JOB FOR YOUR APPROVAL? ONCE THE DRAWING HAS BEEN APPROVED, PLEASE MAIL THE STAMPED APPROVED DRAWING BACK TO ME. AT THAT TIME I CAN APPLY FOR A PERMIT AT THE COUNTY OF LOS ANGELES WITH THE PRE-APPROVED DRAWING.

TWO COPIES OF PLANS ARE ENCLOSED.

AUTHORITY: SECTION 7901 PUBLIC UTILITIES CODES

PLEASE MAIL TO: PACIFIC BELL TELEPHONE COMPANY, DBA AT&T CALIFORNIA
14709 VANOWEN ST., RM. 105
VAN NUYS, CA 91405
ATTN: Nola Day
CBR 818-997-5813

THANK YOU,

Nola Day
STAFF ASSOCIATE

ENGINEER: Linda Kue
TELEPHONE: (626) 204-3317
JOB NUMBER: E3-21-9612745 ASE
R/C: 85C DWG: 1

APPROVAL TO ISSUE
ENCROACHMENT PERMIT PER
CITY/COUNTY STANDARDS
APPROVED: S. San Lucas DATE: 6/24/14
CONDITIONS: TCP is required

FIBER PLACEMENT: MH # 24141 TO MH # 24142

NIGHT WORK

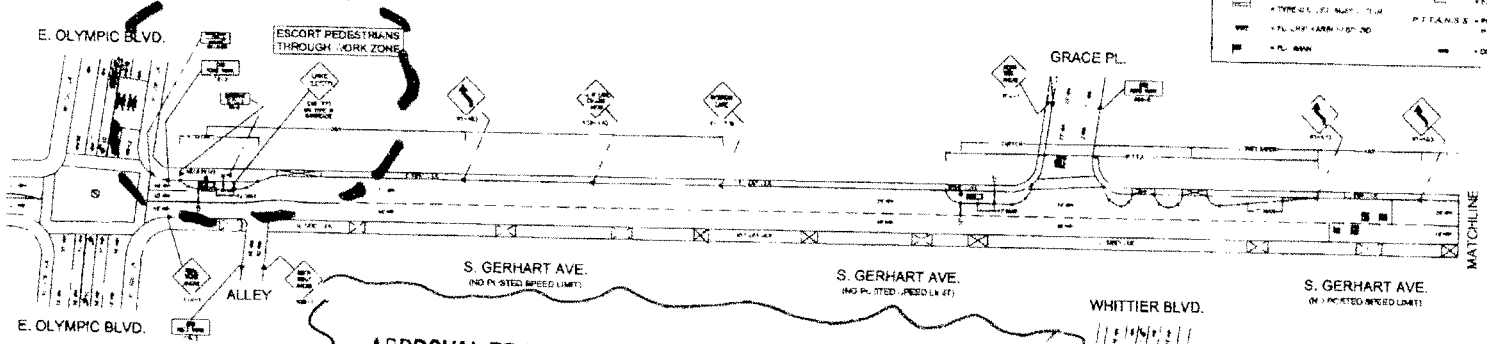

APPROVAL TO ISSUE
ENCROACHMENT PERMIT PER
CITY/ COUNTY STANDARDS
APPROVED: SauLuis DATE: 6/24/12
CONDITIONS: TCP STRICTLY ENFORCED
NIGHT WORK IS SHOWN
LOCATION: 7pm to 5am.
MON/ON WEEKENDS ALL DAY

VICINITY MAP (N.T.S.)

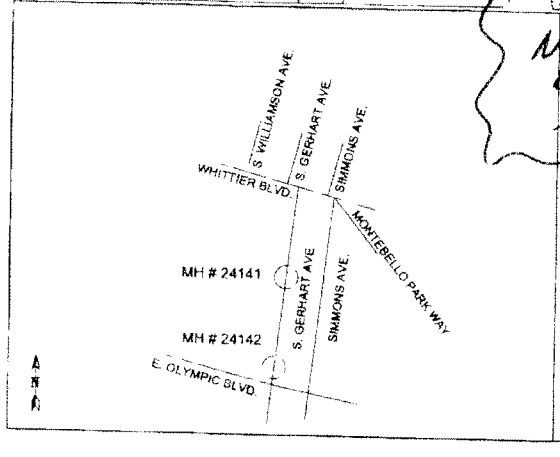

TRAFFIC CONTROL PLAN GENERAL NOTES

1. ALL WORK AND MATERIALS SHALL COMPLY WITH THE CALIFORNIA MANUAL ON UNIFORM TRAFFIC CONTROL DEVICES (MUTCD) LATEST EDITION.
2. ALL STRIPING AND LEGEND PRIOR TO CONSTRUCTION SHALL THE STATE OF CALIFORNIA STANDARD PLANS AND SPECIFICATIONS, INCLUDING STANDARD PLANS DETAILS.
THE CITY, TRAFFIC CONTROL MAY ADDITIONAL TO ALL ADJACENT PROPERTIES AND OR DRIVEWAYS AT ALL TIME.
4. FLASHING VEHICLE [illegible] SHALL BE MOUNTED ON ALL [illegible] ON ALL TIME [illegible] ARROWS, GUARDRAIL, CONE, DRUM AS REQUIRED.
5. ALL SIGNS SHALL BE REFLECTORIZED AND STANDARD SIZE.
6. ALL PAVEMENT DELINEATION AND CURBS SHALL BE [illegible] REPLACED AND MAINTAINED EXCEPT IN THE INDICATED [illegible] AS SHALL BE REPAIRED, REPLACED, [illegible] AS NECESSARY TO PRESERVE THEIR APPEARANCE AND CONTINUITY, AND SHALL INCLUDE ALL [illegible] REFLECTORIZED WHITE STRIPE DURING NIGHT-TIME HOURS.
7. THE CONTRACTOR SHALL MAINTAIN ON A CONTINUOUS BASIS ALL TRAFFIC DELINEATION, SIGNING, ETC. TO ENSURE PROTECTION AND SAFETY OF THE PUBLIC DURING CONSTRUCTION.
8. THE CONTRACTOR SHALL PLACE ALL [illegible] ORDINANCE, [illegible] ETC. PRIOR ONLY IF CALLED PRIOR TO CONSTRUCTION INSPECTOR.
9. [illegible] CONSTRUCTION OPERATIONS [illegible] HOUSEKEPT IN SUCH A MANNER AS TO AVOID A LITTER OR SIMILAR ADVERSE EFFECTS ADJACENT PROPERTY OWNERS.
10. ADDITIONAL TRAFFIC CONTROL DEVICES MAY BE REQUIRED IN THE FIELD. THE CONTRACTOR SHALL BE RESPONSIBLE FOR THE PLACEMENT OF ANY ADDITIONAL DEVICES NECESSARY TO ENSURE SAFETY TO THE PUBLIC AT ALL TIMES DURING CONSTRUCTION.
11. [illegible] LOCATION AND TYPE OF [illegible] SHALL BE DIRECTED BY THE ENGINEER DURING CONSTRUCTION.
12. [illegible] HOURS, REMOVAL OF [illegible] ETC. FROM TRAVEL LANE.
13. [illegible] OR TURN OFF [illegible]
14. ALL COMPLETING LINE, [illegible] SHALL BE REPAIRED TO [illegible] METHOD PRIOR TO ANY TRAFFIC TO [illegible] TEMPORARY STRIPING. ALL CONTRACTOR [illegible] PAVEMENT MARKERS SHALL BE [illegible] THAT IS DAMAGED DUE TO [illegible] OR MOVING SHALL BE REPAIRED TO THE SATISFACTION OF THE CITY ENGINEER AND STATE INSPECTOR.

WORK HOURS: 9:00 A.M. TO 3:30 P.M. MONDAY TO FRIDAY

	DATE	AT&T	
[illegible]	[illegible]	[illegible]	[illegible]
[illegible]	[illegible]	[illegible]	[illegible]
[illegible]	[illegible]	[illegible]	[illegible]
APPROVED	[illegible]		
DATE	REVISIONS		

at&t

QMC Consulting, LLC
[illegible] Cherry Ave., Suite 210
[illegible] CA 92557
(949) [illegible] / FAX (949) [illegible]

9612746

9612746 TCP

1/1