TRAFFIC CONTROL LEGEND

- DIRECTION OF TRAVEL
- CONSTRUCTION SIGN
- CHANNELIZING DEVICE
- TYPE III BARRICADE
- ARROW PANEL (FLASHING ARROW)
- HIGH LEVEL WARNING DEVICE (FLAGTREE) (OPTIONAL)
- WORK AREA
- SIGNALIZED INTERSECTION

NOTE:
ALL WORK AFFECTING BUS STOPS SHALL BE COORDINATED WITH LOCAL TRANSIT DISTRICT AT LEAST 72 HOURS IN ADVANCE OF STARTING WORK.

NOTE:
PROVIDE ACCESS TO DRIVEWAYS THROUGHOUT TRAFFIC CONTROL ZONE UNLESS OTHER ARRANGEMENTS ARE MADE.

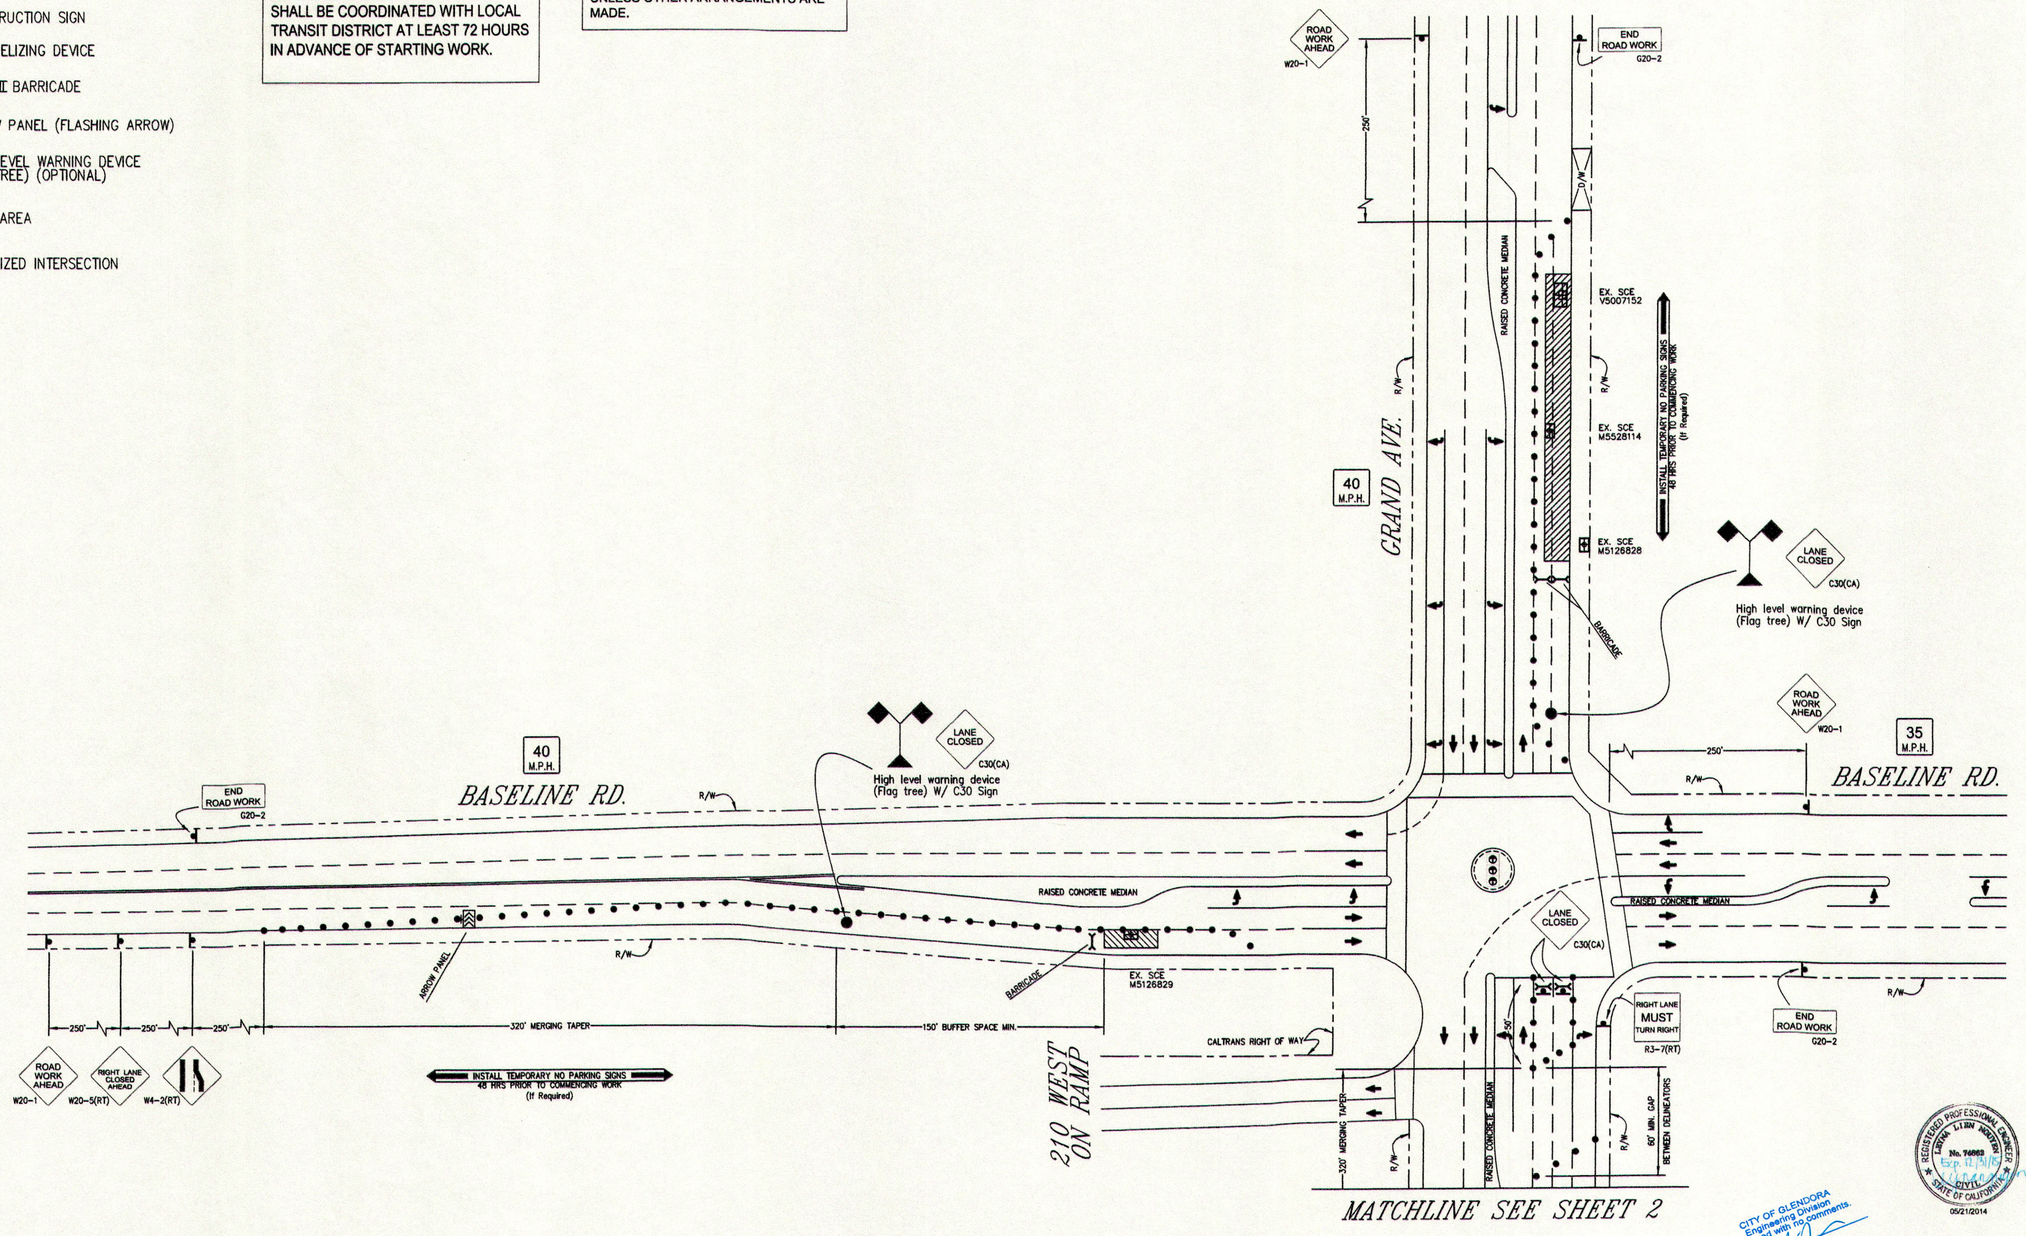

PHASE I

CITY OF GLENDORA
Engineering Division
Reviewed with no comments.
By _____
JUL 21 2014

REGISTERED PROFESSIONAL ENGINEER
ERIK LIEN ANDERSEN
No. 74662
CIVIL
STATE OF CALIFORNIA
05/21/2014

RECEIVED
MAY 22 2014
CITY OF GLENDORA
PUBLIC WORKS

SCALE 1"=40'
0 40 80

TRAFFIC CONTROL PLAN
LANE CLOSURE

HENKELS & McCOY, INC.
TRAFFIC CONTROL PLAN

LOCATION: GRAND AVE BTWN BASELINE RD & FOOTHILL BLVD. GLENDORA, CA
CITY: GLENDORA, CA

ISSUE DATE	APPROVALS	REVISIONS DATE
	H&M	- -

THOMAS GUIDE: LA 560-D5, D6 & D7 — SCALE: 1:40
DWG SIZE: D — AREA GENERAL MANAGER
SHEET: 3 OF 9 — WORK ORDER: -

Underground Service Alert
Call: TOLL FREE 811
TWO WORKING DAYS BEFORE YOU DIG