NOTE TO CREW:
TRANSFER:
7– 336A 12KV
1– ECS

UNDERGROUND SERVICE ALERT
Dial 811
Call USA
For Underground Locating
2 Working Days Before You Dig

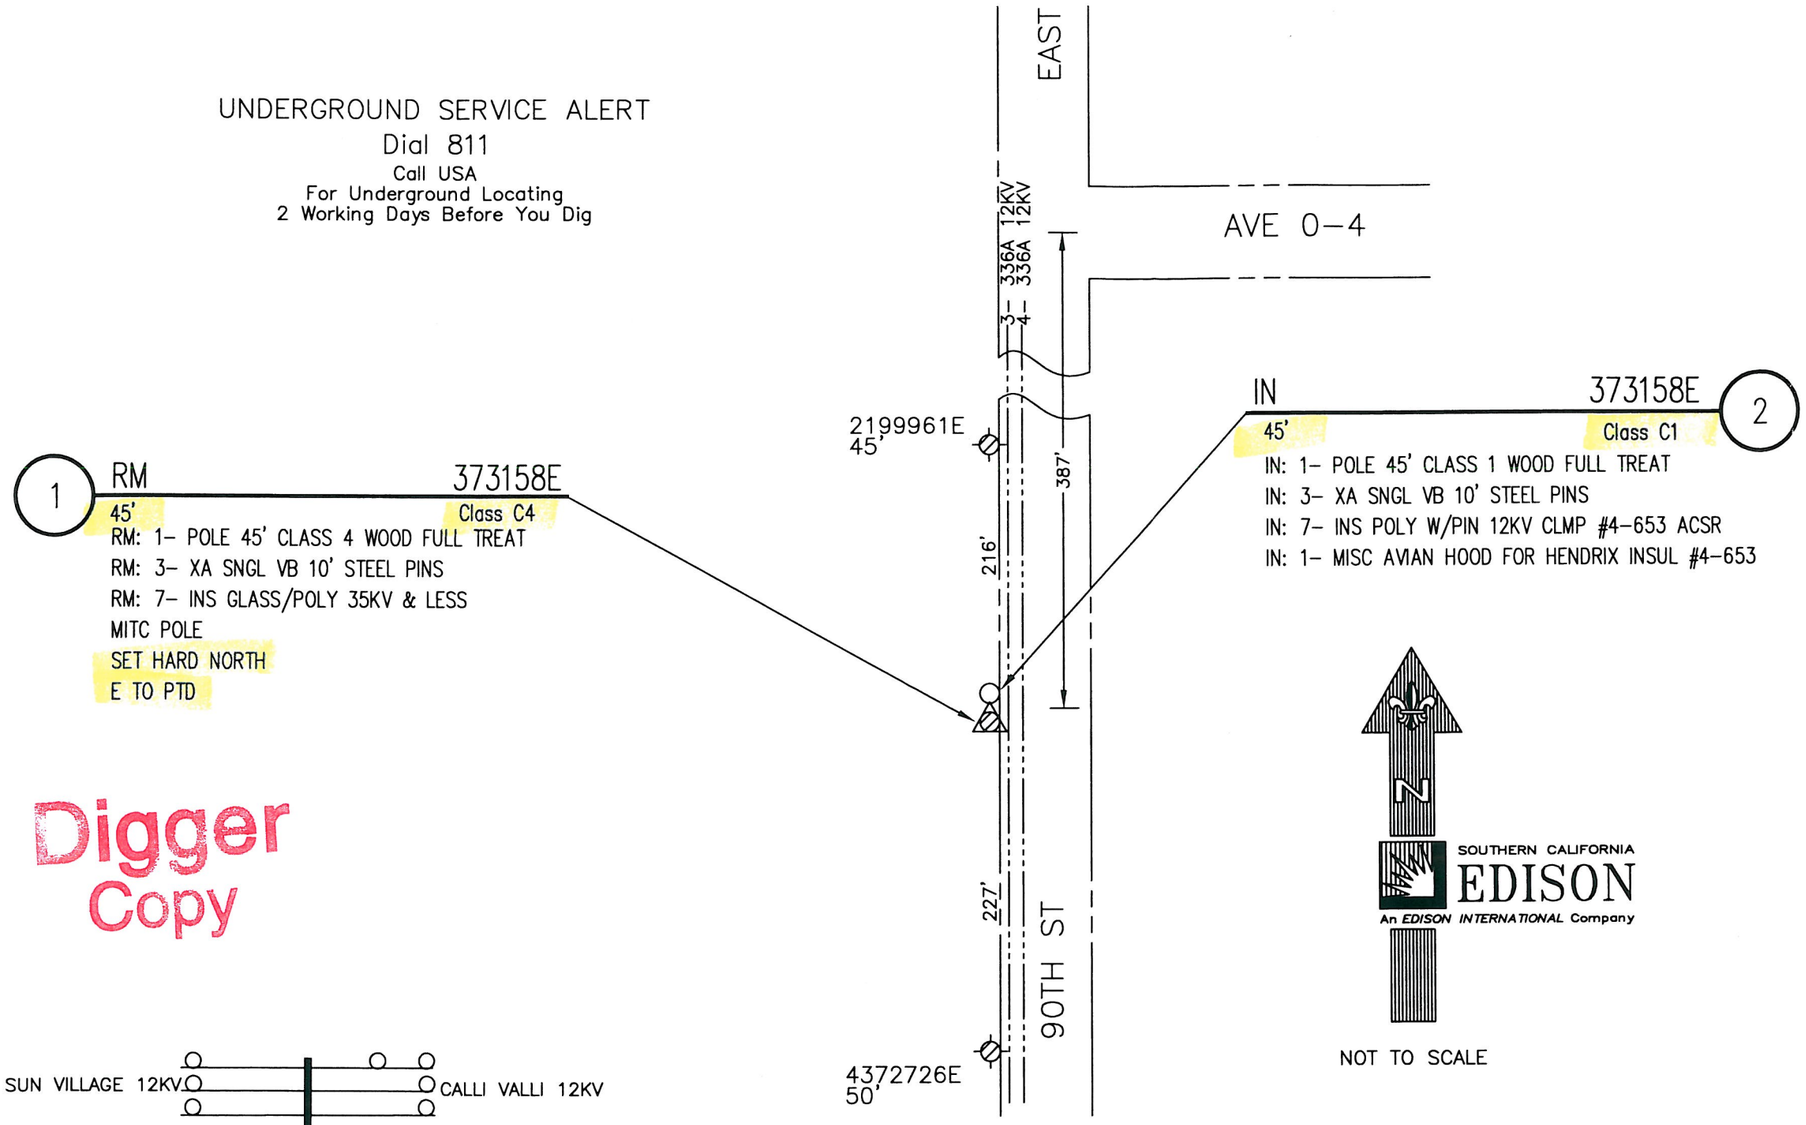

Digger
Copy

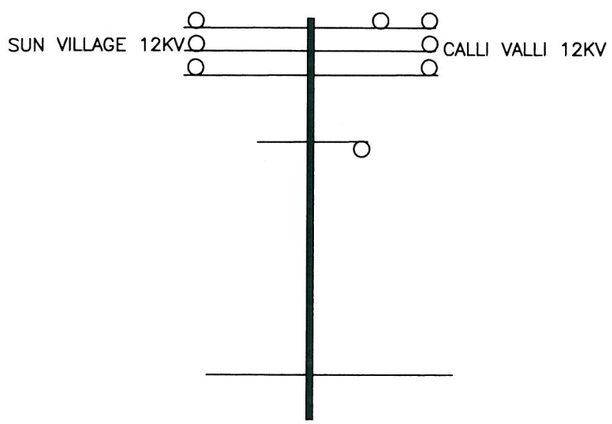

NOT TO SCALE

NOTES:
CIRCUIT: SUN VILLAGE 12KV
SUB: LITTLEROCK
CIRCUIT: CALLI VALLI 12KV
SUB: LITTLEROCK
REAR PROPERTY NO
TRUCK ACCESS YES
HAND DIG NO
TRAFFIC CONTROL NO
PTC NO
ROUTE #
BULLETIN 322 NO
ENVIRONMENTAL NO
PERMIT REQ'D NO
TYPE
TREE TRIMMING NO
CONCRETE REPAIR REQ'D NO
CRANE SET NO
GPS:
LAT: 34° 36' 42.8"
LON: 117° 58' 10.7"
ELEV: 2587'

DISTRICT 36 – ANTELOPE VALLEY	PROJ. MGR. JOHN T. RODRIGUEZ PHONE (714) 973–5678		PLANNER RAND TAYLOR (HWI) PHONE (951) 826–8853		
FOREMAN	TRUCK NO.	P/E	INVENTORY MAP NO. 131–87C	THOMAS GUIDE 4197 H7	GRID NO. 000	DESIGN NO. **510537_0.01**
CSD 140 Y___ N_X_	BY–PASS CODE	EXISTING ____ CHANGE TO ____	TLM CHECKED ____ %LOAD	J.P.A. NO.	ASSOCIATED DESIGN NO.	
PRODUCT/SAP NO. 726857-INFRASTRUCTURE REPLACEMENT - DET POLE REPLACEMENT	PRODUCT/SAP NO.		PRODUCT/SAP NO.		

TYPE	APPROVED BY	DATE	CHECKED BY	DRAWN BY	PAX #
				HWI/ D.M.	

Southern California Edison Company

PROPOSED CONSTRUCTION (LOCATION)
TD 726857
90TH ST EAST S/O AVE 0–4
PALMDALE

SHEET ____ OF ____
JOB NO. 510537_0.01