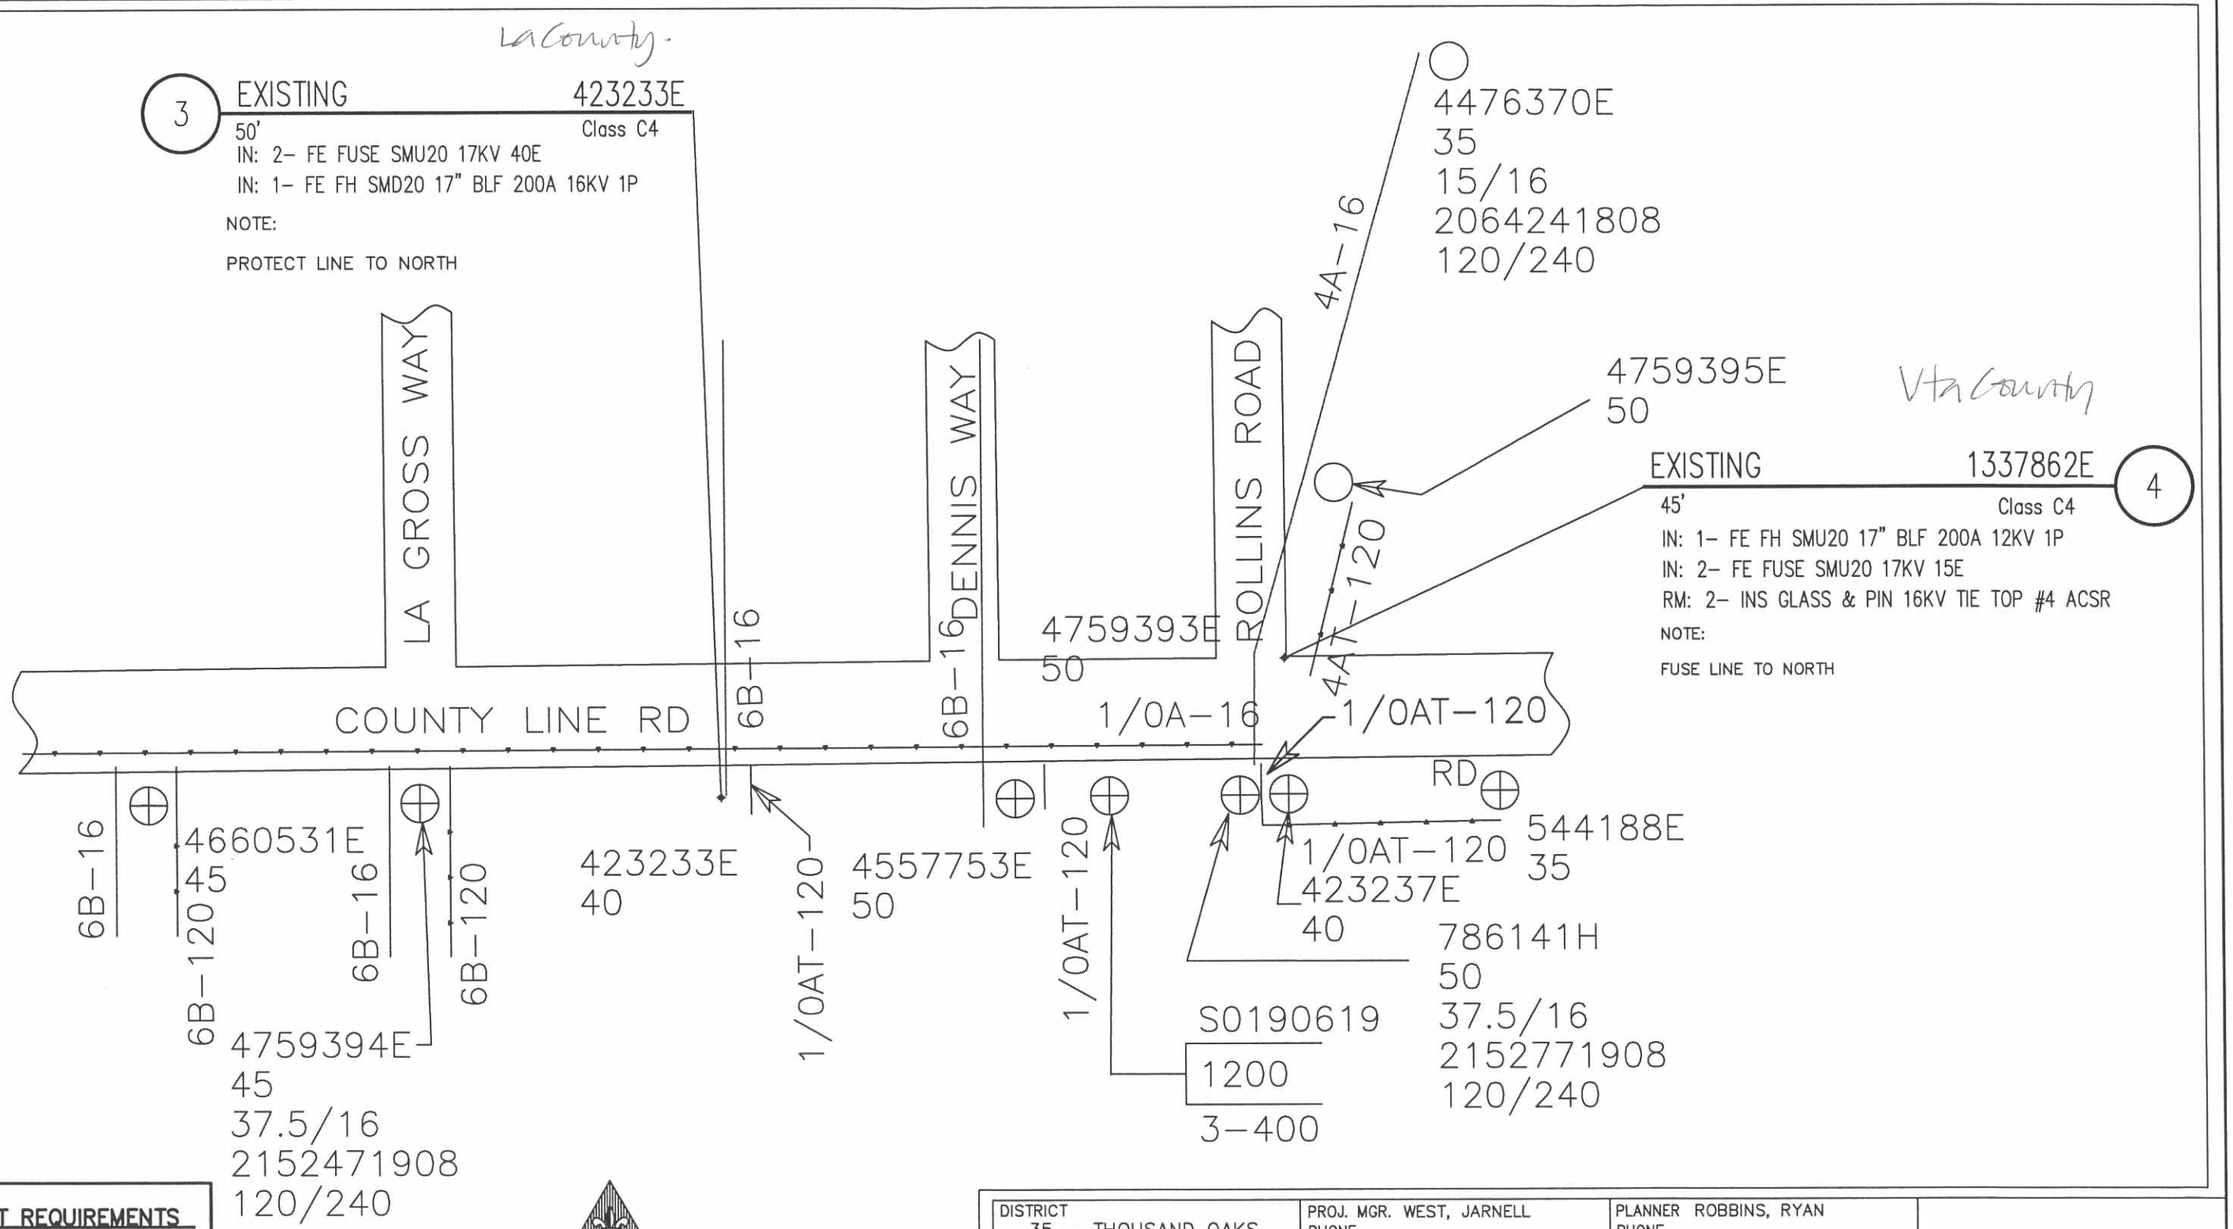

PROJECT REQUIREMENTS	
ENVIRONMENTAL REQUIRED	N
EDISON EASEMENT REQUIRED	N
PWRD 88 REQUIRED	N
PERMIT REQUIRED	
OUTAGE REQUIRED	N
TRAFFIC CONTROL REQUIRED	N
PED. TRAFFIC CONTROL REQ'D	N

DISTRICT 35 - THOUSAND OAKS	PROJ. MGR. WEST, JARNELL PHONE		PLANNER ROBBINS, RYAN PHONE		
FOREMAN	TRUCK NO.	P/E	INVENTORY MAP NO. 34-55; 35-55	THOMAS GUIDE	GRID NO.	DESIGN NO. 486191_0.01
CSD 140 Y ___ N ___	BY-PASS CODE	EXISTING ___ CHANGE TO ___	TLM CHECKED ___ %LOAD	J.P.A. NO.	ASSOCIATED DESIGN NO.
PRODUCT/SAP NO. 692828-INFRA REPLACE (WORST CIRCUIT)	PRODUCT/SAP NO.		PRODUCT/SAP NO.		

TYPE	APPROVED BY	DATE	CHECKED BY	DRAWN BY	PAX #

Southern California Edison Company

PROPOSED CONSTRUCTION (LOCATION)
OH WCR - BLFs
VARLOC IVERSON, LA QUILLA RD, POEMA PL
CHATSWORTH

SHEET 3 OF 6

JOB NO. 486191_0.01