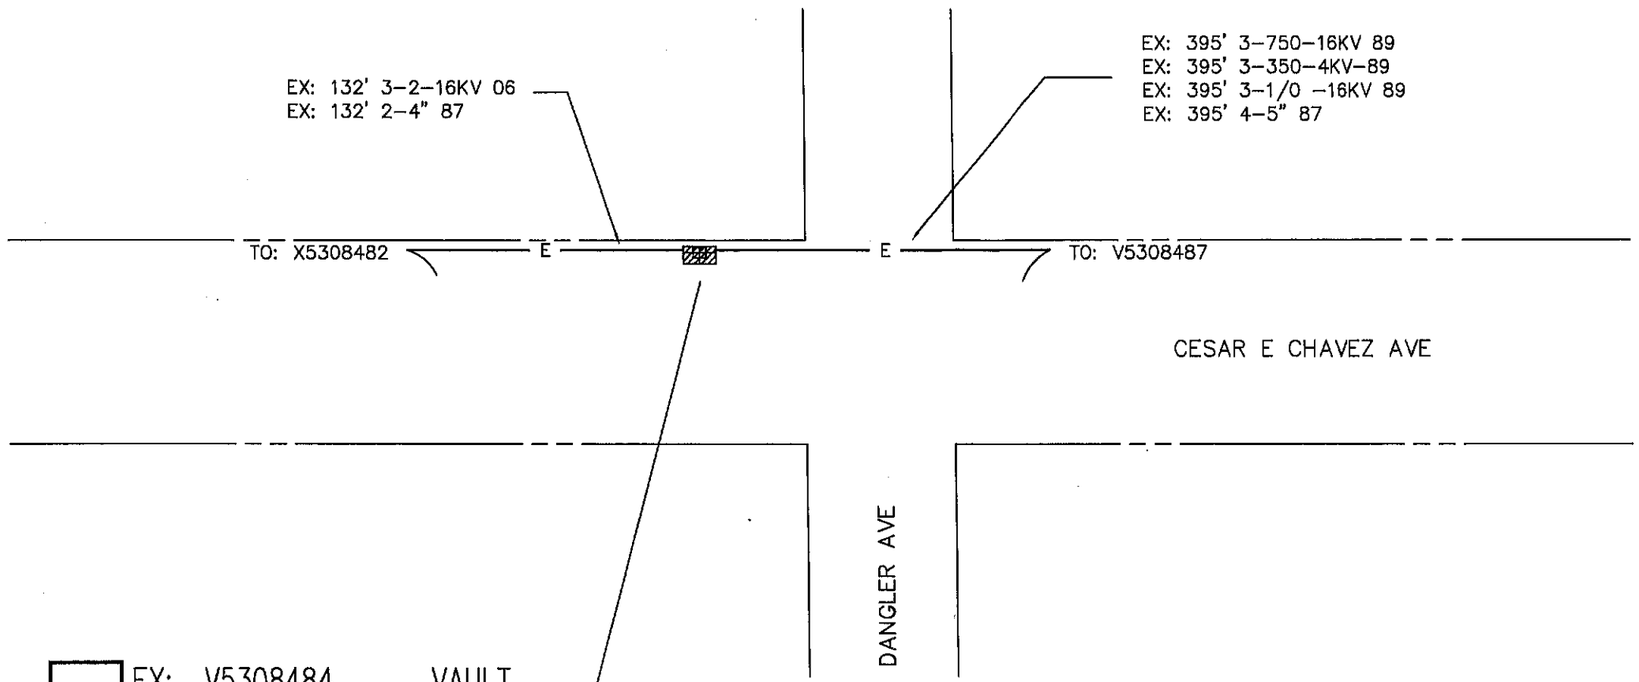

1 EX: V5308484 VAULT

6'12'x7' Tub Style TUB STYLE
EX: 50KVE 4KV 120/240V 1P
RM: 1- SW UG SF6 LB 4-WY 600A 15KV
SN:_____
RM: 1- SL MOUNTING KIT FOR 4-WAY RAM SW
RM: 2- JJ 3-DBE 350 600A
RM: 1- JJ 3-DBE W/BUSH EXT 350 600A
RM: 3- JJ BUSHING EXTENSION 600A
RM: 3- JJ DBE W/ADAPT & SPD 350 600A
IN: 1- SW UG SF6 LB RAG 4-WY 600A 17.5KV
SN:_____
IN: 1- SL MOUNTING KIT FOR 4-WAY RAM SW
IN: 2- JJ DBE W/ADAPT & SPD 350 600A
IN: 1- JJ 3-DBE W/BUSH EXT 350 600A
IN: 3- JJ BUSHING EXTENSION 600A
IN: 2- JJ 3-DBE 350 600A
IN: 3- JJ LBE #2 200A 16KV

SOUTHERN CALIFORNIA EDISON
An EDISON INTERNATIONAL Company

SCALE: 1" = 60'
0 60 120

LATIN 4KV O/O REPETTO

DISTRICT 22 – MONTEBELLO	PROJ. MGR. ALATORRE, ELDA M PHONE 323-720-5214		PLANNER ALATORRE, ELDA M PHONE 323-720-5214		
FOREMAN	TRUCK NO.	P/E	INVENTORY MAP NO. 127-4237-5	THOMAS GUIDE 635 G5	GRID NO.
DESIGN NO. **574863_0.01**					
CSD 140 Y___ N___	BY-PASS CODE	EXISTING ___ CHANGE TO ___	TLM CHECKED ___ %LOAD	J.P.A. NO.	ASSOCIATED DESIGN NO.
PRODUCT/SAP NO. **823409-PREVENTIVE MAINT (INSPECTION DRIVEN)**	PRODUCT/SAP NO.			PRODUCT/SAP NO.	

TYPE	APPROVED BY	DATE	CHECKED BY	DRAWN BY	PAX #

PROPOSED CONSTRUCTION (LOCATION)
469 E CESAR CHAVEZ
EAST L A

SHEET 1 OF 1

JOB NO. 574863_0.01

Southern California Edison Company