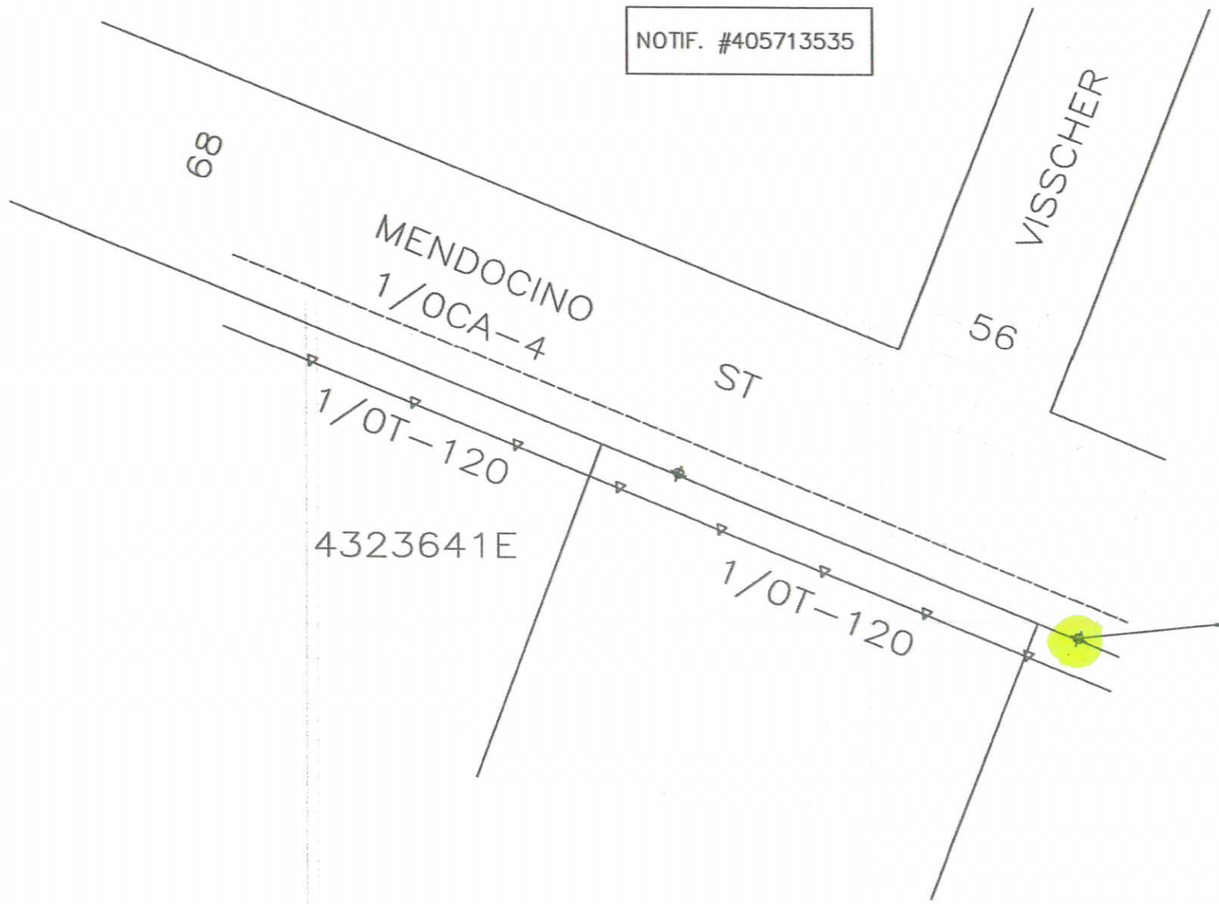

N

SOUTHERN CALIFORNIA EDISON
An EDISON INTERNATIONAL Company

SCALE: 1" = 50'

0 50 100

SACRAMENTO-4KV O/O FAIR OAKS SUB

EXISTING 4141581E (1)
45' Class C4
EX: 1- POLE 45' CLASS 4 WOOD FULL TREAT
RM: 1- TR OH SL R.O. 15KVA 2400V 6.6A
SN_____
RM: 1- RSR 3" TO 2" EXTENSION
RM: 30- CBL 2-1/0 1-#2 AL 3-1/C 600V IN DUCT
RM: 1- XA DBLE FB 8' STEEL PINS N/BOND
RM: 1- XA SNGL FB 8' STEEL PINS N/BOND

VICINITY MAP

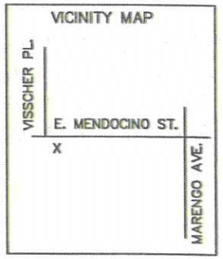

DISTRICT 27 – MONROVIA	PROJ. MGR. SOLIS, SANDRA C PHONE		PLANNER SOLIS, SANDRA C PHONE 626-688-4792		
FOREMAN	TRUCK NO.	P/E	INVENTORY MAP NO. 80-77A	THOMAS GUIDE LAC 535 J-5	GRID NO.
DESIGN NO. 578648_0.01					
CSD 140 Y___ N___	BY-PASS CODE	EXISTING _____ CHANGE TO _____	TLM CHECKED _____ %LOAD	J.P.A. NO.	ASSOCIATED DESIGN NO.
PRODUCT/SAP NO. 828898-REMOVE IDLE FACILITIES			PRODUCT/SAP NO.		PRODUCT/SAP NO.

TYPE	APPROVED BY	DATE	CHECKED BY	DRAWN BY	PAX #

Southern California Edison Company

PROPOSED CONSTRUCTION (LOCATION)

XSTRT MENDOCINO S/S 372' W/O MARENGO
ALTADENA, CA 91001

SHEET 1 OF 1

JOB NO. 578648_0.01

7-13 MHERNI 3-12 MDAWA
2-13 SSARE 15-13 PJAYA