MANHOLE 22284

1. ALL WORK AND MATERIALS SHALL COMPLY WITH THE CALIFORNIA MANUAL ON UNIFORM TRAFFIC CONTROL DEVICES (MUTCD) 2012 EDITION.
2. ALL STRIPING AND MARKINGS SHALL COMPLY WITH THE STATE OF CALIFORNIA STANDARD PLANS AND SPECIFICATIONS, INCLUDING STANDARD PLAN A-20 DETAILS.
3. THE CONTRACTOR SHALL PROVIDE FOR ACCESS TO ALL ADJACENT PROPERTIES.
4. FLASHING YELLOW BEACONS, TYPE "B" SHALL BE USED ON ALL W20 - 1 SIGNS AND ON ALL TYPE III BARRICADES GUARDING THE WORK AREA OVER NIGHT.
5. ALL SIGNS SHALL BE REFLECTORIZED AND STANDARD SIZE.
6. ALL TUBULAR DELINEATORS AND CONES SHALL BE 28" MINIMUM HEIGHT, REFLECTORIZED AND MAINTAINED ERECT IN THE INDICATED POSITION AT ALL TIMES, AND SHALL BE REPAIRED, REPLACED, OR CLEANED AS NECESSARY TO PRESERVE THEIR APPEARANCE AND CONTINUITY, AND SHALL INCLUDE A 12" HIGHINTENSITY REFLECTORIZED SLEEVE, IF USED DURING NIGHT-TIME HOURS.
7. THE CONTRACTOR SHALL HAVE ALL SIGNS, DELINEATORS, BARRICADES, ETC., PRIOR TO COMMENCING CONSTRUCTION.
8. THE CONTRACTOR SHALL MAINTAIN, ON A CONTINUOUS BASIS, ALL SIGNS, DELINEATORS, BARRICADES, ETC., TO ENSURE PROPER FLOW AND SAFETY OF TRAFFIC DURING CONSTRUCTION.
9. CONSTRUCTION OPERATIONS SHALL BE CONDUCTED IN SUCH A MANNER AS TO CAUSE AS LITTLE INCONVINIENCE AS POSSIBLE TO ABUTTING PROPERTY OWNERS.
10. EXACT LOCATION AND TYPE OF CONSTRUCTION SIGNS SHALL BE DIRECTED BY THE ENGINEER BASED UPON CONSTRUCTION CONDITIONS.
11. MOVE DELINEATORS AND/OR CONES TO BEHIND THE SIDEWALK DURING NON-WORKING HOURS WITH A MINIMUM WIDTH OF 4' CLEARANCE. REMOVE BARRICADES, ETC., FROM TRAVEL LANE, REMOVE OR TURN OFF SIGNS DURING NON-WORK HOURS.
12. CONE OR DELINEATOR SPACING SHALL NOT EXCEED 25 FEET, UNLESS OTHERWISE APPROVED BY THE CITY.
13. WORK HOURS SHALL BE FROM 9:00 AM TO 4:00 PM INCLUDING TRAFFIC CONTROL SET UP AND REMOVAL.
14. ANY REVISIONS TO THESE DRAWINGS SHALL BE APPROVED IN WRITING BY THE ENGINEER OF RECORD AND THE AGENCY HAVING JURISDICTION.
15. THE CITY TRAFFIC ENGINEERING DIVISION RESERVES THE RIGHT TO OBSERVE THE TRAFFIC CONTROL OPERATIONS AND TO MAKE ANY NECESSARY CHANGES. ANY DIRECTED CHANGES SHALL SUPERSEDE THESE PLANS AND SHALL BE IMPLEMENTED AT THE SOLE EXPENSE OF THE CONTRACTOR.

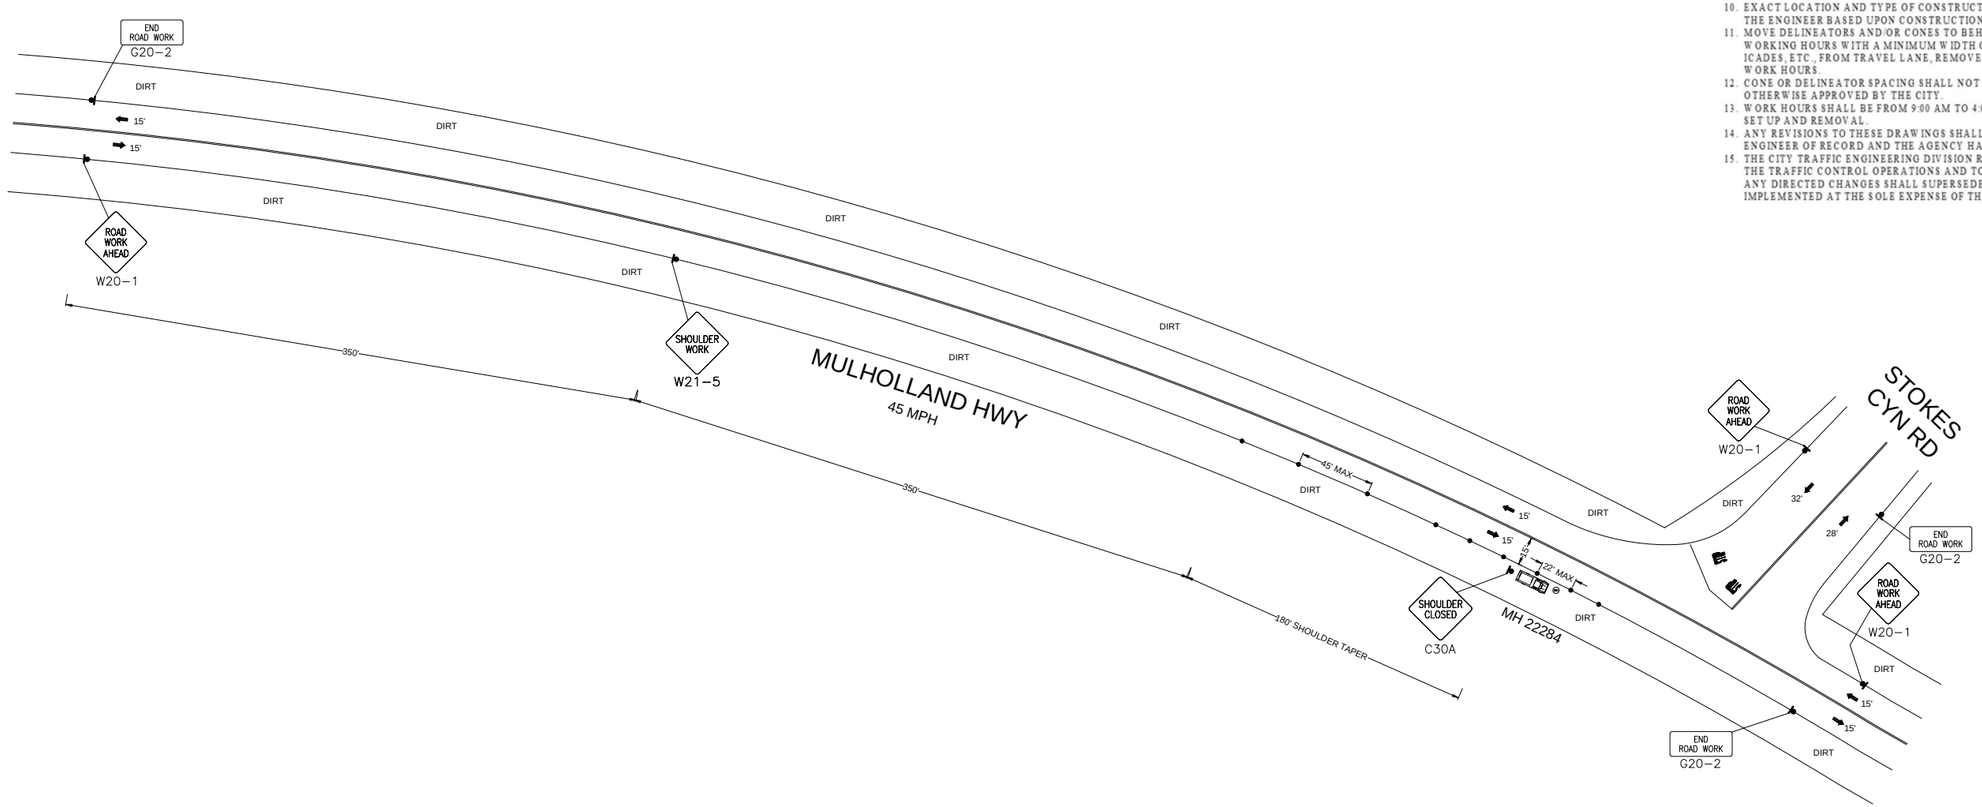

VICINITY MAP (N.T.S.)

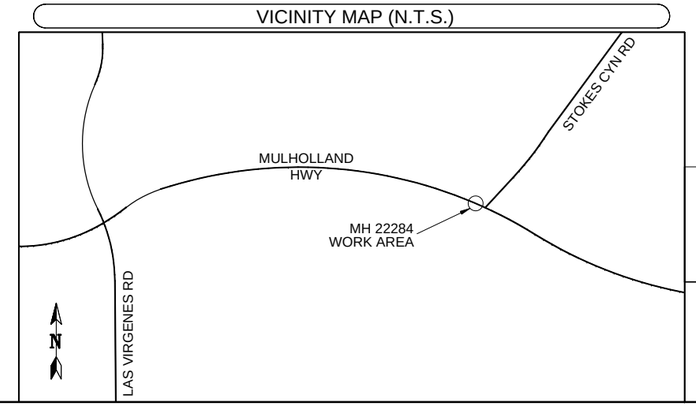

N

APPROVED:

CITY ENGINEER | CITY TRAFFIC ENGINEER | DATE:

TRAFFIC CONTROL HOURS: 09:00 A.M TO 4:00 P.M. MONDAY TO FRIDAY

LEGEND:

- = WORK AREA
- = TRAFFIC CONE
- = HIGH LEVEL WARNING DEVICE
- = PORTABLE SIGN
- = EXISTING SIGN
- = TYPE III BARRICADES
- = TYPE III BARRICADES W/SIGN
- = FLASHING ARROW BOARD
- = FLAGMAN
- = PORTABLE FLASHING BEACON
- = EXISTING DRIVEWAY
- = TYPE II BARRICADE
- r/c = EXISTING RED CURB
- = DOUBLE YELLOW LANE LINES
- = EXISTING STRIPING
- = SIGNALIZED INTERSECTION
- = EXISTING LANE FLOW DIRECTION
- P.T.T.A.N.S.S = POST TEMPORARY TOW AWAY NO STOPPING SIGNS
- = DIRECTION OF TRAFFIC FLOW

at&t
100 N. STONEMAN AVE ROOM # 265
ALHAMBRA, CA 91801

CHC Consulting, LLC
1700 E. Garry Ave. , Suite 210
Santa Ana, CA 92705
(949) 250-0004 / FAX (949) 250-0006

	DATE	AT&TID
DRAWN	5/27/2015	CFS
CHECKED		
APPROVED	5/29/15	TS9439

DATE	REVISIONS

LAYOUT ENGINEER	JOHN JOHNSTON
TELEPHONE NUMBER	626-817-4258
EMAIL ADDRESS	JJ1823@ATT.COM
FACILITY ENGINEER	TANYA JAMES
TELEPHONE NUMBER	949-204-3317
GEOCO	B1-26
CENTRAL OFFICE	AGOURA
UNDERGROUND CONSTRUCTION ROUTINE ORDER/ESTIMATE NUMBER	A0060SZ
SCALE	1" = 40'
THOMAS GUIDE	588-H4
FILE NAME:	A0060SZ_588-H4_MH22284.dwg
DRAWING:	1/1