W/W TD532749 = OH TPP

NEED PERMIT & TRAFFIC CONTROL

CO: 1–4"17' (P/L to PNL)
IN: 113' 2–4/0 1–1/0 CLP
0738E to PNL

CF
1 | 4"
1 | 56'
0738E to P/L

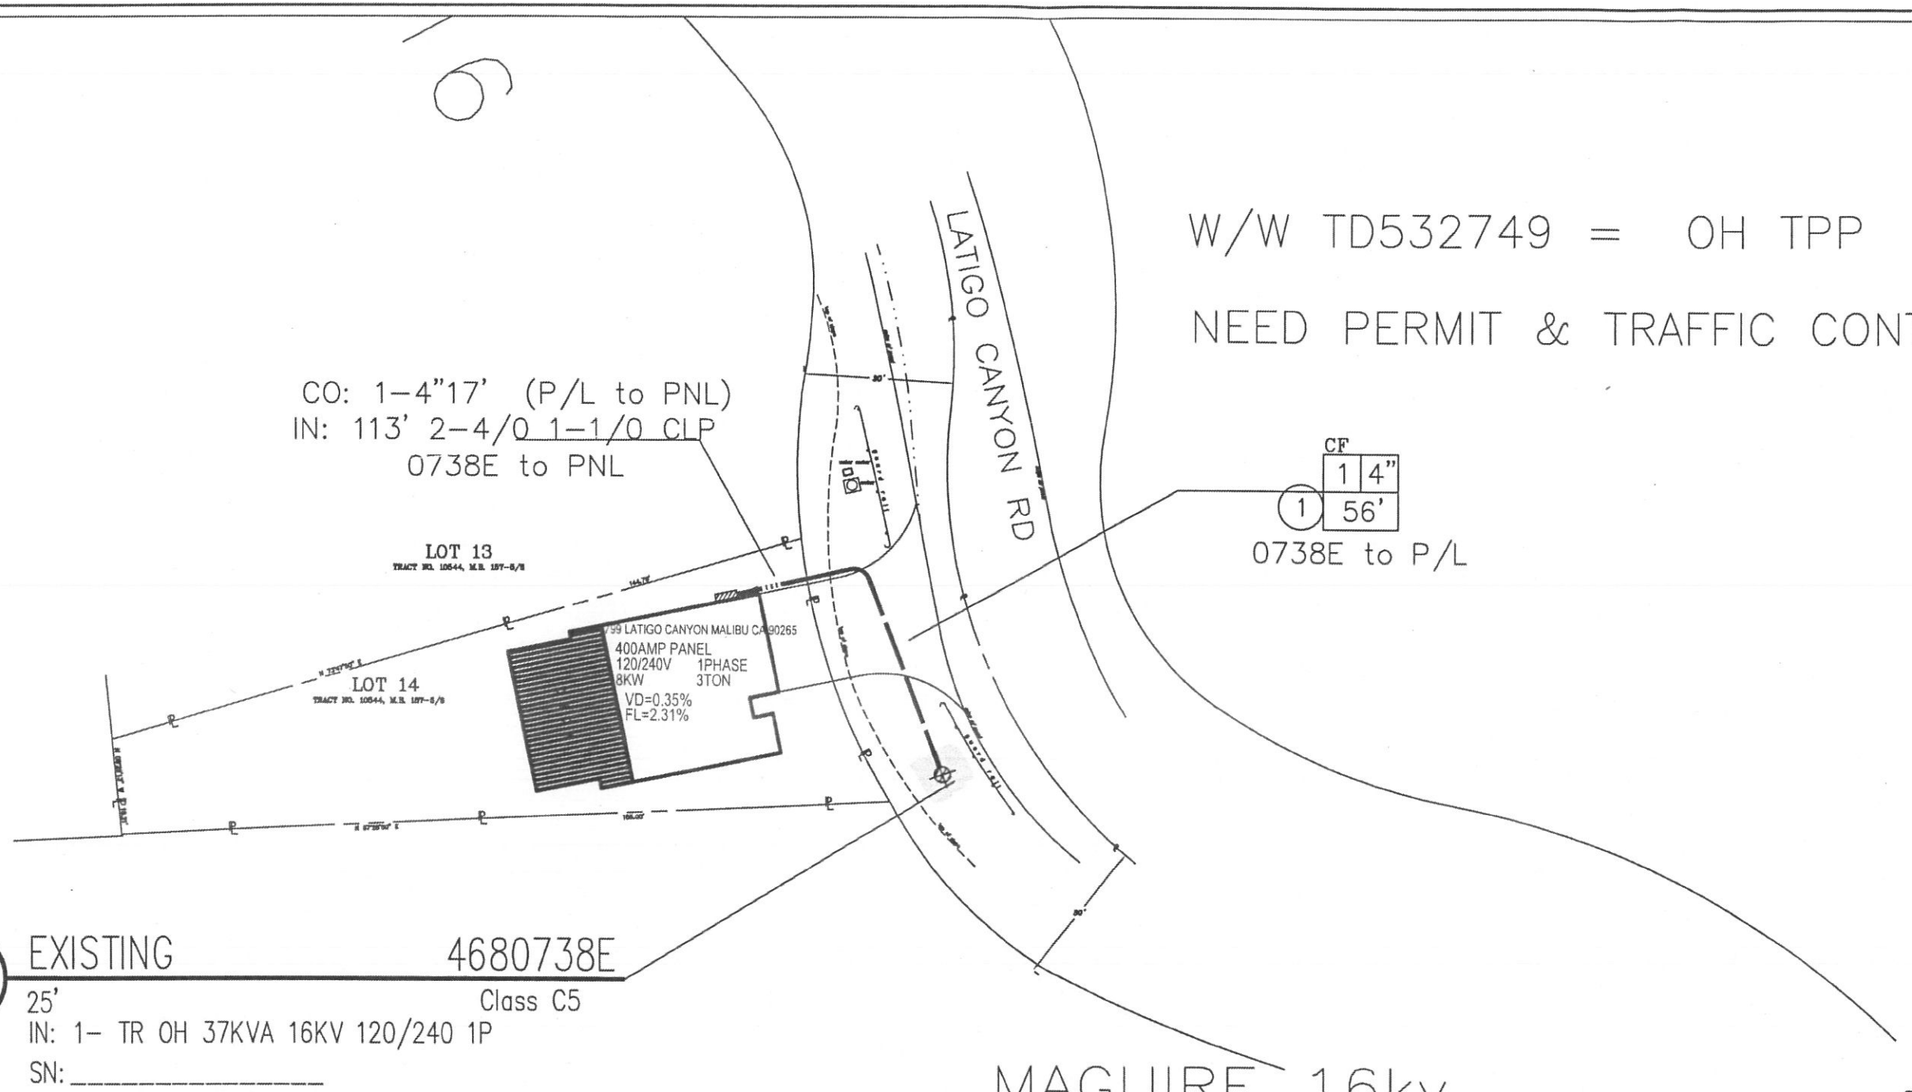

1 EXISTING 4680738E
25' Class C5
IN: 1– TR OH 37KVA 16KV 120/240 1P
SN: _____
IN: 2–4/0 1–1/0 CLP 113' (1 runs)
CF: 56– CM DUCT 2 1/2" TO 4"
CF: 56– CM DUCT FOR EXCAVATION
IN: 1– MTR KWH 50A 120/240 1P 3W
IN: 1– CNN HYLUGS PM 2–4/0 1–1/0 12/16KV 1P
IN: 1– TM 2–4/0 & 1–1/0 600V 1P UG TO OH
IN: 2– FE FUSE ELF 15KV 6A
IN: 2– FE CO MNT FOR ELF 100A 16KV 1–EA
IN: 1– XA SNGL FB 10' STEEL PINS
IN: 1– RSR 4" TO 3" EXTENSION

MAGUIRE 16kv
LATIGO SUB

N

SOUTHERN CALIFORNIA EDISON
An EDISON INTERNATIONAL Company

SCALE: 1" = 30'
0 30 60

DISTRICT 35 – THOUSAND OAKS			PROJ. MGR. SANDRA STUBBS PHONE 805–494–7052		PLANNER SANDRA STUBBS PHONE 805–494–7052	
FOREMAN		TRUCK NO.	P/E	INVENTORY MAP NO. 69–41	THOMAS GUIDE	GRID NO. 000
DESIGN NO. 363186_0.01						
CSD 140 Y___ N___	BY–PASS CODE	EXISTING _____ CHANGE TO _____	TLM CHECKED _____ %LOAD		J.P.A. NO.	ASSOCIATED DESIGN NO.
PRODUCT/SAP NO. 533532-LINE EXTENSION			PRODUCT/SAP NO.		PRODUCT/SAP NO.	

		07–20–11	STUBBS			
TYPE	APPROVED BY	DATE	CHECKED BY	DRAWN BY	PAX #	

Southern California Edison Company

PROPOSED CONSTRUCTION (LOCATION)
PAULA LOGIN 909–338–7508
799 LATIGO CANYON
MALIBU

SHEET 1 OF 1

JOB NO. 363186_0.01

Figure 6H-10 (CA). Lane Closure on Two-Lane Road Using Flaggers (TA-10)

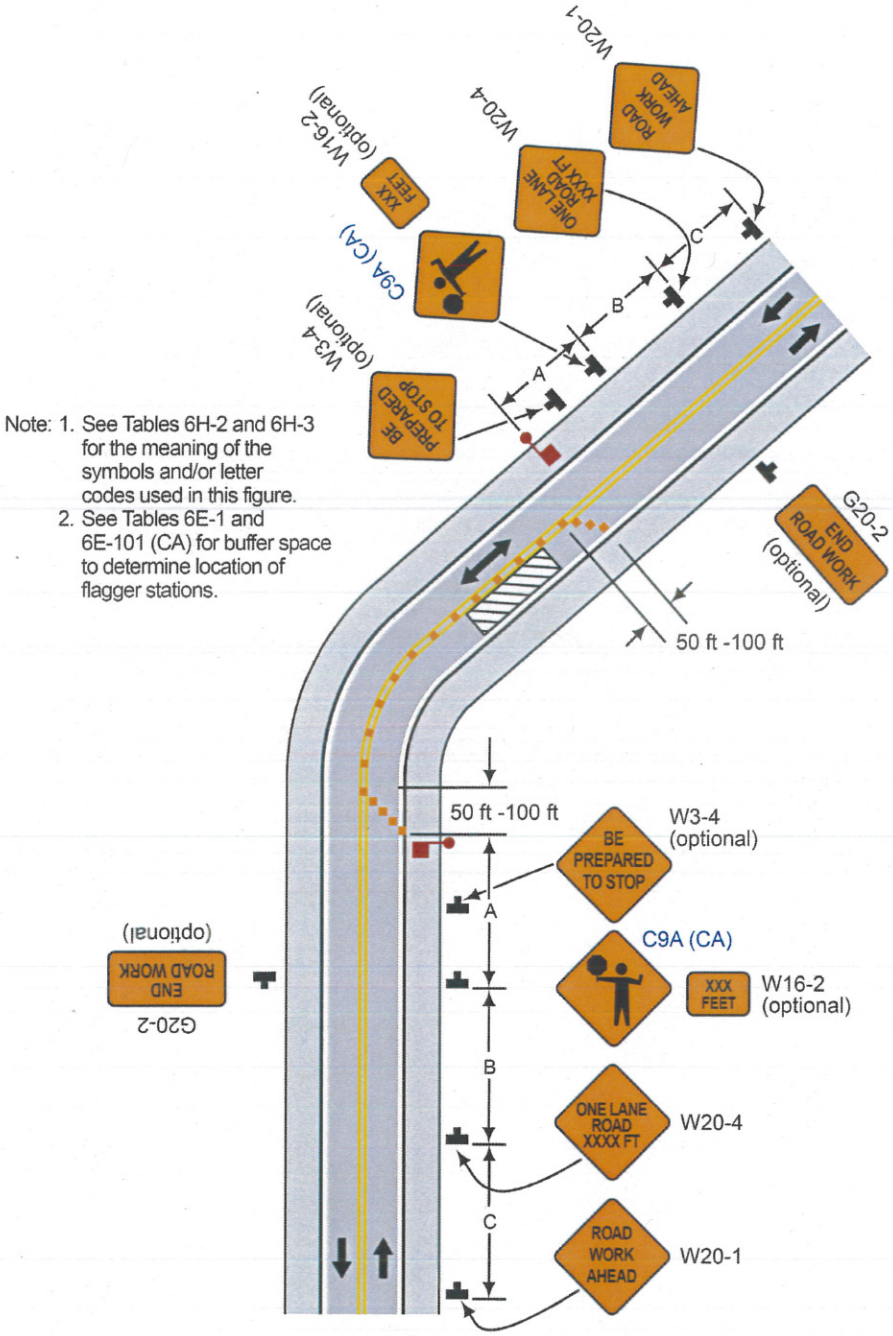

Typical Application 10

Pole 4680738E
N
799 Latigo Canyon Rd, Malibu, CA
Latigo Canyon Rd
© 2014 Google
© 2014 Google
Google ea

A.M.

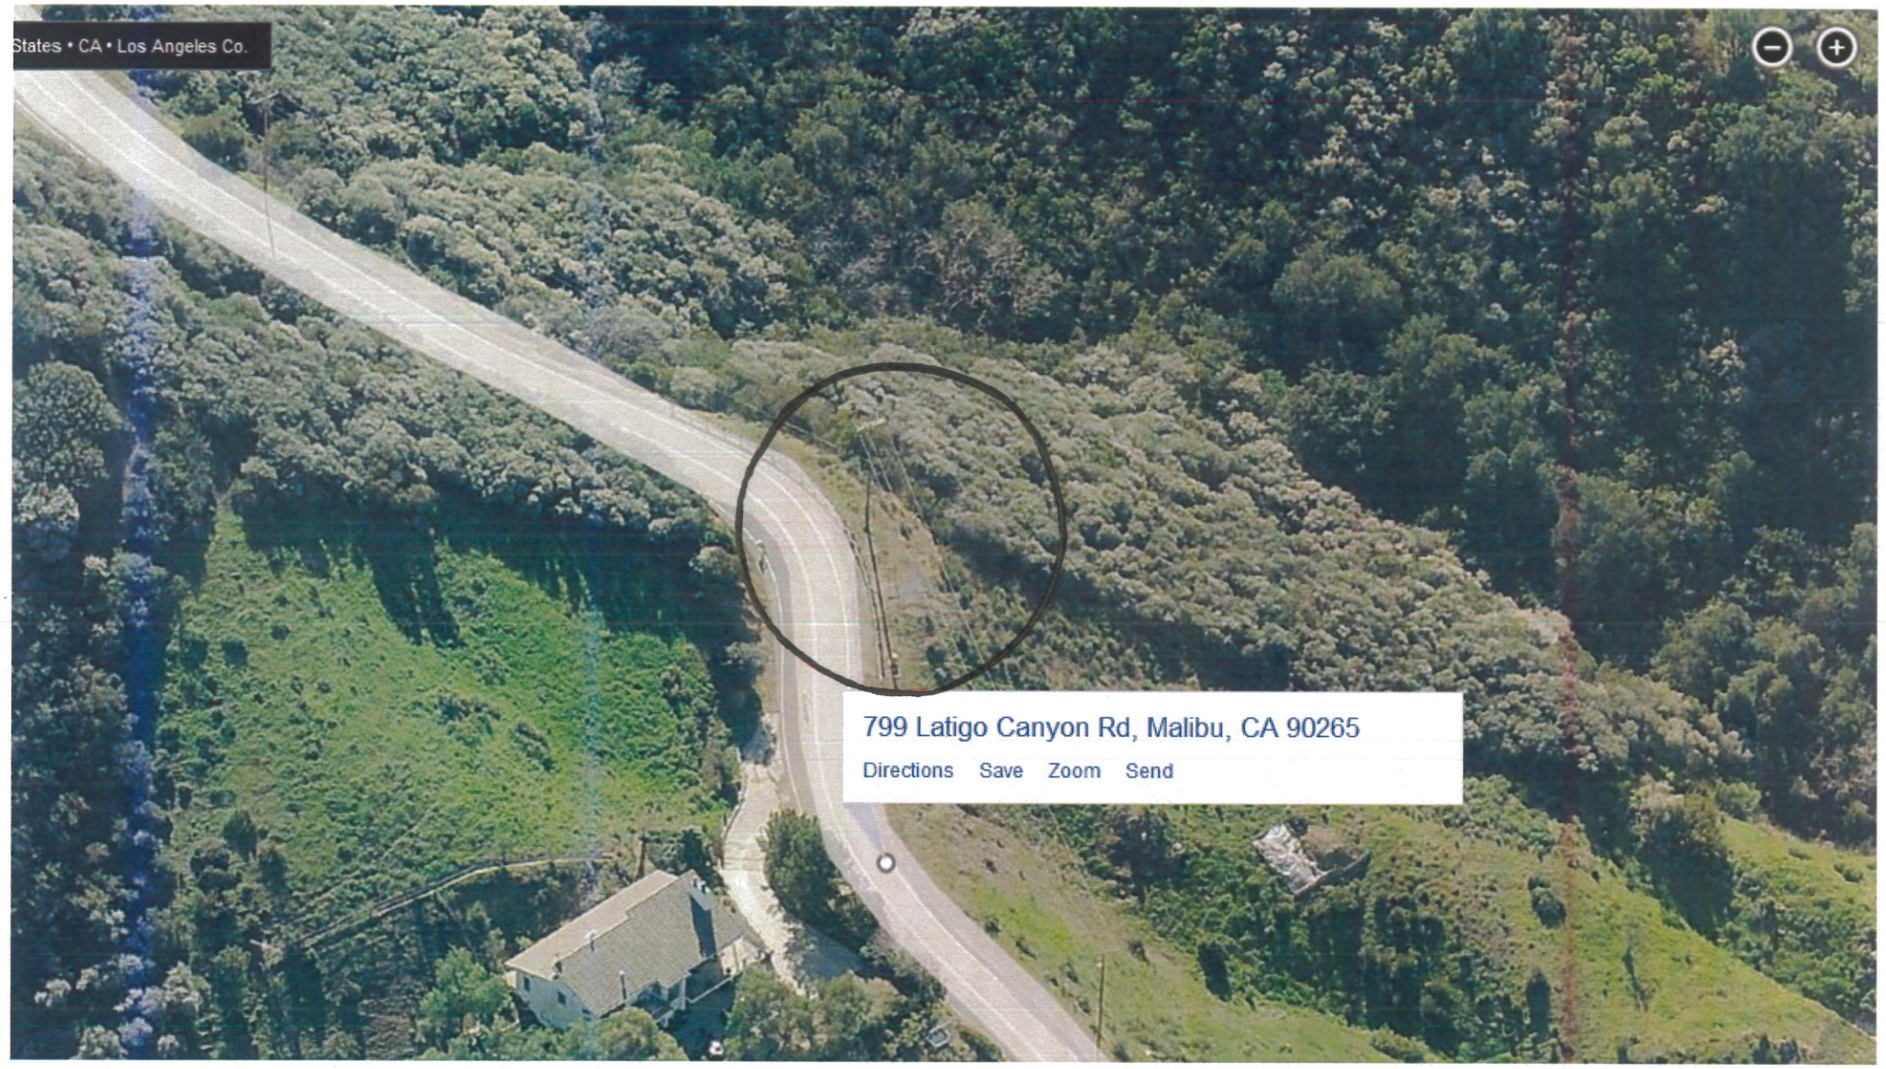
States • CA • Los Angeles Co.
799 Latigo Canyon Rd, Malibu, CA 90265
Directions Save Zoom Send

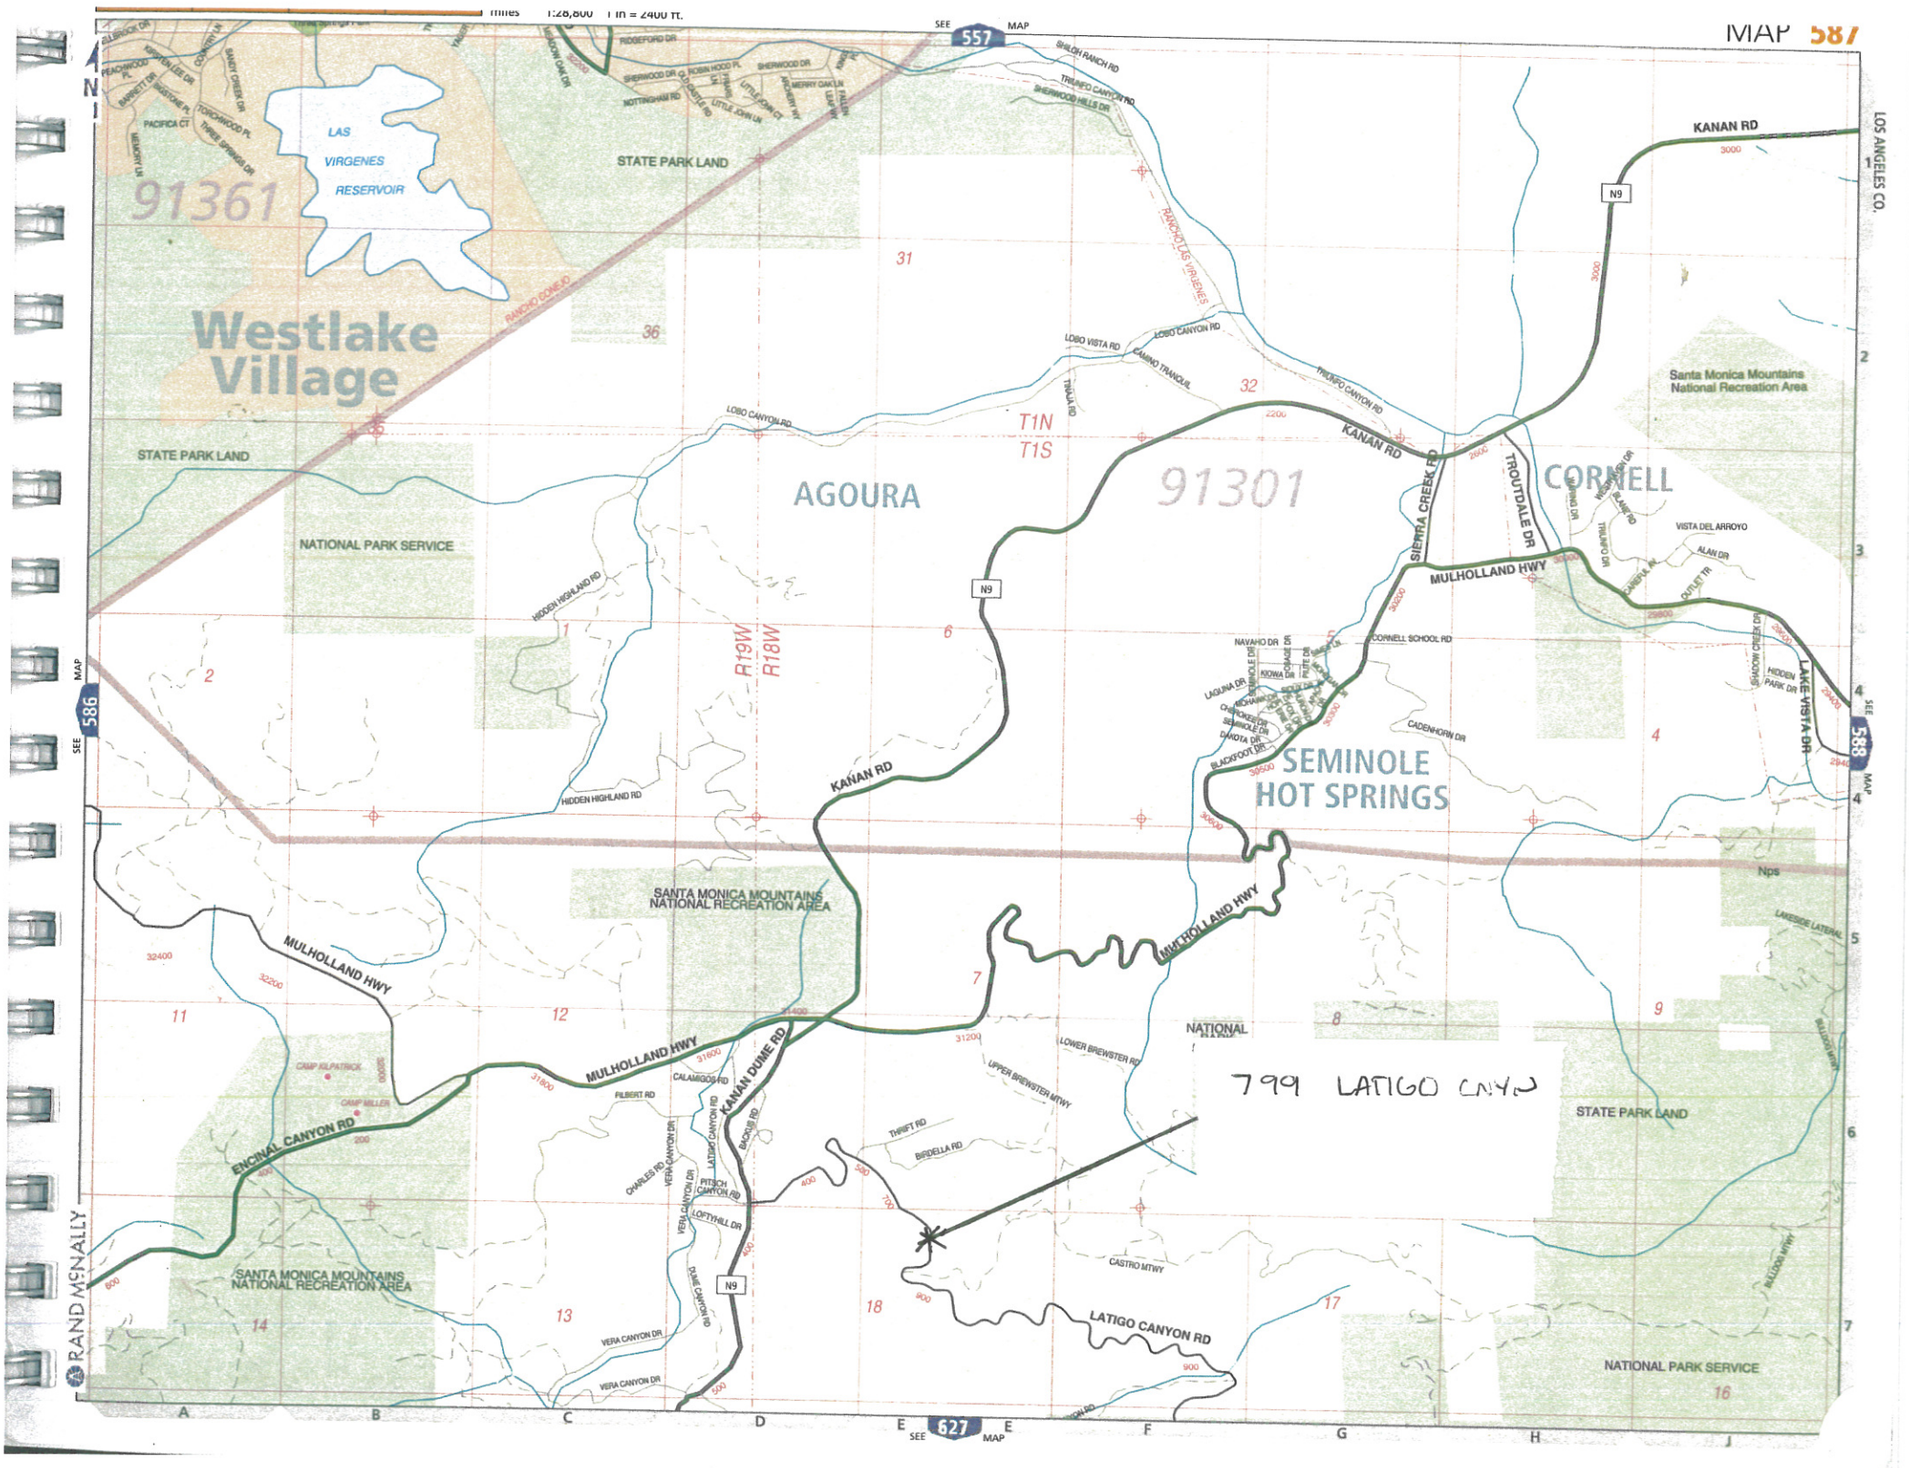

799 LATIGO CNYN