ATTACH TO SPATS
SPATS # 52199

APPROVAL TO ISSUE
ENCROACHMENT PERMIT PER
CITY / COUNTY STANDARDS
APPROVED: San Luck DATE: 3/18/14
CONDITIONS: TCP STRICTLY ENFORCED

5834 BOXFORD AVE
COMMERCE CA

STREET NAME

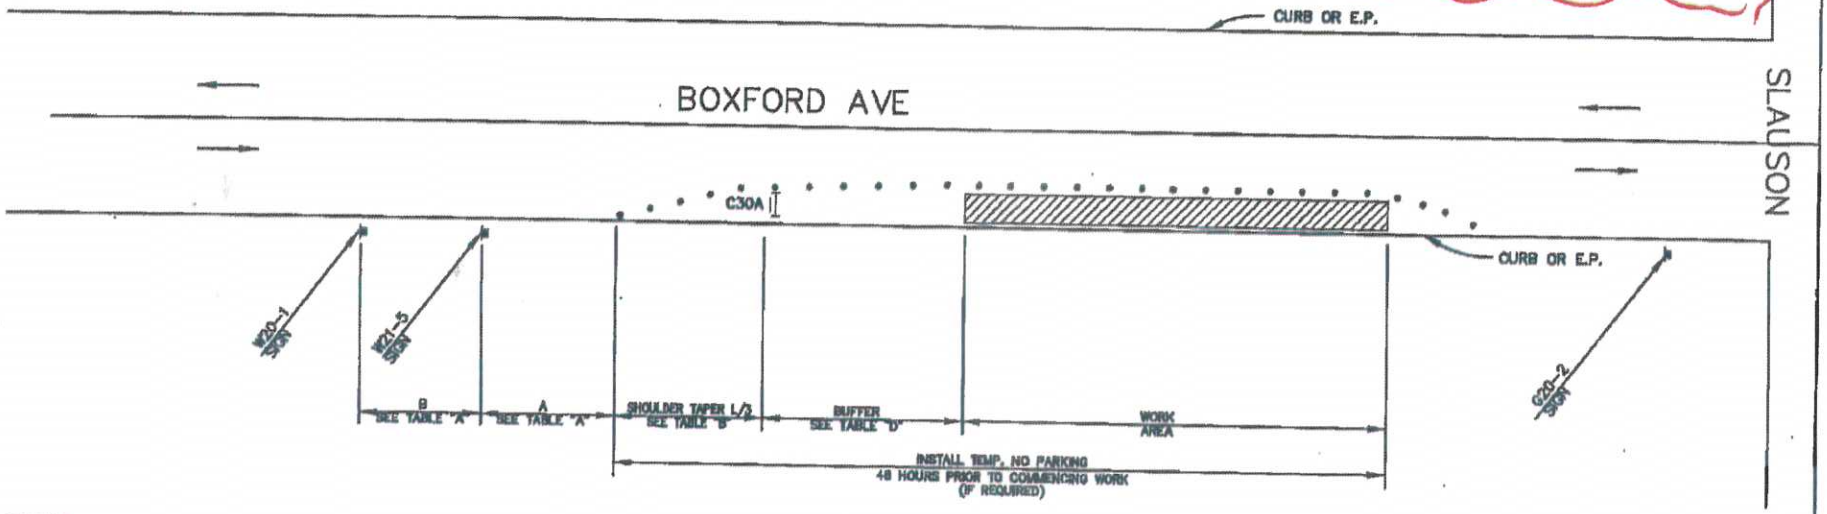

LEGEND

- TYPE III BARRICADE W/SIGN
- TYPE II BARRICADE W/O SIGN
- 28"(11cm) TRAFFIC CONES W/13"(5cm) REFLECTIVE SLEEVE FOR DAY/NIGHT USE OR DELINEATORS IF DAY USE ONLY
- TRAFFIC CONE WITH CLIP ON SIGN
- PROPOSED SIGN AND POST
- EXISTING SIGN AND POST
- (S) SIGNALIZED INTERSECTION
- FLASHING ARROW SIGN
- HIGH LEVEL WARNING DEVICE WITH SIGN
- FLAGGER
- TANS TOW AWAY NO STOPPING ___ TO ___ (SHOW HOURS)
- TANSAT TOW AWAY NO STOPPING ANY TIME
- WORK ZONE LIMITS
- DIRECTION OF TRAFFIC
- (A) ROADWAY DESIGNATION (A THROUGH D)

TRAFFIC CONTROL NO EXCAVATION SCE WORKING ON VAULT #5053954
SCE CREW OR SCE CONTRACTOR: ASPLUNDH TO PERFORM WORK.
REPAIRING THE LID OF THE MANHOLE
ANY PERMIT QUESTIONS: SHIRLEY HEUER@SCE 310-608-5001

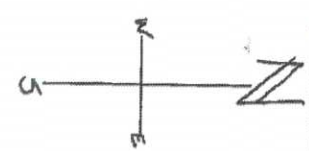

INDICATE NORTH WITH A "N" AND AN ARROW POINT

DATES OF TEMPORARY NO PARKING ZONE

901007162

WORKSITE TRAFFIC CONTROL PLAN
SHOULDER CLOSURE

DATE		SCALE	
12/10/12	SCE	NONE	
		DRAWING NO.	10

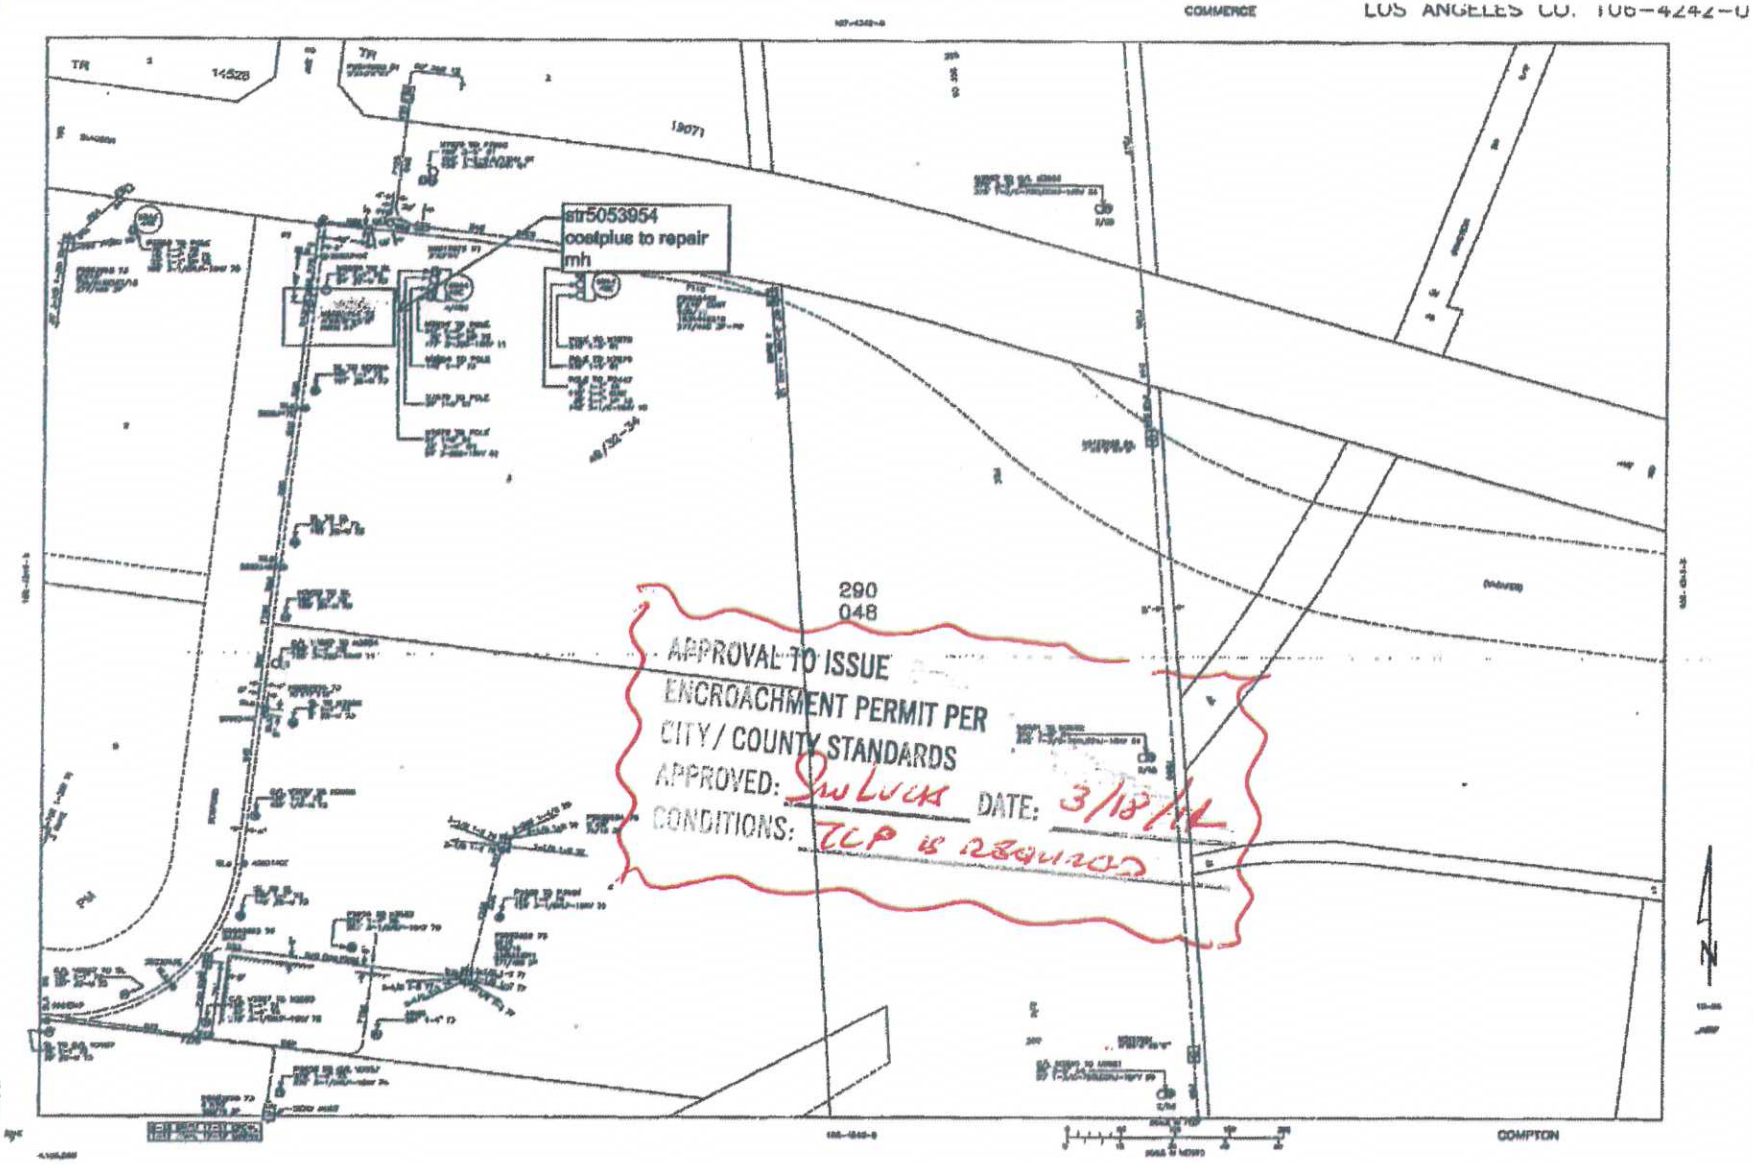
COMMERCE
LOS ANGELES CO. 106-4242-0
TR
14528
19071
str5053954
costplus to repair
mh
290
048
APPROVAL TO ISSUE
ENCROACHMENT PERMIT PER
CITY / COUNTY STANDARDS
APPROVED: Sw Lucas DATE: 3/18/11
CONDITIONS: TCP is required
COMPTON
N