K
8
1
4
1
Y
S

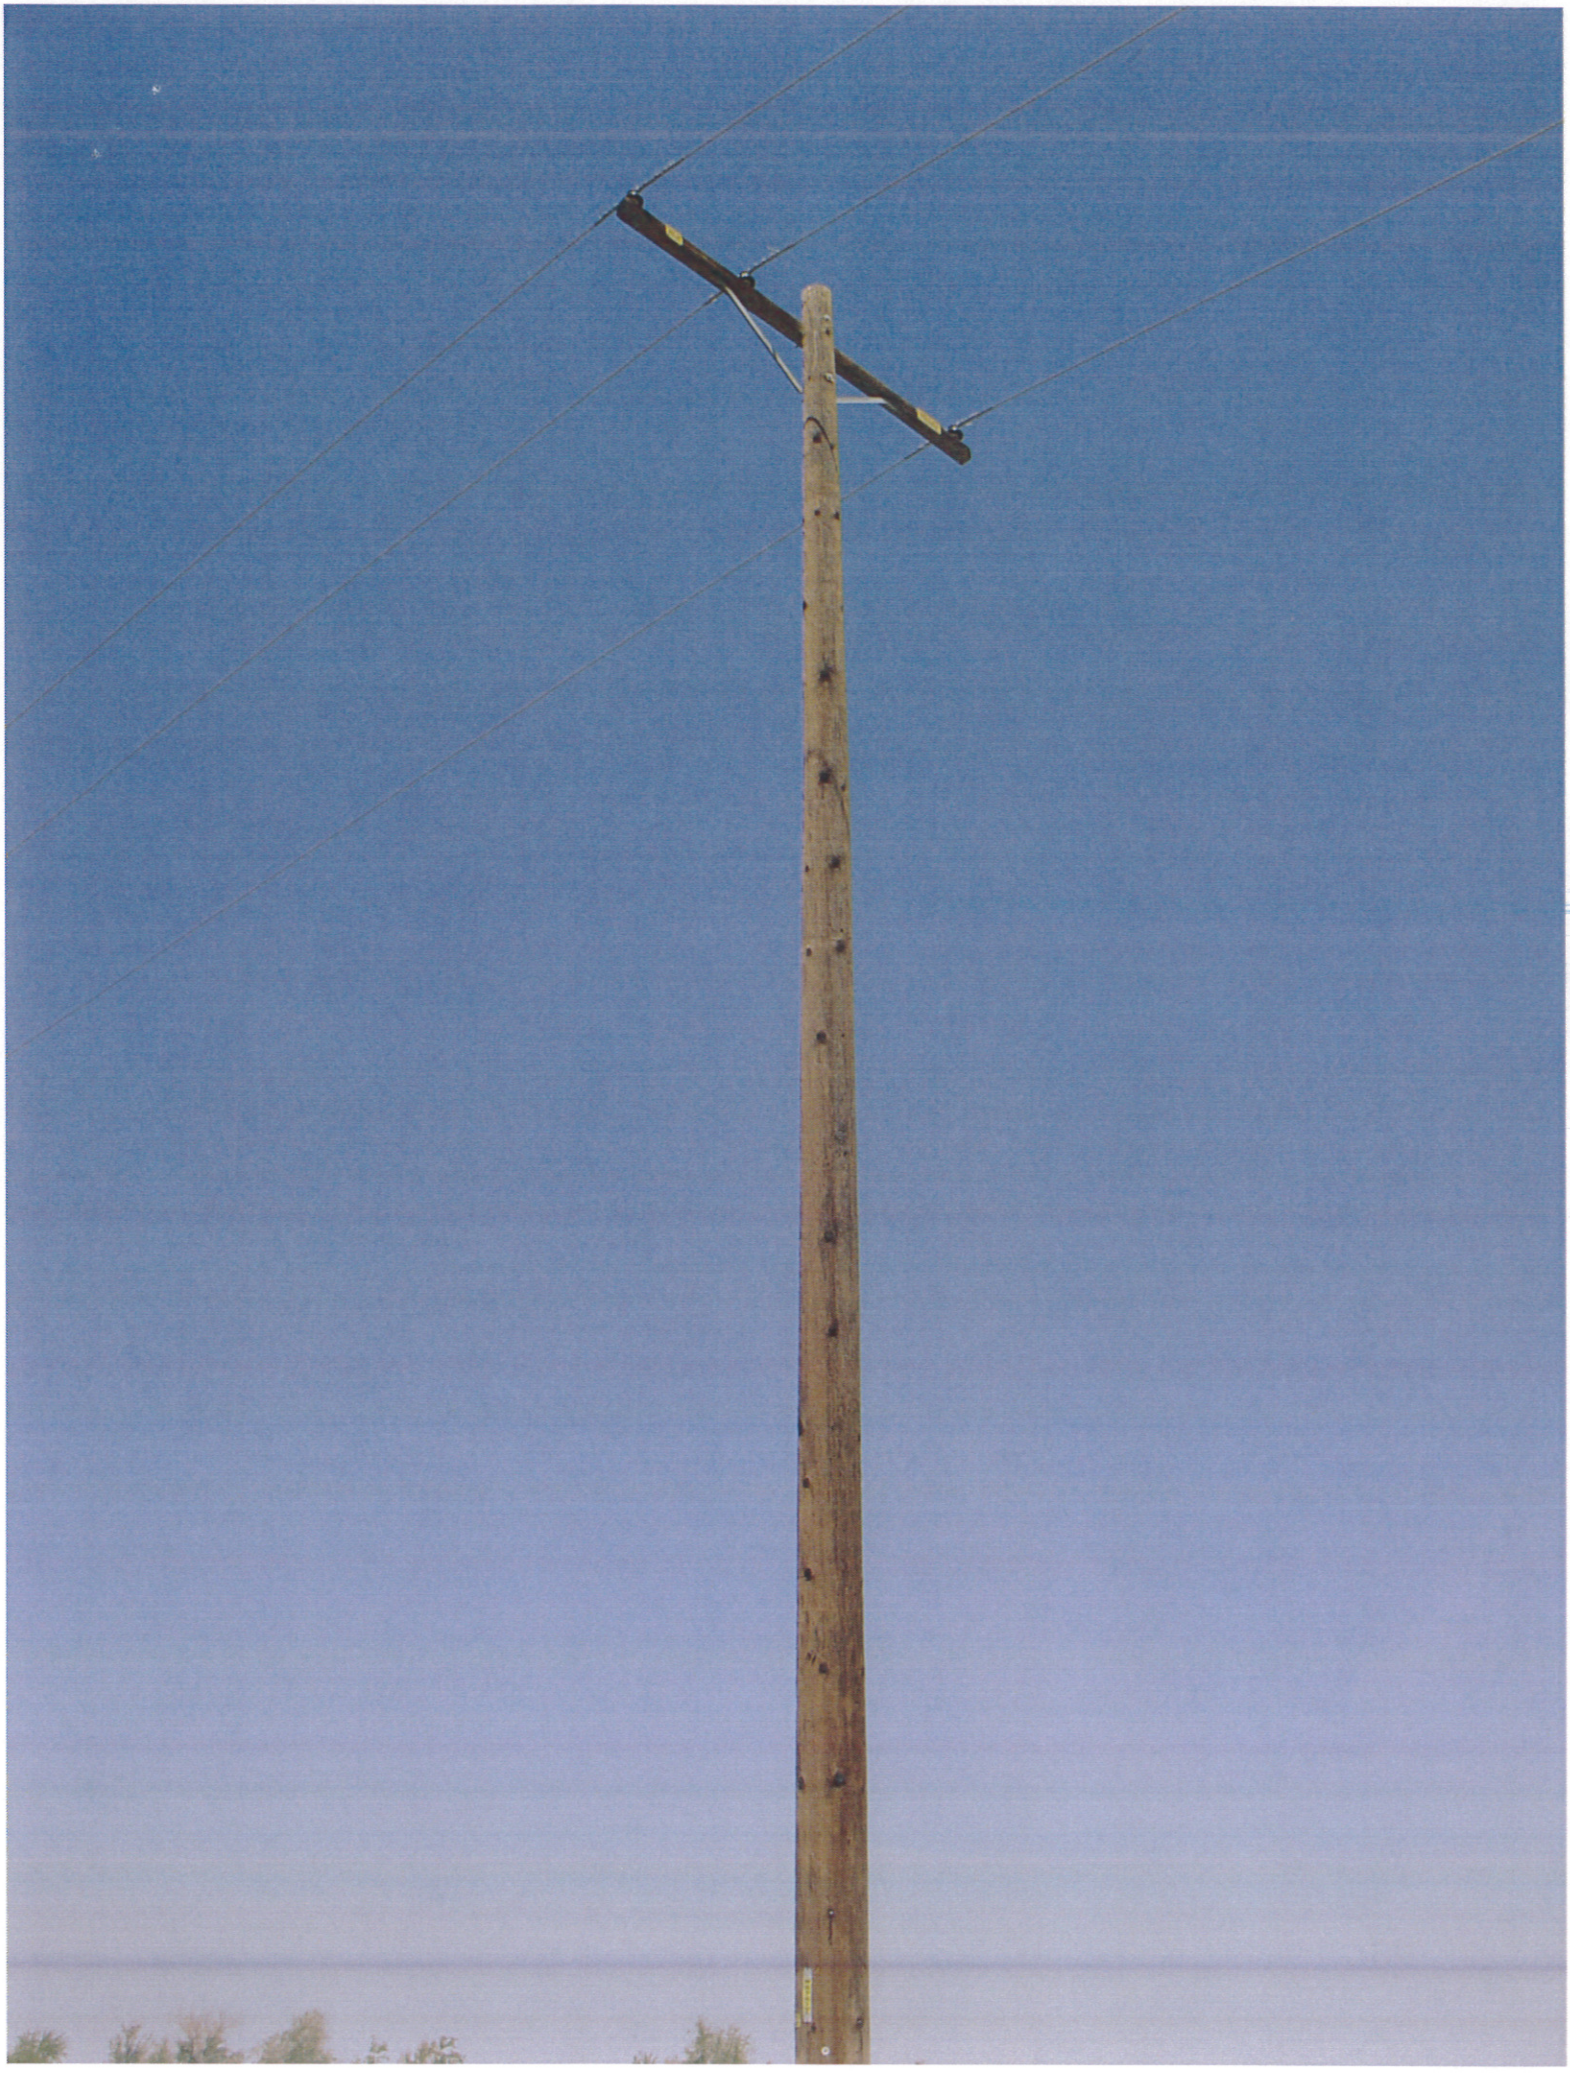

HANGER
OASIS
B2

SINGLE LINE

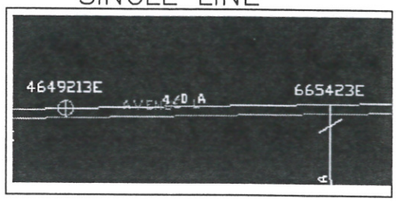

RM
45'
K8141Y
Class C4
9
RM: 1– POLE 45' CLASS 4 WOOD FULL TREAT
RM: 1– XA SNGL VB 10' STEEL PINS
RM: 3– INS NEUT GLASS & PIN 12KV TIE TOP #4A

10
POLE
45'
4830462E
Class C4
IN: 1– POLE 45' CLASS 4 WOOD FULL TREAT
IN: 1– XA SNGL VB 10' STEEL PINS
IN: 3– INS POLY W/PIN 12(25)KV CLMP #4–336 ACSR
IN: 1– MISC AVIAN HOOD FOR HENDRIX INSUL #4–653

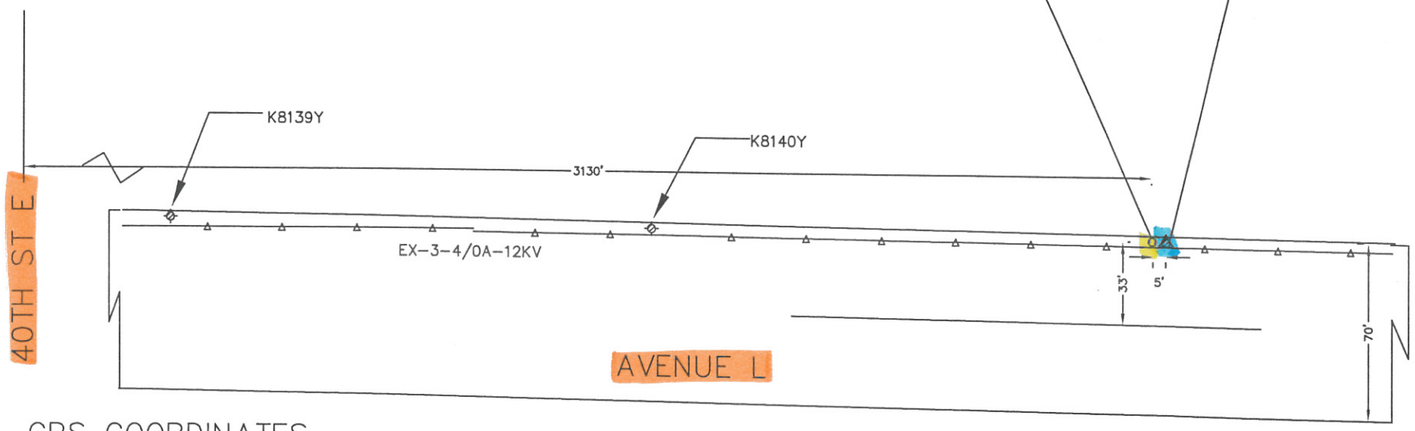

VICINTY MAP

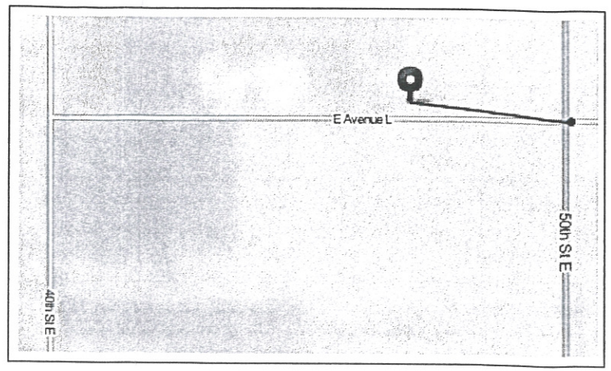

GPS COORDINATES

Latitude - Longitude:
34.660686,-118.049084

Lat: 34° 39' 38.469"
Long: -118° 2' 56.7018"

JOINT POLE/NO EXISTING PHONE CABLES ON POLE

SET NEW POLE 5' WEST

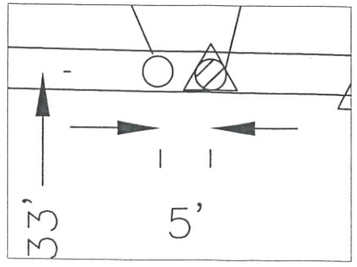

N

SOUTHERN CALIFORNIA EDISON
An EDISON INTERNATIONAL Company

SCALE 1" = 60'

POLE DETAILS	
JOINT POLE	Y
RENTER	N
MITC FUME	N
JOINT MEET	N
TRUCK ACCESS	Y
HAND SET	N
CONTACT CATV	N

PROJECT REQUIREMENTS	
EDISON EASEMENT REQUIRED	N
PWRD 88 REQUIRED	N
PERMIT REQUIRED	Y
PERMIT TYPE: LA CO	
OUTAGE REQUIRED	N
TRAFFIC CONTROL REQUIRED	N
PED. TRAFFIC CONTROL REQ'D	N
CONVEYANCE LETTER REQ'D	N

DISTRICT: 36 – ANTELOPE VALLEY
PROJ. MGR. SAYLOR, DEANNA J PHONE 661–726–5619
PLANNER SAYLOR, DEANNA J PHONE 661–726–5619
FOREMAN
TRUCK NO. | P/E | INVENTORY MAP NO. 137–82 | THOMAS GUIDE LAC 4106 J3 | GRID NO. 034
DESIGN NO. 536458_0.01
CSD 140 Y___ N___ | BY–PASS CODE | EXISTING ___ CHANGE TO ___ | TLM CHECKED ___ %LOAD | J.P.A. NO. E6031, 4056, 4T228
ASSOCIATED DESIGN NO.
PRODUCT/SAP NO. 763684-INFRA REP - DET POLE RELACE
PRODUCT/SAP NO.
PRODUCT/SAP NO.

TYPE	APPROVED BY	DATE	CHECKED BY	DRAWN BY	PAX #
				D SAYLOR	41219

Southern California Edison Company

PROPOSED CONSTRUCTION (LOCATION)
SCE – DET POLE
VARLOC – AVENUE L E/O 40TH ST E
LANCASTER

SHEET ___ OF ___
JOB NO. 536458_0.01