XFMR TO BE UPGRADED ON
RELATED TD#826113

NOTE TO CREW: TRUCK ACCESS OK,
HARD SET NEW POLE TO THE NORTH

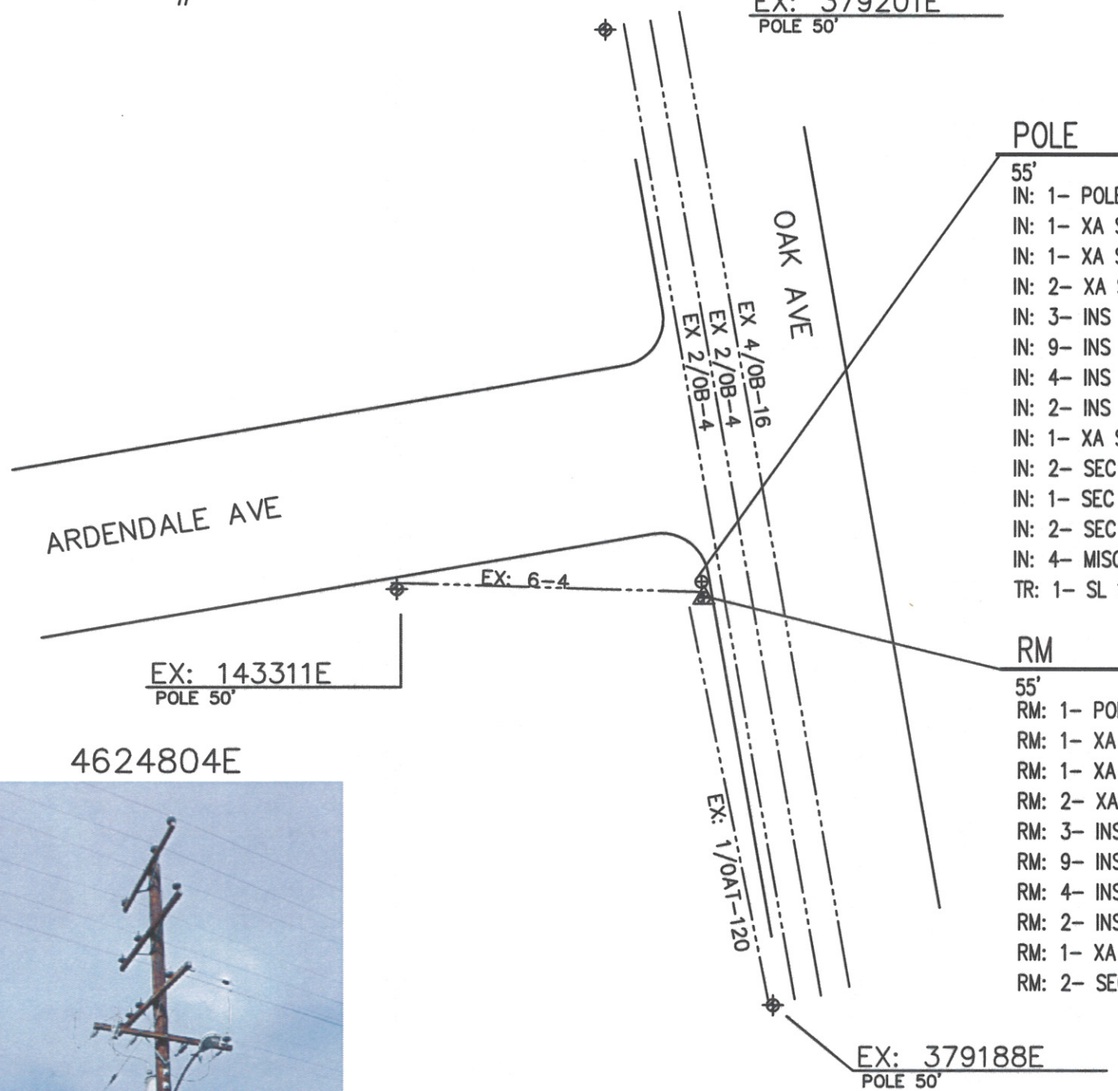

POLE 4624804E (2)
55' Class C1
IN: 1- POLE 55' CLASS 1 WOOD FULL TREAT
IN: 1- XA SNGL VB 10' STEEL PINS
IN: 1- XA SNGL VB 10' STEEL PINS N/BOND
IN: 2- XA SNGL FB 10' STEEL PINS N/BOND
IN: 3- INS POLY W/PIN 16KV CLMP #6-4/0 CU
IN: 9- INS POLY W/PIN 12KV CLMP #6-4/0 CU
IN: 4- INS POLY DE 4KV RIG #6
IN: 2- INS GLASS DE ROLLER #6 SOL
IN: 1- XA SNGL FB 8' STEEL PINS N/BOND
IN: 2- SEC ROLLER (166-CLEVIS & SPOOL)
IN: 1- SEC DE 1/0 ACSR TRI OR QUAD PREFORM
IN: 2- SEC SERV PREFORM #4 TRI OR QUAD ACSR
IN: 4- MISC AVIAN HOOD FOR F-NECK INSUL #4-653
TR: 1- SL 100W HPS COBRA HD FLAT 6' ARM WD PL+

RM 4624804E (1)
55' Class C3
RM: 1- POLE 55' CLASS 3 WOOD FULL TREAT
RM: 1- XA SNGL VB 10' STEEL PINS
RM: 1- XA SNGL VB 10' STEEL PINS N/BOND
RM: 2- XA SNGL FB 10' STEEL PINS N/BOND
RM: 3- INS POLY W/PIN 16KV CLMP #6-4/0 CU
RM: 9- INS POLY W/PIN 12KV CLMP #6-4/0 CU
RM: 4- INS POLY DE 4KV RIG #6
RM: 2- INS GLASS DE ROLLER #6 SOL
RM: 1- XA SNGL FB 8' STEEL PINS N/BOND
RM: 2- SEC ROLLER (166-CLEVIS & SPOOL)

SOUTHERN CALIFORNIA EDISON
An EDISON INTERNATIONAL Company

SCALE: 1" = 40'
0 40 80

CIR: GOLDENWEST 4KV
SUB: MICHILLINDA

VICINITY MAP

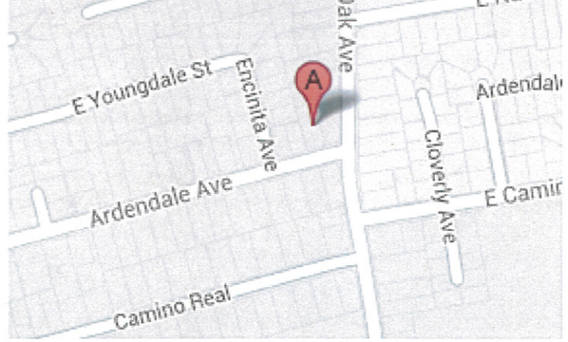

4624804E

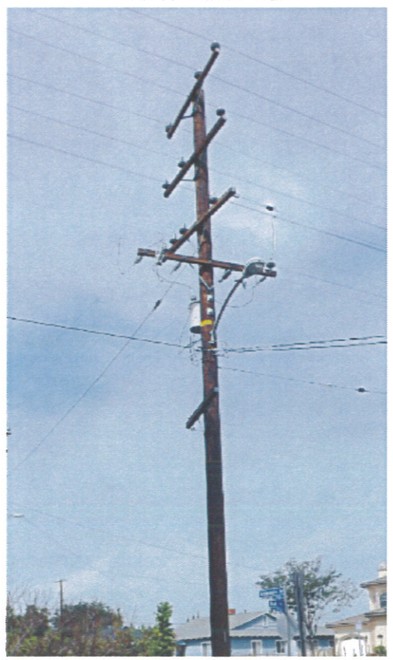

DISTRICT: 27 – MONROVIA	PROJ. MGR. LOPEZ, EDUARDO PHONE 323-333-4862		PLANNER LOPEZ, EDUARDO PHONE 323-333-4862		
FOREMAN	TRUCK NO.	P/E	INVENTORY MAP NO. 72-81C	THOMAS GUIDE	GRID NO.
DESIGN NO. 576820_0.01					
CSD 140 Y___ N___	BY-PASS CODE	EXISTING _____ CHANGE TO _____	TLM CHECKED _____ %LOAD	J.P.A. NO.	ASSOCIATED DESIGN NO.
PRODUCT/SAP NO. 826131-DET. POLE REPLACEMENT	PRODUCT/SAP NO.		PRODUCT/SAP NO.		

TYPE	APPROVED BY	DATE	CHECKED BY	DRAWN BY	PAX #

Southern California Edison Company

PROPOSED CONSTRUCTION (LOCATION)
9167 ARDENDALE AVE
SAN GABRIEL, CA 91007

SHEET 1 OF 1

JOB NO. 576820_0.01

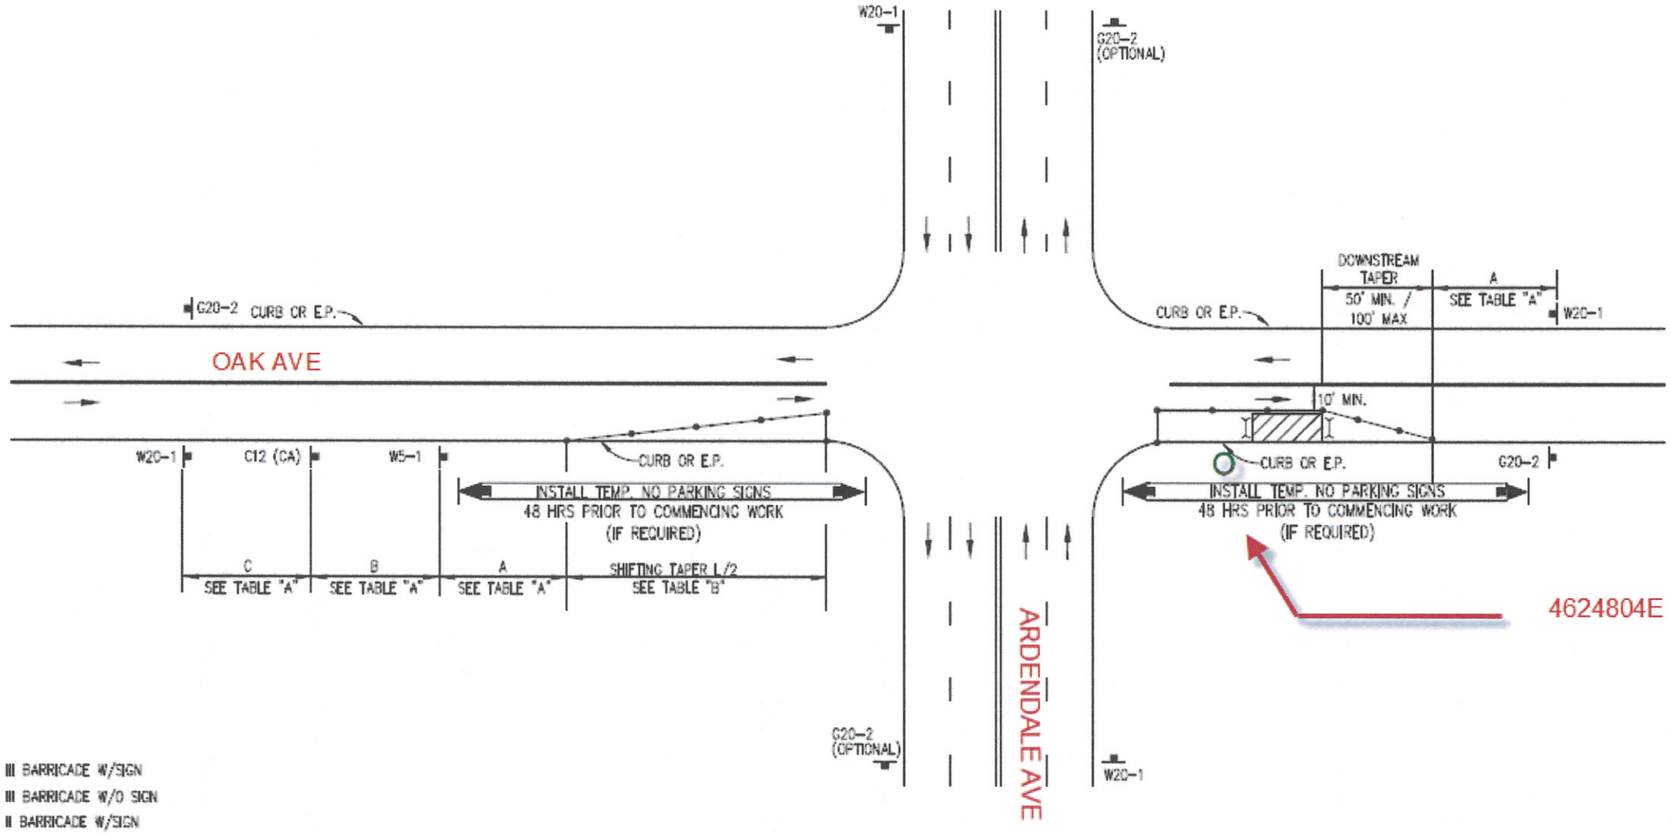

LEGEND

- TYPE III BARRICADE W/SIGN
- TYPE III BARRICADE W/O SIGN
- TYPE II BARRICADE W/SIGN
- TYPE II BARRICADE W/O SIGN
- CHANNELIZING DEVICE – **SEE TABLE "F" FOR SPACING**
- TRAFFIC CONE WITH CLIP ON SIGN
- SIGN
- (S) SIGNALIZED INTERSECTION
- ARROW PANEL (FLASHING ARROW) (WHERE REQUIRED)
- HIGH LEVEL WARNING DEVICE (FLAGTREE) (OPTIONAL)
- FLAGGER
- TANS TOW AWAY NO STOPPING ___ TO ___ (SHOW HOURS)
- TANSAT TOW AWAY NO STOPPING ANY TIME
- WORK ZONE (ACTIVITY AREA) LIMITS
- DIRECTION OF TRAFFIC (NOT PAVEMENT MARKING)
- (A) ROADWAY DESIGNATION (A THROUGH D)

END ROAD WORK
G20-2

N S

INDICATE NORTH WITH A "N" AND AN ARROW POINT

DATES OF TEMPORARY NO PARKING ZONE

9167 ARDENDALE AVE
SAN GABRIEL, CA 91007

WORKSITE TRAFFIC CONTROL PLAN
WORK BEYOND INTERSECTION
RIGHT SIDE SINGLE THRU LANE

DATE

SCALE NONE

DRAWING NO. 25

REV. 6/13/2013 CAJTCM-DWG25.DWG

2-14 PJAYA	9-13 CPOBL
1-14 CPOBL	2-14 SSARE