LOOKING S/E TOWARDS
POLE 4449299E

SINGLE LINE
APRICOT 16kV % FERNWOOD

EXISTING

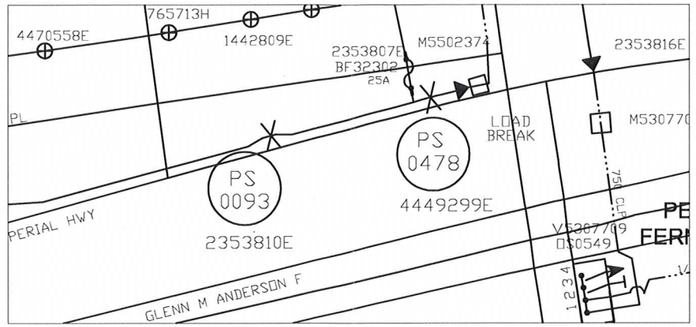

PROPOSED

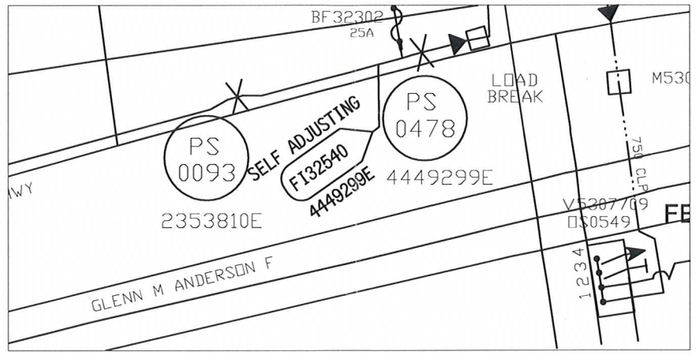

NOTE TO CREW:

POLE 4449299E LOCATED ON S/S OF 115TH PL APPROXIMATELY 115' E/O WATTS AVE

INSTALL NEW FI 32540 NAVIGATOR STYLE

EXISTING 4449299E (1)

60' Class H3

EX: 1- POLE 60' CLASS H3 WOOD FULL TREAT
EX: PS0478
IN: 3- FI OH 100A 1P 25KA #6-653
NAVIGATOR MODEL - SELF ADJUSTING
FI 32540
GPS: N33 55.800
W118 13.569

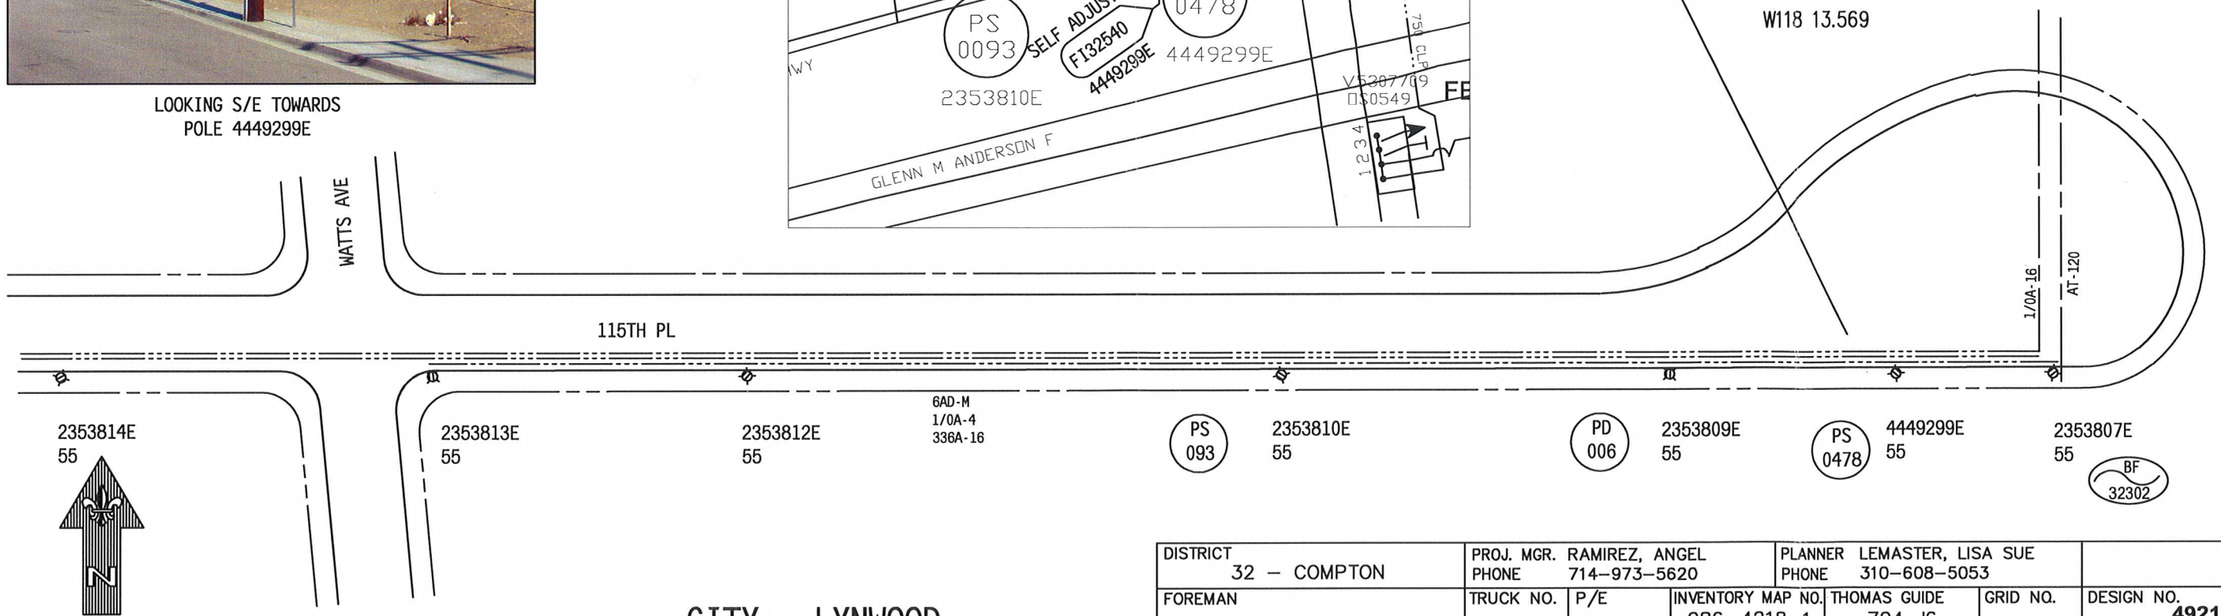

SOUTHERN CALIFORNIA EDISON
An EDISON INTERNATIONAL Company

SCALE: 1" = 50'

0 50 100

CITY: LYNWOOD

A2 CIR: APRICOT 16kV #00660
SUB: FERNWOOD #5749

A1 CIR: PALOMAR 4kV #13600
SUB: LYNWOOD #5731

DISTRICT 32 – COMPTON	PROJ. MGR. RAMIREZ, ANGEL PHONE 714-973-5620		PLANNER LEMASTER, LISA SUE PHONE 310-608-5053		
FOREMAN	TRUCK NO.	P/E	INVENTORY MAP NO. 086-4218-1	THOMAS GUIDE 704 J6	GRID NO.
DESIGN NO. 492129_0.01					
CSD 140 Y___ N___	BY-PASS CODE	EXISTING CHANGE TO	TLM CHECKED %LOAD	J.P.A. NO.	ASSOCIATED DESIGN NO.
PRODUCT/SAP NO. 701108-INFRA REPLACE (WORST CIRCUIT)	PRODUCT/SAP NO.		PRODUCT/SAP NO.		

TYPE	APPROVED BY	DATE	CHECKED BY	DRAWN BY	PAX #

Southern California Edison Company

PROPOSED CONSTRUCTION (LOCATION)

115TH PL S/S 115' E/O WATTS AVE
LYNWOOD

SHEET 1 OF 3

JOB NO. 492129_0.01