Valinda / LA County

VICINITY MAP

NOT TO SCALE

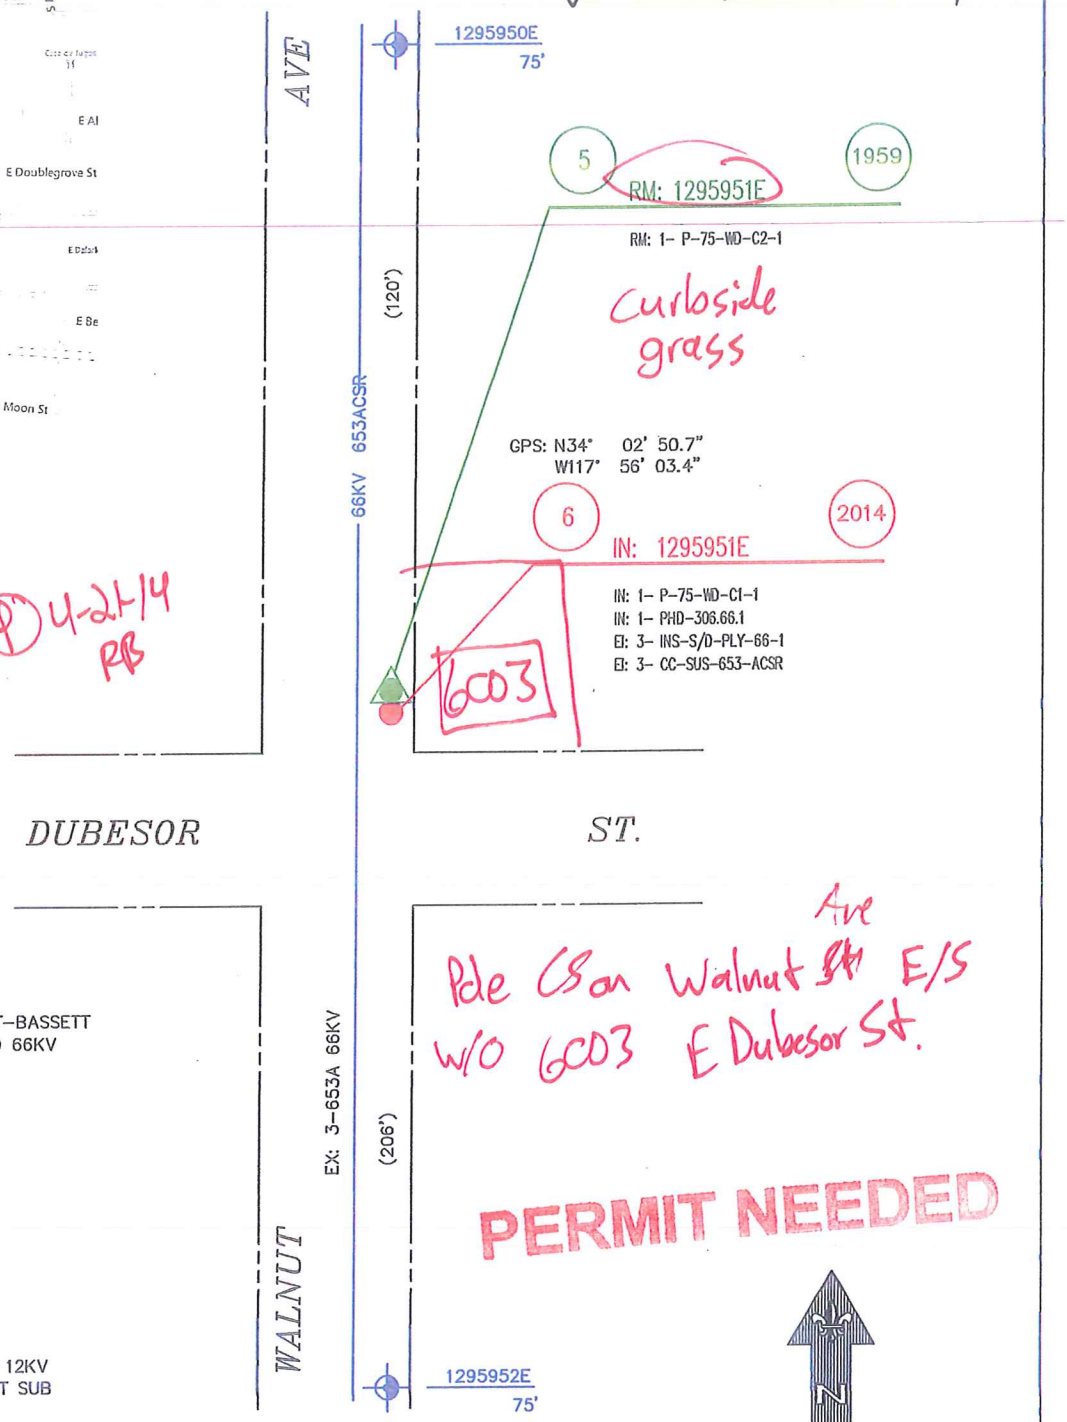

P 4-24/14 RB

Pole CS on Walnut Ave E/S W/O 6C03 E Dubesor St.

PERMIT NEEDED

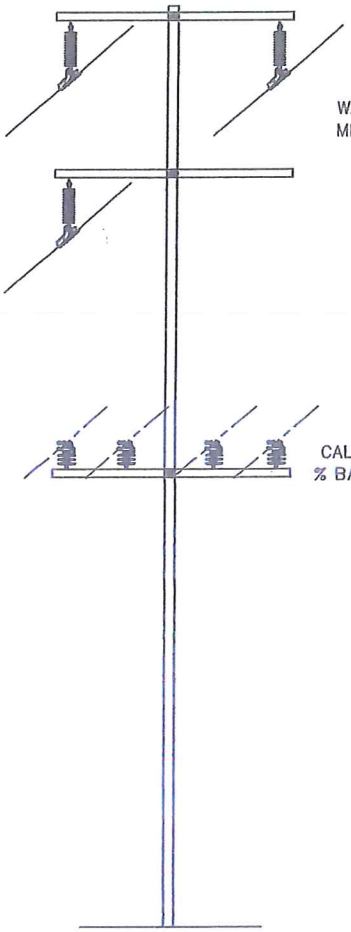

POLE HEAD DETAIL

NOT TO SCALE
L/S

REQUIRED PERMITS:
-TRAFFIC CONTROL PERMIT REQ.
-EXCAVATION PERMIT REQ.

NOTE:

-SET 1' SOUTH
-TRAFFIC CONTROL REQ.
-PTC REQ.
-E TO PTD
-ASSOCIATED W/O TD754216

SOUTHERN CALIFORNIA EDISON
An EDISON INTERNATIONAL Company

WALNUT-BASSETT-MERCED 66KV

NOT TO SCALE

PROJ # 716008		ESTIMATOR NATHAN PIERCE		PHONE 909-982-9450	J.P.A. NO.
GRID METRO EAST		THOMAS BROS. 638 F3		INVENTORY MAP 128-4305-1	SAP ORDER TD721115
DIVISION SOUTHEAST	DISTRICT 26 -- COVINA			PRODUCT/MAT 721115-POLE DETERIORATED OH IR REPL	
LINE ET-00305-WALNUT-BASSETT-MERCED-NON-ISO					LINE VOLTAGE 66KV
					PROPOSED CONSTRUCTION (LOCATION) TRANSMISSION DETERIORATED POLE REPLACEMENT WALNUT AV N/E CORNER OF DUBESOR ST LA PUENTE
		10/7/13		PAR/WHB	
REV.	APPROVED BY	DATE	CHECKED BY	DRAWN BY	DATE
SOUTHERN CALIFORNIA EDISON COMPANY					SHEET 3 OF 17 / DESIGN NO. 506314_0.01