ASPLUNDH CONSTRUCTION CORP.

SOUTHERN CALIFORNIA EDISON
An EDISON INTERNATIONAL Company

DETERIORATED POLE REPLACEMENT

CIRCUIT (S):
RAYBORN 4KV o/o BULLIS SUB

STA'S
1-2

ADDRESS:
LOCATION: COOKACRE ST A/E 50' S/O SAN LUIS ST.
CITY: COMPTON
*** NOTES:** REPLACE (1) O/W SERVICE(S)
UNAUTHORIZED CATV/COMM ATTACHMENT

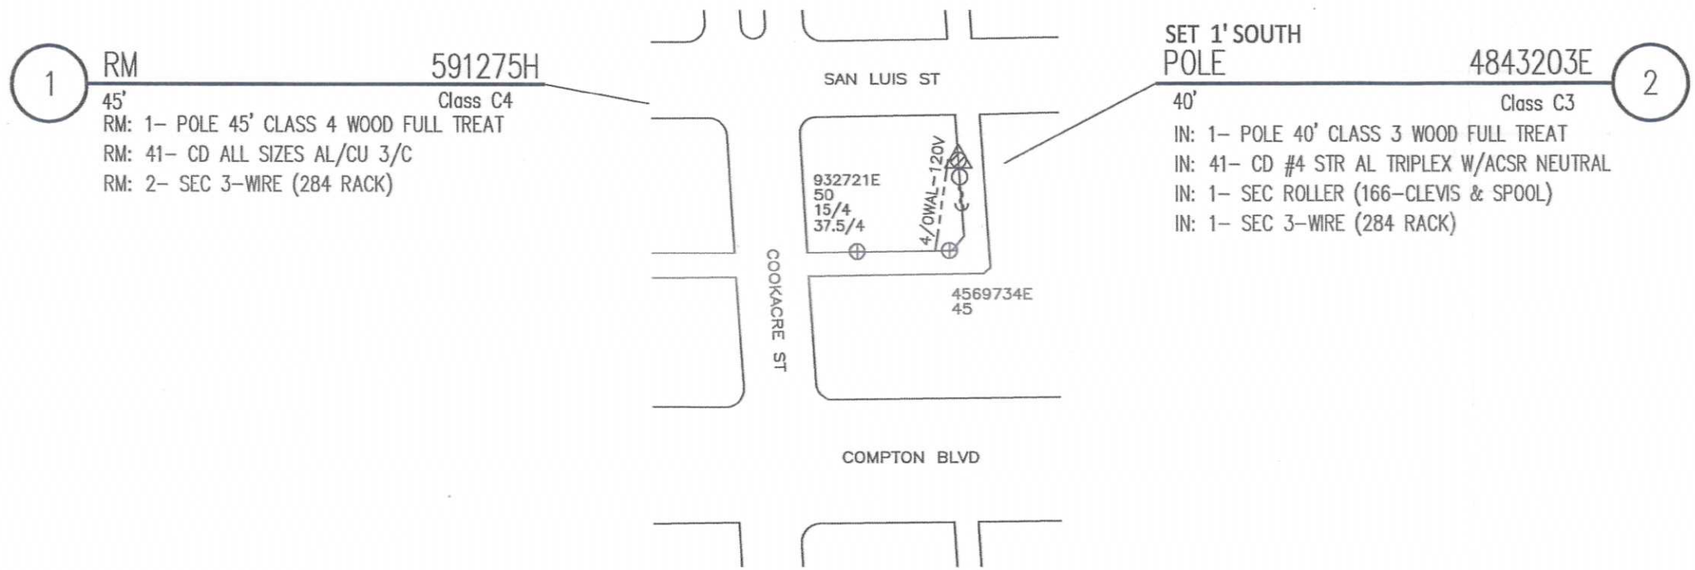

TRANSFER (S):
3/C 4/0WAL-120V (S)
1-4AT-120V (SVC'S)

NOT TO SCALE

PERMIT REQ'D.

CALTRANS:	
ENCROACHMENT:	
RAILROAD:	
HELICOPTER:	
OTHER:	

SPEED LIMIT NA

PEDESTRIAN TRAFFIC CONTROL REQUIRED
☐ YES ☒ NO

GPS: LAT: N 33° 53' 48.1"
LONG: W 118° 11' 38.3"

TLM DATA:

	SIZE	KVA	CUST.	% LOAD
EXIST				
PROP.				

VOLTAGE DROP ____ %
PRI. CIRC. _____

NOTES

JOINT POLE:	N
RENTER:	N
MITC FUME:	N
JOINT MEET:	N
TRUCK ACCESS:	Y
HAND SET:	N
CONTACT CATV:	Y
ENVIRONMENTAL:	N
REAL PROP. REVIEW:	N
PAVEMENT REPAIR:	Y
☐ CONCRETE / ☒ ASPHALT	4' X 4'

DISTRICT 32 – COMPTON	PROJ. MGR. RODRIGUEZ, JOHN T PHONE 909–469–0219		PLANNER COTA, VANESSA PHONE 714–893–2405		
FOREMAN	TRUCK NO.	P/E	INVENTORY MAP NO. 74–4227–1	THOMAS GUIDE LA 735–D4	GRID NO.
DESIGN NO. 512264_0.01					
CSD 140 Y____ N____	BY–PASS CODE	EXISTING _____ CHANGE TO _____	TLM CHECKED _____ %LOAD	J.P.A. NO. E6032-40897990	ASSOCIATED DESIGN NO.
PRODUCT/SAP NO. TD729491		PRODUCT/SAP NO.		PRODUCT/SAP NO.	

TYPE	APPROVED BY	DATE	CHECKED BY	DRAWN BY	PAX #
				CB	

PROPOSED CONSTRUCTION (LOCATION)
DET POLE REPLACEMENT
VARIOUS LOCATIONS
COMPTON

SHEET ____ OF ____

JOB NO. 512264_0.01

Southern California Edison Company