PERMIT NEEDED

Pole located c/s @ address 2744 PORTER AVE

ALTADENA | LACOUNTY

BRAEBURN 4kV o/o ALLEN SUB

HENKELS & McCOY

STATIONS
11 & 12

(11) RM 166374E
40' Class C5
RM: 1-- POLE 40' CLASS 5 WOOD FULL TREAT
RM: 2-- XA DBLE VB 10' STEEL PINS N/BOND
RM: 2-- INS CLASS DE ROLLER #4 ACSR
RM: 9-- INS GLASS & PIN 4KV
RM: 2-- INS NEUT GLASS & PIN 4KV
RM: 6-- INS POLY DE 4KV HOT SHOE #4 & 1/0 ACSR

(P) JS 6.13.14

(12) POLE 166374E
45' Class C1
IN: 1-- POLE 45' CLASS 1 WOOD FULL TREAT
IN: 2-- XA DBLE FB 10' STEEL PINS N/BOND
IN: 8-- INS POLY DE 12KV HOT SHOE #4 & 1/0
IN: 11-- INS POLY W/PIN 12KV CLMP #4-653 ACSR
IN: 1-- AG DOWN GUY 3/8" -- 50' LESS THAN 22.5KV

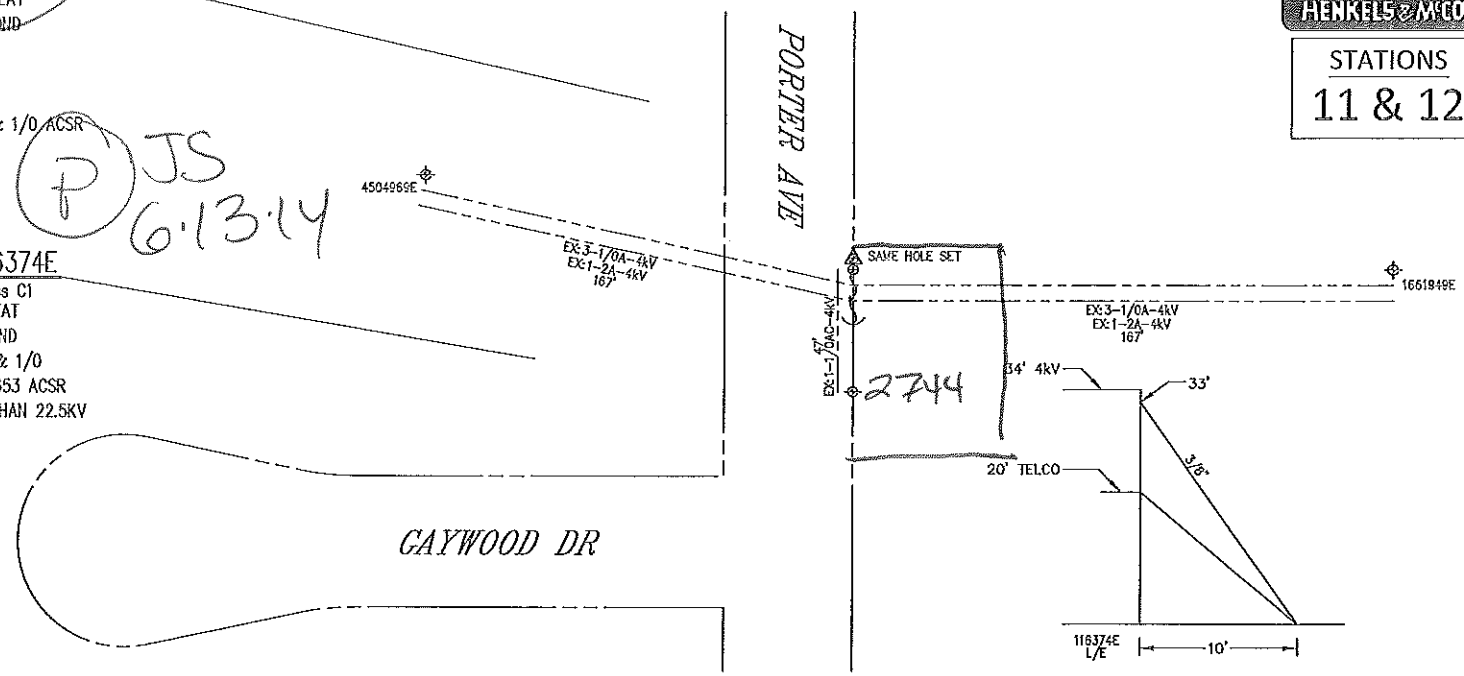

TRANSFERS:
4-- SWITCH DISCONNECTS
3-- 1/0A 2A 4kV (E&W)
1-- 1/0AC 4kV (S)

*SAME HOLE SET DUE TO CORNER/SPLICES

c/s grass

PROJECT REQUIREMENTS	
EDISON EASEMENT REQUIRED	☐
PWRD 88 REQUIRED	☐
PERMIT REQUIRED	Y
PERMIT TYPE:	
OUTAGE REQUIRED	N
TRAFFIC CONTROL REQ'D	N
PED. TRAFFIC CONTROL REQ'D	N
PAVEMENT REPAIR REQ'D	N
ASPH ☐ CONC ☐ SIZE ____	

POLE DETAILS	
JOINT POLE:	Y
RENTER:	Y
MITC FUME:	N
JOINT MEET:	Y
TRUCK ACCESS:	Y
HAND SET:	N
CONTACT CATV:	Y

GPS COORDINATES
34°-11'-34.5"
118°-07'-02.2"

N

SOUTHERN CALIFORNIA EDISON
An EDISON INTERNATIONAL Company

NOT TO SCALE

DISTRICT	PROJ. MGR.	PLANNER	
27 -- MONROVIA	RODRIGUEZ, JOHN T PHONE 909-469-0219	HINTON, ALBERT PHONE 909-548-6350	

FOREMAN	TRUCK NO.	P/E	INVENTORY MAP NO.	THOMAS GUIDE	GRID NO.	DESIGN NO.
			80--78B	536 C5		519751_0.01

CSD 140 Y ___ N ___	BY-PASS CODE	EXISTING CHANGE TO ___	TLM CHECKED ___ %LOAD	J.P.A. NO. E 6027 000405829147	ASSOCIATED DESIGN NO.

PRODUCT/SAP NO.	PRODUCT/SAP NO.	PRODUCT/SAP NO.
739700- DETERIORATED POLE		

TYPE	APPROVED BY	DATE	CHECKED BY	DRAWN BY	PAX #

PROPOSED CONSTRUCTION (LOCATION)
2744 PORTER AVE
ALTADENA

SHEET ___ OF ___

JOB NO. 519751_0.01

Southern California Edison Company

PAGE NO. 3 J.P. AUTH. NO. E6027-000405829147

POLE NO.	Pole Length / Anchor Size	Year Set	Pole Trt / Class / Anchor Direct.	Record 4KV E	Record HLA	Record	Record	Proposed 4KV E	Proposed HLA	Proposed	Proposed	Proposed	Item No.	LOCATION AND NATURE OF WORK If not in accordance with Joint Pole agreement and routine-state reasons.	
														E TO REPLACE PER SEC. 7.11, 7.4, 19.4, 14.3, 12.3	1
166374E	40	1928	FT 5	.50	.50			C-10 PB	LTD					PORTER AV E/S 800' N/O FOOTHILL BL. ALTADENA	2
								1/2(1)					5C	TOP POLE	3
															4
166374E	45		FT 1					39-10	23-5					PORTER AV E/S 800' N/O FOOTHILL BL. ALTADENA	5
								TN 23							6
	3/4"		S					1/2(1)					111H		7
								1/2(1)					13B	TREES	8
								1/2(1)					15B	VIS STRIPS	9
								1/2(1)					19A		10
															11
															12
															13
															14
															15
															16
															17
															18
															19

OLE LEGEND: L = LOWER TOP(Item 5E)
= PULL (Item 5A) C(XX) = FOOTAGE CUT
B = PULL BUTT SCZ = SAFETY CLEARANCE ZONE
= TRANSPORT (Item 5B)
= SALVAGE
= DISPOSE (Item 5D)
N = TENANT

ANCHOR/ARM LEGEND:
AR = ANCHOR/ARM REMOVED
AT = ANCHOR/ARM TRANSFERRED

Show Quantity of Items to be billed in the Column of Party to be Paid.

GEOGRAPHICAL LOCATION

ALTADENA
COMMUNITY

Rev. Jul 2013