ALTADENA

(P) 3.24.14 (T)

PERMIT NEEDED

MAIDEN 4kV O/O MAIDEN P.T LOC. AT CURB N/WEST SIDE REPOSA LN. 135' S/WEST OF MENLO DR. AT ADD. 2857 REPOSA LN.

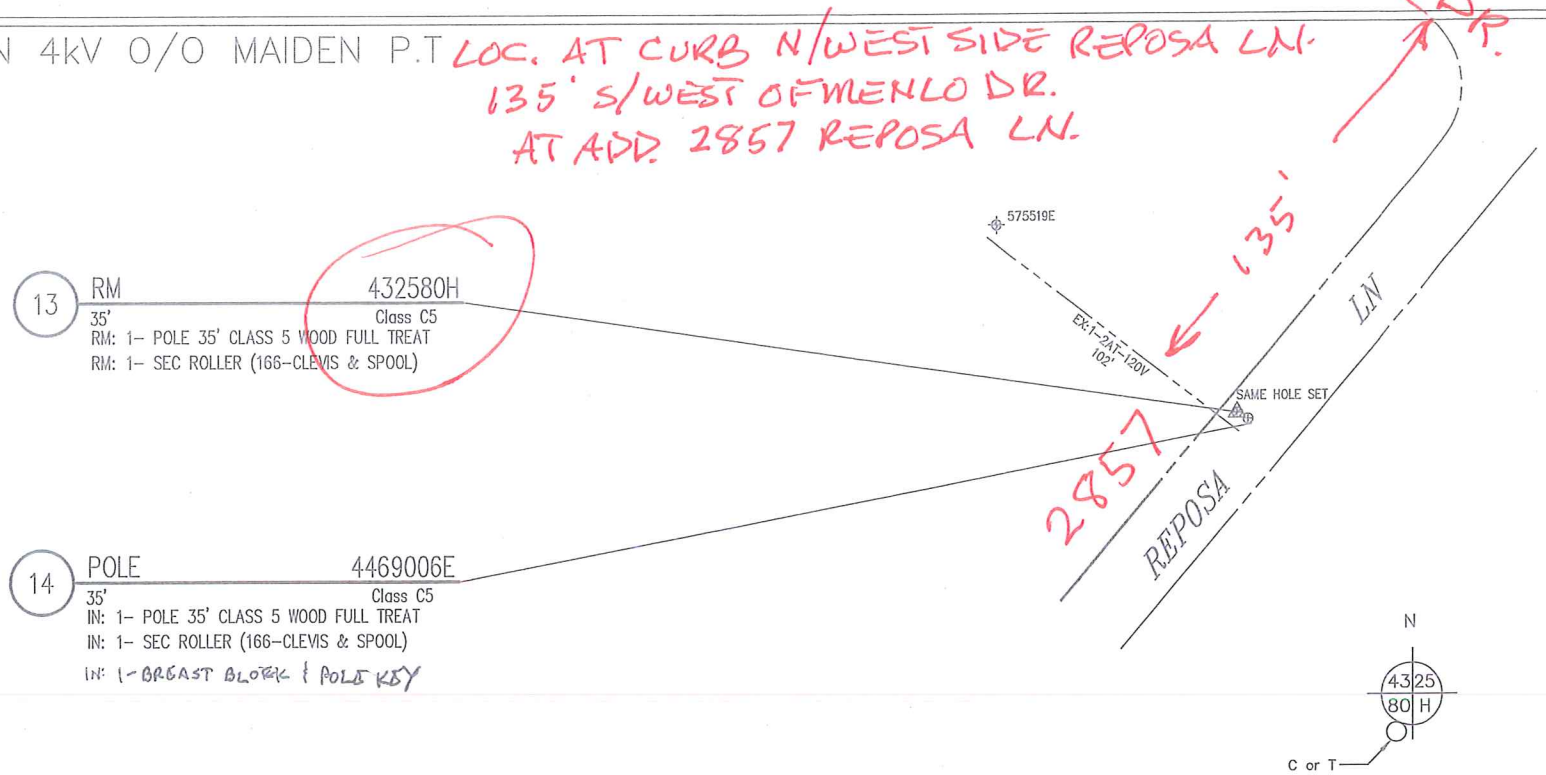

H&M HENKELS & McCOY

SOUTHERN CALIFORNIA EDISON
An EDISON INTERNATIONAL Company

NOT TO SCALE

TRANSFERS:
1- 2AT 120V (NW)
1- 2AT SVC 44.

*SAME HOLE SET DUE TO CATV RISER

SET IN SAME HOLE Y OR SET ___ ' ___ HARD SET N

ENVIRO REVIEW	N	HAND SET		SPECIAL EQUIP NEEDED	N
JOINT MEET	Y	PERMIT NEEDED	Y	IF YES WHAT IS NEEDED?	
TRUCK ACCESS	Y	NETCOMM SHEET	N		
PAVEMENT REPAIR	N	RIGHTS CHECK	N	EST. TIME TO REPLACE	
ASPHALT		PED TRAFFIC CONTROL	N	32 MH	
CONCRETE		OUTAGE	N	CONTACT CATV	Y
REPAIR SIZE		CSD-140	N	MITC POLE	N

GPS
34°-11'-37.6"
118°-07'-34.2"

DISTRICT 27 - MONROVIA	PROJ. MGR. RODRIGUEZ, JOHN T PHONE 909-469-0219		PLANNER HINTON, ALBERT PHONE 909-548-6350		
FOREMAN	TRUCK NO.	P/E	INVENTORY MAP NO. 81-78C	THOMAS GUIDE 536 B5	GRID NO.	DESIGN NO. 519752_0.01
CSD 140 Y___ N___	BY-PASS CODE	EXISTING ___ CHANGE TO ___	TLM CHECKED ___ %LOAD	J.P.A. NO. E6027-000405811183	ASSOCIATED DESIGN NO.
PRODUCT/SAP NO. 739702- DETERIORATED POLE		PRODUCT/SAP NO.		PRODUCT/SAP NO.	

PROPOSED CONSTRUCTION (LOCATION)
2857 REPOSA LN
ALTADENA

TYPE	APPROVED BY	DATE	CHECKED BY	DRAWN BY	PAX #

SHEET ___ OF ___

JOB NO. 519752_0.01

Southern California Edison Company

PAGE NO. 6 J.P. AUTH. NO. E6027-000405811183

POLE NO.	Pole Length / Anchor Size	Year Set	Pole Trt / Class / Anchor Direct.	Record 4KV E	Record HLA	Record	Record	Proposed 4KV E	Proposed	Proposed	Proposed	Proposed	Item No.	LOCATION AND NATURE OF WORK If not in accordance with Joint Pole agreement and routine-state reasons.	
														E TO REPLACE PER SEC. 7.11, 7.4, 19.4, 14.3	1
432580H	35	1940	FT 5	.50	21'			C-10 PB	LTD					REPOSA LN W/S @ P/L S/O MENLO DR, ALTADENA	2
								1/2(1)					5C	TOP POLE	3
															4
4469006E	35		FT 5					30-3	21-3					REPOSA LN W/S @ P/L S/O MENLO DR, ALTADENA	5
								TN 23							6
								1/2(1)					15B	VIS STRIPS	7
								1/2(1)					13B	TREES/SHRUBS	8
								1/2(1)					19B		9
															10
															11
POLE LEGEND:
P = PULL (Item 5A)
PB = PULL BUTT
T = TRANSPORT (Item 5B)
S = SALVAGE
D = DISPOSE (Item 5D)
TN = TENANT

L = LOWER TOP(Item 5E)
C(XX) = FOOTAGE CUT
SCZ = SAFETY CLEARANCE ZONE

ANCHOR/ARM LEGEND:
AR = ANCHOR/ARM REMOVED
AT = ANCHOR/ARM TRANSFERRED

Show Quantity of Items to be billed in the Column of Party to be Paid.

GEOGRAPHICAL LOCATION

ALTADENA
COMMUNITY

Rev. Jul 2013