various pole located along FRANCISQUITO across from 17111, 17141, 1629

PERMIT NEED HFIA

TRANSMISSION POLES

WEST COVINA | LACO

WEST COVINA

CITY OF LA PUENTE/ WEST COVINA

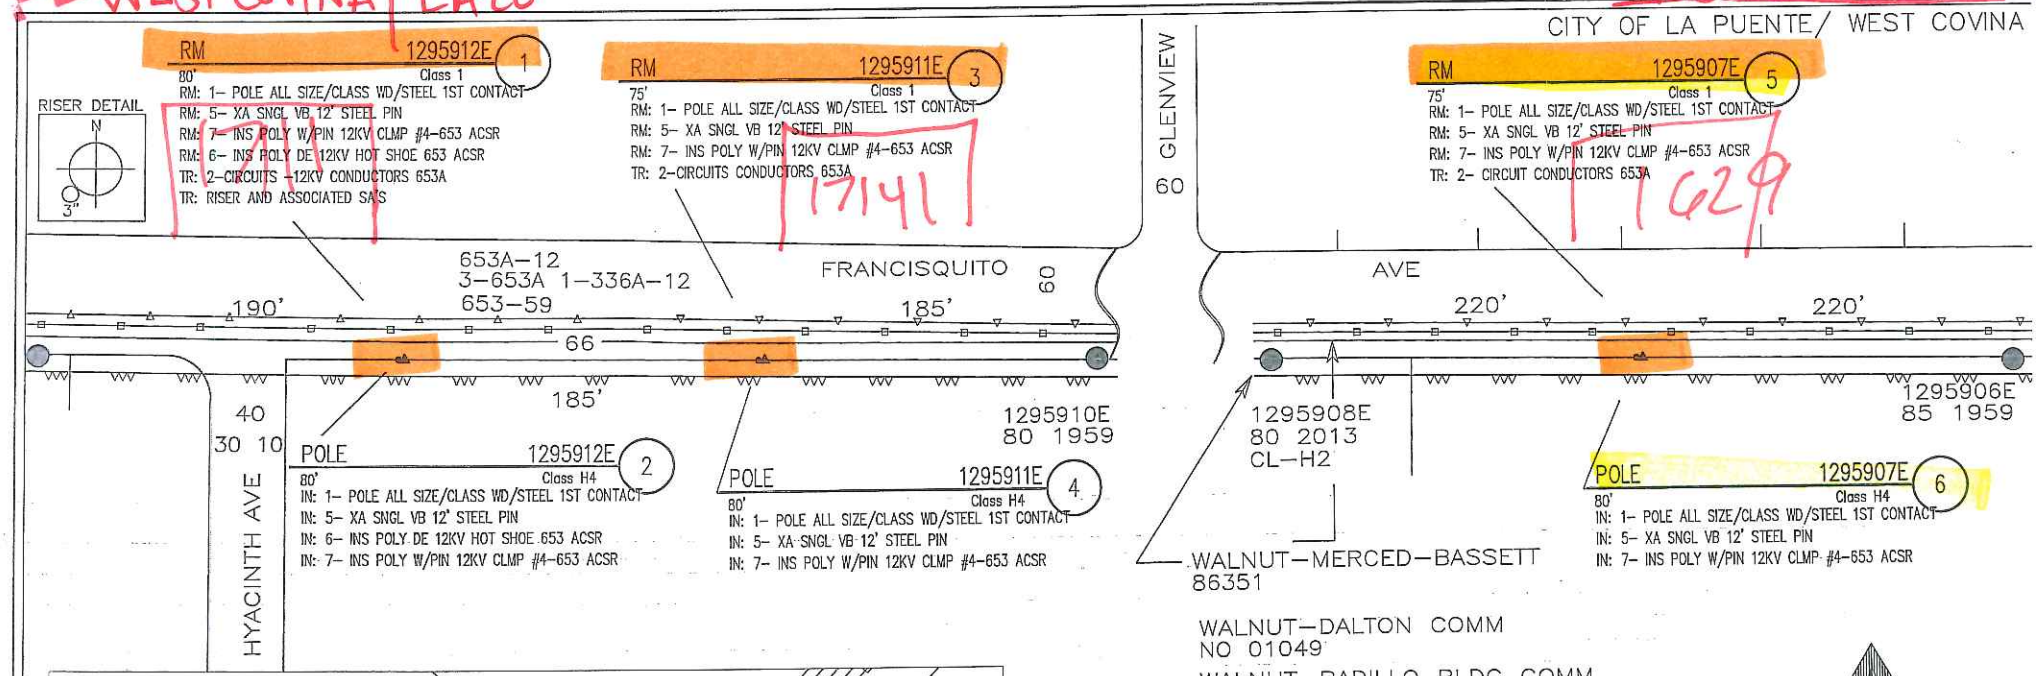

WALNUT-DALTON COMM
NO 01049

WALNUT-BADILLO BLDG COMM
NO 01110

BADILLO-LARK ELLEN-MERCED-PUENTE COMM
NO

NOTE:
PTC REQ'D
TRAFFIC CTRL REQ'D
STATION #2 HARDSET FOR RISER

SOUTHERN CALIFORNIA EDISON
An EDISON INTERNATIONAL Company

NOT TO SCALE

FIM'S
130-4314-1
128-4299-1

FOLGER12KV % BASSETT
HERRING12KV % MERCED

DISTRICT 26 - COVINA	PROJ. MGR. RODRIGUEZ, JOHN PHONE 909-469-0219		PLANNER SMITH, COLE PHONE 951-581-2677			
FOREMAN	TRUCK NO.	P/E	INVENTORY MAP NO. VARIOUS	THOMAS GUIDE 638 J3/ C4	GRID NO.	DESIGN NO. 593171_0.01
CSD 140 Y___ N___	BY-PASS CODE	EXISTING CHANGE TO ___	TLM CHECKED ___ %LOAD	J.P.A. NO.		ASSOCIATED DESIGN NO.
PRODUCT/SAP NO. 850171-INFRA REP - DET POLE REPLACE		PRODUCT/SAP NO.			PRODUCT/SAP NO.	

PROPOSED CONSTRUCTION (LOCATION)
DET POLE REPLACE
VARIOUS LOCATIONS
LA PUENTE CA 99999

TYPE	APPROVED BY	DATE	CHECKED BY	DRAWN BY	PAX #

SHEET 1 OF 2

JOB NO. 593171_0.01

Southern California Edison Company

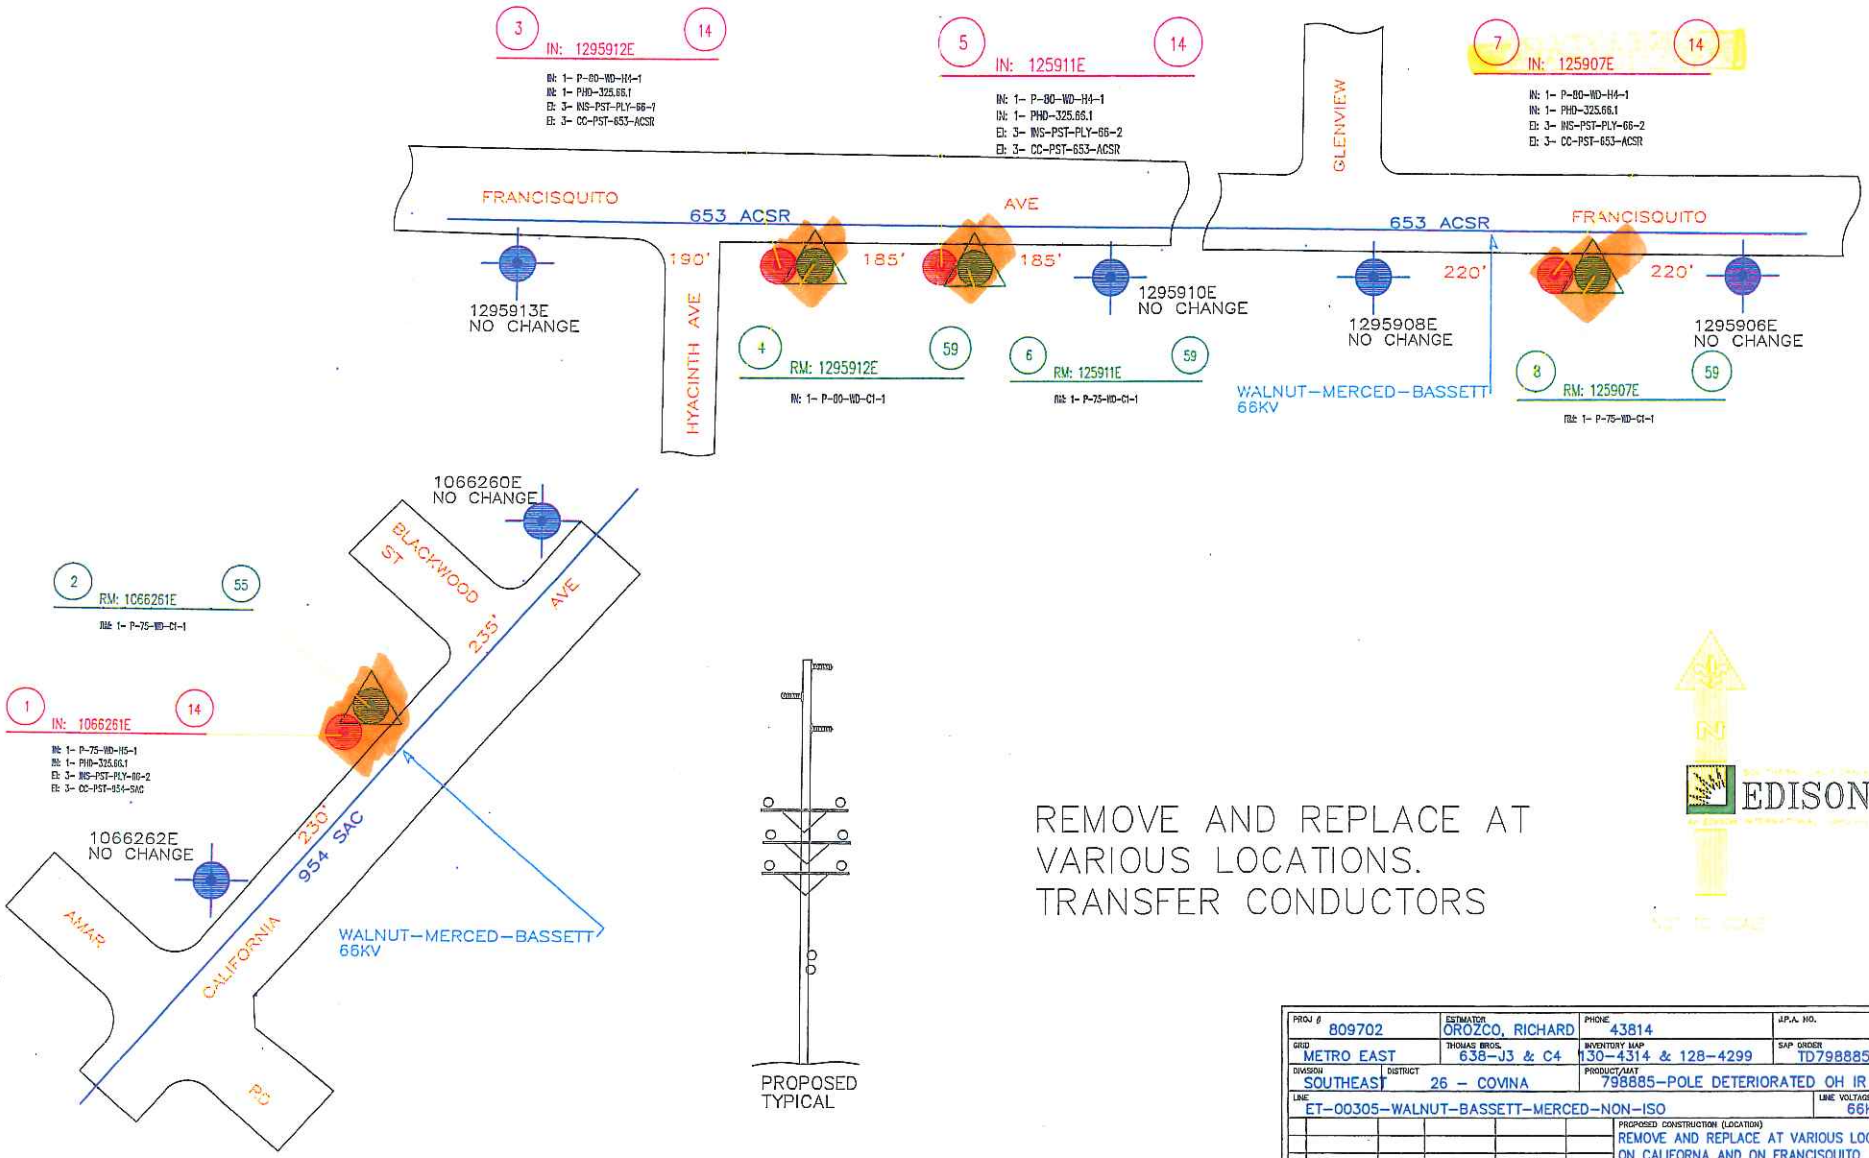

PROJ # 809702	ESTIMATOR OROZCO, RICHARD	PHONE 43814	J.P.A. NO.
GRID METRO EAST	THOMAS BROS. 638-J3 & C4	INVENTORY MAP 130-4314 & 128-4299	SAP ORDER TD798885
DIVISION SOUTHEAST	DISTRICT 26 - COVINA	PRODUCT/MAT 798885-POLE DETERIORATED OH IR REPL	
LINE ET-00305-WALNUT-BASSETT-MERCED-NON-ISO			LINE VOLTAGE 66KV

PROPOSED CONSTRUCTION (LOCATION)
REMOVE AND REPLACE AT VARIOUS LOCATIONS
ON CALIFORNA AND ON FRANCISQUITO
LA PUENTE AND WEST COVINA

REV.	APPROVED BY	DATE	CHECKED BY	DRAWN BY	DATE

SHEET 1 OF 1 — DESIGN NO. 558323 0.01

SOUTHERN CALIFORNIA EDISON COMPANY

CITY OF LA PUENTE/ WEST COVINA

RISER DETAIL

N

3"

RM 1295912E (1)
80' Class 1
RM: 1- POLE ALL SIZE/CLASS WD/STEEL 1ST CONTACT
RM: 5- XA SNGL VB 12' STEEL PIN
RM: 7- INS POLY W/PIN 12KV CLMP #4-653 ACSR
RM: 6- INS POLY DE 12KV HOT SHOE 653 ACSR
TR: 2-CIRCUITS -12KV CONDUCTORS 653A
TR: RISER AND ASSOCIATED SA'S

RM 1295911E (3)
75' Class 1
RM: 1- POLE ALL SIZE/CLASS WD/STEEL 1ST CONTACT
RM: 5- XA SNGL VB 12' STEEL PIN
RM: 7- INS POLY W/PIN 12KV CLMP #4-653 ACSR
TR: 2-CIRCUITS CONDUCTORS 653A

RM 1295907E (5)
75' Class 1
RM: 1- POLE ALL SIZE/CLASS WD/STEEL 1ST CONTACT
RM: 5- XA SNGL VB 12' STEEL PIN
RM: 7- INS POLY W/PIN 12KV CLMP #4-653 ACSR
TR: 2- CIRCUIT CONDUCTORS 653A

GLENVIEW 60

653A-12
3-653A 1-336A-12
653-59

FRANCISQUITO 60

AVE

190' 185' 66 185' 220' 220'

40
30 10

HYACINTH AVE

1295910E
80 1959

1295908E
80 2013
CL-H2

1295906E
85 1959

POLE 1295912E (2)
80' Class H4
IN: 1- POLE ALL SIZE/CLASS WD/STEEL 1ST CONTACT
IN: 5- XA SNGL VB 12' STEEL PIN
IN: 6- INS POLY DE 12KV HOT SHOE 653 ACSR
IN: 7- INS POLY W/PIN 12KV CLMP #4-653 ACSR

POLE 1295911E (4)
80' Class H4
IN: 1- POLE ALL SIZE/CLASS WD/STEEL 1ST CONTACT
IN: 5- XA SNGL VB 12' STEEL PIN
IN: 7- INS POLY W/PIN 12KV CLMP #4-653 ACSR

POLE 1295907E (6)
80' Class H4
IN: 1- POLE ALL SIZE/CLASS WD/STEEL 1ST CONTACT
IN: 5- XA SNGL VB 12' STEEL PIN
IN: 7- INS POLY W/PIN 12KV CLMP #4-653 ACSR

WALNUT-MERCED-BASSETT
86351

WALNUT-DALTON COMM
NO 01049

WALNUT-BADILLO BLDG COMM
NO 01110

BADILLO-LARK ELLEN-MERCED-PUENTE COMM
NO

NOTE:
PTC REQ'D
TRAFFIC CTRL REQ'D
STATION #2 HARDSET FOR RISER

FIM'S
130-4314-1
128-4299-1

FOLGER12KV % BASSETT
HERRING12KV % MERCED

N

SOUTHERN CALIFORNIA EDISON
An EDISON INTERNATIONAL Company

NOT TO SCALE

1066260E
75 1955

BLACKWOOD ST 60

4615054E
45

1127632E

6AD-M

230'

PS
517

(7) RM 1066261E
75' Class 1
RM: 1- POLE ALL SIZE/CLASS WD/STEEL 1ST CONTACT
RM: 3- XA SNGL VB 12' STEEL PIN
RM: 1- XA DBLE VB 12' STEEL PINS
RM: 12- INS POLY W/PIN 12KV CLMP #4-653 ACSR
RM: 1- SEC ROLLER (166-CLEVIS & SPOOL)
TR: 2- CIRCUIT CONDUCTORS 653A
TR: POLE SWITCH 3321
TR: #6 AD STREET LIGHT CONDUCTOR

POLE 10666261E (8)
75' Class H5
IN: 1- POLE ALL SIZE/CLASS WD/STEEL 1ST CONTACT
IN: 3- XA SNGL VB 12' STEEL PIN
IN: 1- XA DBLE VB 12' STEEL PINS
IN: 12- INS POLY W/PIN 12KV CLMP #4-653 ACSR
IN: 1- SEC ROLLER (166-CLEVIS & SPOOL)

230'

954-81 CALIFORNIA
6AD-M
653A-12
3-653 1-336A-12

66

1066262E
75 1955

DISTRICT 26 - COVINA	PROJ. MGR. RODRIGUEZ, JOHN PHONE 909-469-0219		PLANNER SMITH, COLE PHONE 951-581-2677		
FOREMAN	TRUCK NO.	P/E	INVENTORY MAP NO. VARIOUS	THOMAS GUIDE 638 J3/ C4	GRID NO.
DESIGN NO. 593171_0.01					
CSD 140 Y___ N___	BY-PASS CODE	EXISTING ___ CHANGE TO ___	TLM CHECKED ___ %LOAD	J.P.A. NO.	ASSOCIATED DESIGN NO.
PRODUCT/SAP NO. 850171-INFRA REP - DET POLE REPLACE		PRODUCT/SAP NO.		PRODUCT/SAP NO.	

PROPOSED CONSTRUCTION (LOCATION)
DET POLE REPLACE
VARIOUS LOCATIONS
LA PUENTE CA 99999

TYPE	APPROVED BY	DATE	CHECKED BY	DRAWN BY	PAX #

SHEET 1 OF 2

JOB NO. 593171_0.01

Southern California Edison Company

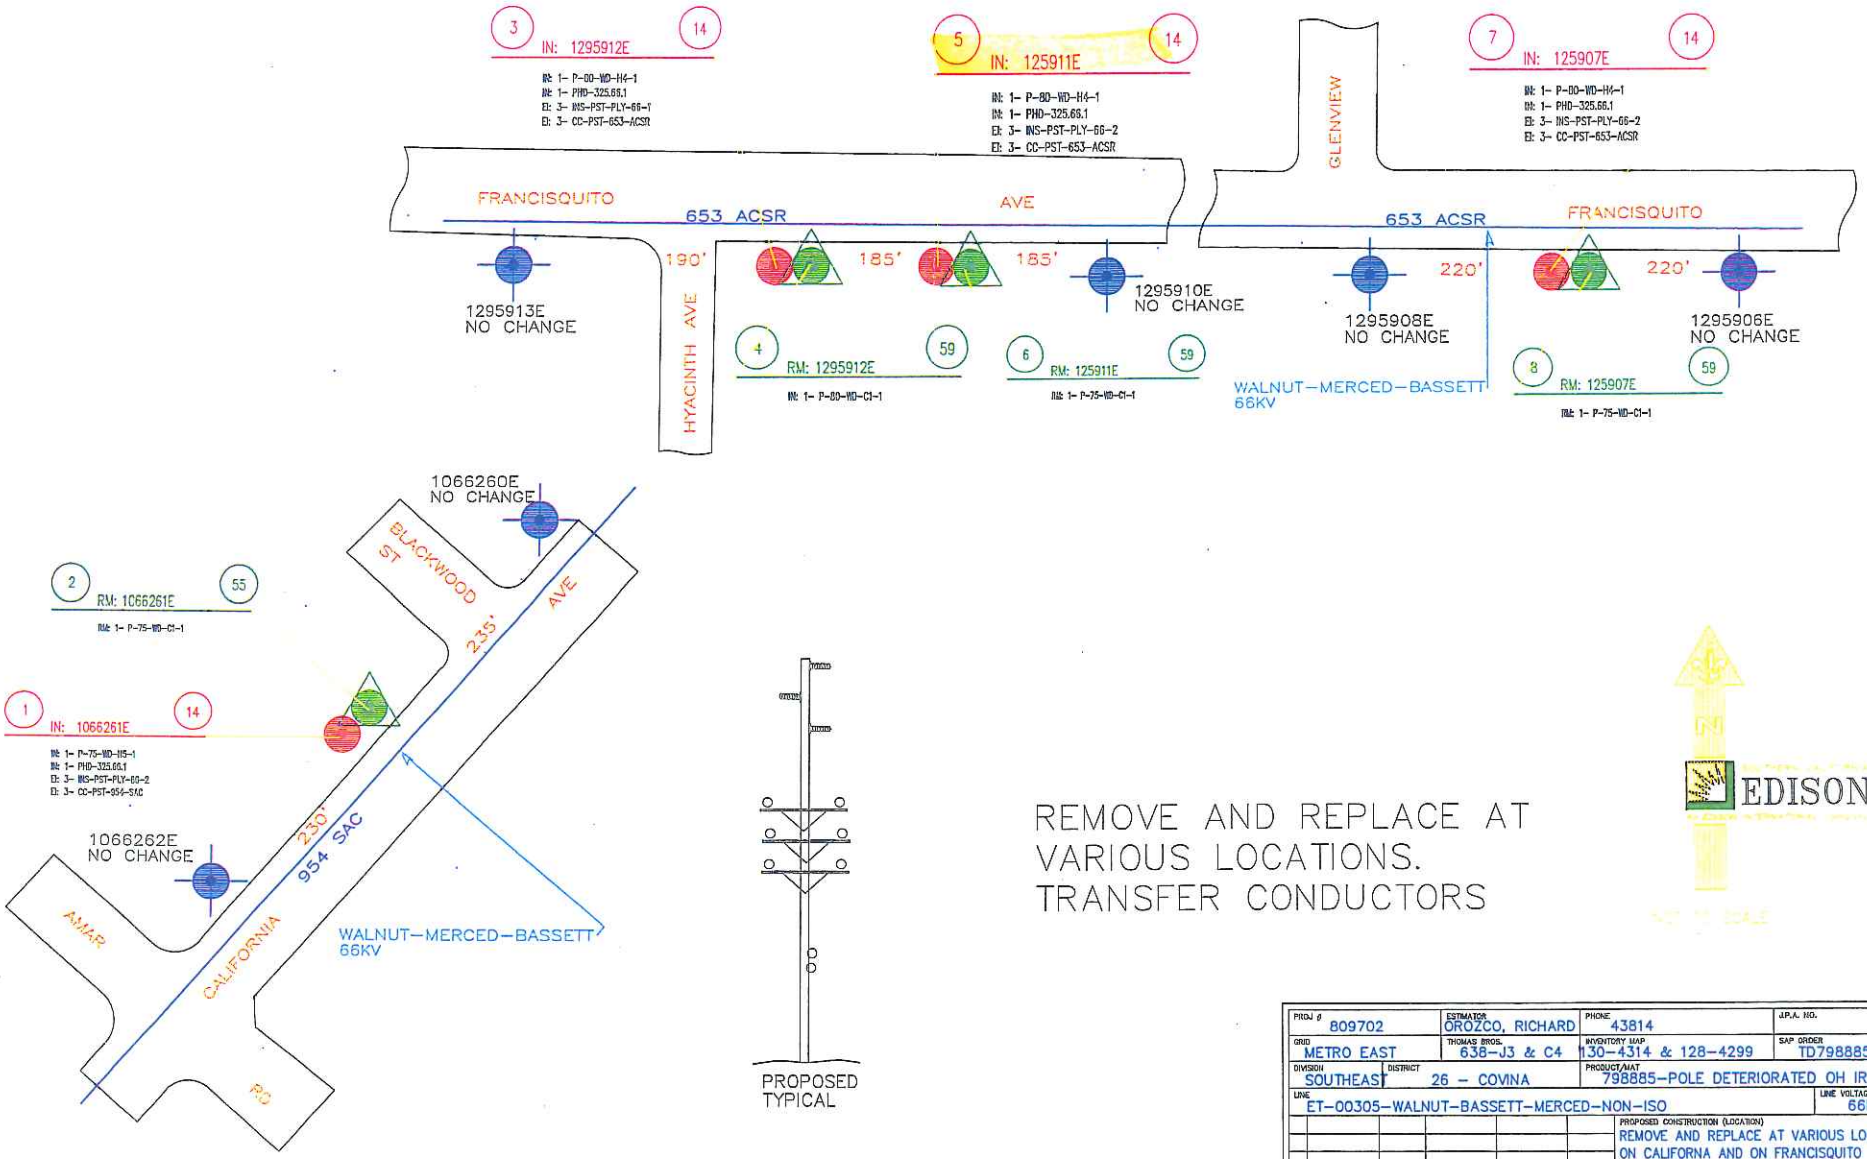

PROJ # 809702	ESTIMATOR OROZCO, RICHARD	PHONE 43814	J.P.A. NO.
GRID METRO EAST	THOMAS BROS. 638-J3 & C4	INVENTORY MAP 130-4314 & 128-4299	SAP ORDER TD798885
DIVISION SOUTHEAST	DISTRICT 26 - COVINA	PRODUCT/MAT 798885-POLE DETERIORATED OH IR REPL	
LINE ET-00305-WALNUT-BASSETT-MERCED-NON-ISO			LINE VOLTAGE 66KV

PROPOSED CONSTRUCTION (LOCATION)
REMOVE AND REPLACE AT VARIOUS LOCATIONS
ON CALIFORNA AND ON FRANCISQUITO
LA PUENTE AND WEST COVINA

REV.	APPROVED BY	DATE	CHECKED BY	DRAWN BY	DATE

SOUTHERN CALIFORNIA EDISON COMPANY

SHEET 1 OF 1

DESIGN NO. 558323_0.01

CITY OF LA PUENTE/ WEST COVINA

RISER DETAIL

N

3"

RM 1295912E (1)
80' Class 1
RM: 1- POLE ALL SIZE/CLASS WD/STEEL 1ST CONTACT
RM: 5- XA SNGL VB 12' STEEL PIN
RM: 7- INS POLY W/PIN 12KV CLMP #4-653 ACSR
RM: 6- INS POLY DE 12KV HOT SHOE 653 ACSR
TR: 2-CIRCUITS -12KV CONDUCTORS 653A
TR: RISER AND ASSOCIATED SA'S

RM 1295911E (3)
75' Class 1
RM: 1- POLE ALL SIZE/CLASS WD/STEEL 1ST CONTACT
RM: 5- XA SNGL VB 12' STEEL PIN
RM: 7- INS POLY W/PIN 12KV CLMP #4-653 ACSR
TR: 2-CIRCUITS CONDUCTORS 653A

RM 1295907E (5)
75' Class 1
RM: 1- POLE ALL SIZE/CLASS WD/STEEL 1ST CONTACT
RM: 5- XA SNGL VB 12' STEEL PIN
RM: 7- INS POLY W/PIN 12KV CLMP #4-653 ACSR
TR: 2- CIRCUIT CONDUCTORS 653A

GLENVIEW 60

653A-12
3-653A 1-336A-12
653-59

FRANCISQUITO 60

AVE

190' 66 185' 185' 220' 220'

40
30 10

HYACINTH AVE

POLE 1295912E (2)
80' Class H4
IN: 1- POLE ALL SIZE/CLASS WD/STEEL 1ST CONTACT
IN: 5- XA SNGL VB 12' STEEL PIN
IN: 6- INS POLY DE 12KV HOT SHOE 653 ACSR
IN: 7- INS POLY W/PIN 12KV CLMP #4-653 ACSR

1295910E
80 1959

POLE 1295911E (4)
80' Class H4
IN: 1- POLE ALL SIZE/CLASS WD/STEEL 1ST CONTACT
IN: 5- XA SNGL VB 12' STEEL PIN
IN: 7- INS POLY W/PIN 12KV CLMP #4-653 ACSR

1295908E
80 2013
CL-H2

1295906E
85 1959

POLE 1295907E (6)
80' Class H4
IN: 1- POLE ALL SIZE/CLASS WD/STEEL 1ST CONTACT
IN: 5- XA SNGL VB 12' STEEL PIN
IN: 7- INS POLY W/PIN 12KV CLMP #4-653 ACSR

WALNUT-MERCED-BASSETT
86351

WALNUT-DALTON COMM
NO 01049

WALNUT-BADILLO BLDG COMM
NO 01110

BADILLO-LARK ELLEN-MERCED-PUENTE COMM
NO

NOTE:
PTC REQ'D
TRAFFIC CTRL REQ'D
STATION #2 HARDSET FOR RISER

N

SOUTHERN CALIFORNIA EDISON
An EDISON INTERNATIONAL Company

NOT TO SCALE

1066260E
75 1955

BLACKWOOD ST 60

4615054E
45

1127632E

6AD-M

230'

(7) RM 1066261E
75' Class 1
RM: 1- POLE ALL SIZE/CLASS WD/STEEL 1ST CONTACT
RM: 3- XA SNGL VB 12' STEEL PIN
RM: 1- XA DBLE VB 12' STEEL PINS
RM: 12- INS POLY W/PIN 12KV CLMP #4-653 ACSR
RM: 1- SEC ROLLER (166-CLEVIS & SPOOL)
TR: 2- CIRCUIT CONDUCTORS 653A
TR: POLE SWITCH 3321
TR: #6 AD STREET LIGHT CONDUCTOR

PS 517

POLE 10666261E (8)
75' Class H5
IN: 1- POLE ALL SIZE/CLASS WD/STEEL 1ST CONTACT
IN: 3- XA SNGL VB 12' STEEL PIN
IN: 1- XA DBLE VB 12' STEEL PINS
IN: 12- INS POLY W/PIN 12KV CLMP #4-653 ACSR
IN: 1- SEC ROLLER (166-CLEVIS & SPOOL)

230'

954-81 CALIFORNIA
6AD-M
653A-12
3-653 1-336A-12

66

1066262E
75 1955

FIM'S
130-4314-1
128-4299-1

FOLGER12KV % BASSETT
HERRING12KV % MERCED

DISTRICT 26 - COVINA	PROJ. MGR. RODRIGUEZ, JOHN PHONE 909-469-0219		PLANNER SMITH, COLE PHONE 951-581-2677		
FOREMAN	TRUCK NO.	P/E	INVENTORY MAP NO. VARIOUS	THOMAS GUIDE 638 J3/ C4	GRID NO.
DESIGN NO. 593171_0.01					
CSD 140 Y___ N___	BY-PASS CODE	EXISTING ___ CHANGE TO ___	TLM CHECKED ___ %LOAD	J.P.A. NO.	ASSOCIATED DESIGN NO.
PRODUCT/SAP NO. 850171-INFRA REP - DET POLE REPLACE		PRODUCT/SAP NO.		PRODUCT/SAP NO.	

PROPOSED CONSTRUCTION (LOCATION)
DET POLE REPLACE
VARIOUS LOCATIONS
LA PUENTE CA 99999

TYPE	APPROVED BY	DATE	CHECKED BY	DRAWN BY	PAX #

SHEET 1 OF 2

JOB NO. 593171_0.01

Southern California Edison Company

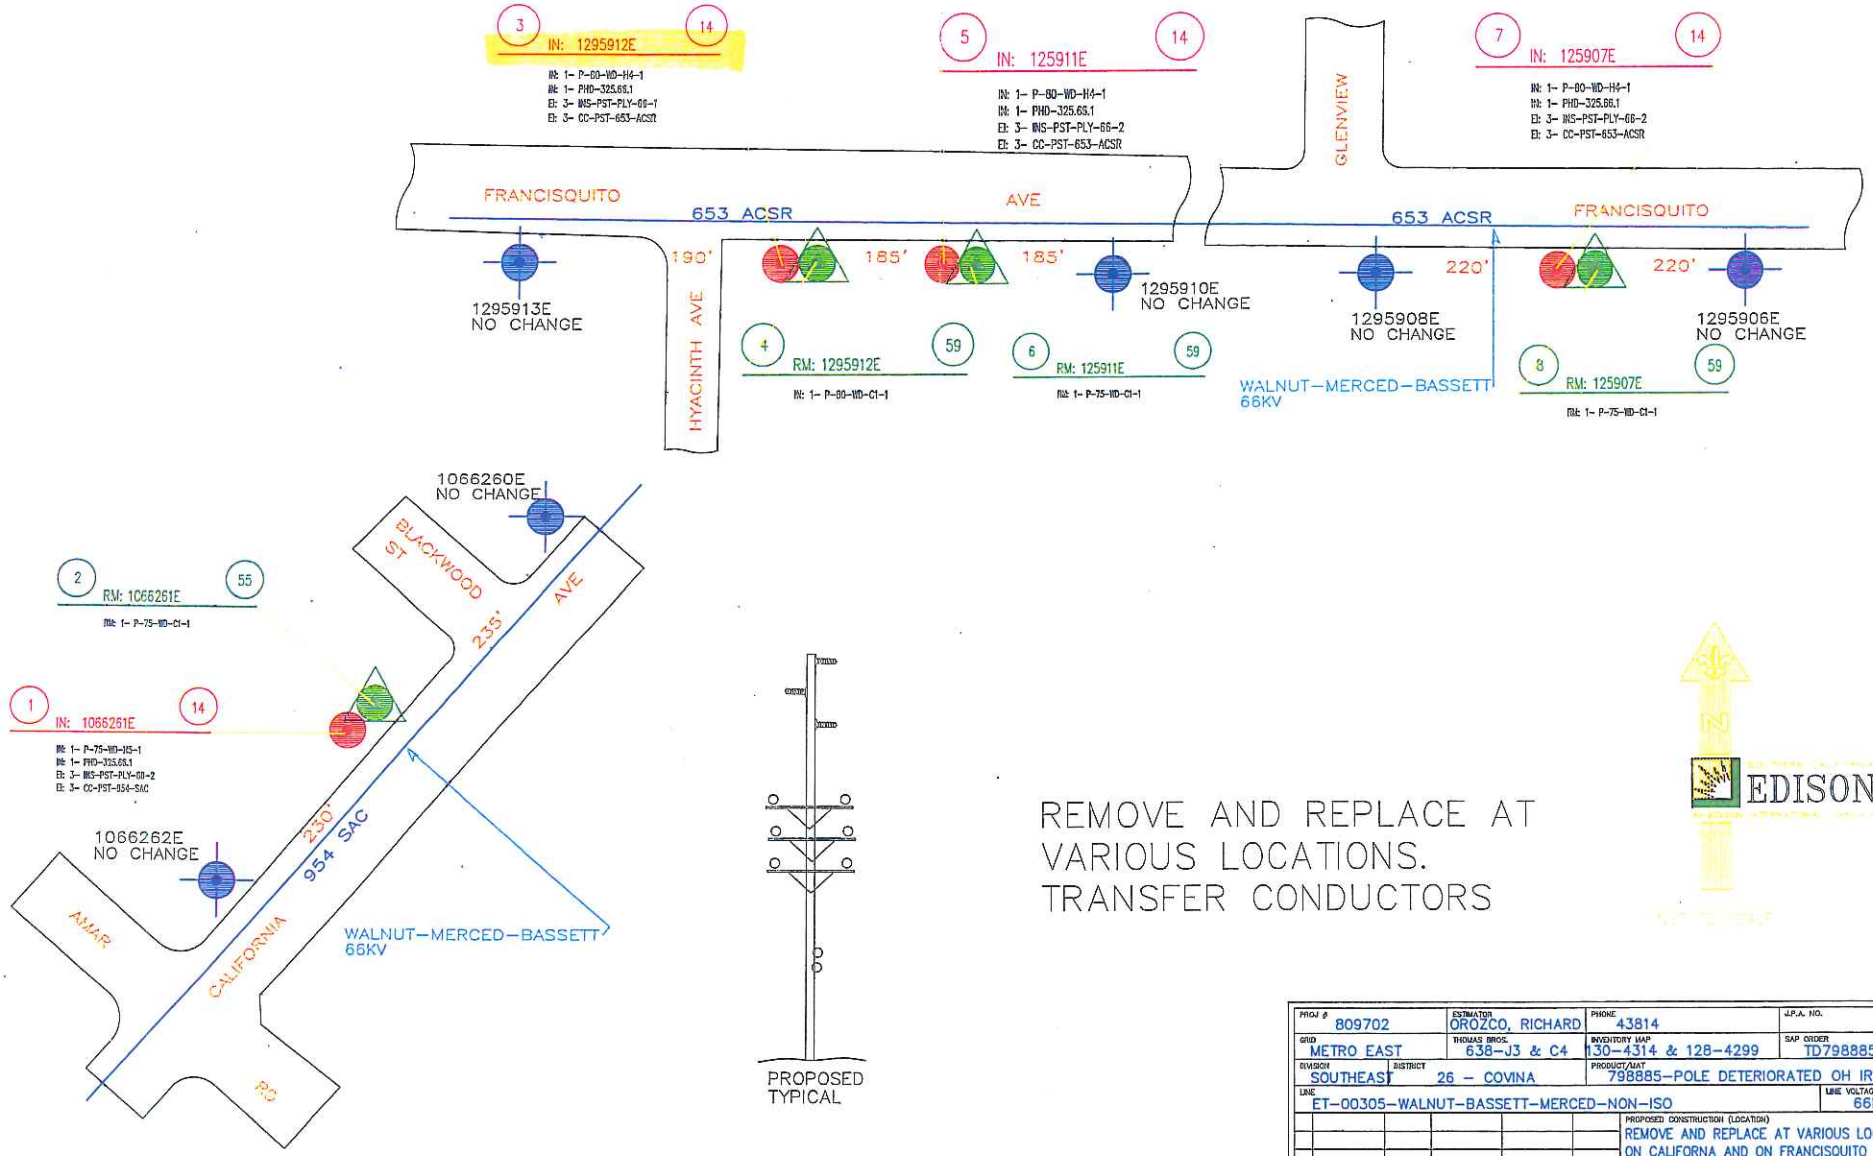

PROJ # 809702	ESTIMATOR OROZCO, RICHARD	PHONE 43814	J.P.A. NO.
GRID METRO EAST	THOMAS BROS. 638-J3 & C4	INVENTORY MAP 130-4314 & 128-4299	SAP ORDER TD798885
DIVISION SOUTHEAST	DISTRICT 26 - COVINA	PRODUCT/MAT 798885-POLE DETERIORATED OH IR REPL	
LINE ET-00305-WALNUT-BASSETT-MERCED-NON-ISO			LINE VOLTAGE 66KV

PROPOSED CONSTRUCTION (LOCATION)
REMOVE AND REPLACE AT VARIOUS LOCATIONS
ON CALIFORNA AND ON FRANCISQUITO
LA PUENTE AND WEST COVINA

REV.	APPROVED BY	DATE	CHECKED BY	DRAWN BY	DATE

SOUTHERN CALIFORNIA EDISON COMPANY

SHEET 1 OF 1

DESIGN NO. 558323 0.01

CITY OF LA PUENTE/ WEST COVINA

RISER DETAIL

N

3"

RM 1295912E (1)
80' Class 1
RM: 1- POLE ALL SIZE/CLASS WD/STEEL 1ST CONTACT
RM: 5- XA SNGL VB 12' STEEL PIN
RM: 7- INS POLY W/PIN 12KV CLMP #4-653 ACSR
RM: 6- INS POLY DE 12KV HOT SHOE 653 ACSR
TR: 2-CIRCUITS -12KV CONDUCTORS 653A
TR: RISER AND ASSOCIATED SA'S

RM 1295911E (3)
75' Class 1
RM: 1- POLE ALL SIZE/CLASS WD/STEEL 1ST CONTACT
RM: 5- XA SNGL VB 12' STEEL PIN
RM: 7- INS POLY W/PIN 12KV CLMP #4-653 ACSR
TR: 2-CIRCUITS CONDUCTORS 653A

RM 1295907E (5)
75' Class 1
RM: 1- POLE ALL SIZE/CLASS WD/STEEL 1ST CONTACT
RM: 5- XA SNGL VB 12' STEEL PIN
RM: 7- INS POLY W/PIN 12KV CLMP #4-653 ACSR
TR: 2- CIRCUIT CONDUCTORS 653A

GLENVIEW 60

653A-12
3-653A 1-336A-12
653-59

FRANCISQUITO 60

AVE

190' 185' 66 185' 220' 220'

40
30 10

HYACINTH AVE

1295910E
80 1959

1295908E
80 2013
CL-H2

1295906E
85 1959

POLE 1295912E (2)
80' Class H4
IN: 1- POLE ALL SIZE/CLASS WD/STEEL 1ST CONTACT
IN: 5- XA SNGL VB 12' STEEL PIN
IN: 6- INS POLY DE 12KV HOT SHOE 653 ACSR
IN: 7- INS POLY W/PIN 12KV CLMP #4-653 ACSR

POLE 1295911E (4)
80' Class H4
IN: 1- POLE ALL SIZE/CLASS WD/STEEL 1ST CONTACT
IN: 5- XA SNGL VB 12' STEEL PIN
IN: 7- INS POLY W/PIN 12KV CLMP #4-653 ACSR

POLE 1295907E (6)
80' Class H4
IN: 1- POLE ALL SIZE/CLASS WD/STEEL 1ST CONTACT
IN: 5- XA SNGL VB 12' STEEL PIN
IN: 7- INS POLY W/PIN 12KV CLMP #4-653 ACSR

WALNUT-MERCED-BASSETT
86351

WALNUT-DALTON COMM
NO 01049

WALNUT-BADILLO BLDG COMM
NO 01110

BADILLO-LARK ELLEN-MERCED-PUENTE COMM
NO

NOTE:
PTC REQ'D
TRAFFIC CTRL REQ'D
STATION #2 HARDSET FOR RISER

FIM'S
130-4314-1
128-4299-1

FOLGER12KV % BASSETT
HERRING12KV % MERCED

N

SOUTHERN CALIFORNIA EDISON
An EDISON INTERNATIONAL Company

NOT TO SCALE

1066260E
75 1955

BLACKWOOD ST 60

4615054E
45

1127632E

6AD-M

230'

PS
517

(7) RM 1066261E
75' Class 1
RM: 1- POLE ALL SIZE/CLASS WD/STEEL 1ST CONTACT
RM: 3- XA SNGL VB 12' STEEL PIN
RM: 1- XA DBLE VB 12' STEEL PINS
RM: 12- INS POLY W/PIN 12KV CLMP #4-653 ACSR
RM: 1- SEC ROLLER (166-CLEVIS & SPOOL)
TR: 2- CIRCUIT CONDUCTORS 653A
TR: POLE SWITCH 3321
TR: #6 AD STREET LIGHT CONDUCTOR

POLE 10666261E (8)
75' Class H5
IN: 1- POLE ALL SIZE/CLASS WD/STEEL 1ST CONTACT
IN: 3- XA SNGL VB 12' STEEL PIN
IN: 1- XA DBLE VB 12' STEEL PINS
IN: 12- INS POLY W/PIN 12KV CLMP #4-653 ACSR
IN: 1- SEC ROLLER (166-CLEVIS & SPOOL)

230'

954-81 CALIFORNIA
6AD-M
653A-12
3-653 1-336A-12

66

1066262E
75 1955

DISTRICT 26 - COVINA	PROJ. MGR. RODRIGUEZ, JOHN PHONE 909-469-0219		PLANNER SMITH, COLE PHONE 951-581-2677		
FOREMAN	TRUCK NO.	P/E	INVENTORY MAP NO. VARIOUS	THOMAS GUIDE 638 J3/ C4	GRID NO.
DESIGN NO. 593171_0.01					
CSD 140 Y ___ N ___	BY-PASS CODE	EXISTING ___ CHANGE TO ___	TLM CHECKED ___ %LOAD	J.P.A. NO.	ASSOCIATED DESIGN NO.
PRODUCT/SAP NO. 850171-INFRA REP - DET POLE REPLACE		PRODUCT/SAP NO.		PRODUCT/SAP NO.	

PROPOSED CONSTRUCTION (LOCATION)
DET POLE REPLACE
VARIOUS LOCATIONS
LA PUENTE CA 99999

TYPE	APPROVED BY	DATE	CHECKED BY	DRAWN BY	PAX #

SHEET 1 OF 2

JOB NO. 593171_0.01

Southern California Edison Company

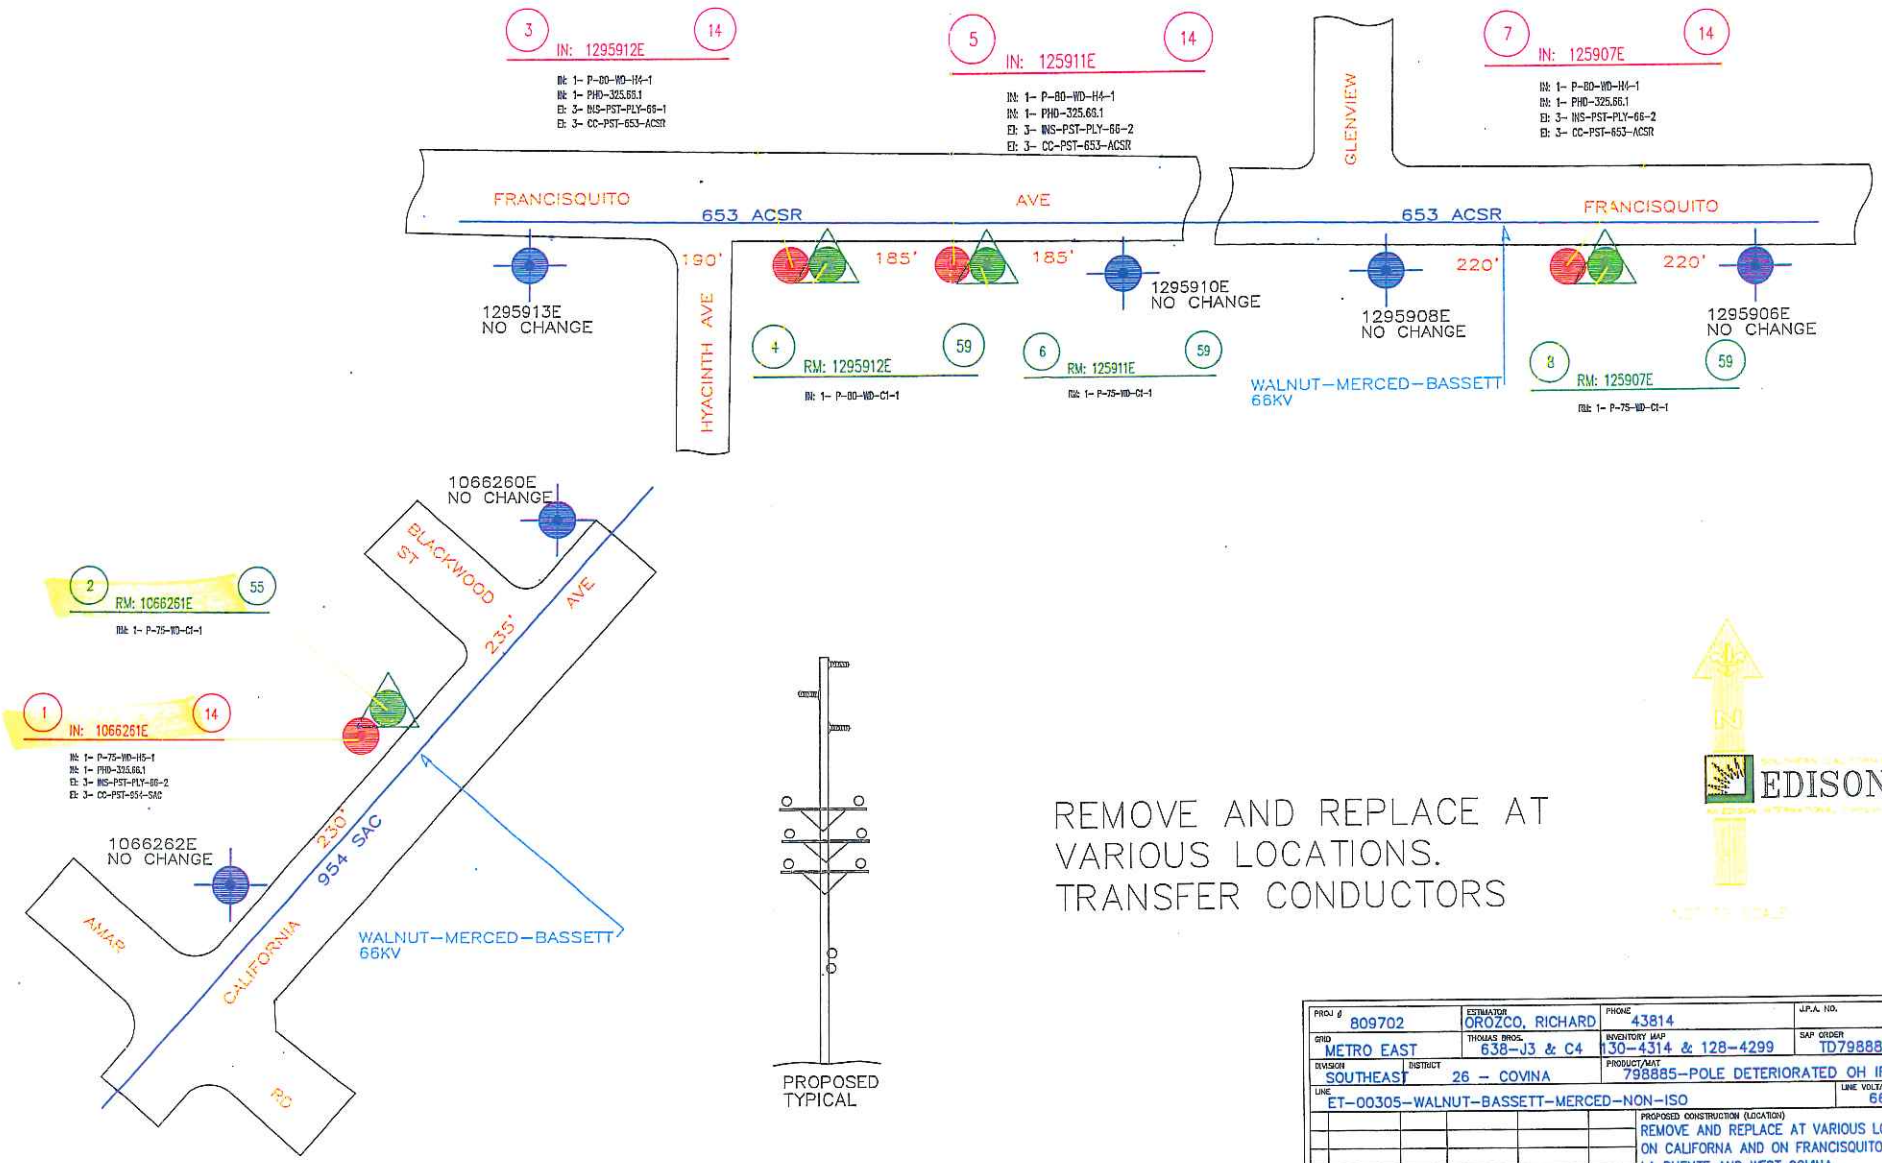

PROJ # 809702	ESTIMATOR OROZCO, RICHARD	PHONE 43814		J.P.A. NO.
GRID METRO EAST	THOMAS BROS. 638-J3 & C4	INVENTORY MAP 130-4314 & 128-4299		SAP ORDER TD798885
DIVISION SOUTHEAST	DISTRICT 26 - COVINA	PRODUCT/MAT 798885-POLE DETERIORATED OH IR REPL		
LINE ET-00305-WALNUT-BASSETT-MERCED-NON-ISO				LINE VOLTAGE 66KV

PROPOSED CONSTRUCTION (LOCATION)
REMOVE AND REPLACE AT VARIOUS LOCATIONS
ON CALIFORNA AND ON FRANCISQUITO
LA PUENTE AND WEST COVINA

REV.	APPROVED BY	DATE	CHECKED BY	DRAWN BY	DATE

SOUTHERN CALIFORNIA EDISON COMPANY

SHEET 1 OF 1

DESIGN NO. 558323_0.01