CITY TERRACE / LA County

(P) 4.3.14

PERMIT NEEDED

AT CURB N/SIDE CITY TERRACE DR.
22' W/OF ALMA AVE
AT ADD. 3209 CITY TERRACE DR.

3 RM 186125E
45' Class C4
RM: 1– POLE 45' CLASS 4 WOOD FULL TREAT
RM: 2– AG SPAN GUY 9/32" – 200'
RM: 70– CD #6 STR AL DUPLEX W/ACSR NEUTRAL
RM: 1– SEC ROLLER (166–CLEVIS & SPOOL)

CONC.

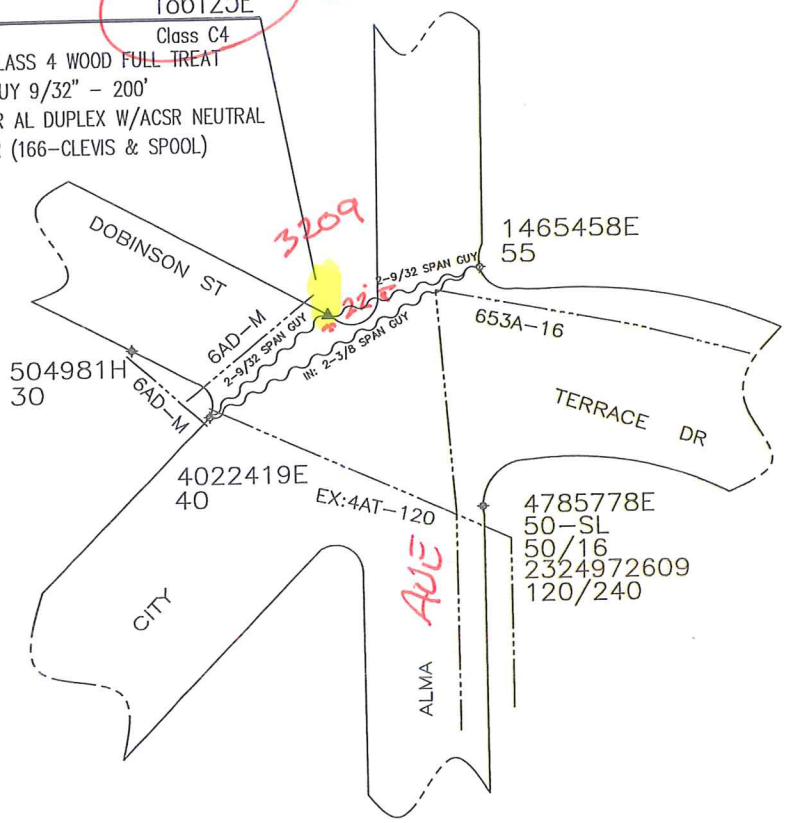

VICINITY MAP

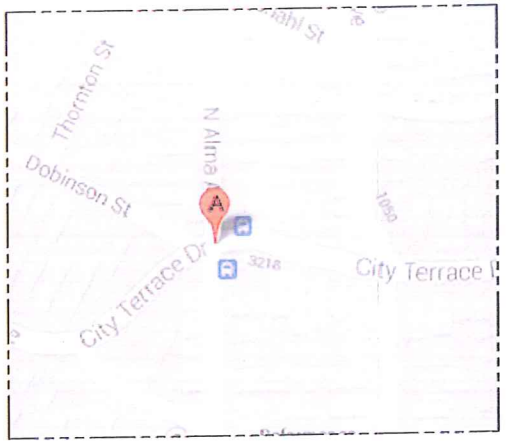

PROJECT REQUIREMENTS	
EDISON EASEMENT REQUIRED	N
PWRD 88 REQUIRED	N
PERMIT REQUIRED	Y
PERMIT TYPE:	
OUTAGE REQUIRED	N
TRAFFIC CONTROL REQUIRED	Y
PED. TRAFFIC CONTROL REQ'D	Y
CONVEYANCE LETTER REQ'D	N

NOTE TO CREW:
1.REMOVE POLE AND IDLE STREET LIGHT CONDUCTOR.

2.POLE CAN BE ELIMINATED & SPAN GUYS CAN GO STRAIGHT THROUGH AND NOT INTERFERE WITH EXISTING STREET LIGHT. NO POLE LOADING SINCE THERE IS NO PROPOSED POLE BEING SET.

3.CONCRETE REPAIR REQ'D

N

SOUTHERN CALIFORNIA EDISON
An EDISON INTERNATIONAL Company

SCALE: 1" = 60'
0 60 120

UNDERGROUND SERVICE ALERT
Dial 811
Call USA
For Underground Locating
2 Working Days Before You Dig

DISTRICT 22 – MONTEBELLO	PROJ. MGR. RODRIGUEZ, JOHN T. PHONE 909-469-0219		PLANNER MACIAS, NATALIE PHONE 909-945-6720		
FOREMAN	TRUCK NO.	P/E	INVENTORY MAP NO. 130-4227-1	THOMAS GUIDE 635 J.4	GRID NO.
DESIGN NO. 571184_0.01					
CSD 140 Y___ N___	BY-PASS CODE	EXISTING ___ CHANGE TO ___	TLM CHECKED ___ %LOAD	J.P.A. NO.	ASSOCIATED DESIGN NO.
PRODUCT/SAP NO. 817926-INFRA REP - DET POLE REPLACE		PRODUCT/SAP NO.		PRODUCT/SAP NO.	

TYPE	APPROVED BY	DATE	CHECKED BY	DRAWN BY	PAX #
	James Commerford		Natalie Macias	Trequitta Jennings	10835

Southern California Edison Company

PROPOSED CONSTRUCTION (LOCATION)
DOBINSON ST. N/S, 16' W/O ALMA ST
E. LOS ANGELES

SHEET 2 OF 3

JOB NO. 571184_0.01