ASPLUNDH CONSTRUCTION CORP.

SOUTHERN CALIFORNIA EDISON
An EDISON INTERNATIONAL Company

DETERIORATED POLE REPLACEMENT

CIRCUIT (S):
KELBER 12KV o/o LIGHTHIPE SUB

STA'S
3-4

ADDRESS:
LOCATION: ILLINOIS ST W/S 1' N/O JACKSON ST
CITY: PARAMOUNT
* NOTES: E-ALL POLE
TREE TRIMMING REQ'D
REMOVE SG, NOT NEEDED IN THE FIELD

3
RM 723545E
40' Class C5
RM: 1- POLE 40' CLASS 5 WOOD FULL TREAT
RM: 1- XA SNGL FB 10' STEEL PINS SECONDARY
RM: 1- SEC ROLLER (166-CLEVIS & SPOOL)
RM: 1- AG SPAN GUY 9/32" - 200'

SET 1' WEST
POLE 723545E
40' Class H2 X4
IN: 1- POLE 40' CLASS H2 WOOD FULL TREAT
IN: 2- SEC ROLLER (166-CLEVIS & SPOOL)
IN: 1- AG BLOCK & POLE KEY
4

TRANSFER (S):
2-1/0AQ-120V (SEC)
1-6AD-M
1-150W ST. LT.

Approved by
City of Paramount
City Engineer
City Engineer 3/9/15 Date

NOT TO SCALE

PERMIT REQ'D.	
CALTRANS:	
ENCROACHMENT:	
RAILROAD:	
HELICOPTER:	
OTHER:	

SPEED LIMIT 35

PEDESTRIAN TRAFFIC CONTROL REQUIRED
[X] YES [ ] NO

GPS: LAT: N 33° 53' 07.8"
LONG: W 118° 09' 55.4"

TLM DATA:

	SIZE	KVA	CUST.	% LOAD
EXIST				
PROP.				

VOLTAGE DROP ____ %
PRI. CIRC. _____

NOTES	
JOINT POLE:	
RENTER:	
MITC FUME:	
JOINT MEET:	
TRUCK ACCESS:	X
HAND SET:	
CONTACT CATV:	
ENVIRONMENTAL:	
REAL PROP. REVIEW:	
PAVEMENT REPAIR:	
[ ] CONCRETE [ ] ASPHALT	____X____

DISTRICT 32 - COMPTON	PROJ. MGR. RODRIGUEZ, JOHN T. PHONE 909-469-0219		PLANNER GUTIERREZ, BRIAN PHONE 714-893-2405		
FOREMAN	TRUCK NO.	P/E	INVENTORY MAP NO. 070-4236-1	THOMAS GUIDE LA 735-G5	GRID NO.
DESIGN NO. 573234_0.01					
CSD 140 Y ___ N ___	BY-PASS CODE	EXISTING _____ CHANGE TO _____	TLM CHECKED _____ %LOAD	J.P.A. NO. 4002006895	ASSOCIATED DESIGN NO.
PRODUCT/SAP NO. 821081-INFRA REP - DET POLE RELACE	PRODUCT/SAP NO.		PRODUCT/SAP NO.		

PROPOSED CONSTRUCTION (LOCATION)
DET POLE REPLACEMENT
STR VARIOUS COMPTON CA 00000
COMPTON

TYPE	APPROVED BY	DATE	CHECKED BY	DRAWN BY	PAX #
				AC	

SHEET ____ OF ____
JOB NO. 573234_0.01

Southern California Edison Company

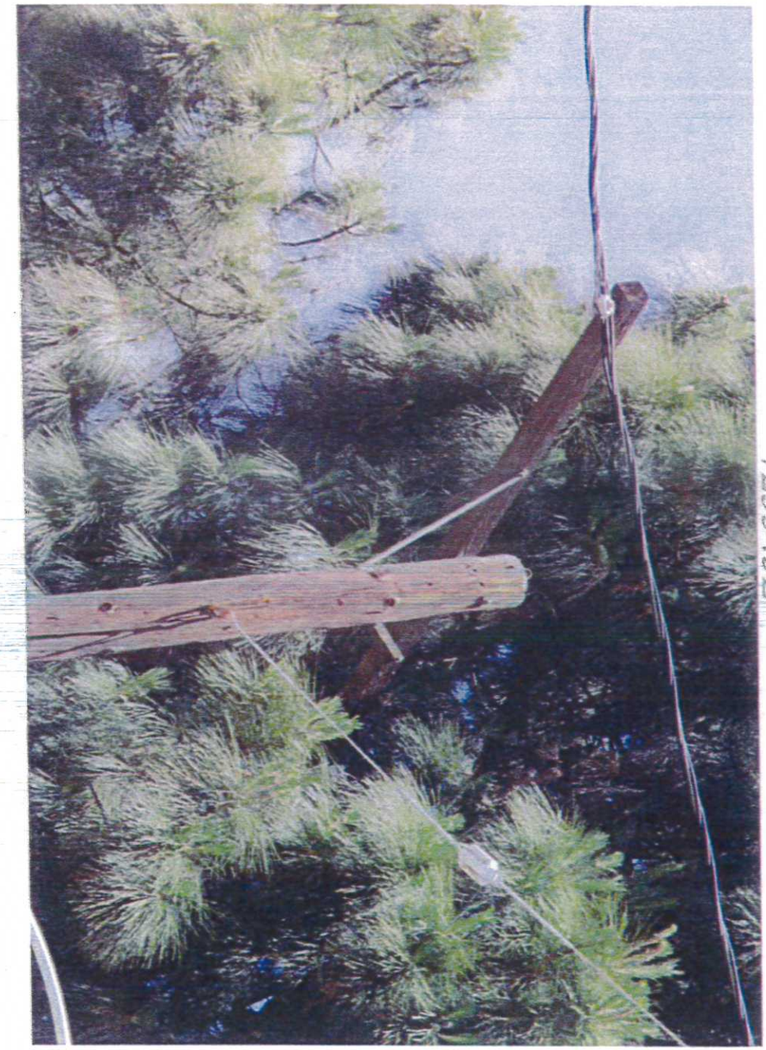

723545E

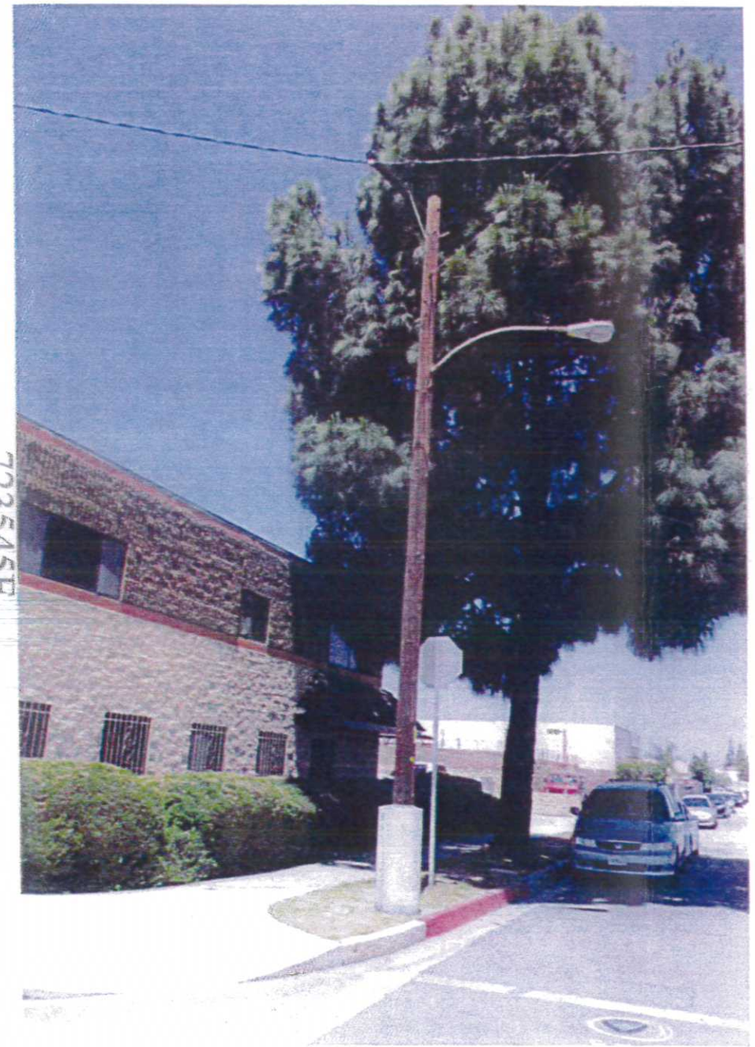

ILLINOIS ST

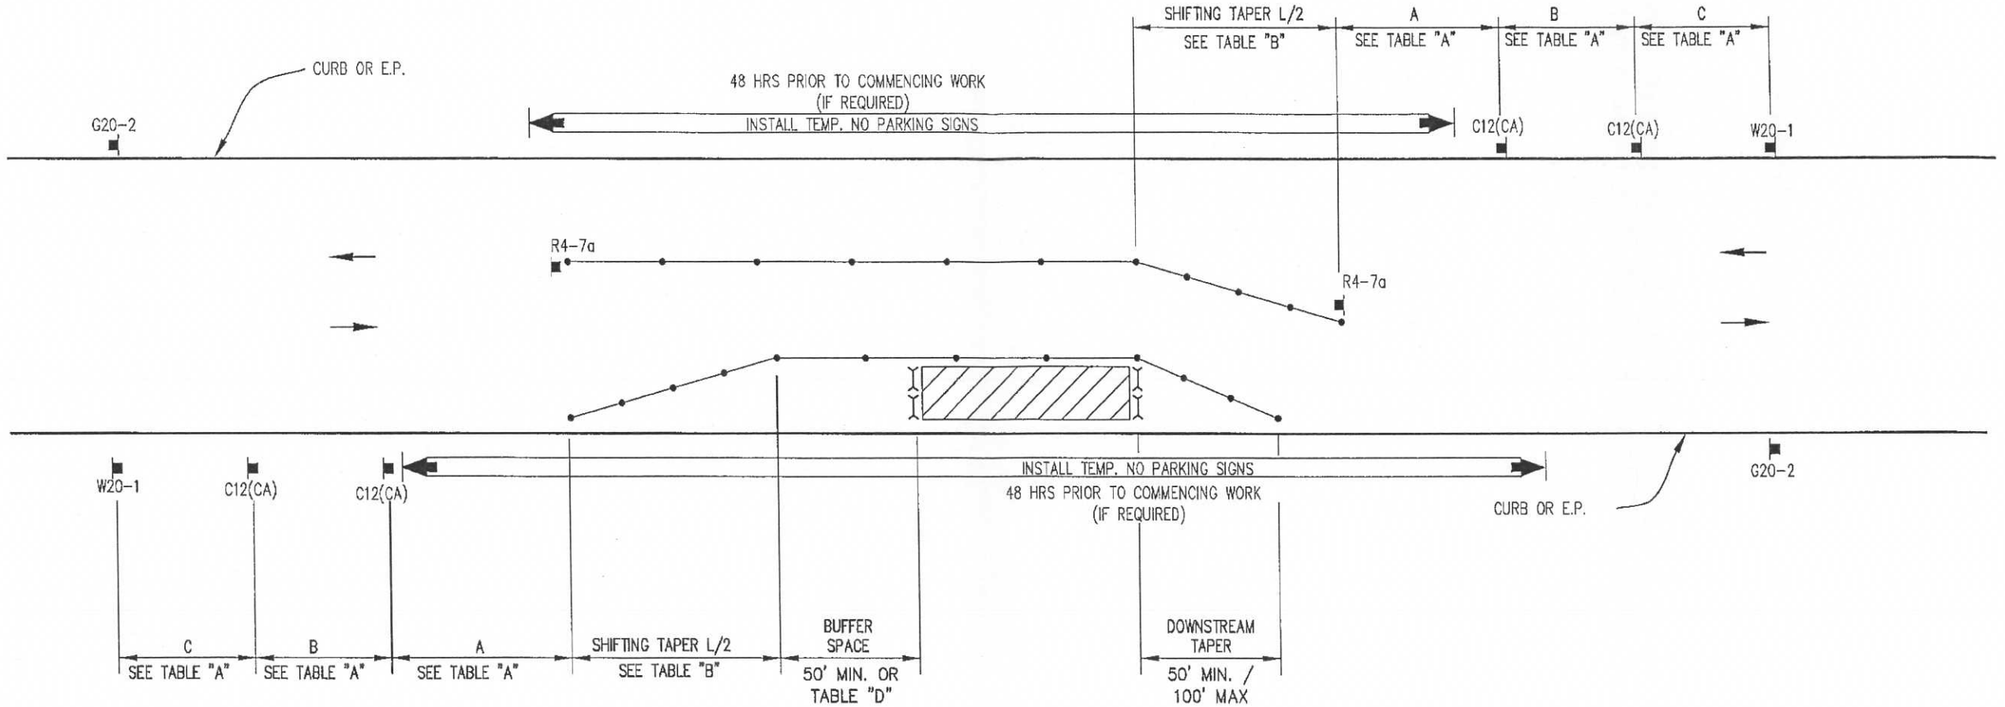

JACKSON ST

LEGEND

- TYPE III BARRICADE W/SIGN
- TYPE III BARRICADE W/O SIGN
- TYPE II BARRICADE W/SIGN
- TYPE II BARRICADE W/O SIGN
- CHANNELIZING DEVICE – **SEE TABLE "F" FOR SPACING**
- TRAFFIC CONE WITH CLIP ON SIGN
- SIGN
- (S) SIGNALIZED INTERSECTION
- ARROW PANEL (FLASHING ARROW) (WHERE REQUIRED)
- HIGH LEVEL WARNING DEVICE (FLAGTREE) (OPTIONAL)
- FLAGGER
- TANS TOW AWAY NO STOPPING ___ TO ___ (SHOW HOURS)
- TANSAT TOW AWAY NO STOPPING ANY TIME
- WORK ZONE (ACTIVITY AREA) LIMITS
- DIRECTION OF TRAFFIC (NOT PAVEMENT MARKING)
- (A) ROADWAY DESIGNATION (A THROUGH D)

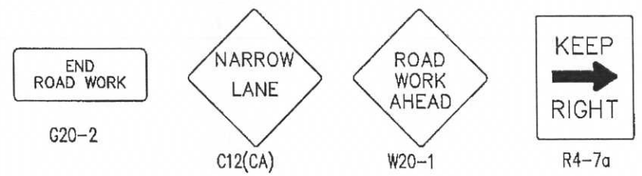

Approved by
City of Paramount
City Engineer
City Engineer 3/9/15 Date

DATES OF TEMPORARY NO PARKING ZONE

N

INDICATE NORTH WITH A "N"
AND AN ARROW POINT

TD821081(723545E)

WORKSITE TRAFFIC CONTROL PLAN
SIDE OF ROAD WORK TWO LANE TRAFFIC
CONTROL WITHOUT CENTERLINE

DATE		SCALE
		NONE
		DRAWING NO. 1

REV. 6/13/2013 CJUTCM-DWG01.DWG