1 EXISTING 4576332E

55' Class C2

RM: 1- TR OH 75KVA 16KV 120/240 1P

SN: _____

RM: 2- FE CO OPEN 100A 16KV 1-EA

RM: 1- GR OH #6 SOL WP SECONDARY W/ROD

RM: 61- CD #4 STR AL TRIPLEX W/ACSR NEUTRAL

RM: 1- MTR KWH 30A 120/240 1P 3W

IN: 1- TR OH 3-25KVA 16KV 120/240 3P 4W

SN: _____

SN: _____

SN: _____

IN: 1- FE CO OPEN W/10' XA 100A 16KV 3P

IN: 1- GR OH #6 SOL WP SECONDARY W/ROD

IN: 1/0 AL QUADRAPLEX 61' (1 runs)

IN: 1- MTR KWH 30A 120/240 3P 4W

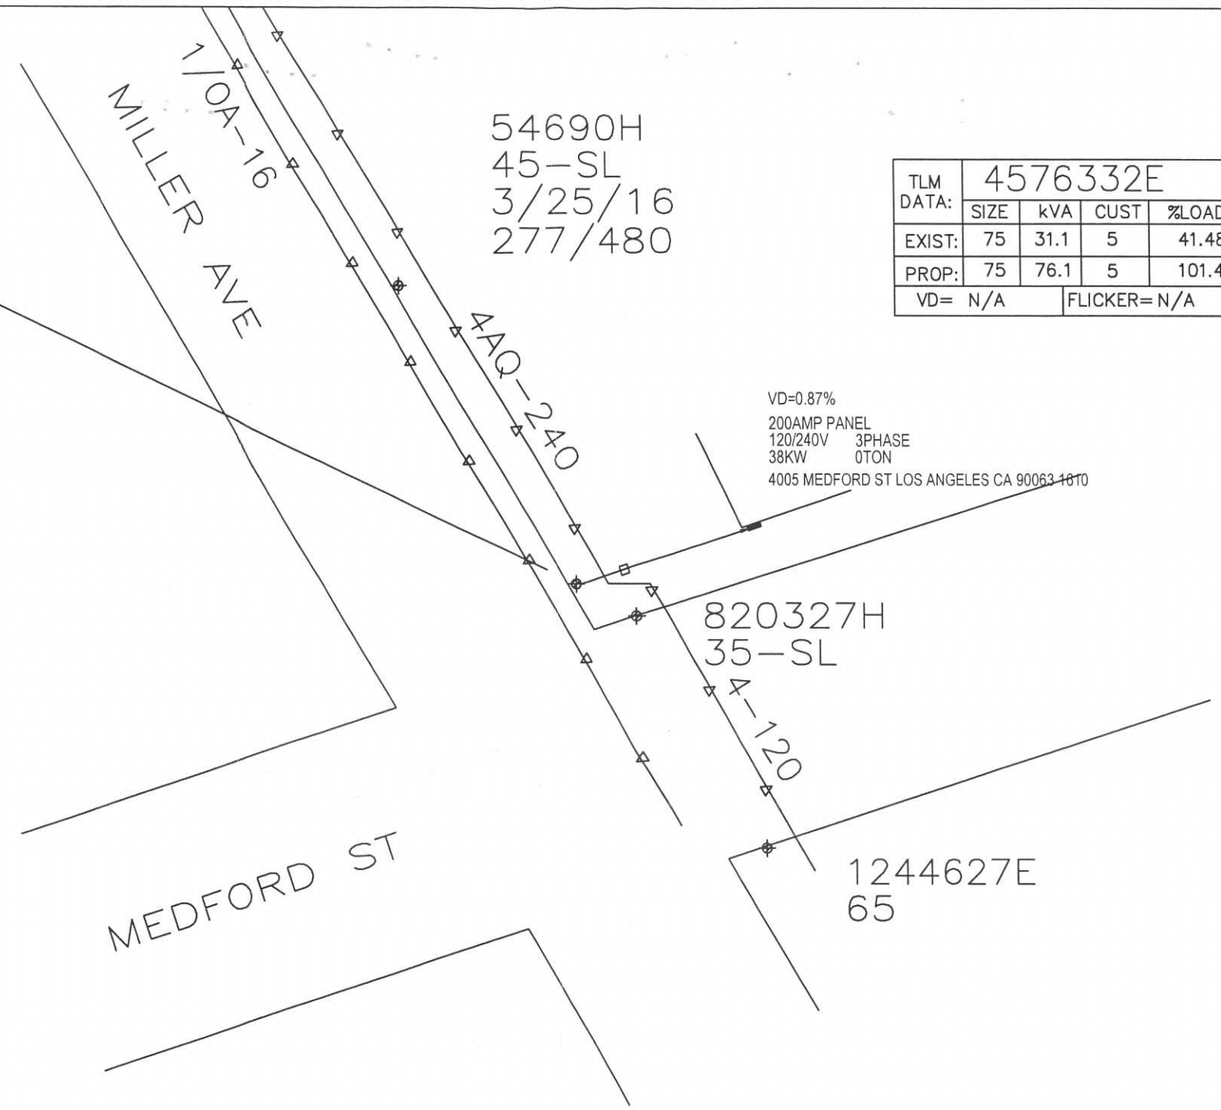

TLM DATA:	4576332E			
	SIZE	kVA	CUST	%LOAD
EXIST:	75	31.1	5	41.48
PROP:	75	76.1	5	101.4
VD= N/A		FLICKER= N/A		

SOUTHERN CALIFORNIA EDISON
An EDISON INTERNATIONAL Company

SCALE: 1" = 50'

0 50 100

RALSTON 16KV O/O WABASH

CREW NOTES:

POLE LOCATED ON STREET WITH TRUCK AND BUCKET ACCESS

**PERMIT REQUIRED

DISTRICT 22 - MONTEBELLO	PROJ. MGR. GONZALES, REGINA M PHONE 323-720-5298	PLANNER GONZALES, REGINA M PHONE 323-720-5298	
FOREMAN	TRUCK NO. / P/E / INVENTORY MAP NO. 134-4233-1	THOMAS GUIDE / GRID NO.	DESIGN NO. 574736_0.01
CSD 140 Y___ N___	BY-PASS CODE / EXISTING ___ CHANGE TO ___	TLM CHECKED ___ %LOAD / J.P.A. NO.	ASSOCIATED DESIGN NO.
PRODUCT/SAP NO. 823244-LINE EXTENSION	PRODUCT/SAP NO.	PRODUCT/SAP NO.	

TYPE	APPROVED BY	DATE	CHECKED BY	DRAWN BY	PAX #

Southern California Edison Company

PROPOSED CONSTRUCTION (LOCATION)

4005 MEDFORD ST
LOS ANGELES

SHEET 1 OF 1

JOB NO. 574736_0.01