CHO: 405934108
TD# 842671

SCE TO PROVIDE

TRAFFIC AND PEDESTRIAN CONTROL

REPLACE BARE OW SERVICES

POLE 423598H

DUE 9-12-2014

A1 BUDLONG 4KV / HOWARD SUB

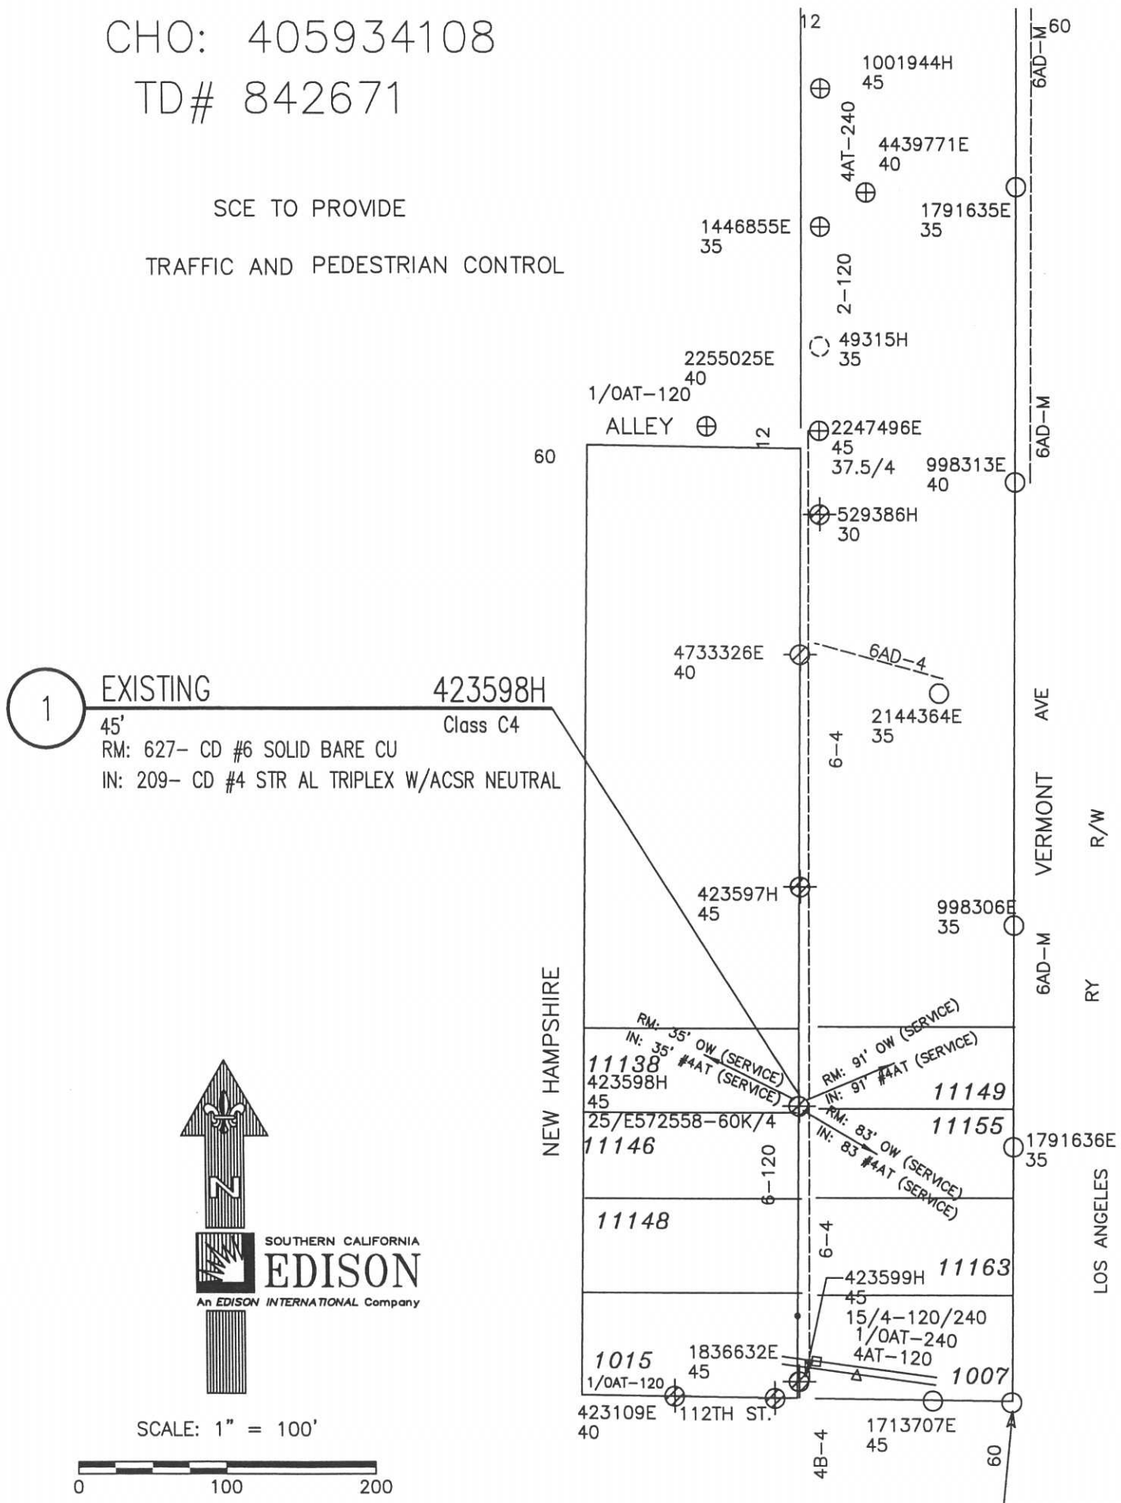

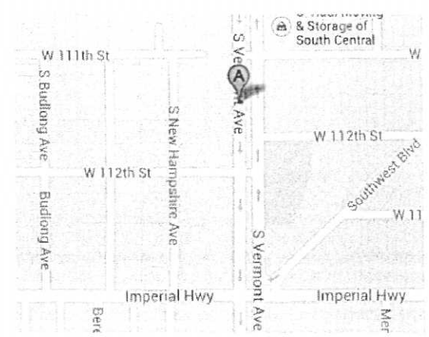

PROJECT REQUIREMENTS	
EDISON EASEMENT REQUIRED	N
PWRD 88 REQUIRED	N
PERMIT REQUIRED	Y
PERMIT TYPE: ENCROACHMENT	
OUTAGE REQUIRED	Y
TRAFFIC CONTROL REQUIRED	N
PED. TRAFFIC CONTROL REQ'D	N
CONVEYANCE LETTER REQ'D	N

DISTRICT 44 - SOUTH BAY	PROJ. MGR. PARKER, VIVIAN R PHONE 310-783-9309		PLANNER PARKER, VIVIAN R PHONE 310-755-8587		
FOREMAN	TRUCK NO.	P/E	INVENTORY MAP NO. 49-68B	THOMAS GUIDE LACO 704 A7	GRID NO. 019	DESIGN NO. 588375_0.01
CSD 140 Y ___ N ___	BY-PASS CODE	EXISTING ___ CHANGE TO ___	TLM CHECKED ___ %LOAD	J.P.A. NO.	ASSOCIATED DESIGN NO.	
PRODUCT/SAP NO. 842671-PREVENTIVE MAINT (INSPECTION DRIVEN)	PRODUCT/SAP NO.		PRODUCT/SAP NO.			

TYPE	APPROVED BY	DATE	CHECKED BY	DRAWN BY	PAX #
				VIVIAN PARKER	33309

PROPOSED CONSTRUCTION (LOCATION)
CHO 405934108 11155 VERMONT AVE
XST VERMONT AV
LOS ANGELES 90044

SHEET 1 OF 1

JOB NO. 588375 0.01

Southern California Edison Company

CHO# 405934108
TD# 842671

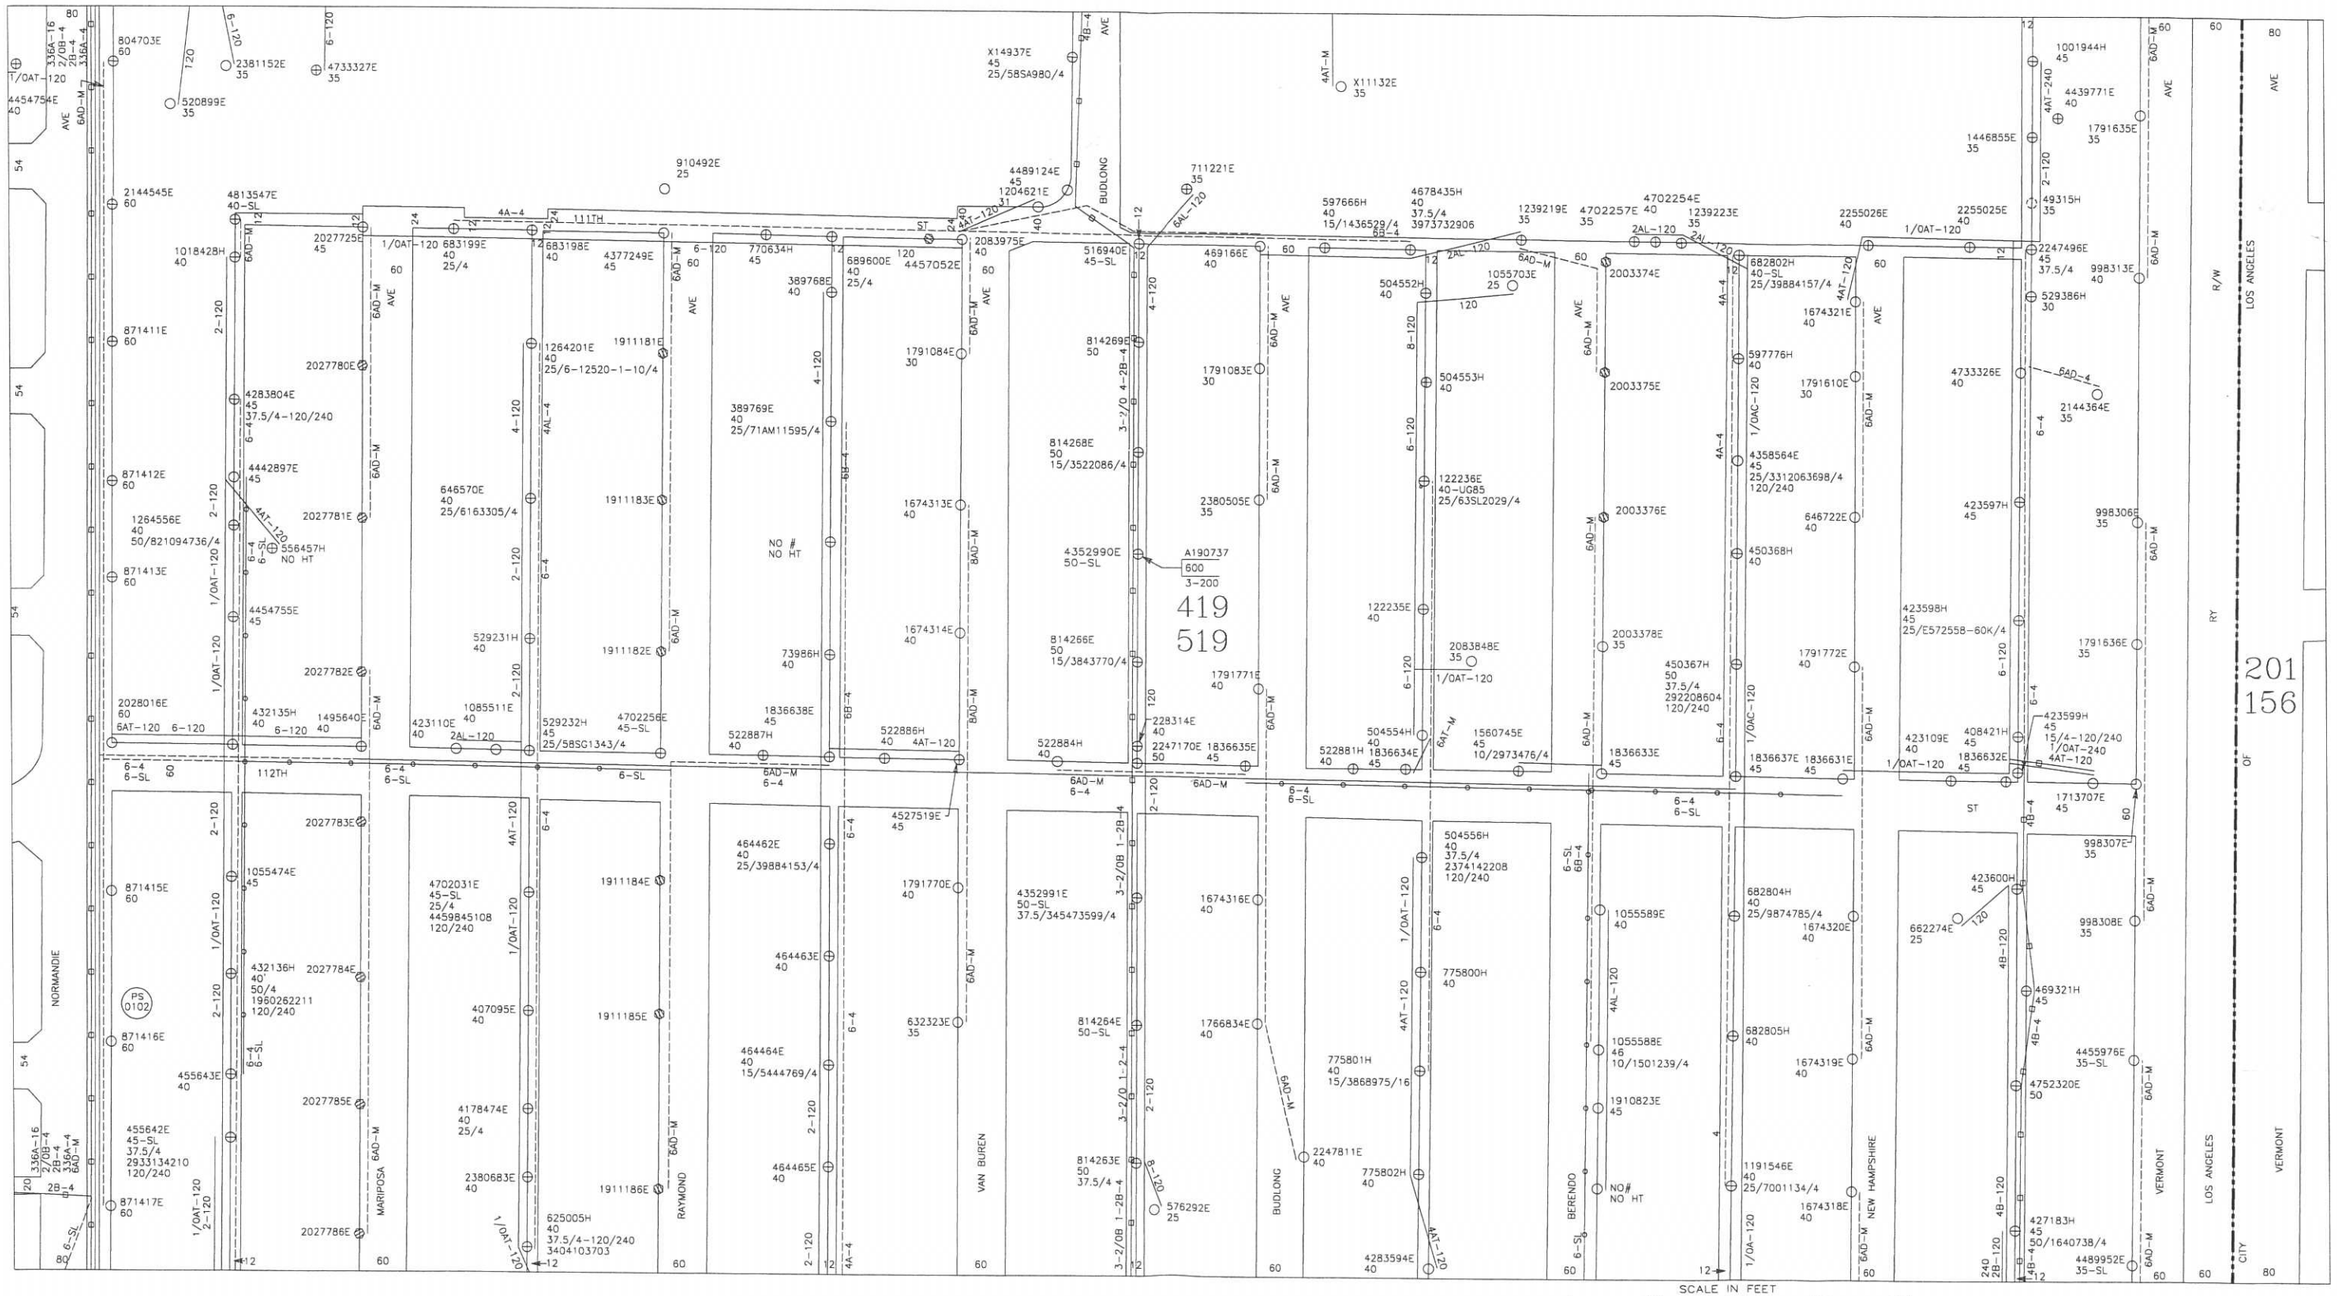

12-13 MHERN 1-14 JISTU
3-14 LRODR 8-13 MDAMA