TD866213
SHERBOURNE 16KV % WINDSOR HILLS

LA CIENEGA BLVD & STOCKER ST
STREETLIGHT INSTALLATION

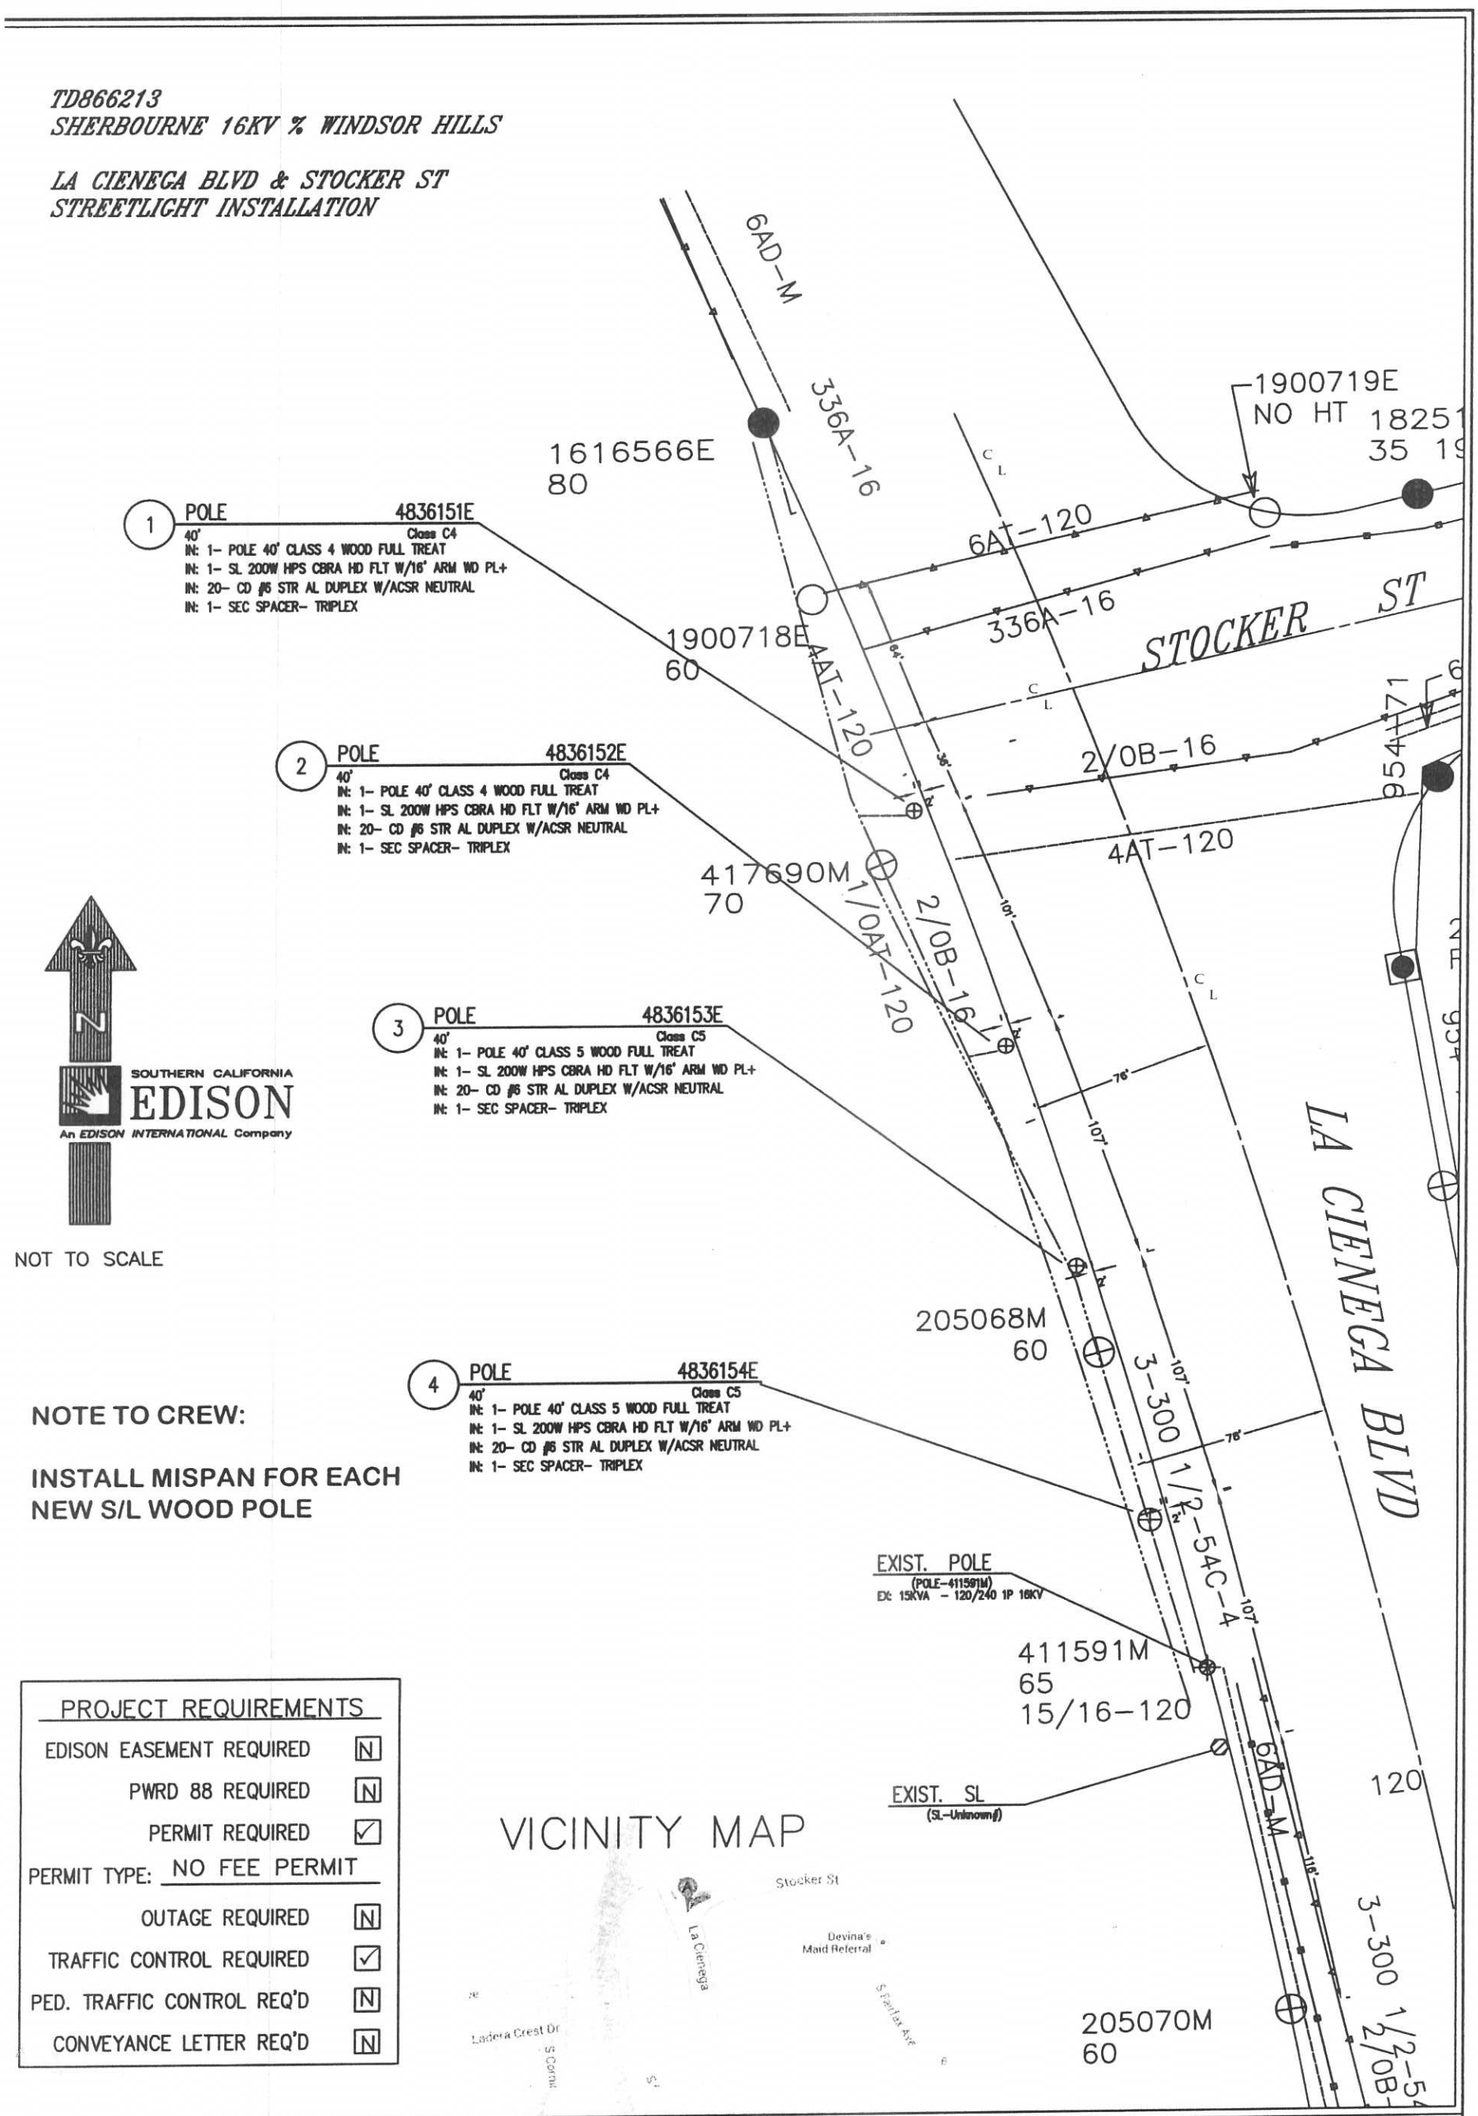

NOTE TO CREW:

INSTALL MISPAN FOR EACH NEW S/L WOOD POLE

PROJECT REQUIREMENTS	
EDISON EASEMENT REQUIRED	N
PWRD 88 REQUIRED	N
PERMIT REQUIRED	✓
PERMIT TYPE: NO FEE PERMIT	
OUTAGE REQUIRED	N
TRAFFIC CONTROL REQUIRED	✓
PED. TRAFFIC CONTROL REQ'D	N
CONVEYANCE LETTER REQ'D	N

DISTRICT 44 – SOUTH BAY	PROJ. MGR. WOODSIDE-EVERLINE, S PHONE 310-783-9356		PLANNER WOODSIDE-EVERLINE, S PHONE 310-783-9356		
FOREMAN	TRUCK NO.	P/E	INVENTORY MAP NO. 057-064B	THOMAS GUIDE LAC 673-A5	GRID NO.
DESIGN NO. 603919_0.01					
CSD 140 Y___ N___	BY-PASS CODE	EXISTING ___ CHANGE TO ___	TLM CHECKED ___ %LOAD	J.P.A. NO.	ASSOCIATED DESIGN NO.
PRODUCT/SAP NO. 866213-ST LT INSTALLATION	PRODUCT/SAP NO.			PRODUCT/SAP NO.	

F	A. PEARSON	06/25/14	WOODSIS	WOODSIS	33356
TYPE	APPROVED BY	DATE	CHECKED BY	DRAWN BY	PAX #

Southern California Edison Company

PROPOSED CONSTRUCTION (LOCATION)

XSTRT W/S LA CIENEGA AND STOCKER ST
LOS ANGELES

SHEET 1 OF 1

JOB NO. 603919_0.01