VICINITY MAP

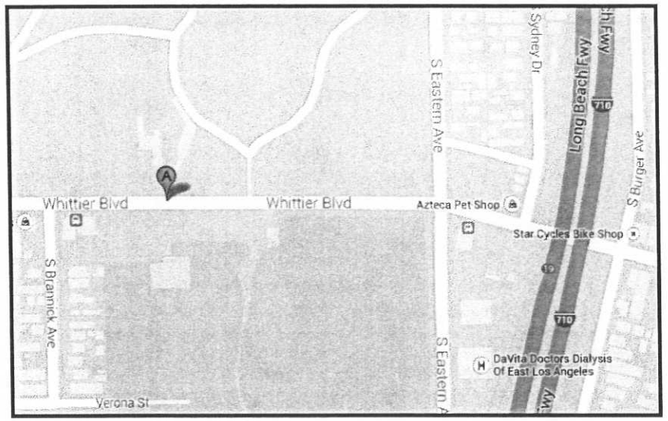

CR: SL2368223E — 101

CR: 1- SL PL 29' CONC OCT 6' ARM+
CR: 1- SL 200W HPS COBRA HD FLAT LAMP & PC+

CI: SL2368223E — 102

CI: 1- SL PL 29' CONC OCT 6' ARM+
CI: 1- SL 200W HPS COBRA HD FLAT LAMP & PC+

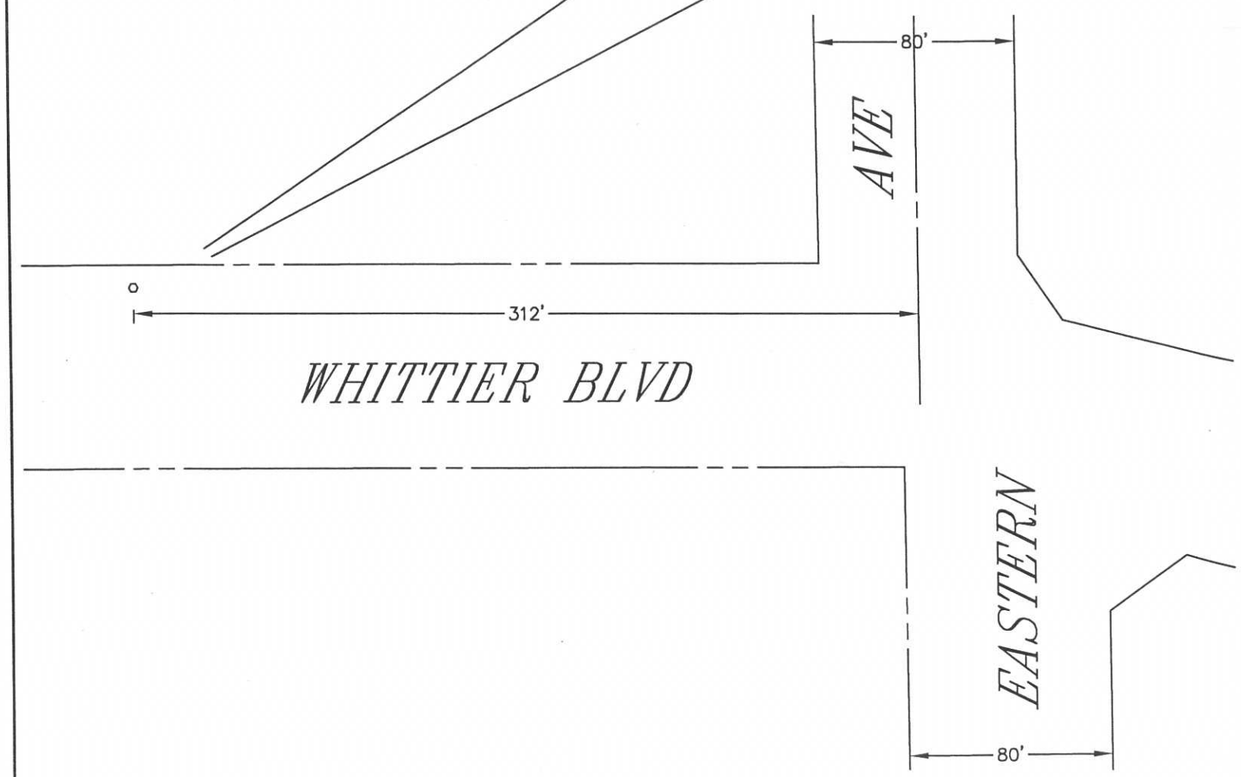

PROJECT REQUIREMENTS

EDISON EASEMENT REQUIRED	N
PWRD 88 REQUIRED	N
PERMIT REQUIRED	Y
PERMIT TYPE: ENCROACHMENT	
OUTAGE REQUIRED	N
TRAFFIC CONTROL REQUIRED	Y
PED. TRAFFIC CONTROL REQ'D	N
CONVEYANCE LETTER REQ'D	N

SOUTHERN CALIFORNIA EDISON
An EDISON INTERNATIONAL Company

SCALE: 1" = 60'

0 60 120

BRICKYARD 16KV O/O BANDINI SUB

DISTRICT 22 – MONTEBELLO	PROJ. MGR. ALATORRE, ELDA M PHONE 323-720-5214		PLANNER ALATORRE, ELDA M PHONE 323-720-5214		
FOREMAN	TRUCK NO.	P/E	INVENTORY MAP NO. 121-4234-5	THOMAS GUIDE	GRID NO.	DESIGN NO. 615098_0.01
CSD 140 Y ___ N ___	BY-PASS CODE	EXISTING ___ CHANGE TO ___	TLM CHECKED ___ %LOAD	J.P.A. NO.	ASSOCIATED DESIGN NO.
PRODUCT/SAP NO. 882832-ST LT MAINTENANCE	PRODUCT/SAP NO.		PRODUCT/SAP NO.		

TYPE	APPROVED BY	DATE	CHECKED BY	DRAWN BY	PAX #

Southern California Edison Company

PROPOSED CONSTRUCTION (LOCATION)
REPLACE STREET LIGHT
4299 WHITTIER LOS ANGELES CA 90023
LOS ANGELES

SHEET 1 OF 1

JOB NO. 615098_0.01