Pallet Creek Rd, Pearblossom, California, United States
Address is approximate

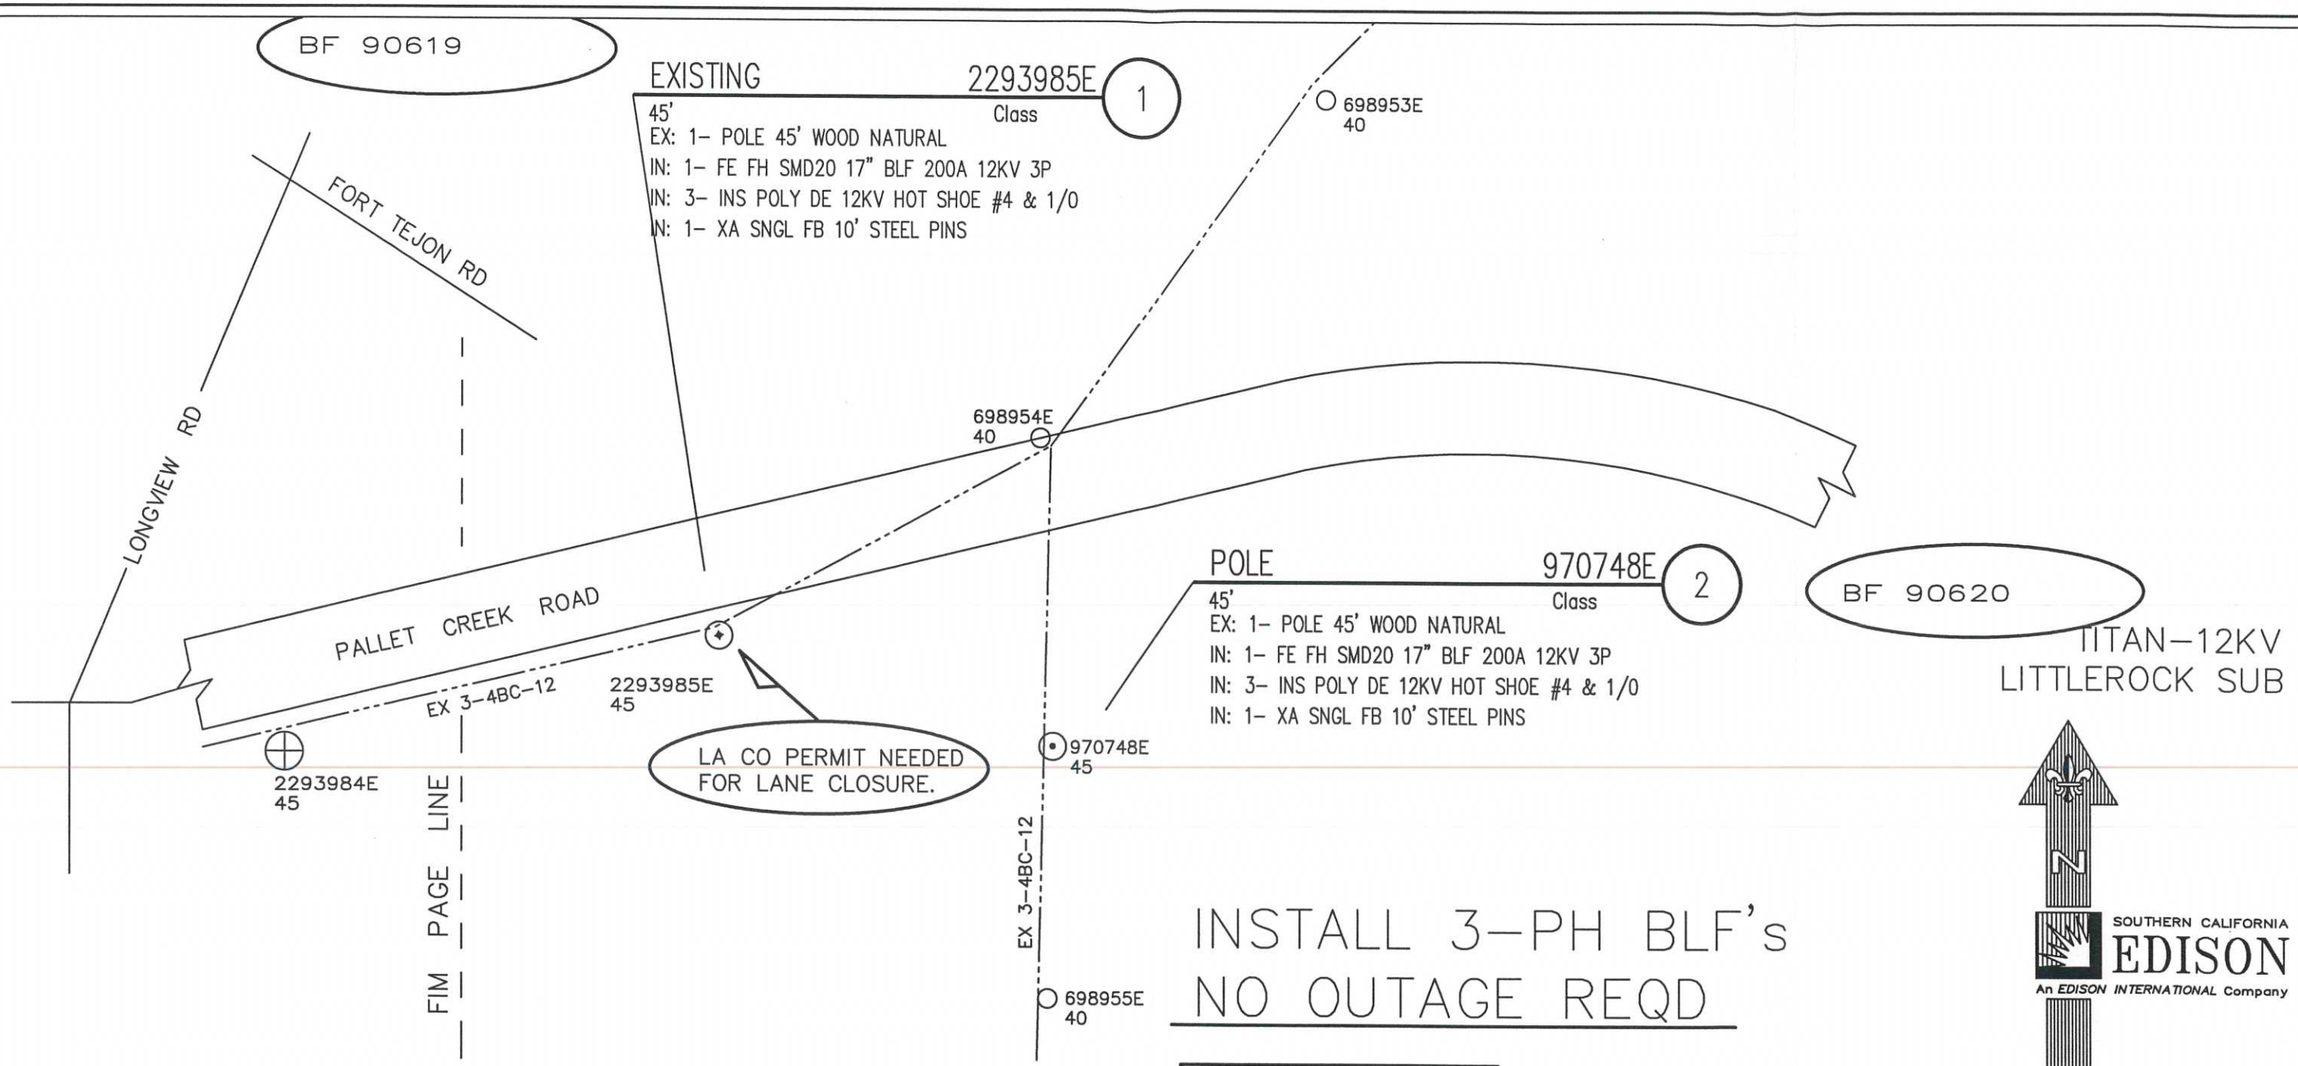

INSTALL 3-PH BLF's
NO OUTAGE REQD

TD896480
DES#621573
PLNR: BOOSALIS, R
DSGNR:

PERMIT REQD (lane closure)
NO R/W
NO PTC
NO ENVIRON

** PERMIT ISSUED **
NEED TO CALL 24 HOURS
IN ADVANCE OF DOING WORK

892353-PLANT BETTERMENT/UPGRADING DISTRIBUTION FACILITIES

DISTRICT 36 - ANTELOPE VALLEY	PROJ. MGR. BOOSALIS, RON PHONE 661-609-1809		PLANNER PHONE		TD896480
FOREMAN	TRUCK NO.	P/E	INVENTORY MAP NO. 112-088	THOMAS GUIDE / GRID NO.	DESIGN NO. 621573_0.01
CSD 140 Y___ N___	BY-PASS CODE	EXISTING ___ CHANGE TO ___	TLM CHECKED ___ %LOAD	J.P.A. NO.	ASSOCIATED DESIGN NO.
PRODUCT/SAP NO.		PRODUCT/SAP NO.			PRODUCT/SAP NO. TD896480

TYPE	APPROVED BY	DATE	CHECKED BY	DRAWN BY	PAX #

PROPOSED CONSTRUCTION (LOCATION)
SCE BLF'S
PALLET CREEK RD E/O LONGVIEW
JUNIPER HILLS

SHEET 1 OF 1

JOB NO. TD896480
DES# 621573_0.01

Southern California Edison Company