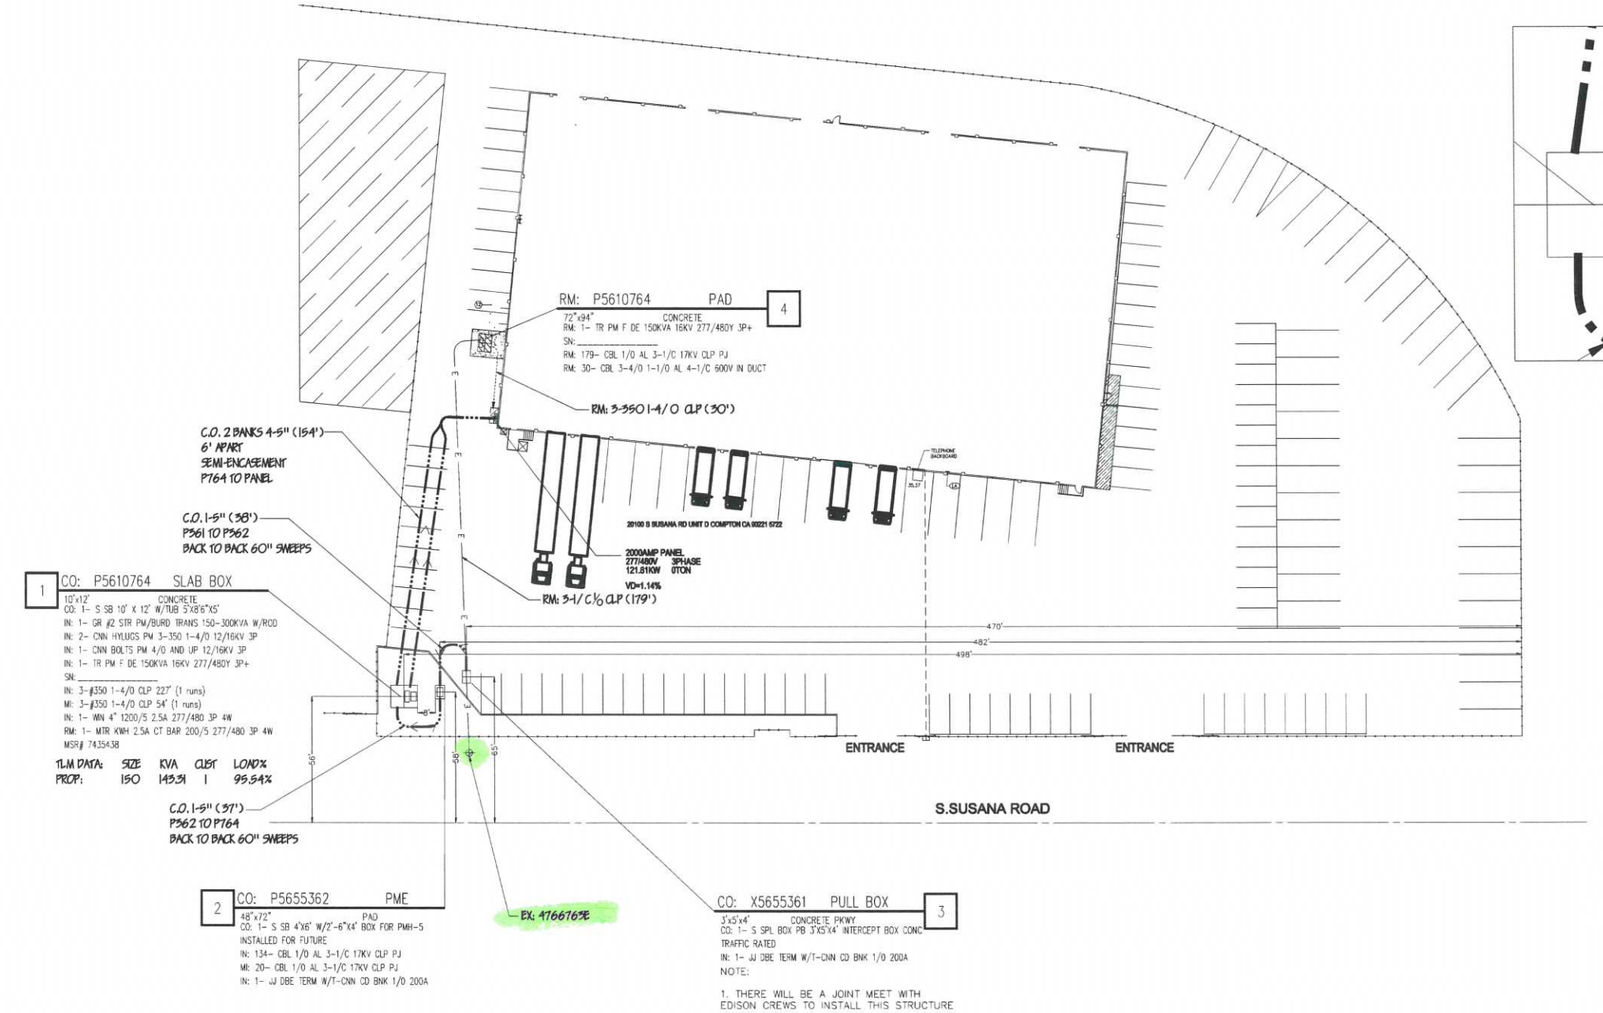

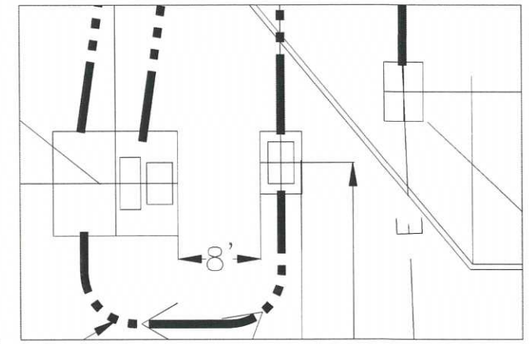

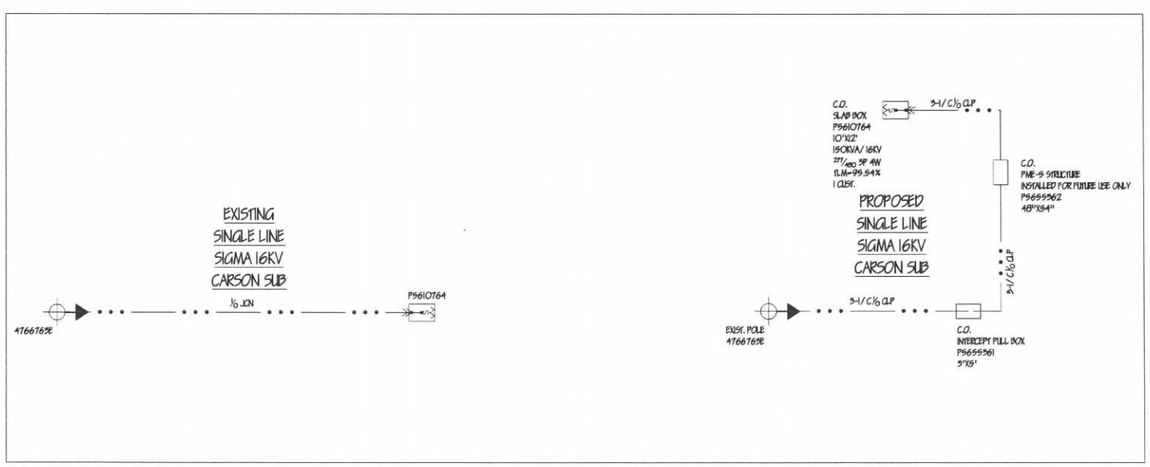

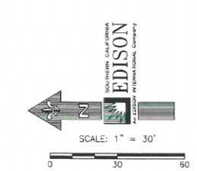

CITY OF COMPTON

CIR: SIGMA 16KV
SUB: CARSON

DISTRICT 32 - COMPTON	PROJ. MGR. BROWNING, CORNELIUS PHONE	PLANNER BROWNING, CORNELIUS PHONE 310-608-5070			
FOREMAN	TRUCK NO. P/E	INVENTORY MAP NO 057-4225-5	THOMAS GUIDE 765-B4	GRID NO.	DESIGN NO. 656778_0.01
CSD 140 Y ___ N ___	BY-PASS CODE	EXISTING CHANGE TO ___	TLM CHECKED ___ %LOAD	J.P.A. NO.	ASSOCIATED DESIGN NO.
PRODUCT/SAP NO. 945285-METER & SERVICE CHANGE		PRODUCT/SAP NO.		PRODUCT/SAP NO.	
		C.BROWNING	35070	PROPOSED CONSTRUCTION (LOCATION)	
				20100 S SUSANA RD UNIT D COMPTON	
TYPE / APPROVED BY / DATE	CHECKED BY	DRAWN BY	PAX #	SHEET 1 OF 1	JOB NO. 656778_0.01

Southern California Edison Company

1990
20100